



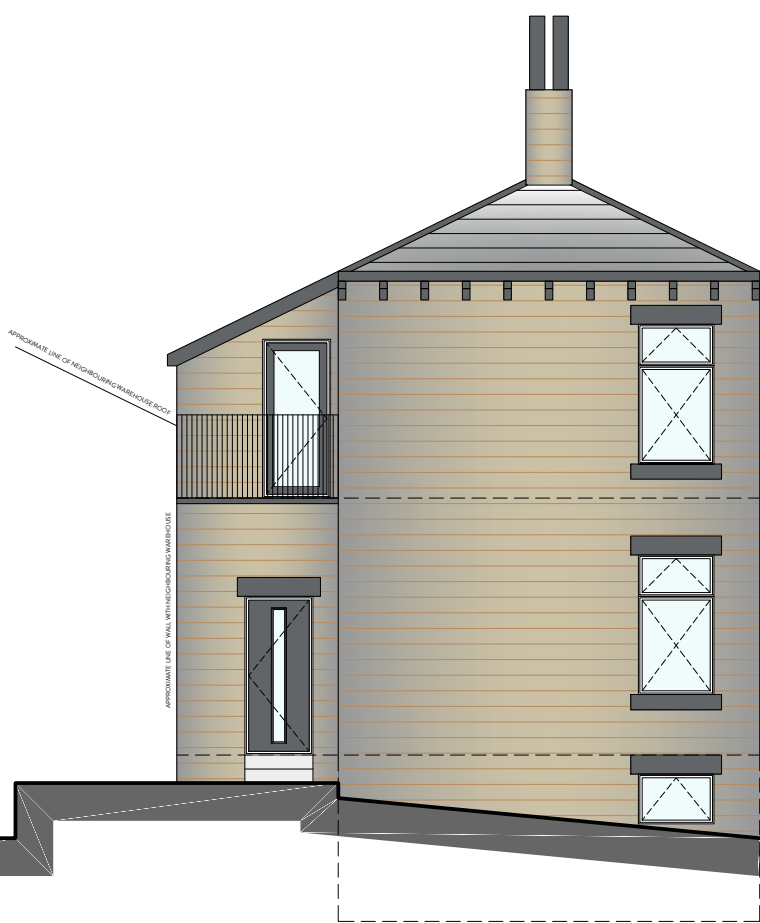


FRONT ELEVATION
1:100




SIDE ELEVATION
1:100

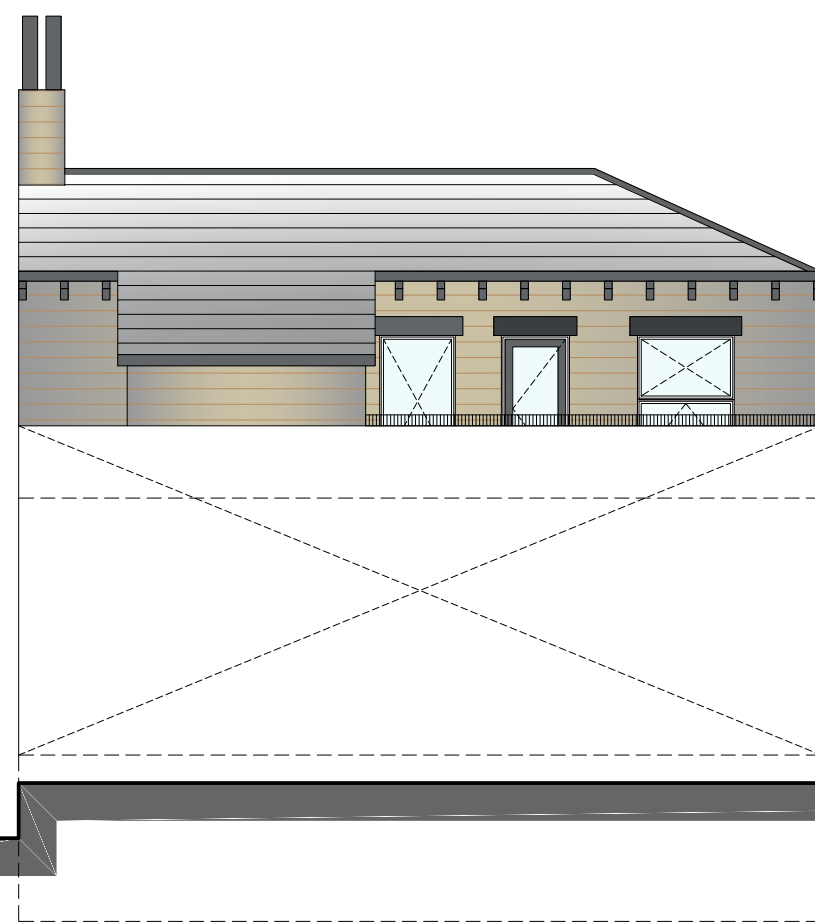


REAR ELEVATION
1:100

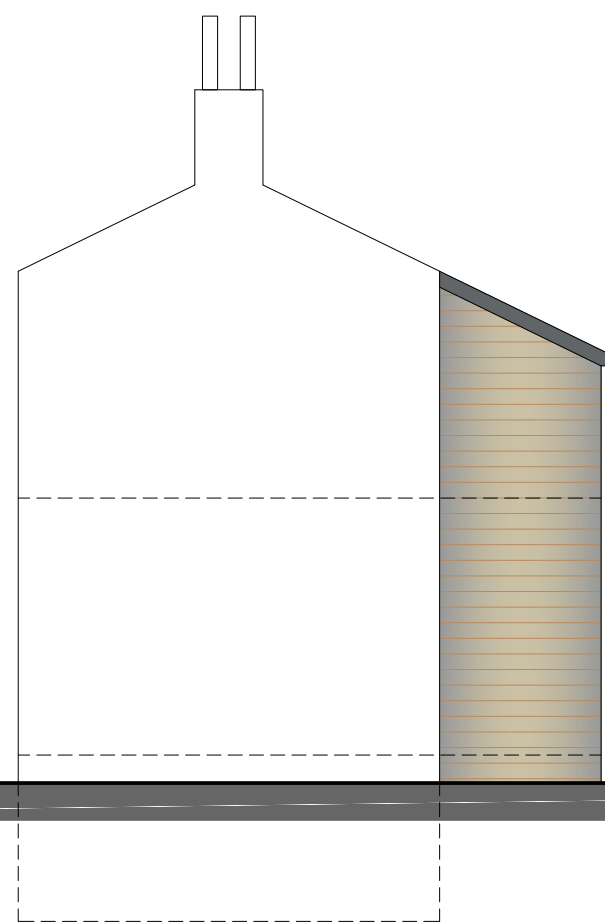


SIDE ELEVATION
1:100

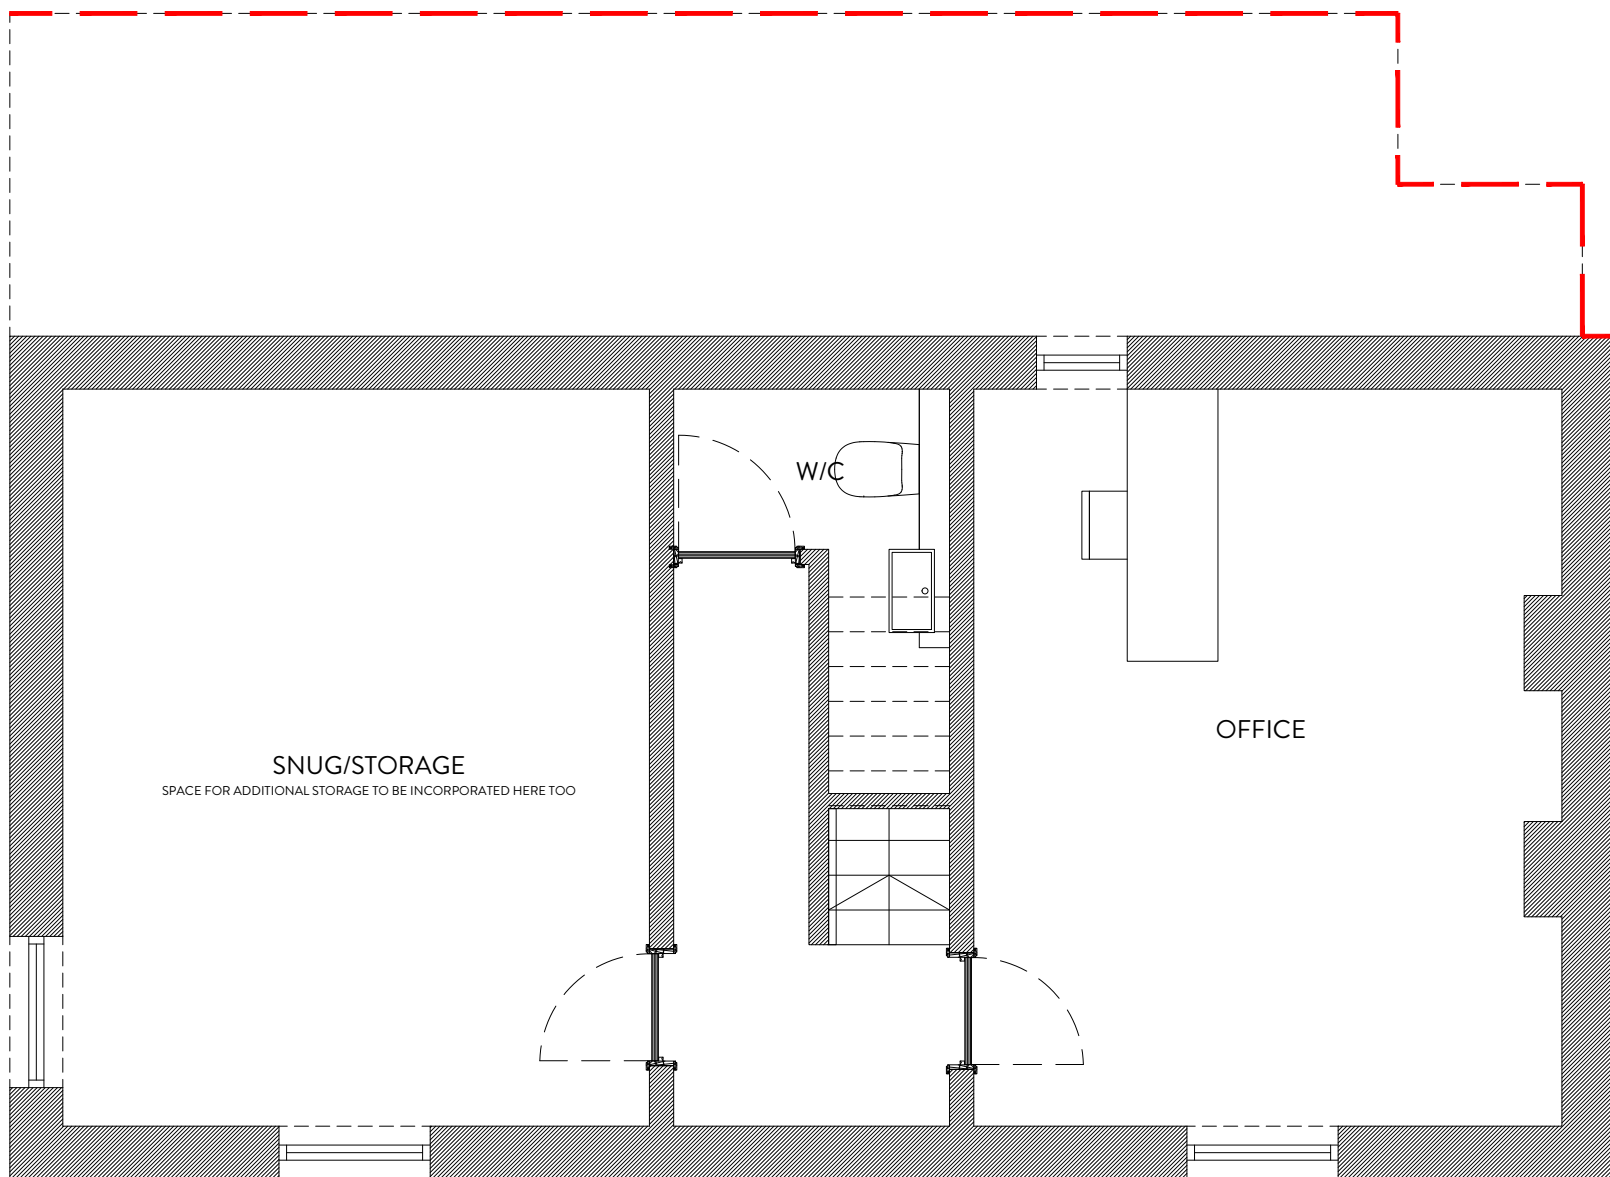

BASEMENT PLAN
1:50

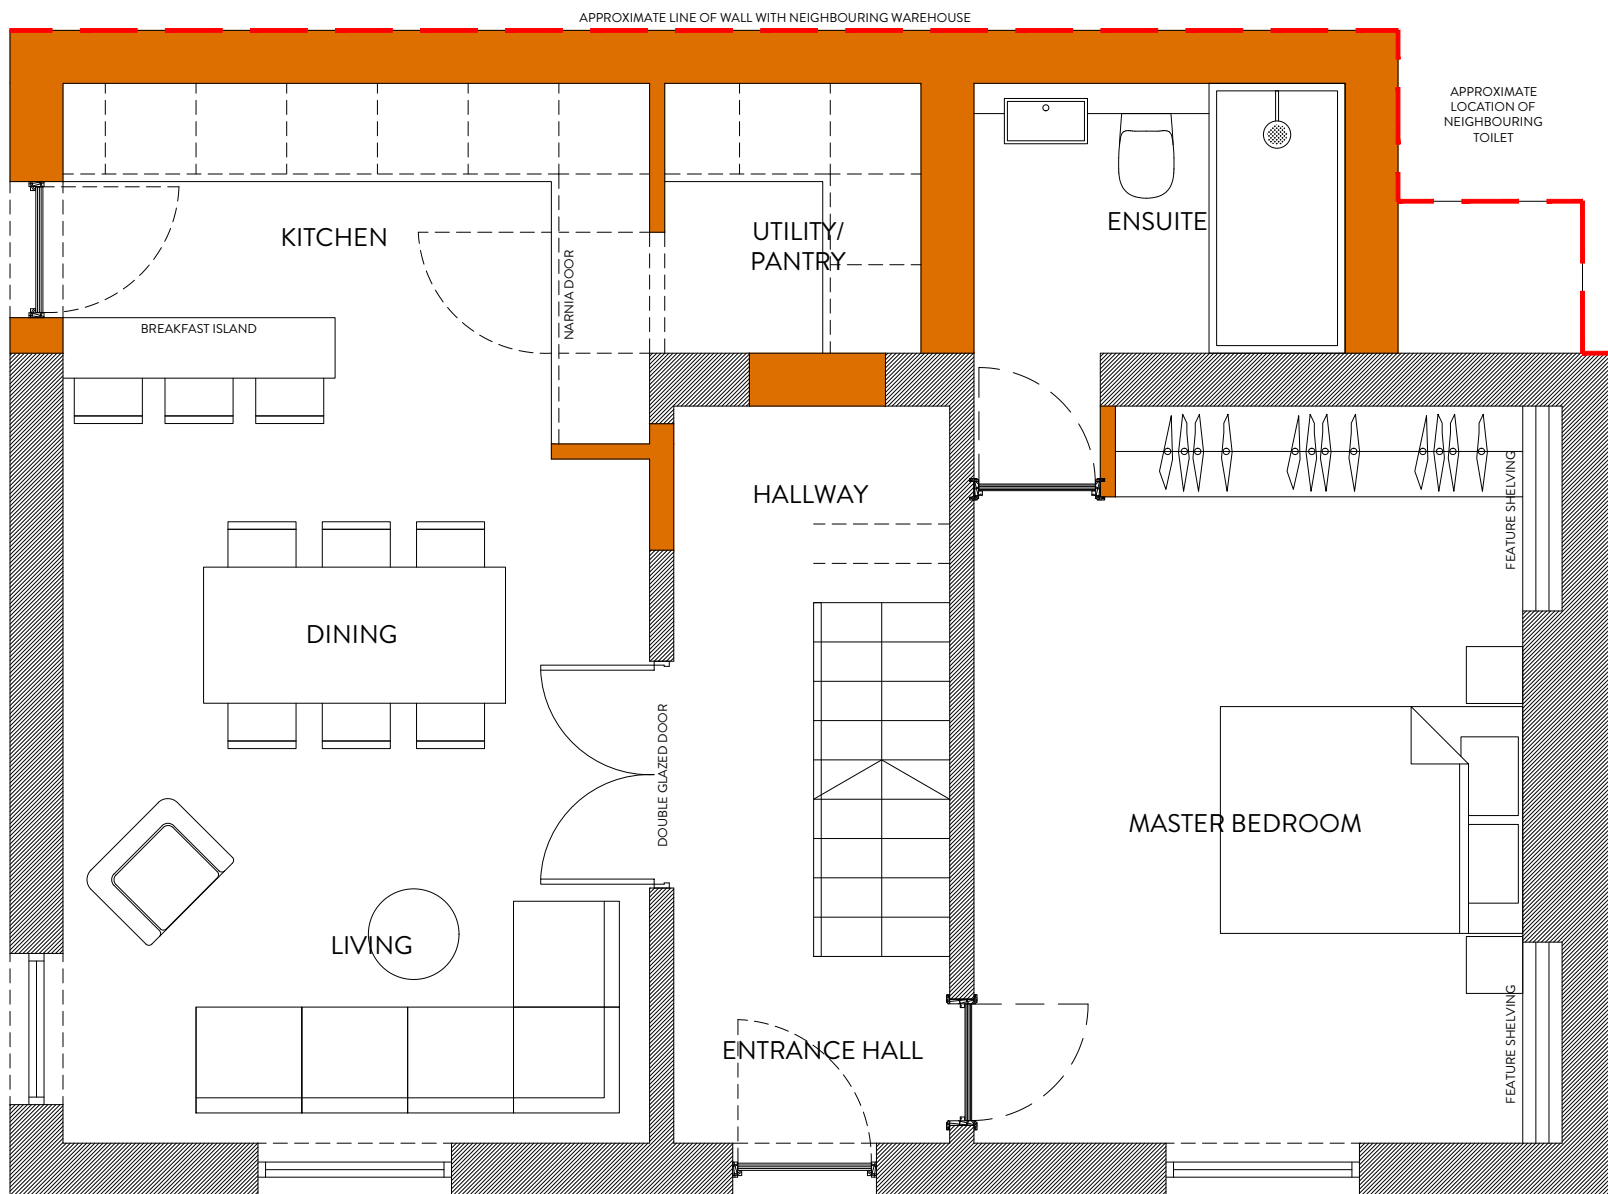

GROUND FLOOR PLAN
1:50

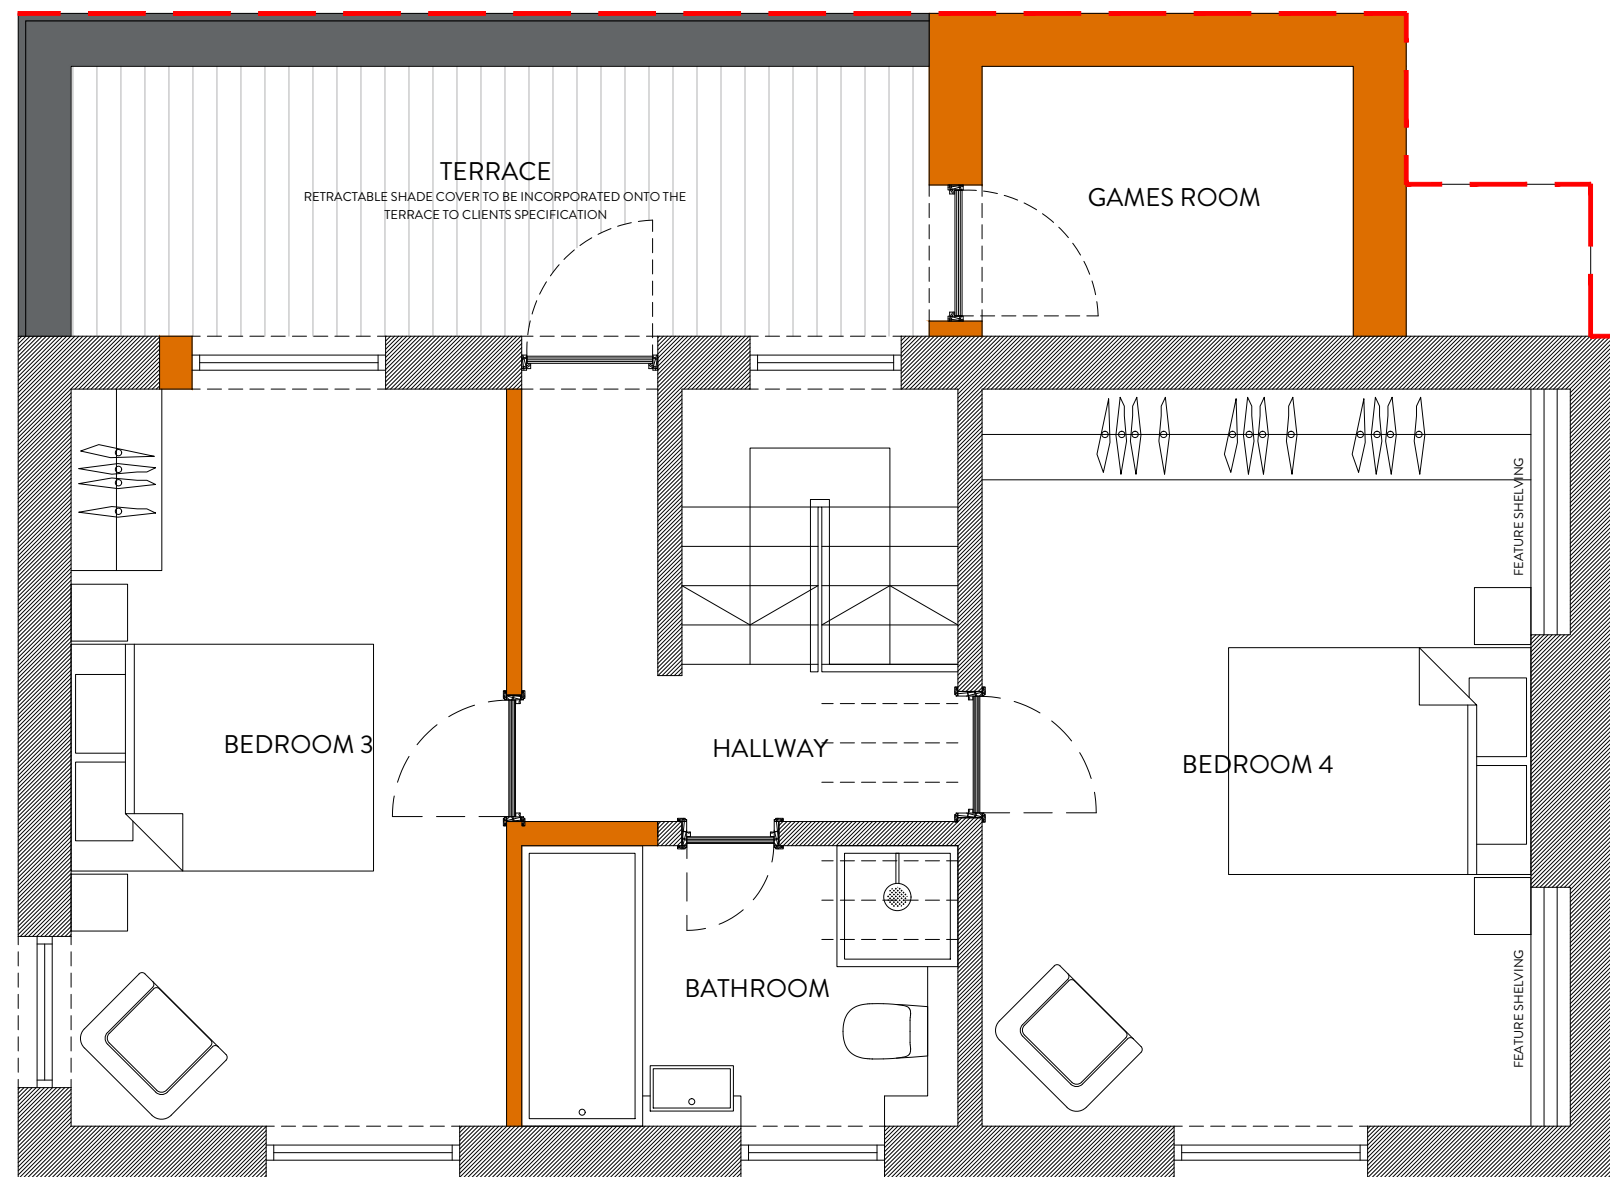

FIRST FLOOR PLAN
1:50



REVISION	DESCRIPTION	DATE	NOTES

STATUS PLANNING DRAWING		PROJECT TITLE 21, WALKLEY LANE, HECKMONDWIKE	
DRAWING TITLE ORANGE DESIGN STUDIO. ARCHITECTURAL PRACTICE		DRAWING TITLE PROPOSED GA	
SCALE 1:50/1:100	DRAWN EC	CHECKED JH	PROJECT REFERENCE ODS_26-1157
PAPER SIZE A1	DWG NUMBER (20)001	DATE 24/07/26	REVISION 1
CLIENT FIROZ HASAN		CLIENT FIROZ HASAN	

COPYRIGHT © ORANGE DESIGN STUDIO LIMITED