




BUILDING ELEVATIONS
AS PROPOSED

PROPOSED AGRICULTURAL BUILDING
WOOLROW FARM, ROYDHOUSE, SHELLEY, HD8 8LR
DWG No. 654-A04 revB
SCALE 1:250@A3 NOVEMBER 2023

REV	DATE	ITEM
A	17/04/26	PROPOSED BUILDING AMENDED
B	15/08/26	PROPOSED BUILDING AMENDED


AUTH
ID
ID

ROOF-MOUNTED SOLAR PANEL ARRAY
TO FULL LENGTH OF BUILDING

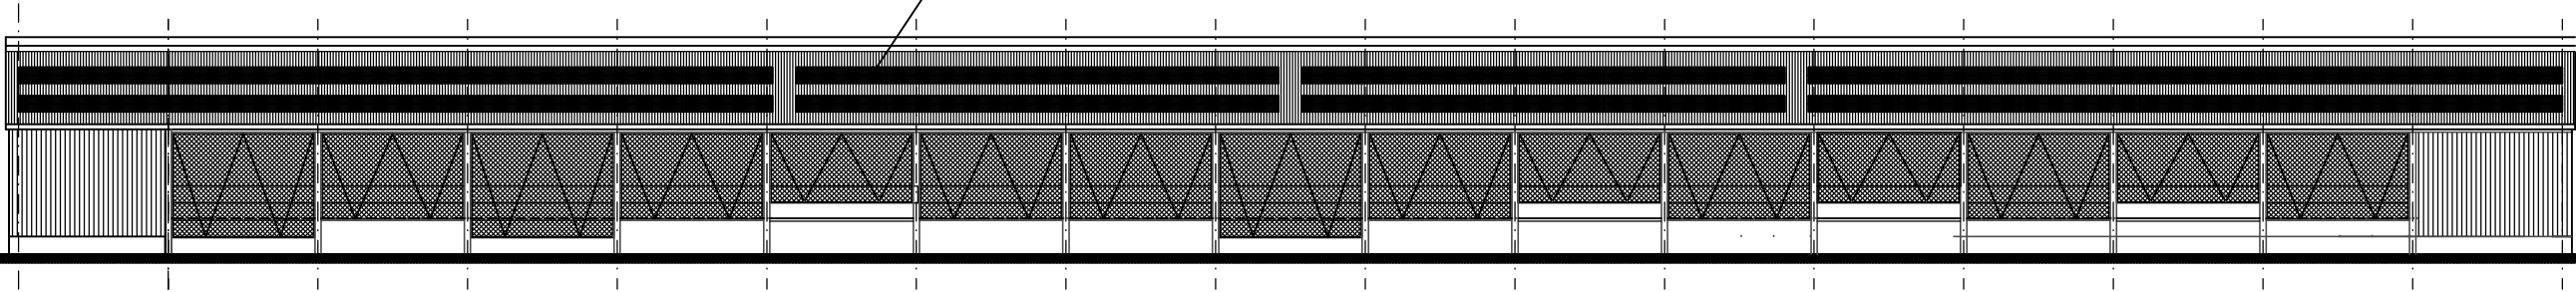


SOUTH-EAST ELEVATION

'YORKSHIRE BOARDING'
VERTICAL TIMBER CLADDING
WITH EXTERNAL GRADE
BLOCKWORK PLINTH BELOW

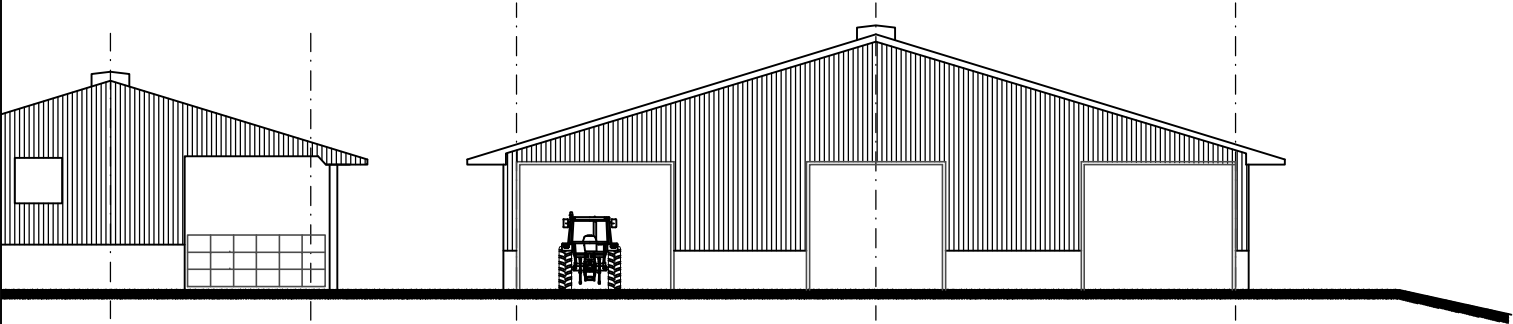


SOUTH-WEST ELEVATION

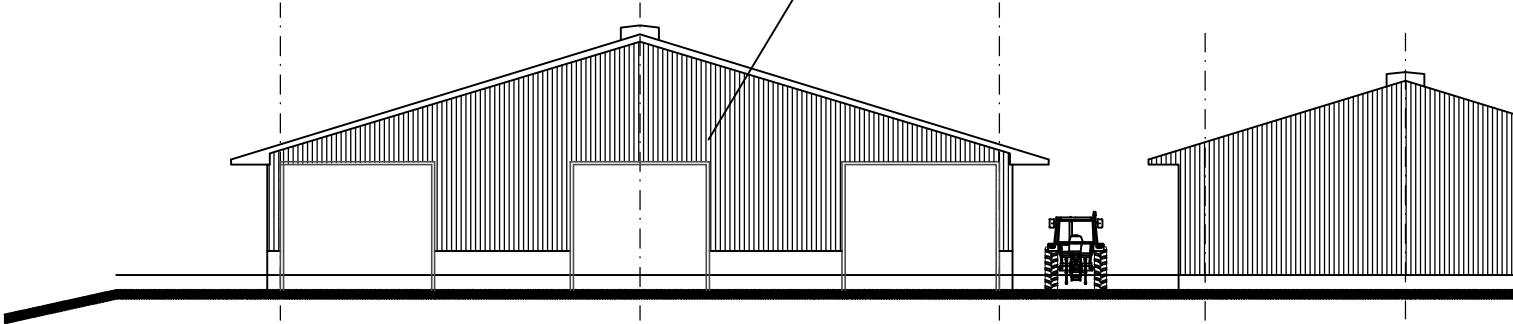

NORTH-EAST ELEVATION

PROPRIETARY AUTOMATIC
ROLLER CURTAINS

CORRUGATED FIBRE CEMENT
ROOF CLADDING WITH
PROPRIETARY AUTOMATIC
RIDGE VENTILATION SYSTEM

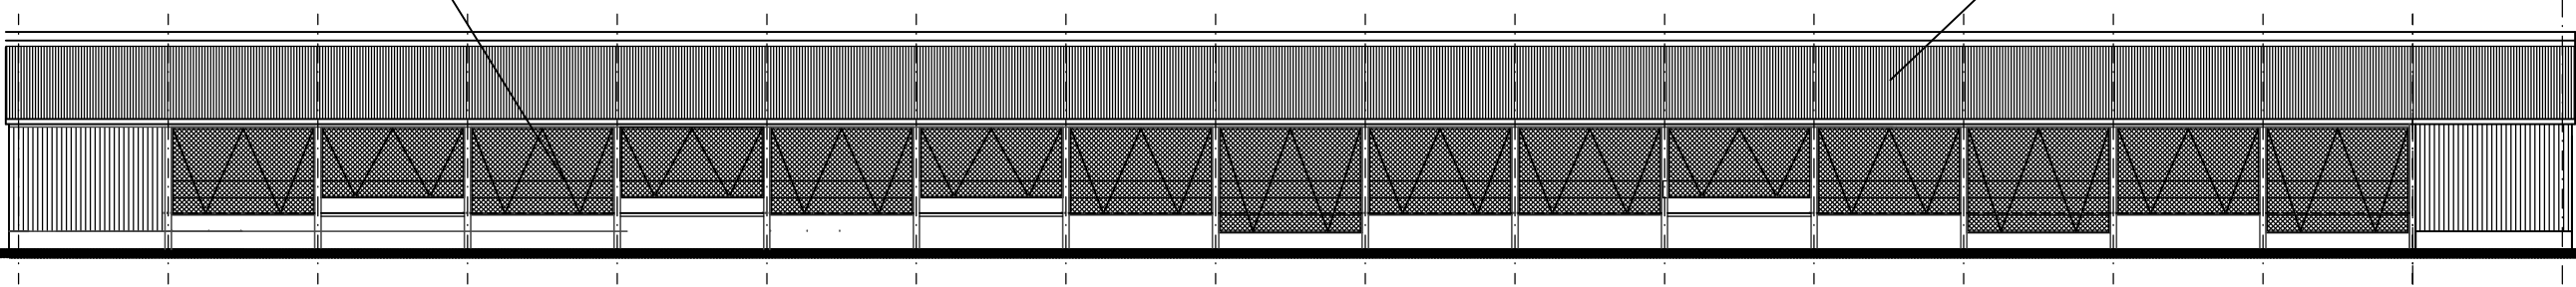

NORTH-WEST ELEVATION

