




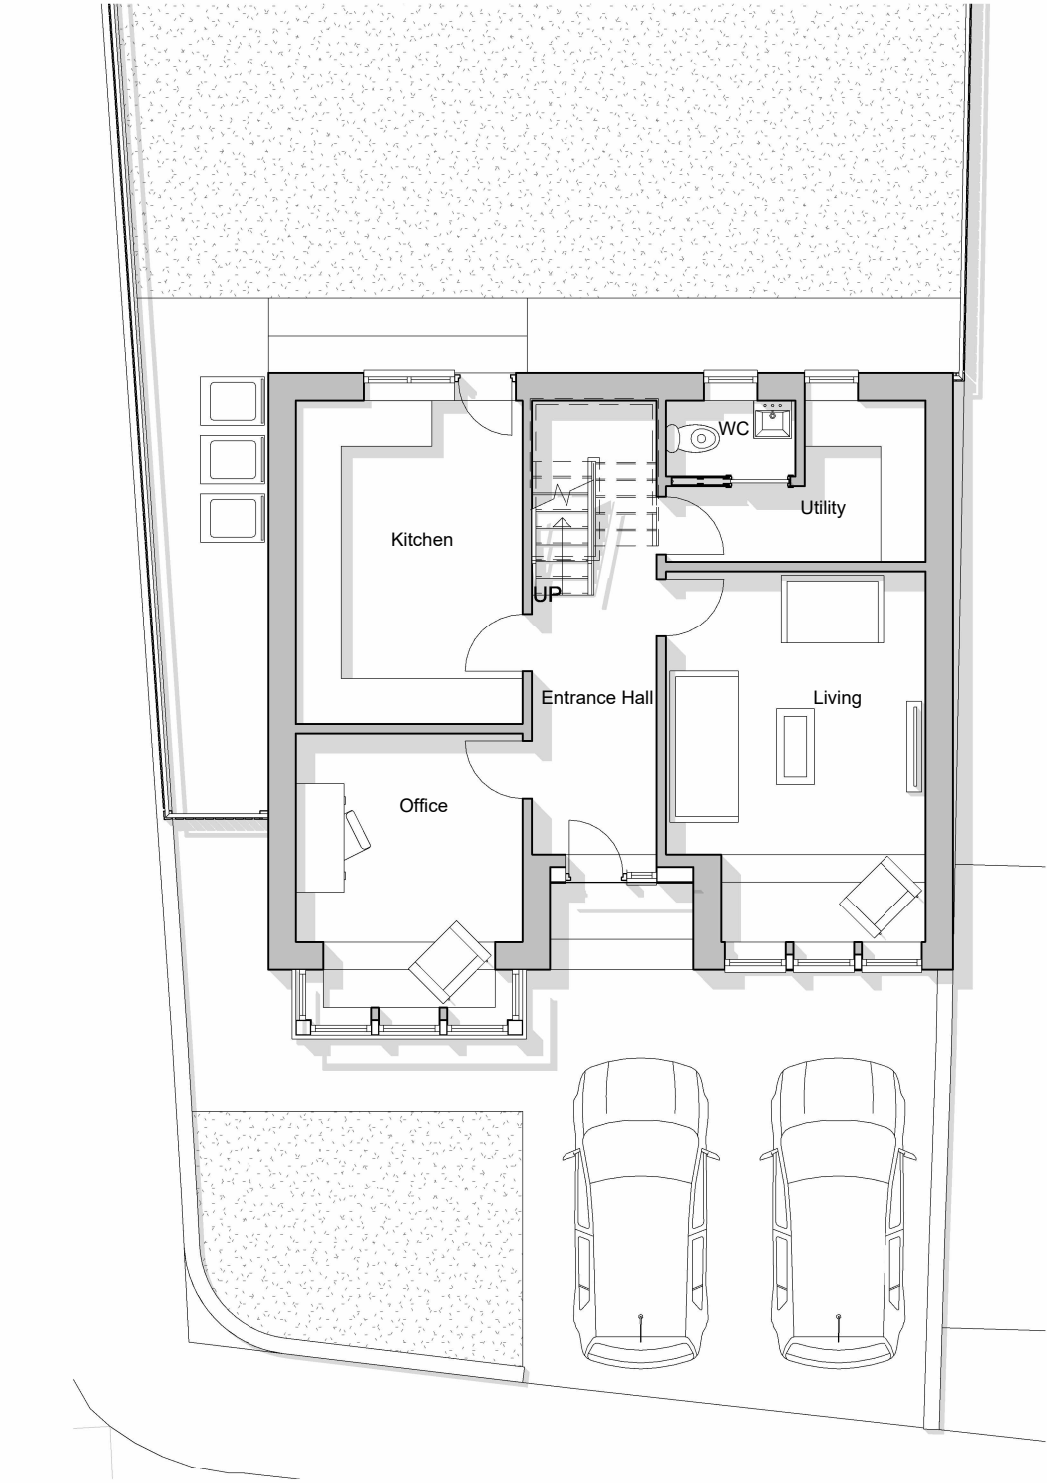

1 01 - Ground Floor - Proposed
1 : 100

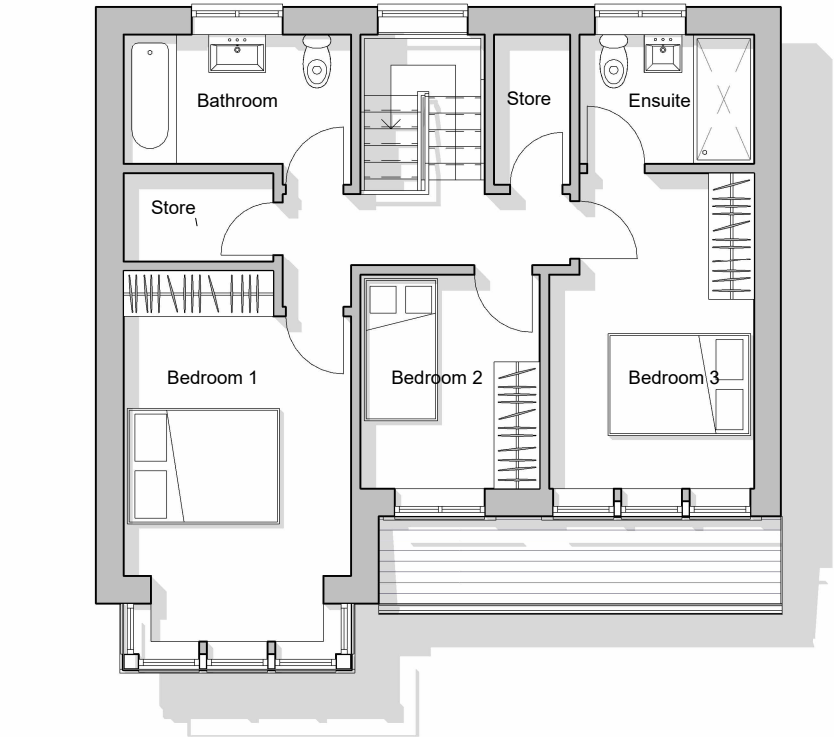

2 02 - First Floor Plan - Proposed
1 : 100

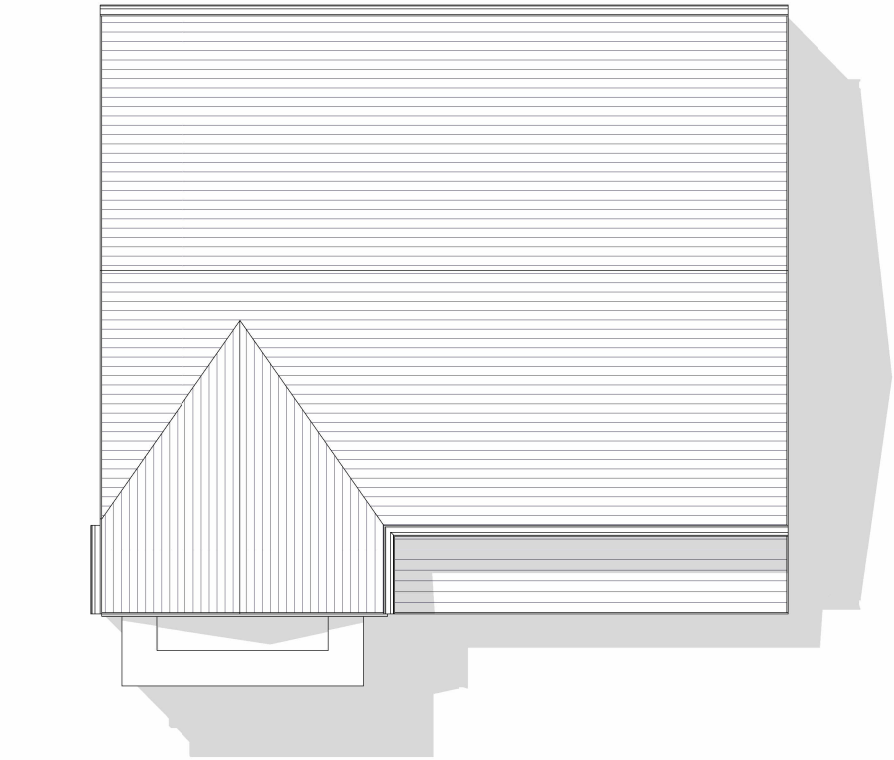

3 04 - Roof Plan - Proposed
1 : 100

NORTH

0

1.0

2.0

3.0

4.0

5.0

7.0m

The copyright of this drawing is vested with Novl Studio and must not be copied or reproduced without the consent of the company.

Rev.	Description	Date	Drawn	Chk.

--

Client
Umar Raja

Project
North Street, Heckmondwike

Drawing Title
Proposed Floor Plans

Drawing Status
PLANNING

NOVL

STUDIO

Drawing No.
25-016-PL22

Drawn
AA

Checked
AA

Paper Size
A3

Scale
1 : 100

Date
07.08.26

Revision