



0 5m
SCALE 1:100

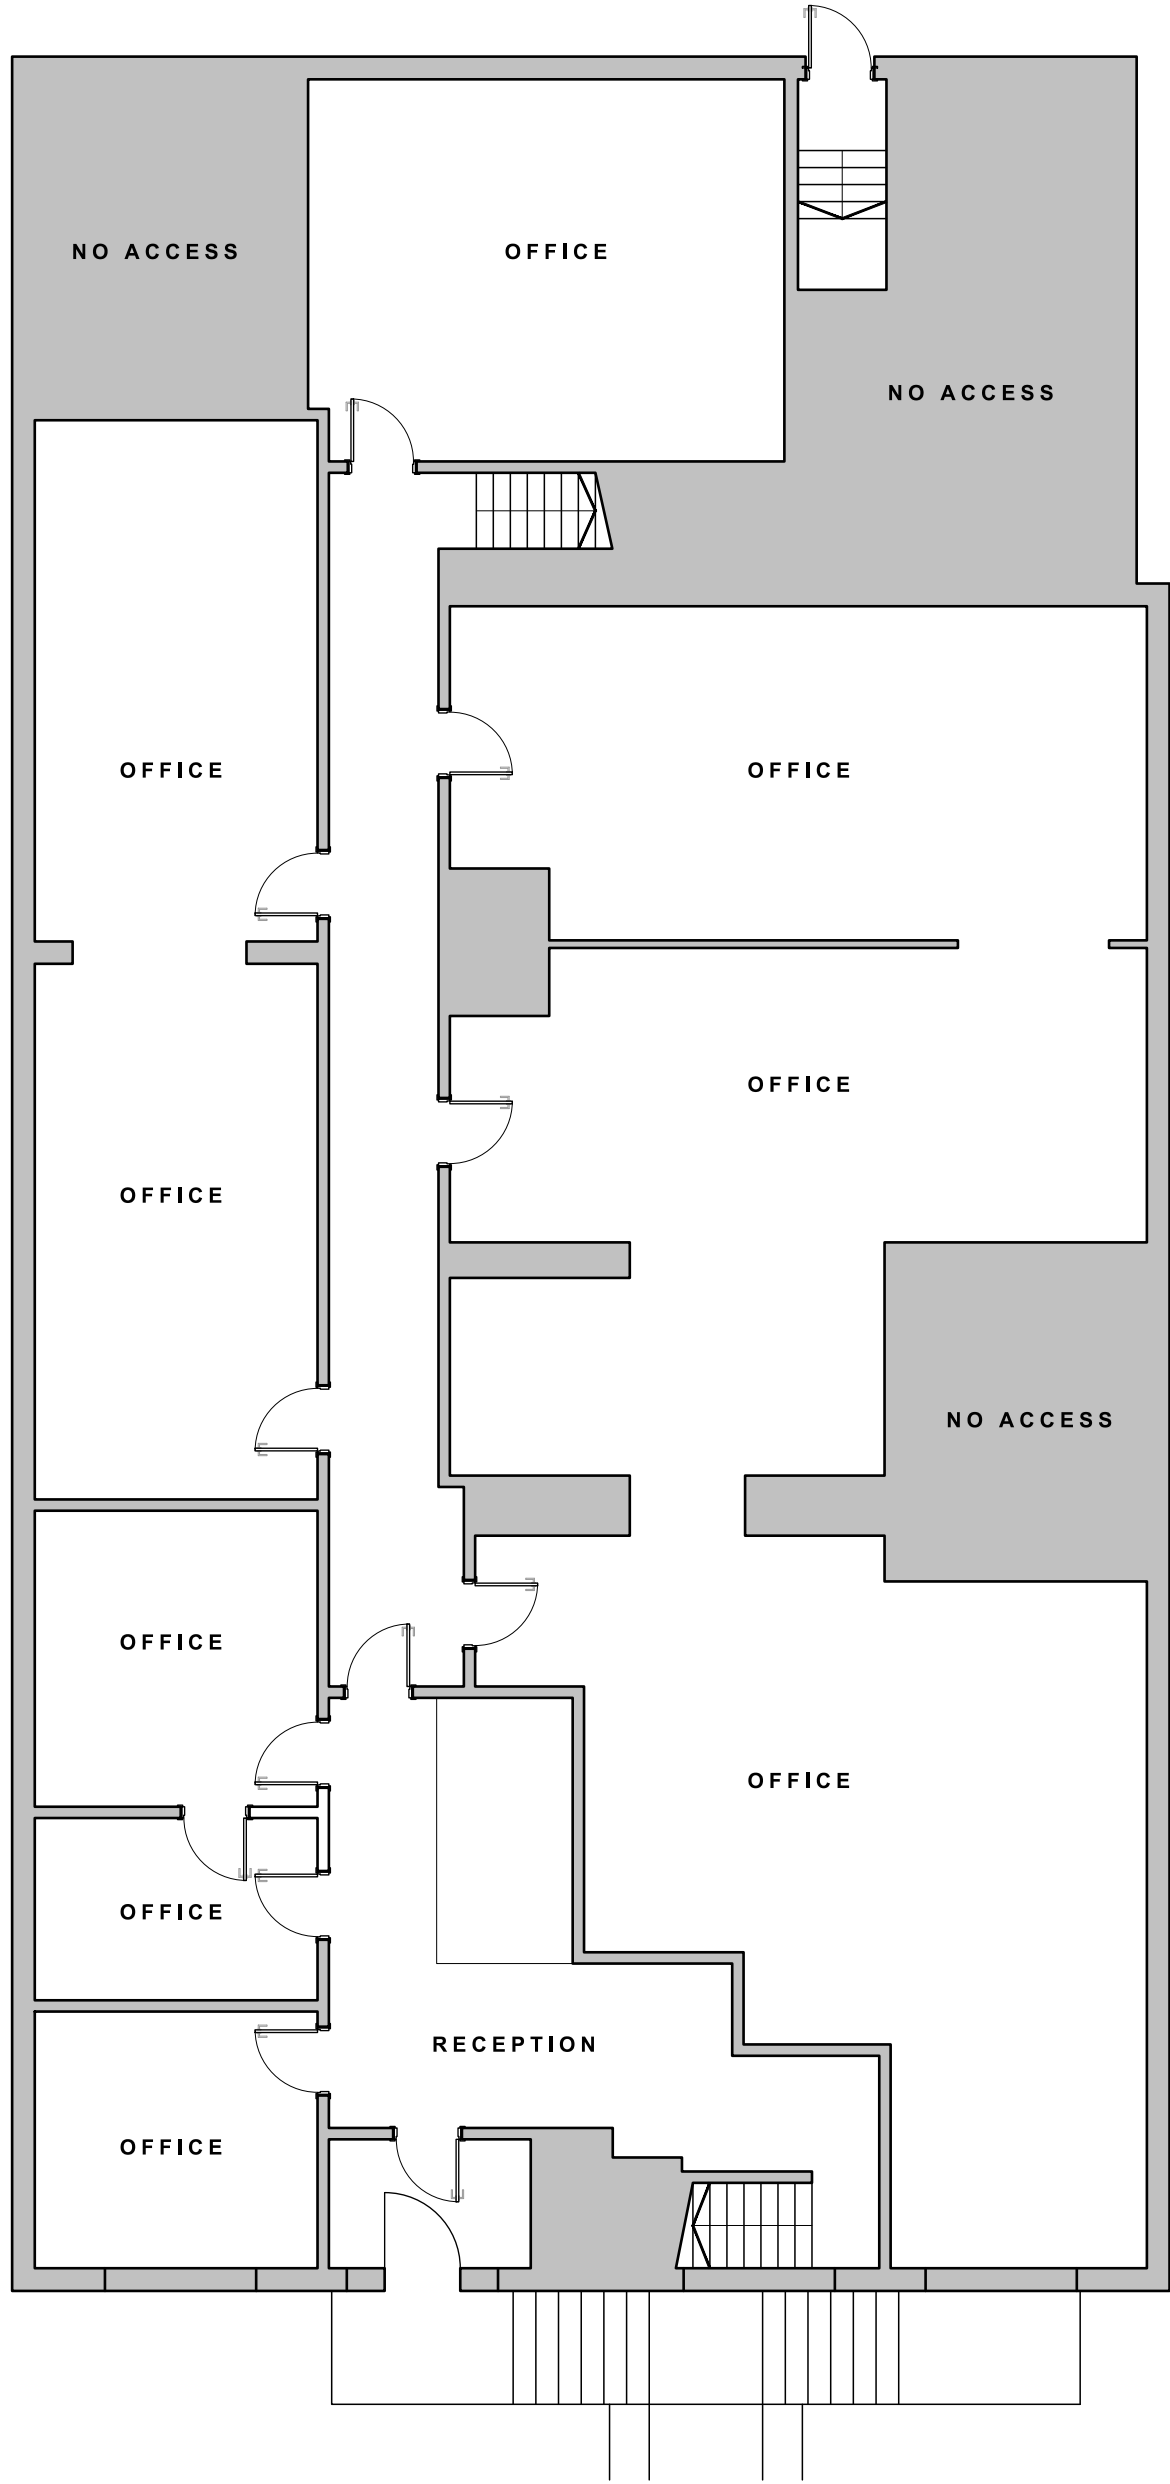


1 GROUND FLOOR PLAN AS EXISTING
SCALE 1:100

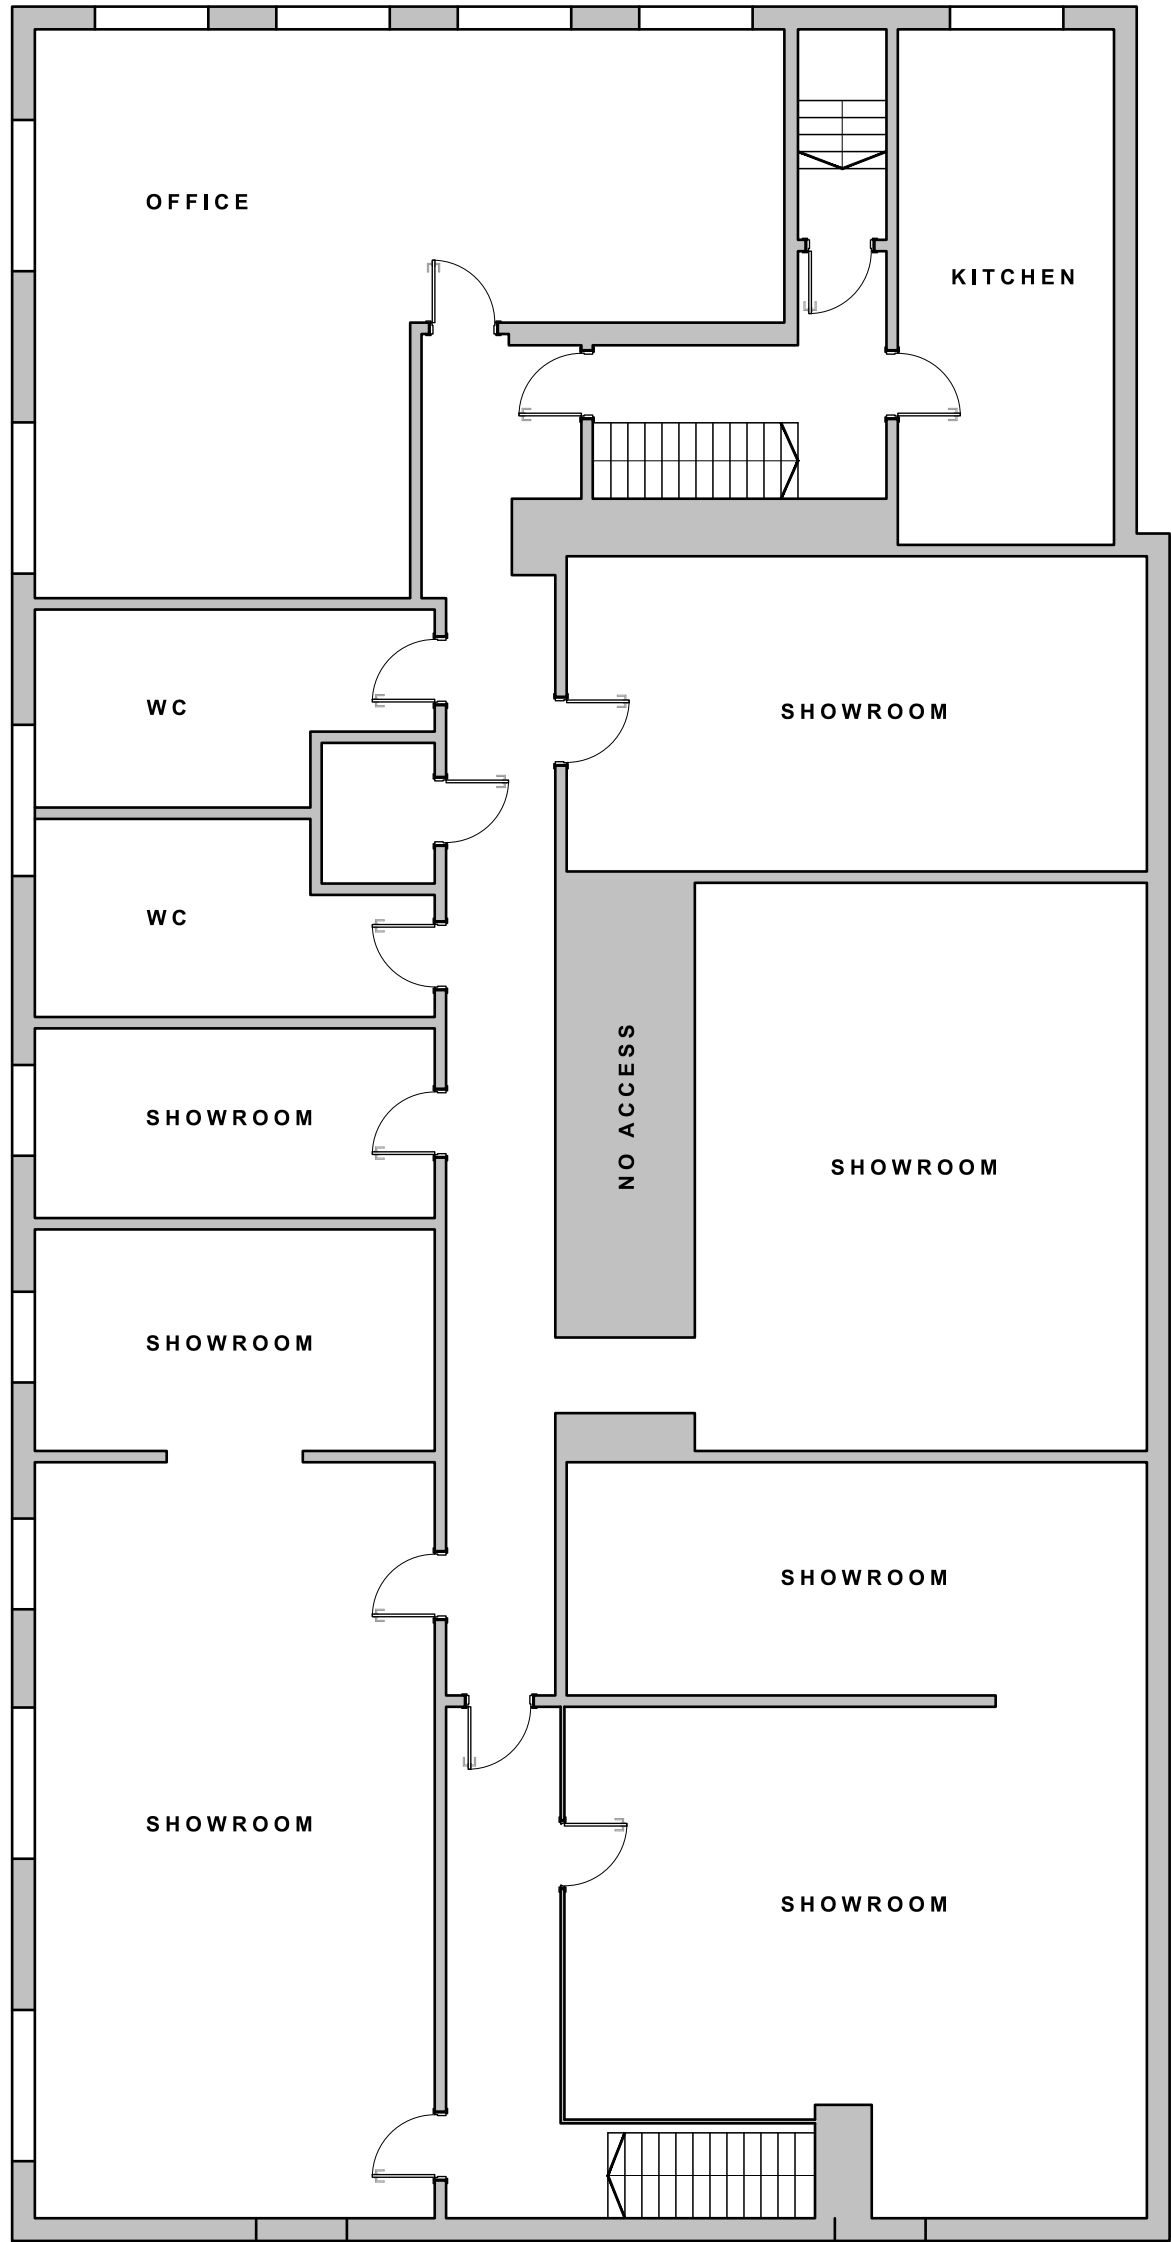

2 FIRST FLOOR PLAN AS EXISTING
SCALE 1:100



3 EAST ELEVATION AS EXISTING
SCALE 1:100

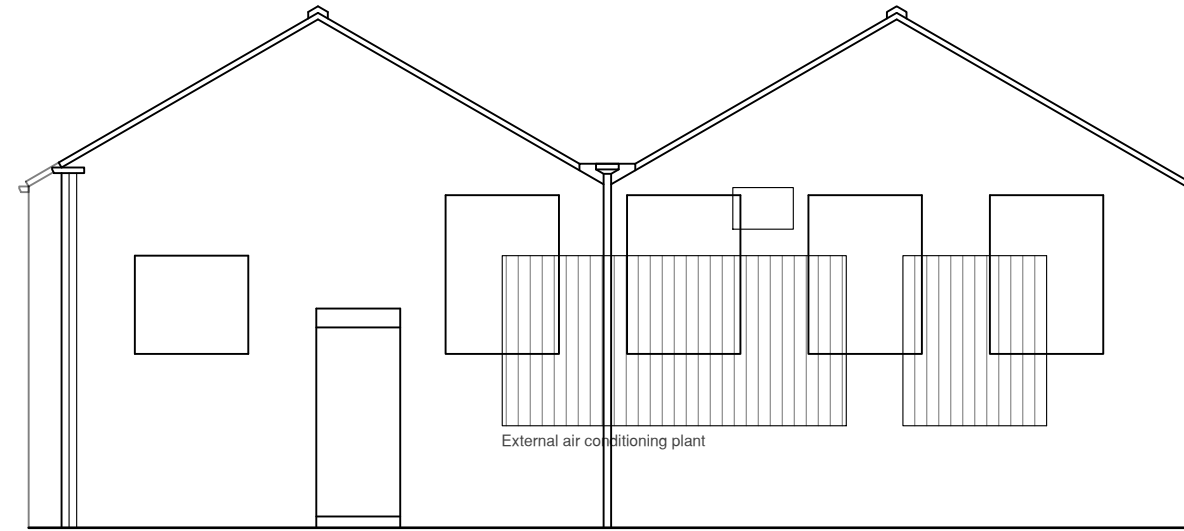


4 WEST ELEVATION AS EXISTING
SCALE 1:100



5 NORTH ELEVATION AS EXISTING
SCALE 1:100

0 5m
SCALE 1:100

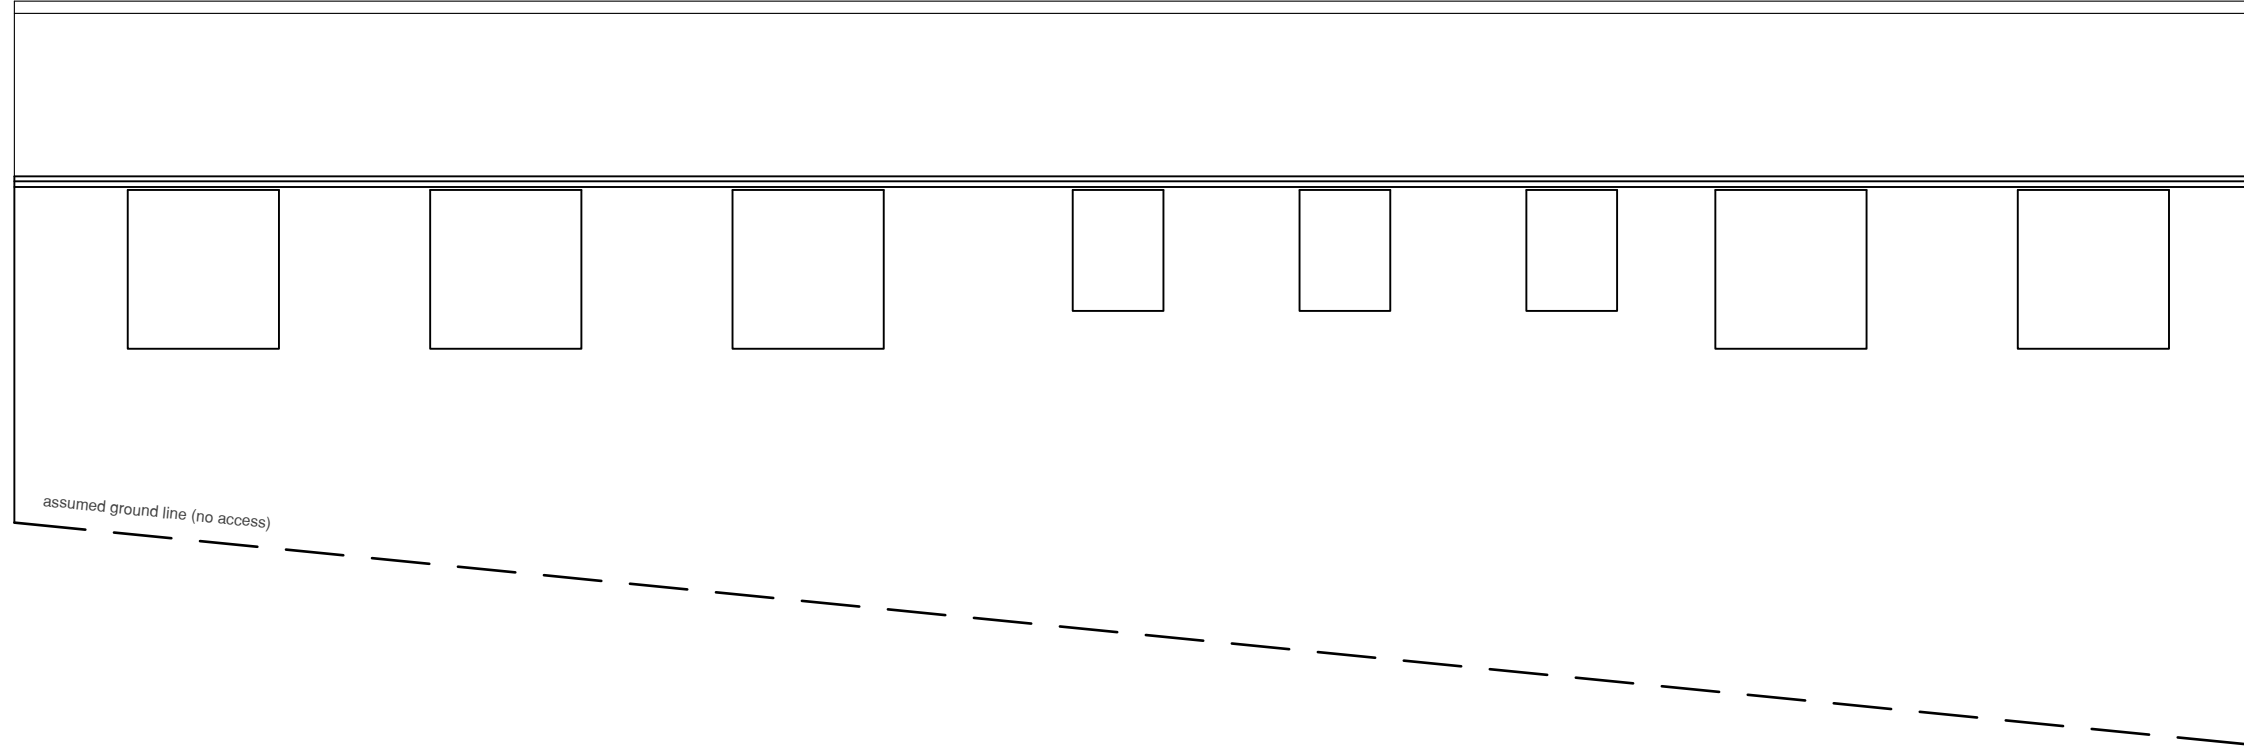

6 SOUTH ELEVATION AS EXISTING
SCALE 1:100

0 5m
SCALE 1:100