


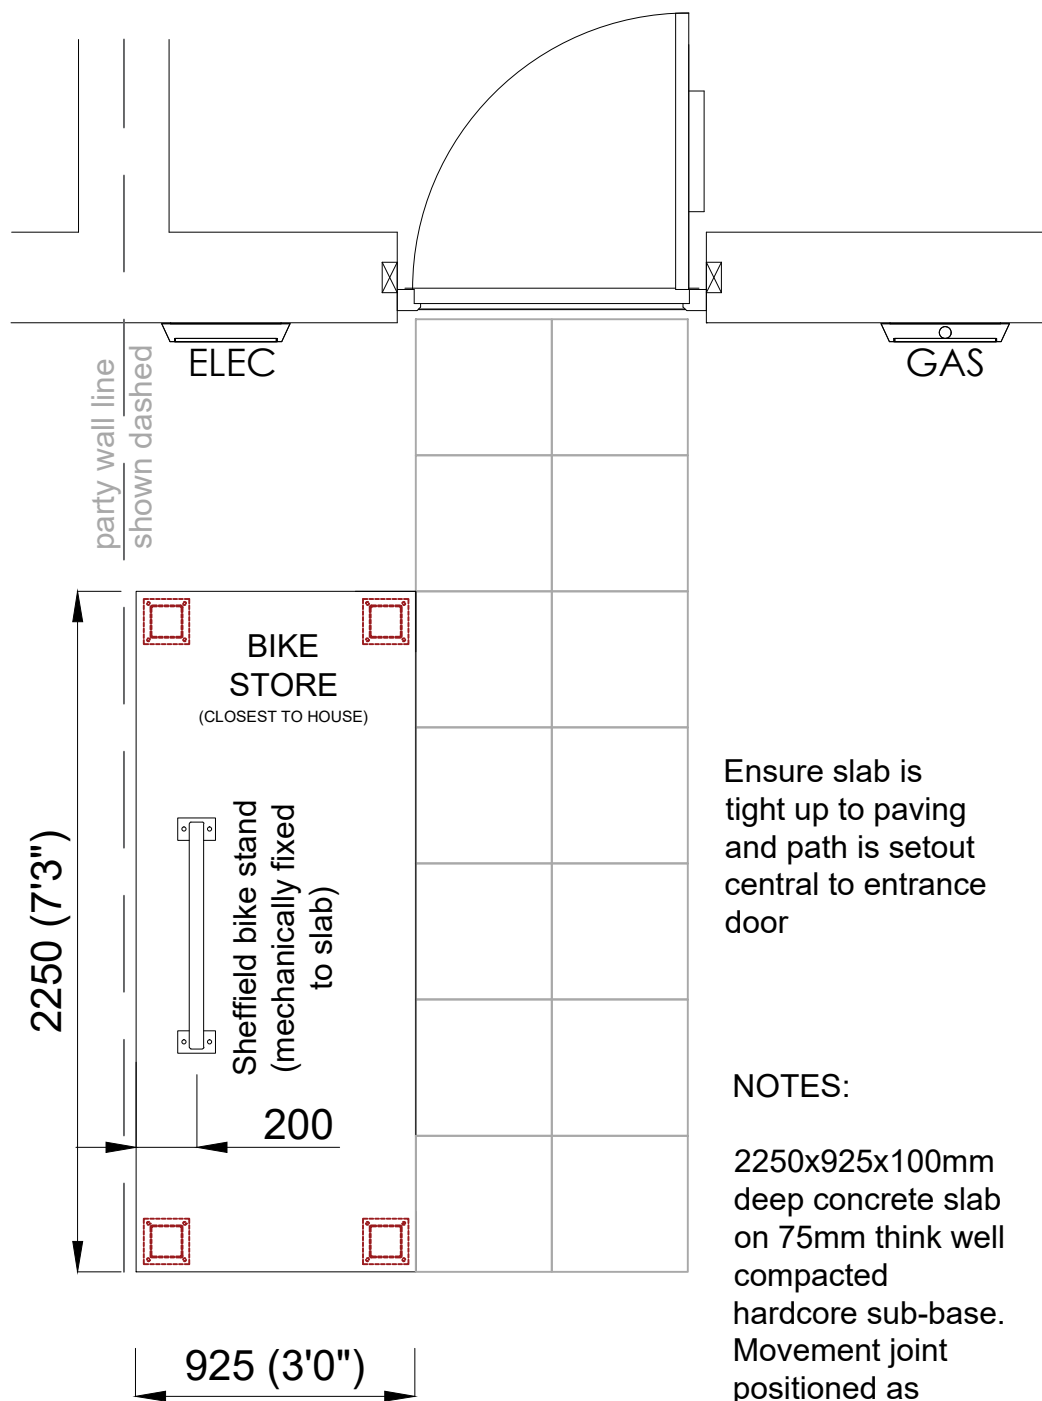


Ensure slab is tight up to paving and path is setout central to entrance door

NOTES:


2250x925x100mm deep concrete slab on 75mm thick well compacted hardcore sub-base. Movement joint positioned as shown.

Surface to have brushed finish with towed perimeter (100mm wide, 200x200mm for post support).


Post supports to be provided/fixed to slab with 75mm long thunder bolts or similar by others.

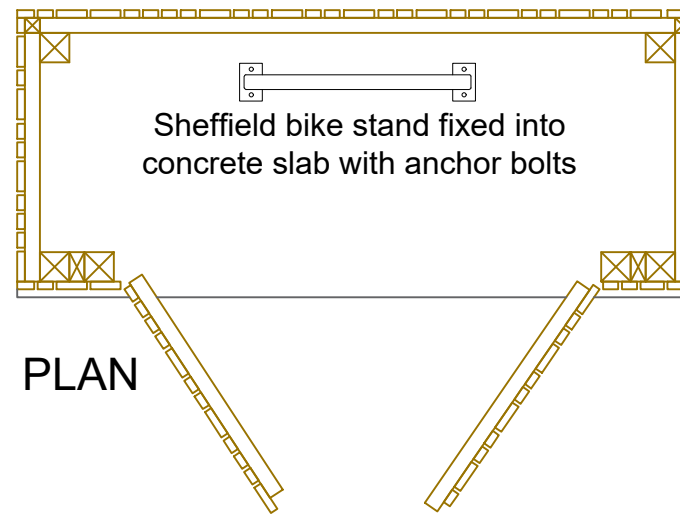


PLAN

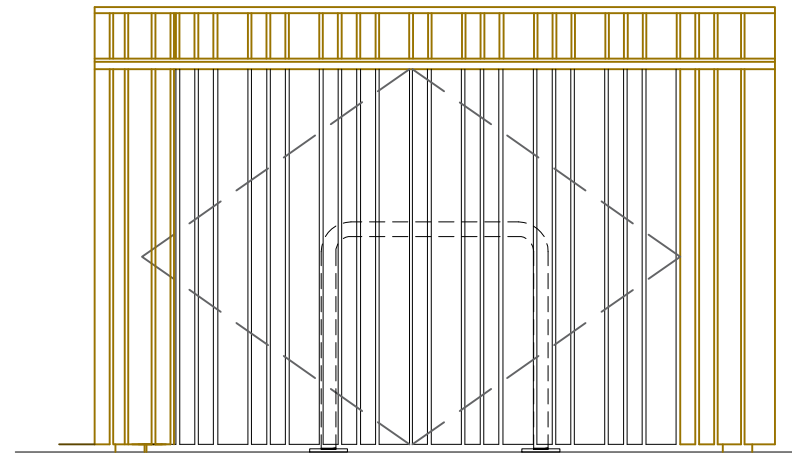

FRONT ELEVATION

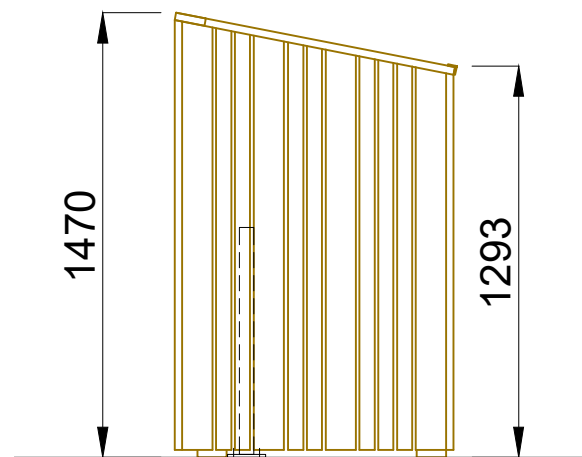

SIDE ELEVATION

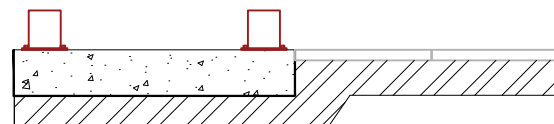

FOUNDATION

NOTES:

2400x925x100mm deep concrete slab on 75mm thick well compacted hardcore sub-base.

All work to be carried out in accordance with the requirements of the Building Regulations, Water Authority and the Construction (Design and Management) Regulations currently in force.  
Do not scale from this drawing. Architect to be notified of any discrepancies.  
Verify relevant dimensions on site before commencing work or preparing shop drawings. This drawing is copyright.

| Rev: | Date: | Action: | Initials: |
|------|-------|---------|-----------|
|      |       |         |           |



strata homes limited    quay point    lakeside    doncaster    DN4 5PL  
T 01302 308508    F 01302 308501    www.homesbystrata.co.uk

scale: 1:25    |    drawn by: DF    |    date: 10/08/26

Project: STANDARD DETAIL

Drawing: BIKE STORE

|                 |             |          |   |
|-----------------|-------------|----------|---|
| Drawing Number: | SD10.EX.167 | Revision | - |
|-----------------|-------------|----------|---|

SD10.EX.167