


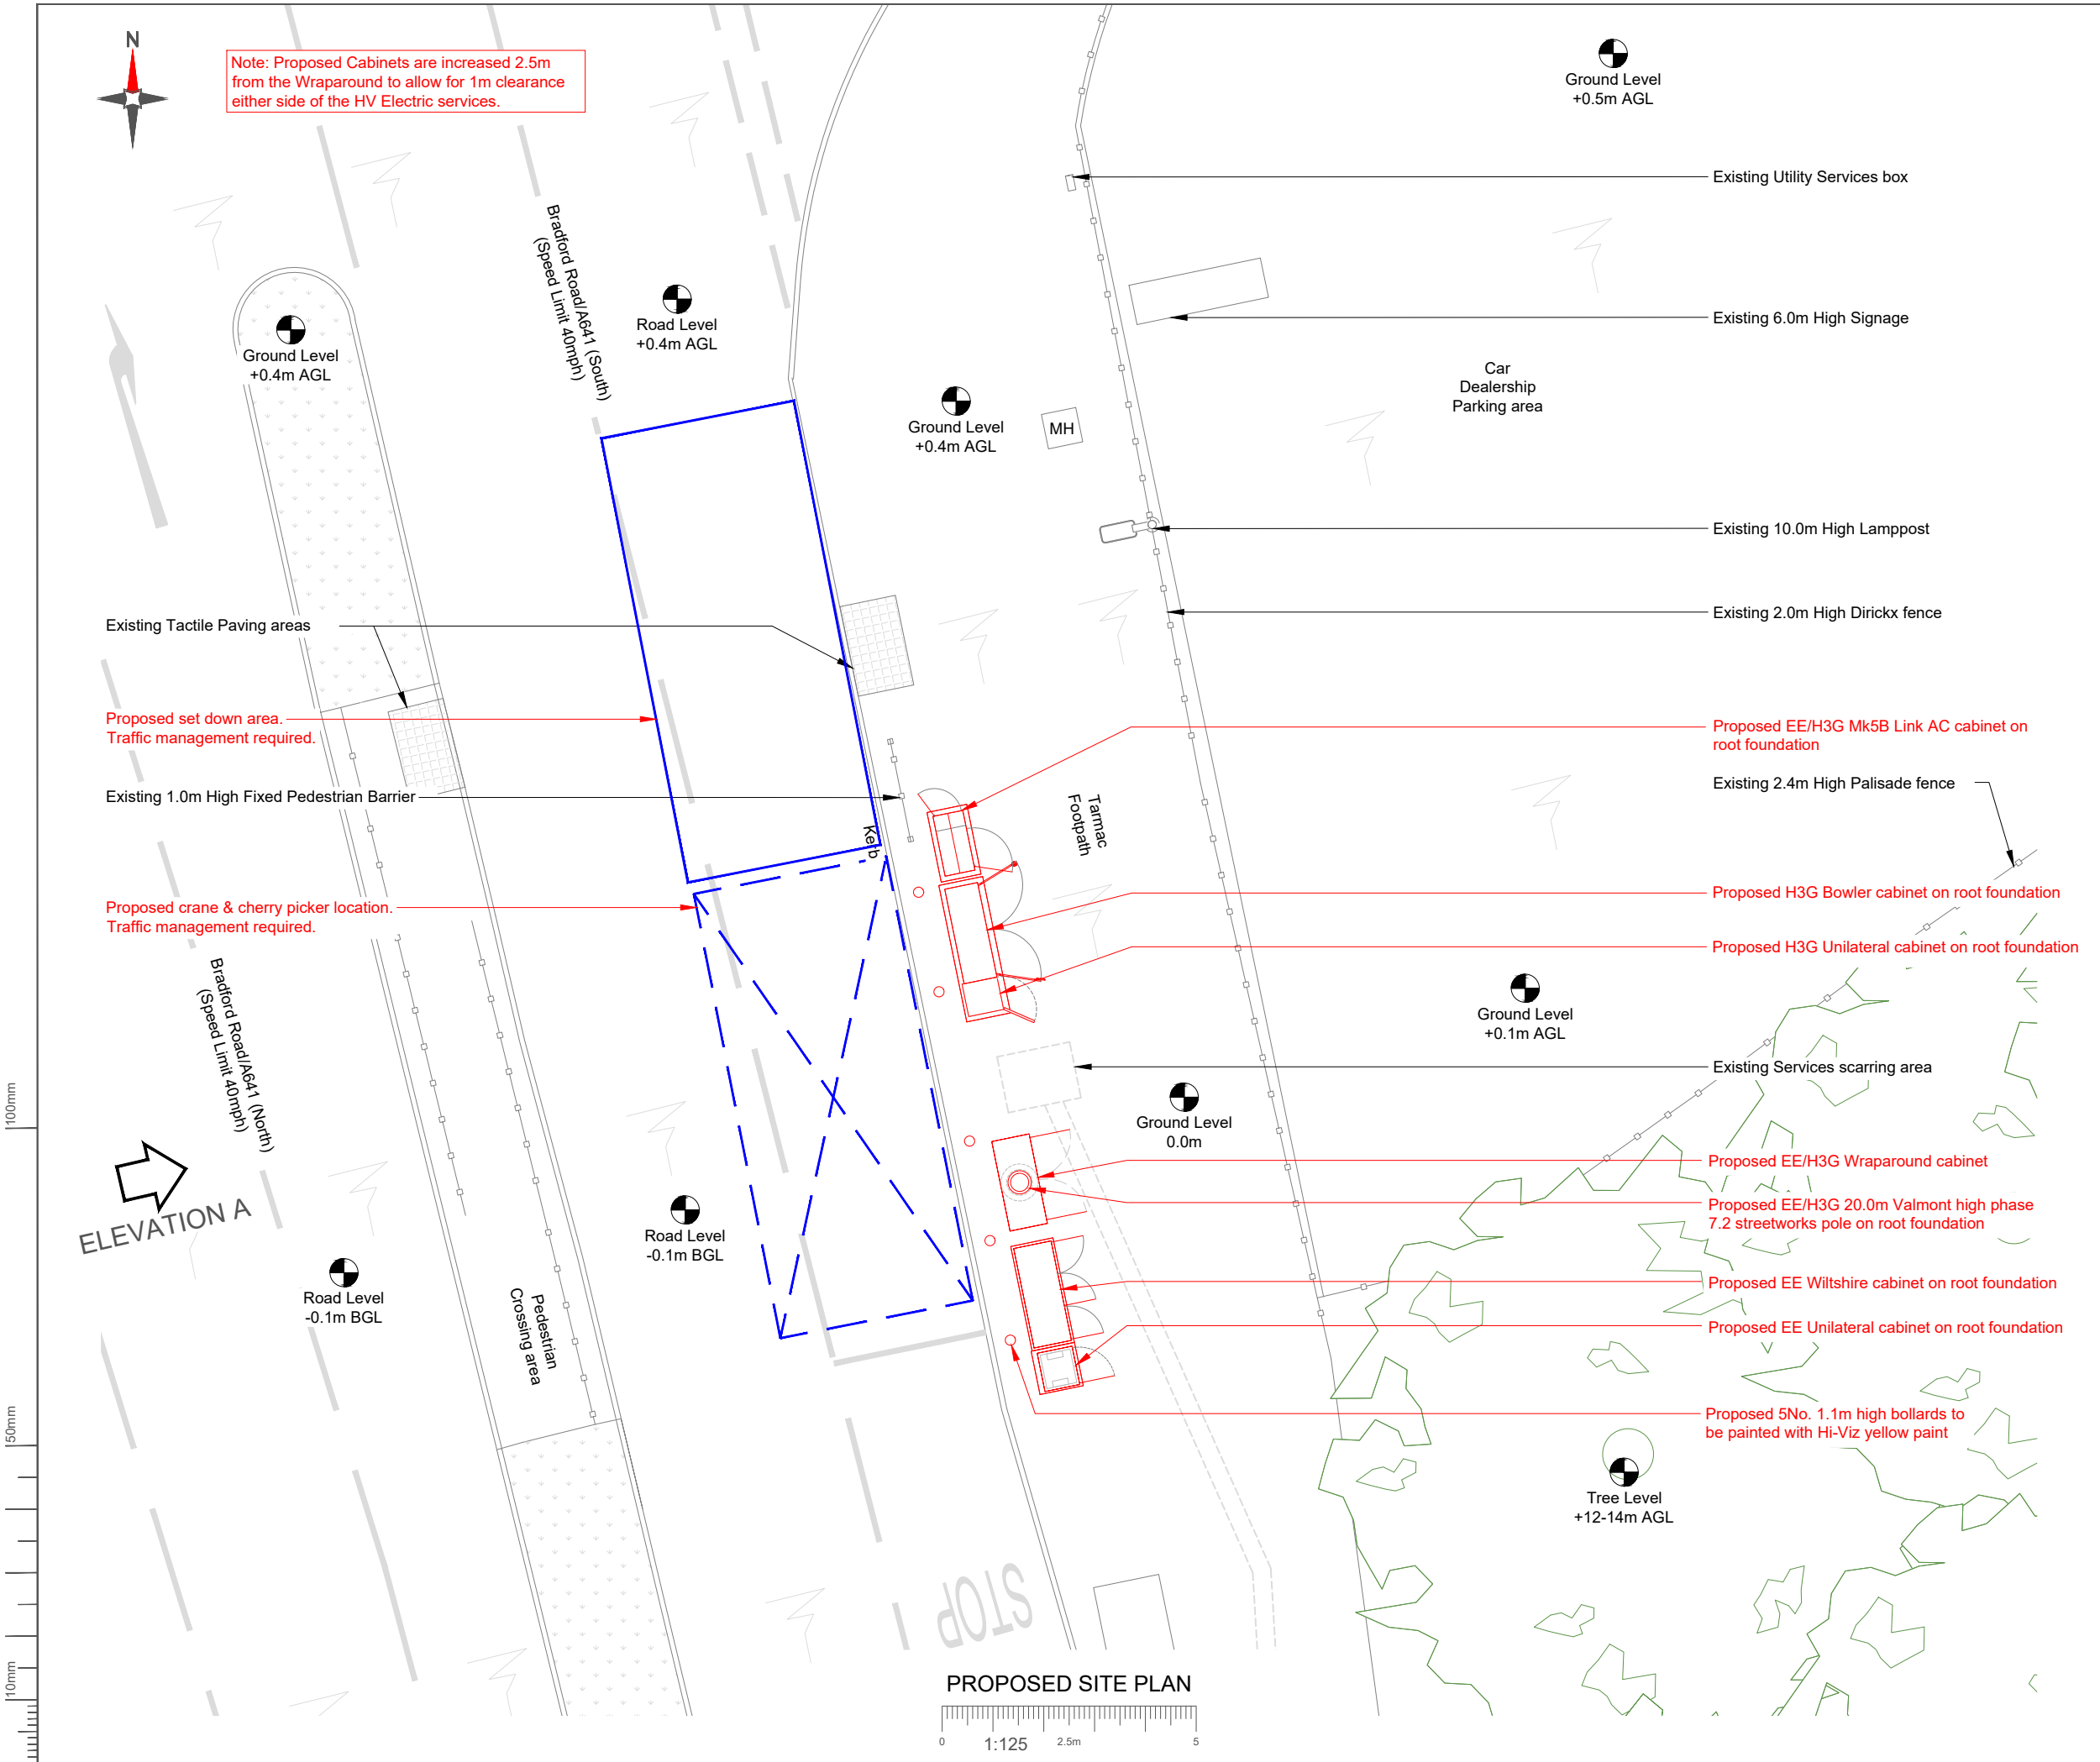

NOTES:

1. ALL DIMENSIONS IN MM UNLESS OTHERWISE NOTED.

Master:	Project:		Purpose of Issue:	Issue:
M002	NTQ (R)		Planning	B
Date:	08/04/2026	Revision / Upgrade Description:		
Drawn:	D. McMinn	Ground Gradient corrected		
Checked:	C. Barge			
Approved:	M. Noel			
Master:	Project:		Purpose of Issue:	Issue:
M001	NTQ (R)		Planning	A
Date:	27/03/2026	Revision / Upgrade Description:		
Drawn:	D. McMinn	First Issue		
Checked:	C. Barge			
Approved:	M. Noel			



Hutchison 3G UK Limited
Green Park, 450 Longwater Avenue
Reading, RG30 3UR
Tel: 01628 765 000
Fax: 01628 765 001



Everything Everywhere
One Braham Street
London
E1 8EE
Tel: 020 7358 5000



Mobile Broadband Network Limited
Sixth Floor, Thames Tower, Station Road, Reading, RG1 1LX

Design Consultant & Principal Contractor:



Unit 27F-G
Hartlebury Trading Estate
Crown Lane
Hartlebury
Worcestershire
DY10 4JD

Site Name: BRADFORD ROAD

Site ID: 30004176

Address: BRADFORD ROAD
COWCLIFFE
HUDDERSFIELD
HD2 1DU

Title: 150 PROPOSED SITE PLAN

Project: NTQ (R)

Purpose of Issue: GENERAL ARRANGEMENT

EE Cell ID:	MBNL Cell ID:	H3G Cell ID:
10102119	KKS311	HD0637

File name: KKS311_10102119_HD0637_MBNL_NTQ_GAD_B