



Neighbouring property
Number 34 A

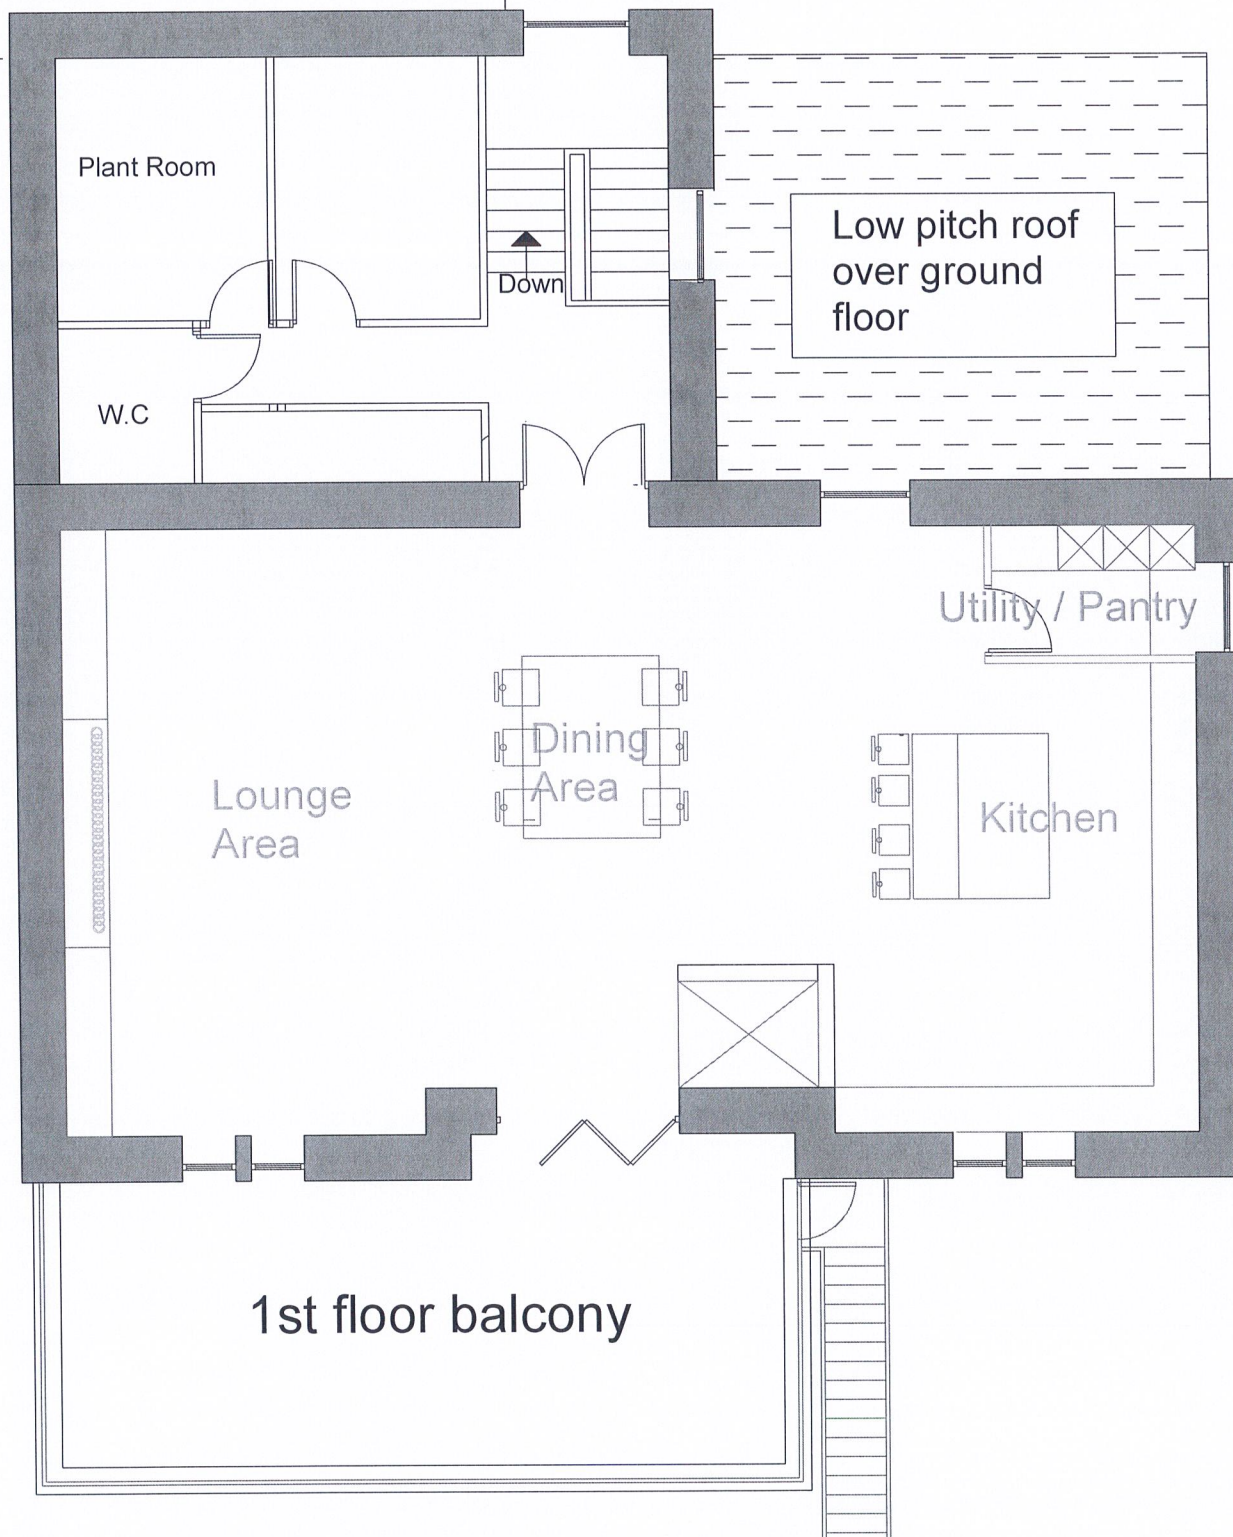


First Floor

Neighbouring property
Number 34 A

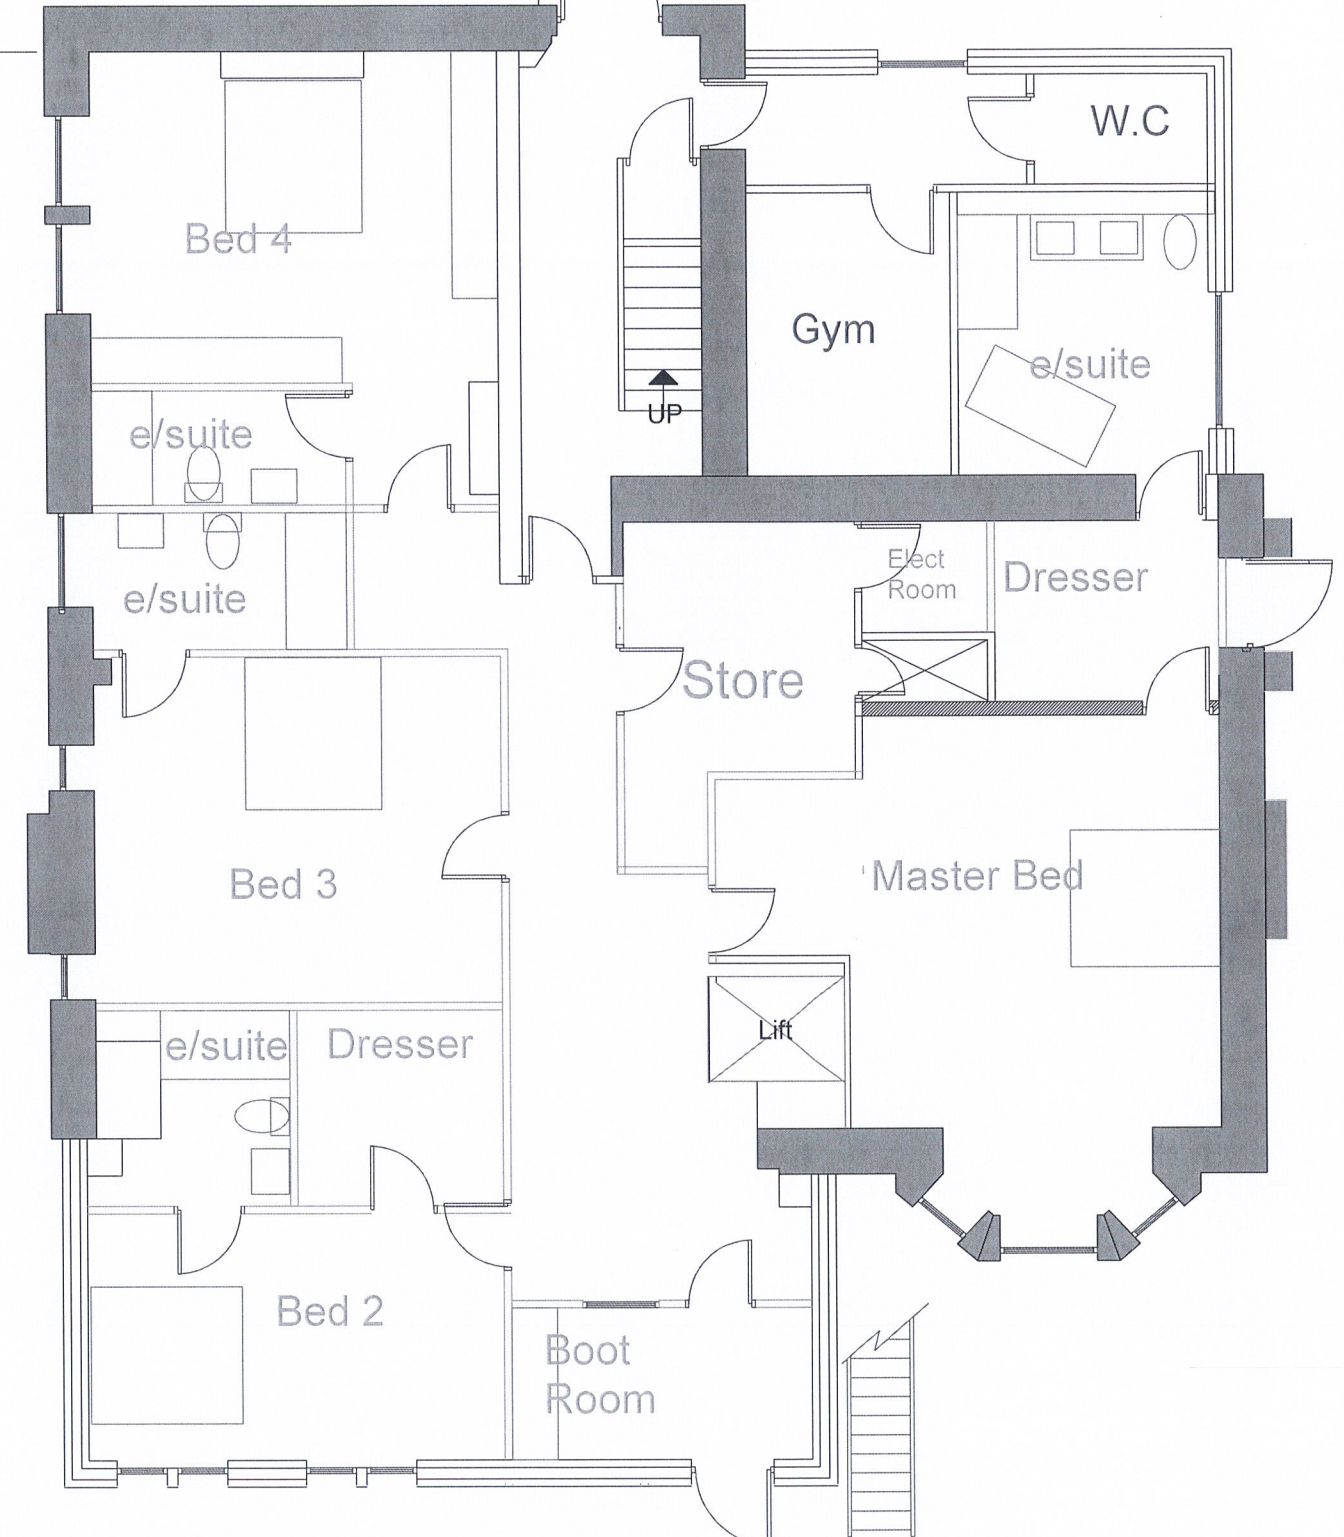

Ground Floor

 

Ashfield Club redevelopment
Proposed Floor Plans

Date August 26 Dwg no 07 Scale A3 - 1:100