





First Floor

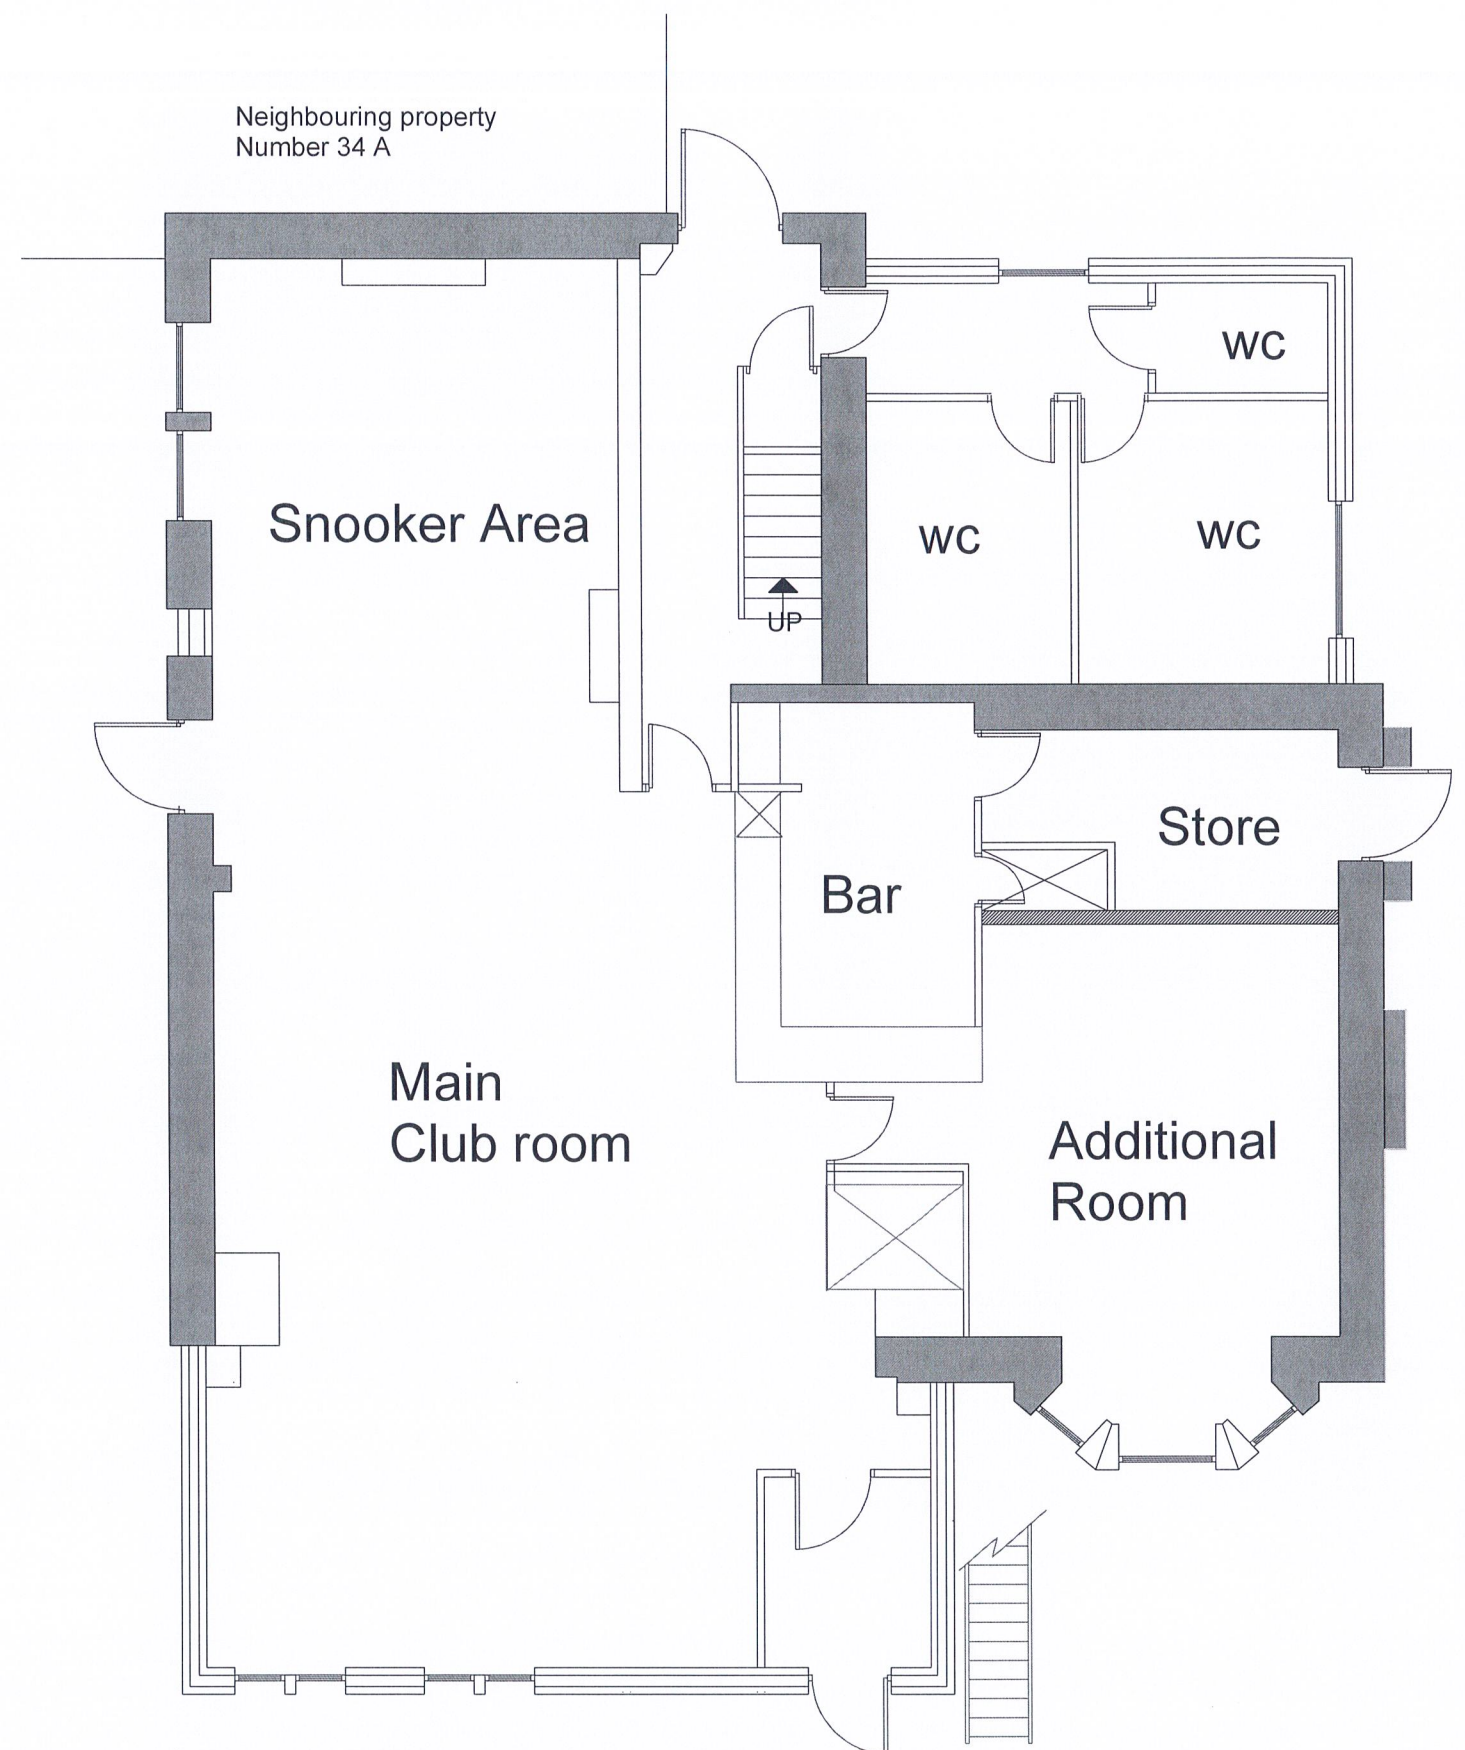

Ground Floor

 

Ashfield Club redevelopment

Existing Floor Plans

Date August 26 Dwg no

04

Dwn By

Scale
A3 - 1:100