




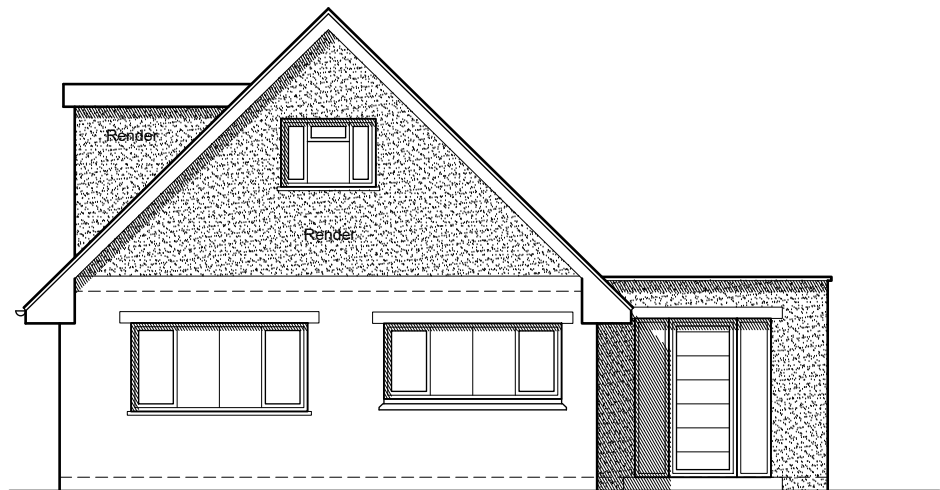


East Elevation

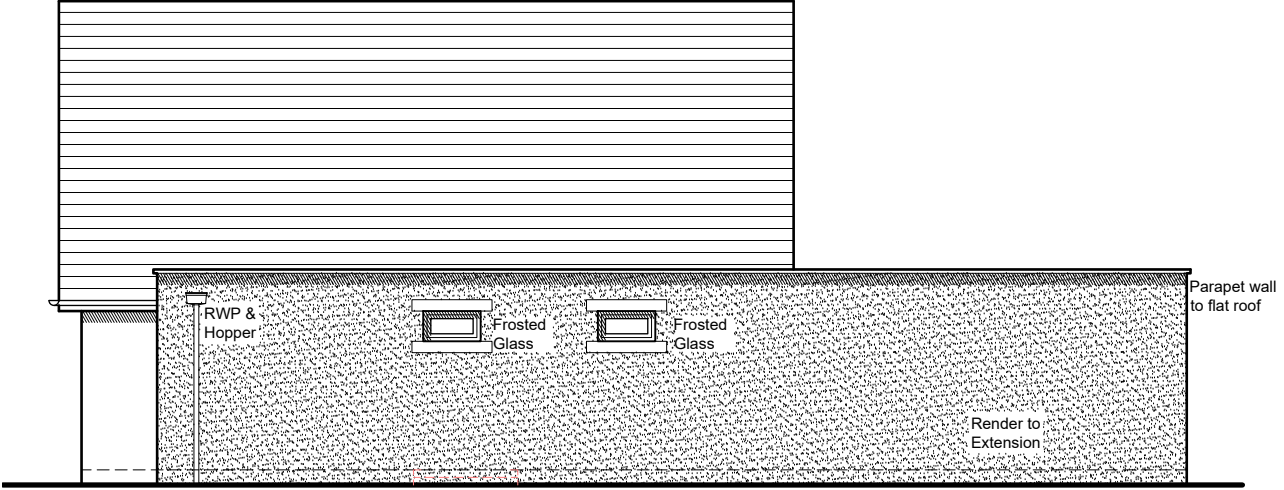



North Elevation

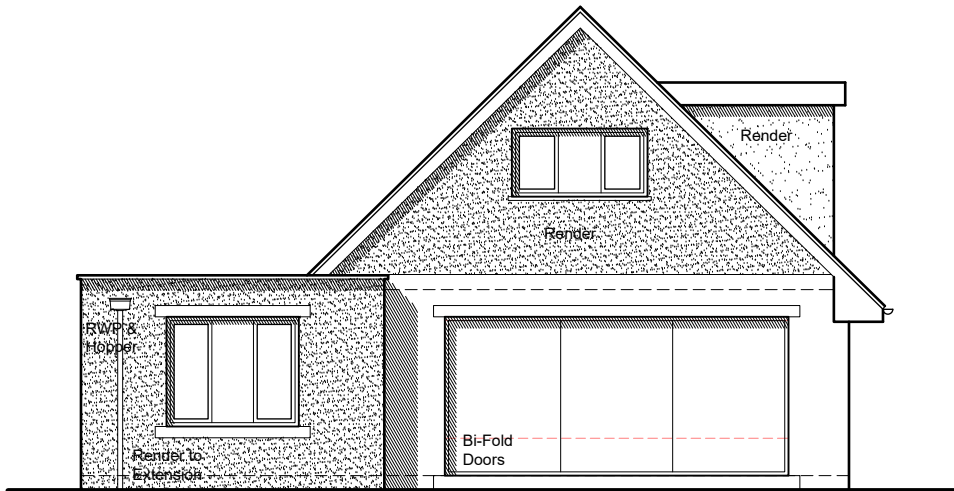

West Elevation

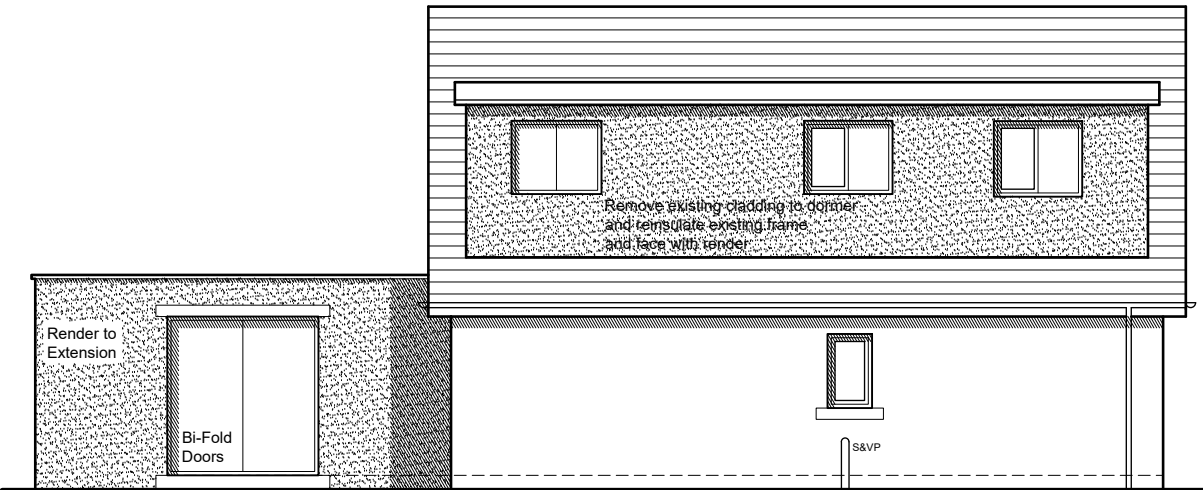

South Elevation

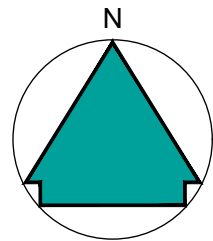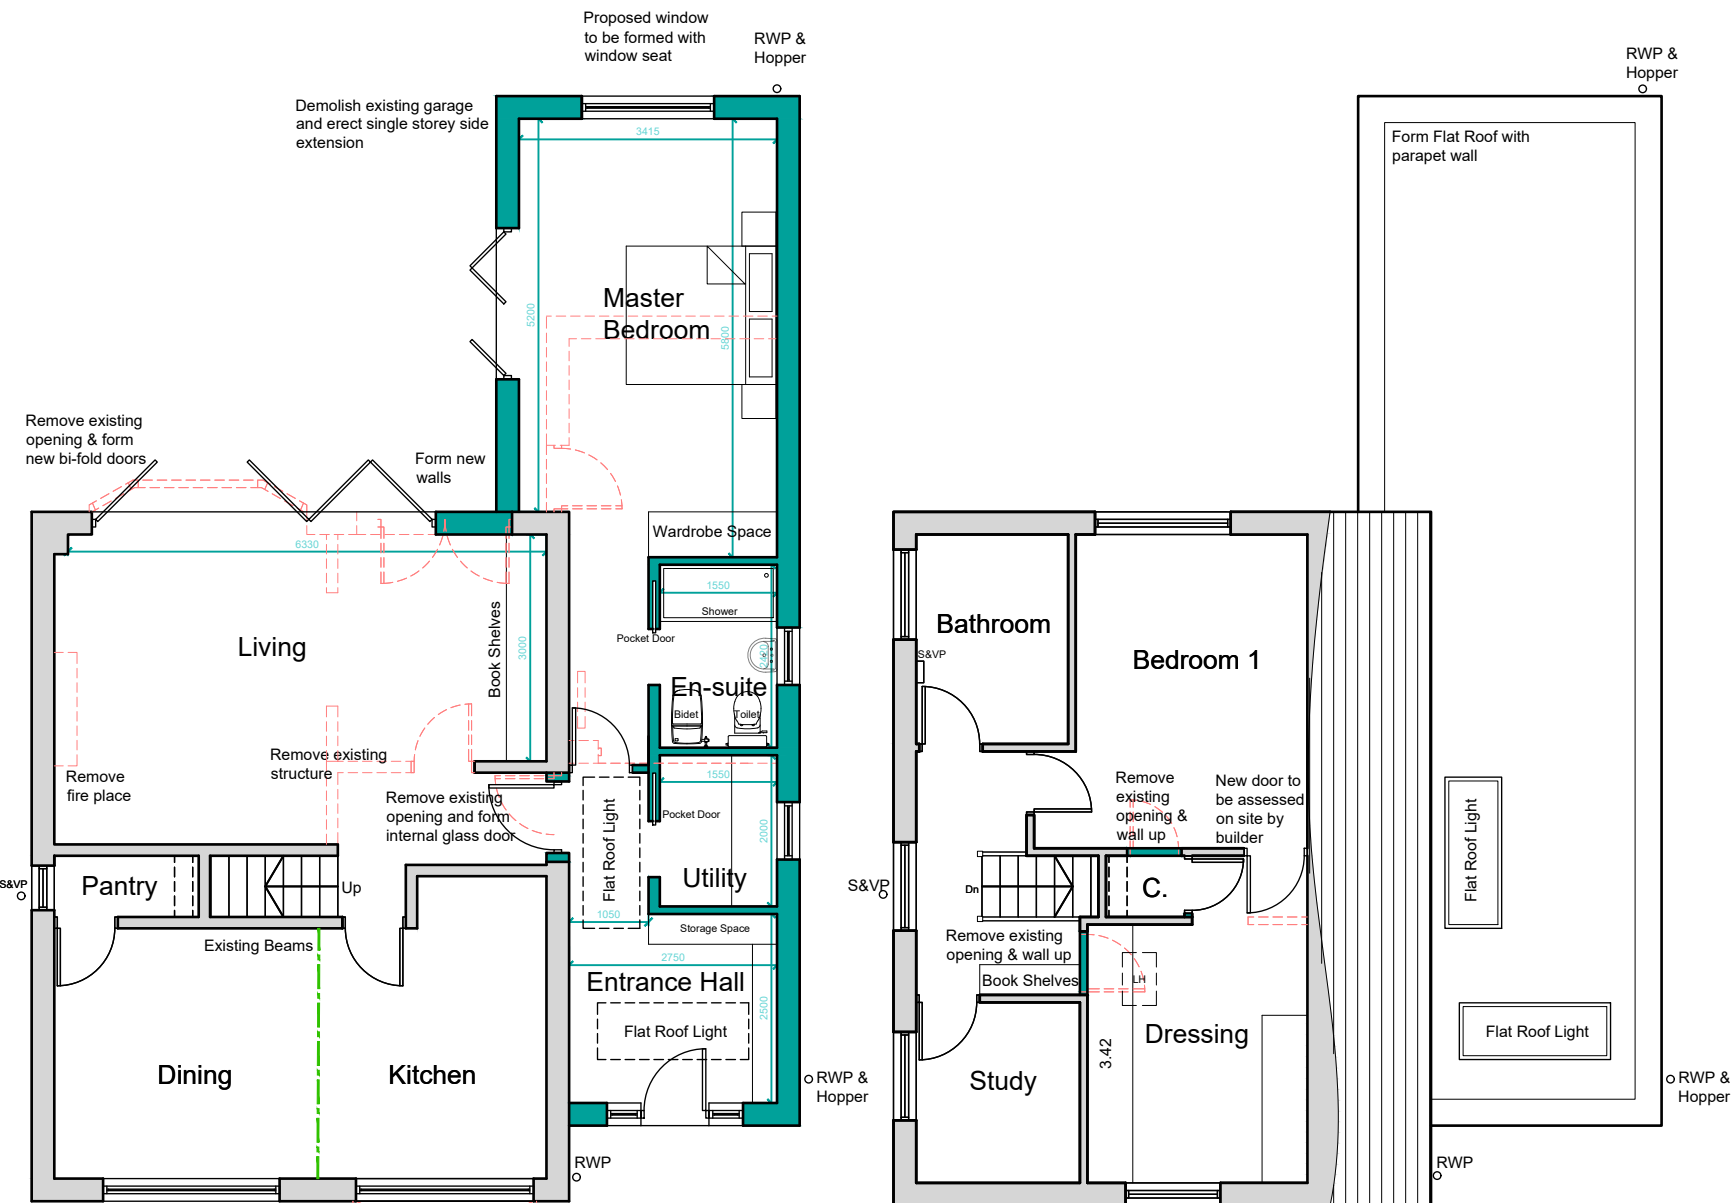

Ground Floor Plan

First Floor Plan



Block Plan At 1:500

NOTES

This drawing has been prepared specifically for the purpose of obtaining Planning and or Building Regulations Approval. Its suitability for other purposes without additional supplementary details and specifications cannot be guaranteed.

All dimensions are to be checked on site, any discrepancies are to be reported to the designer before work commences. Use only figured dimensions.

All structural components shown are indicative only. Details / calculations of structural members are to be provided by the Structural Engineer.

This drawing is not to be copied or divulged to a third party without written permission.

Key:

	Existing Beams
	Proposed beams
	Removed Structure
	Existing Walls
	Proposed Walls



Revisions		
P01	Preliminary Issue	30.07.26
P02	Client Amendments	14.08.26
P03	Client Amendments	18.08.26
P04	Client Amendments	22.09.26
P05	Client Amendments	23.09.26

Project:
Extensions & Alterations
at 15 North Wood Park,
Kirkburton,
Huddersfield

for Mr. Sowter
Proposed Plans, Elevations & Block Plan

Purpose of issue: PLANNING

Drawn	CD
Date	July 2026
Scales	1:100 @ A2
Drawing No.	2633-0301-P05

