



northeast elevation



southwest elevation




northwest elevation



northeast elevation/section




southeast elevation

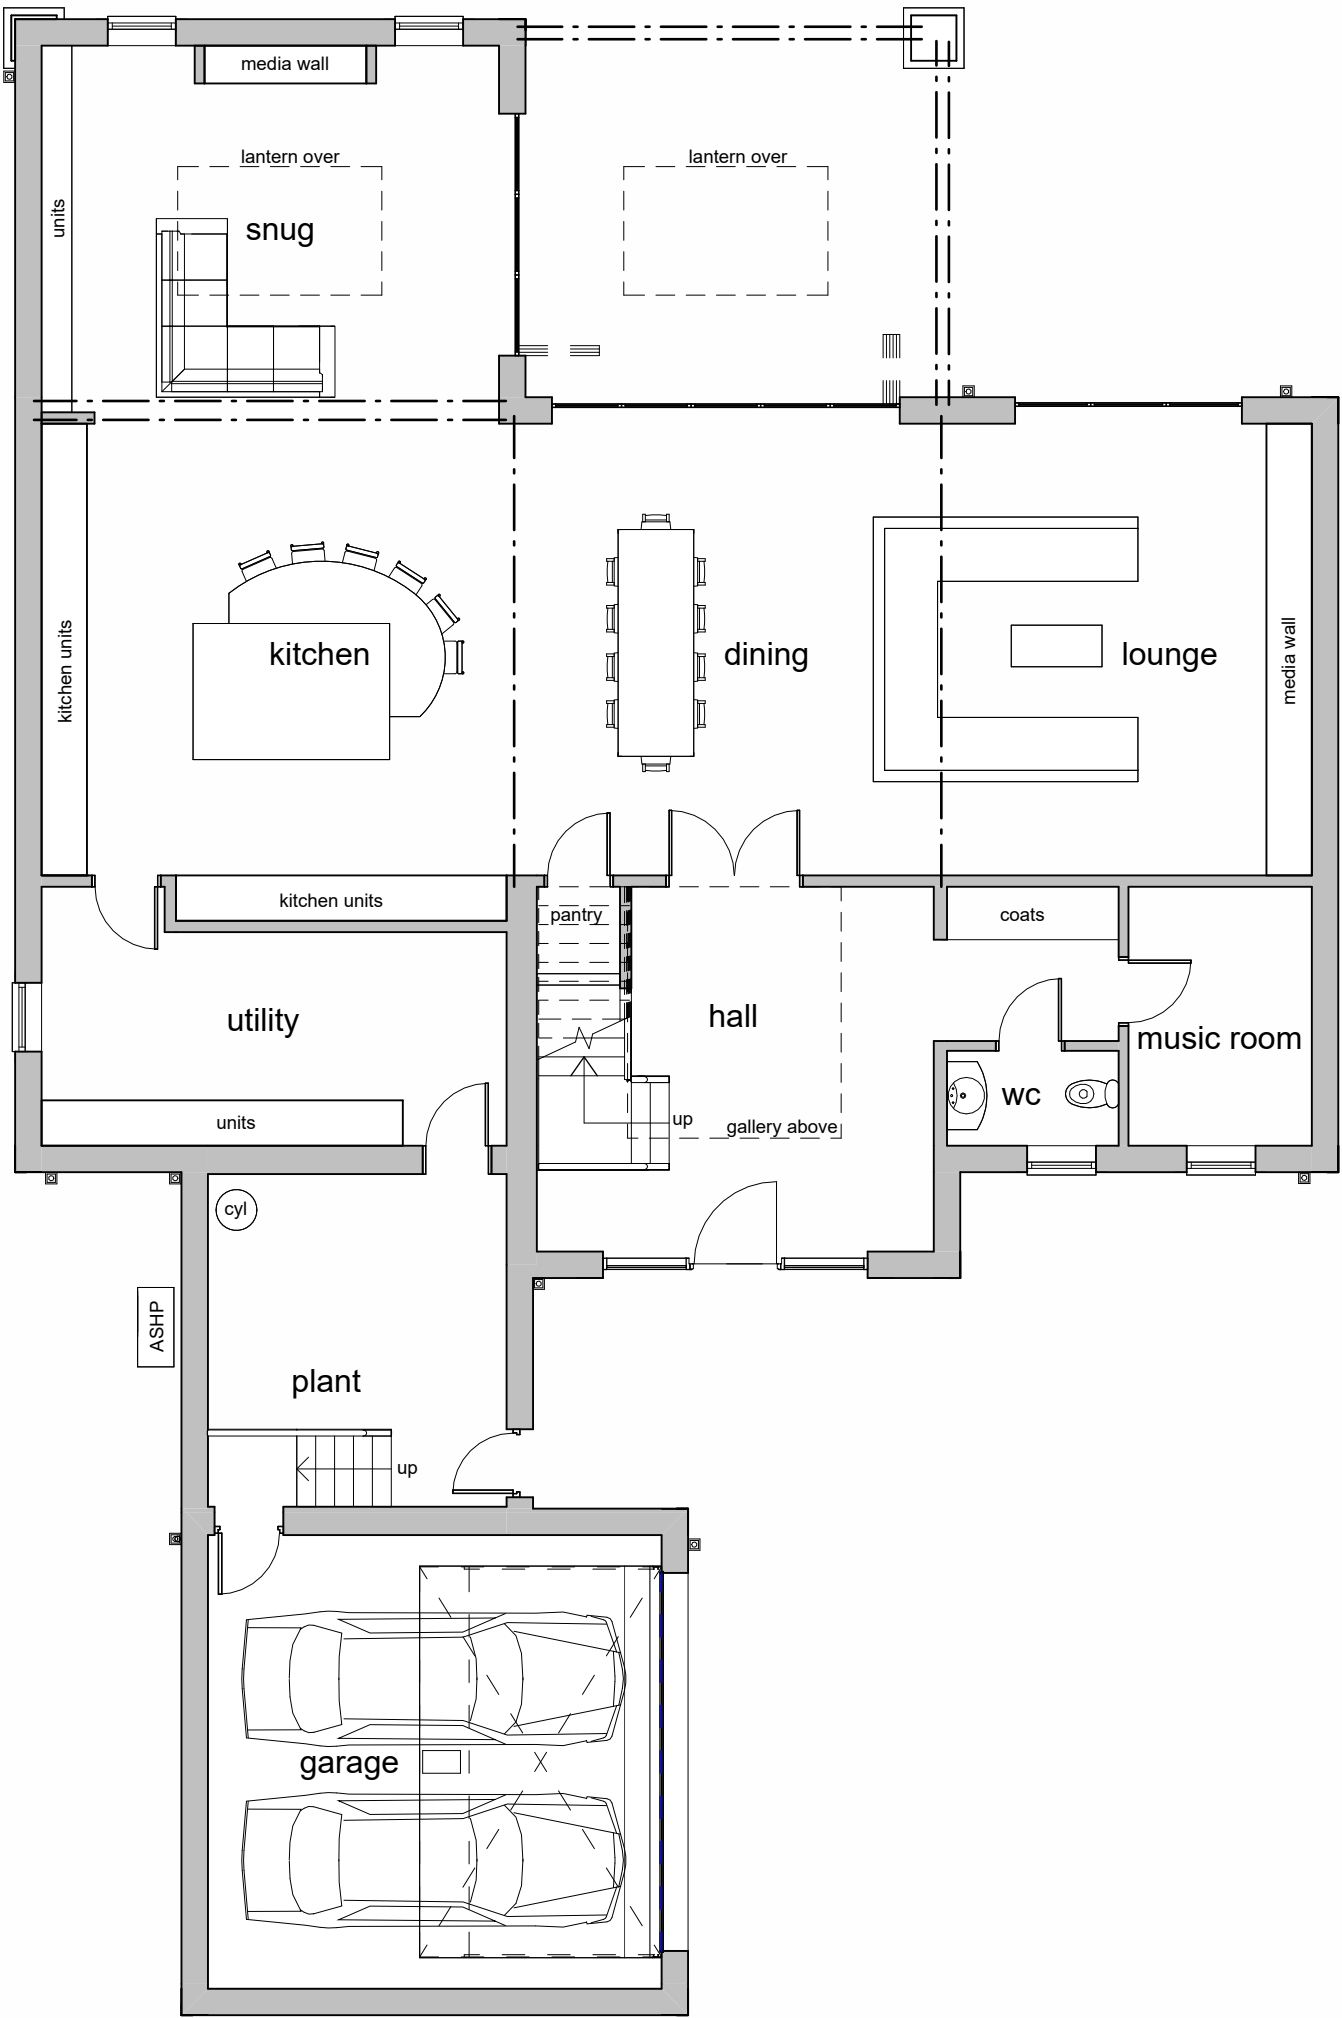

ground floor



first floor

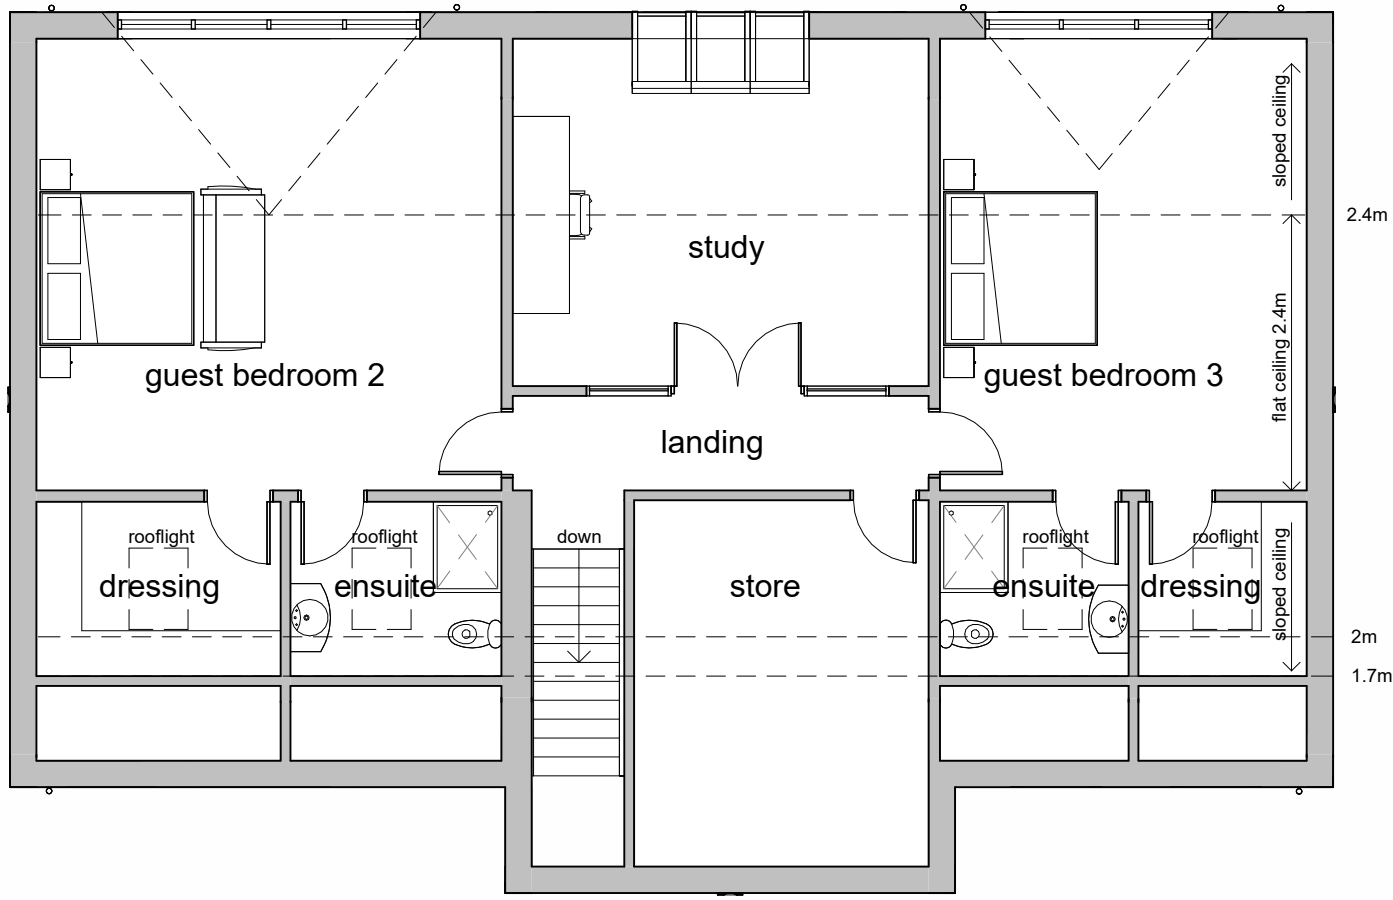

second floor

P05	Omitted PV showing on second floor	24.09.26	JW	JW
P04	Added sills to rear elevation. Added rooflights to dressing rooms	25.08.26	JW	JW
P03	Updated as per client comments	27.07.26	JW	NG
P02	Updated as per client comments	16.07.26	JW	NG
P01	Drawing created	02.07.26	JW	NG
rev.	description	date	drawn	approved

ADP

project Replacement dwelling

at
5 Far Bank, Shelley,
HD8 8LA

for
Andrew & Debbie Alsop

title general arrangement as proposed

number 26022D -02 -P05

scale 1 : 100

size A1

ARCHITECTURE
AND DESIGN

The Old Police Station 16 Bridge Lane Holmfirth HD9 7AN
T: 01484 685411 E: hello@adp-architects.com
W: www.adp-architects.com

RIBA 
Chartered Practice