



IF IN ANY DOUBT PLEASE ASK THE ARCHITECT FOR CLARIFICATION.

DO NOT SCALE FROM DRAWING. ALL DIMENSIONS TO BE CHECKED ON SITE


THE COPYRIGHT FOR THESE DRAWINGS REMAINS THE PROPERTY OF THE ARCHITECT, THEY MUST NOT BE REPRODUCED IN ANY WAY WITHOUT THE ARCHITECT'S PRIOR WRITTEN CONSENT.

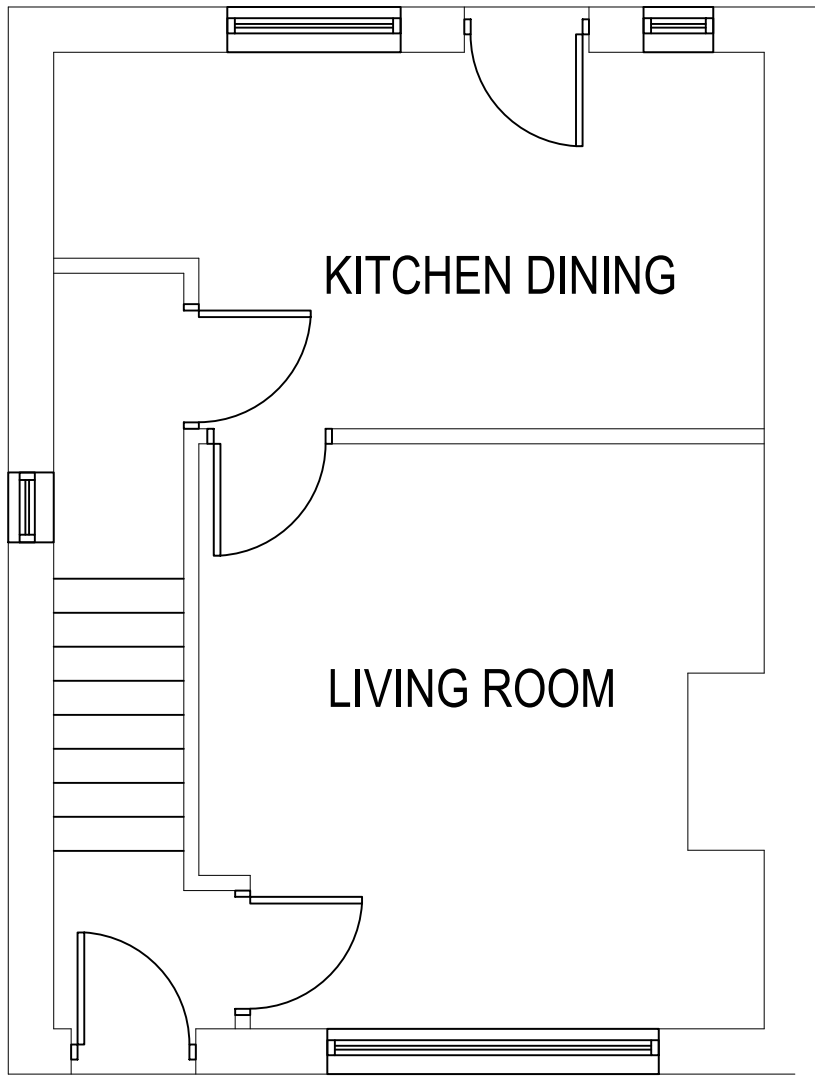


EXISTING GROUND FLOOR PLAN

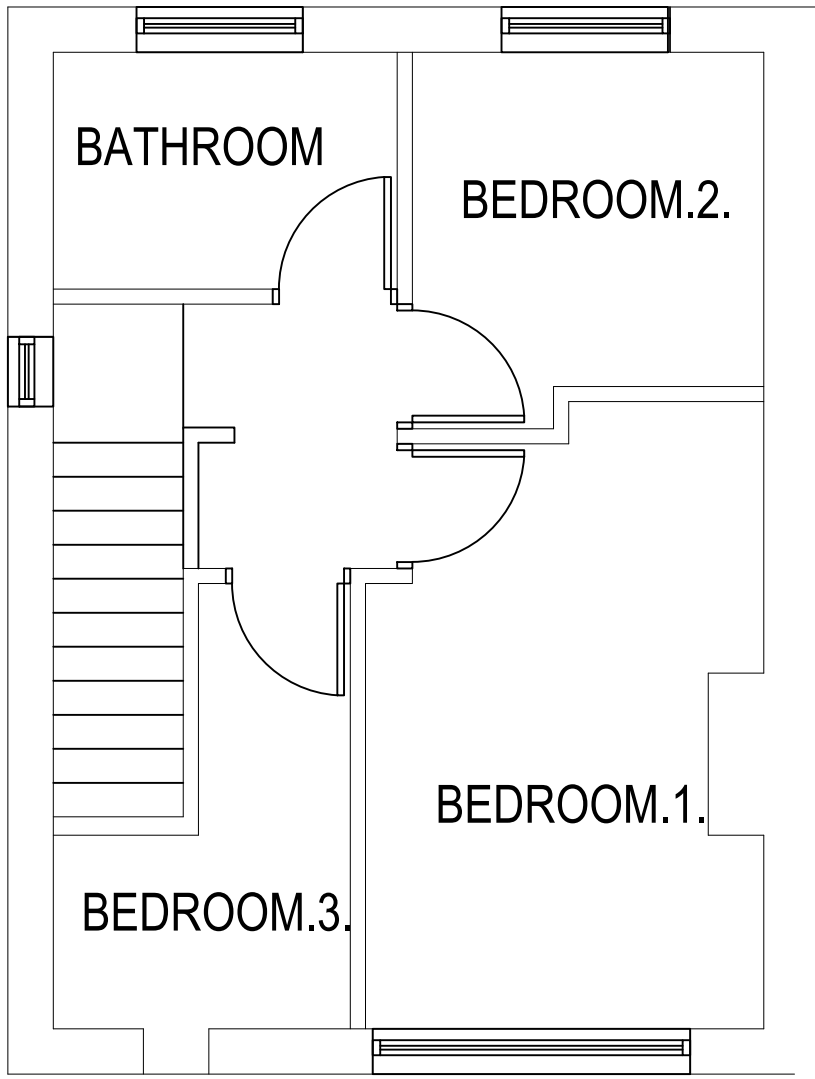


EXISTING FIRST FLOOR PLAN

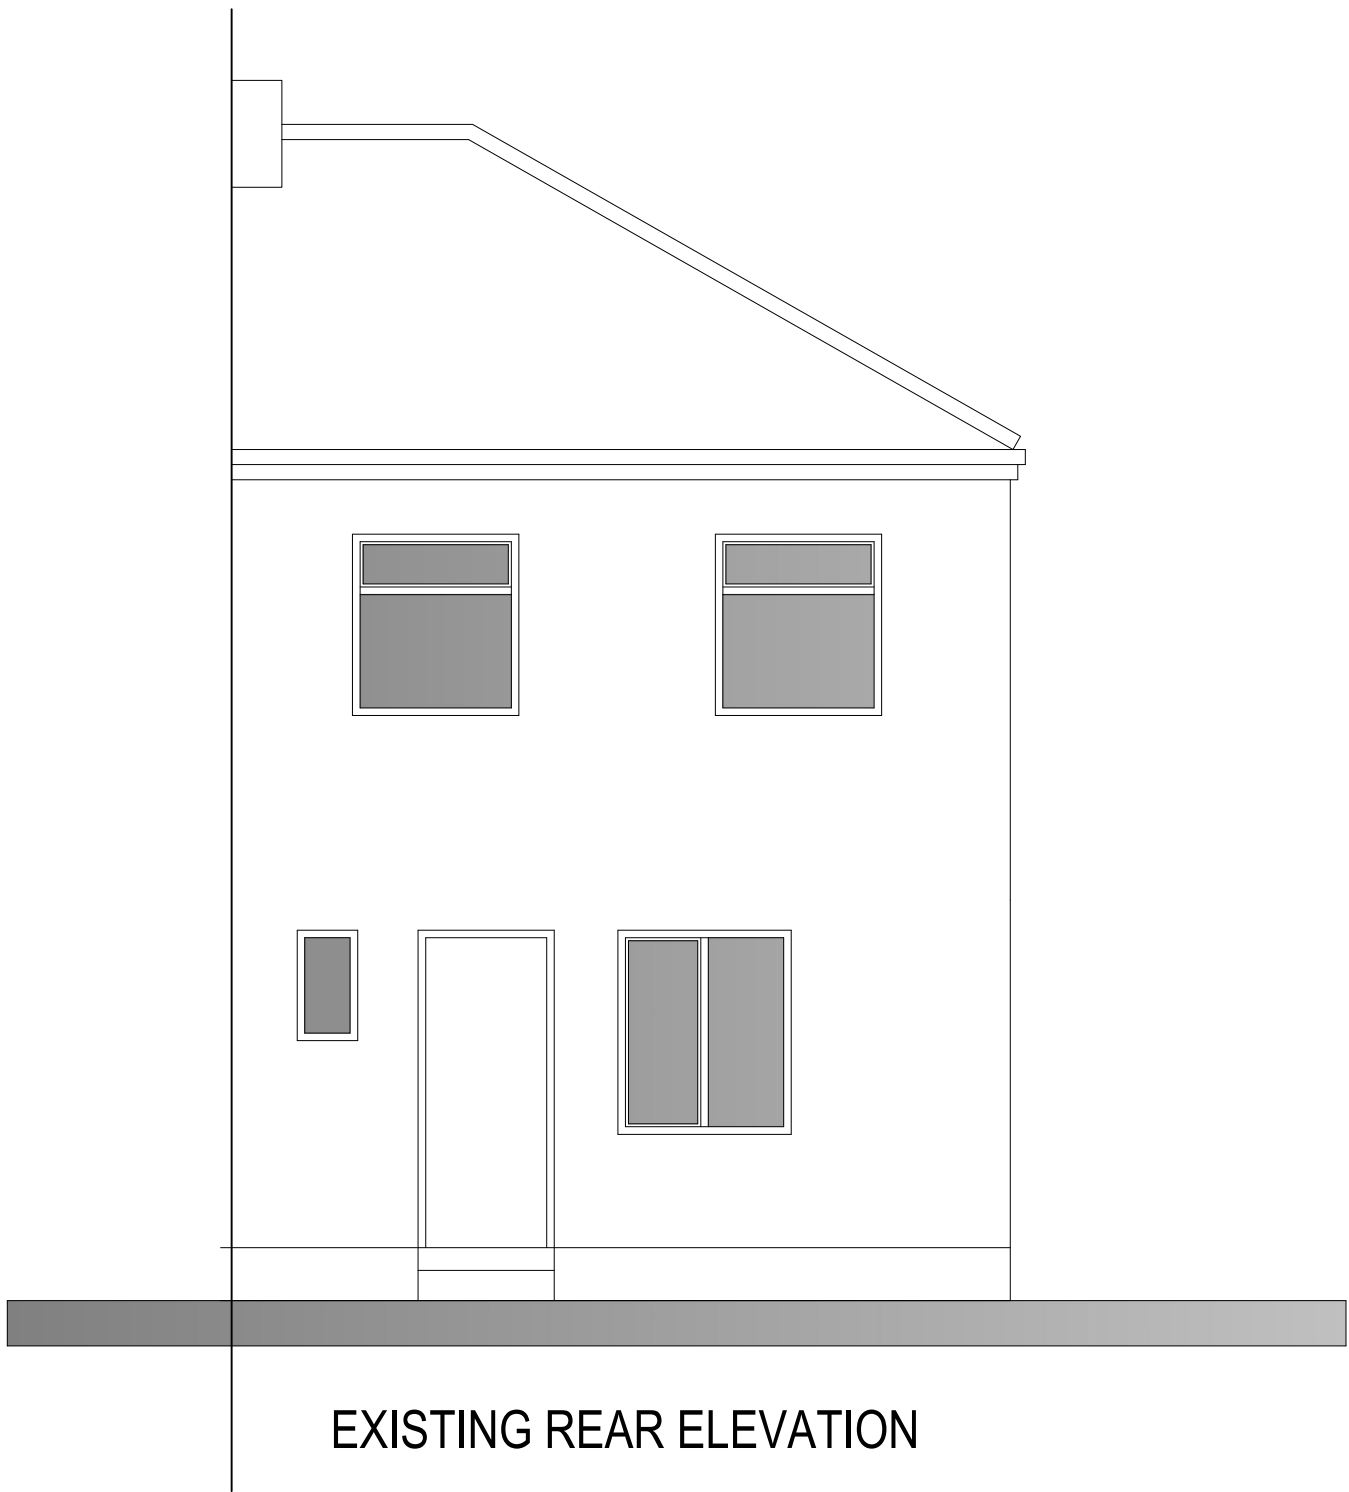


EXISTING REAR ELEVATION

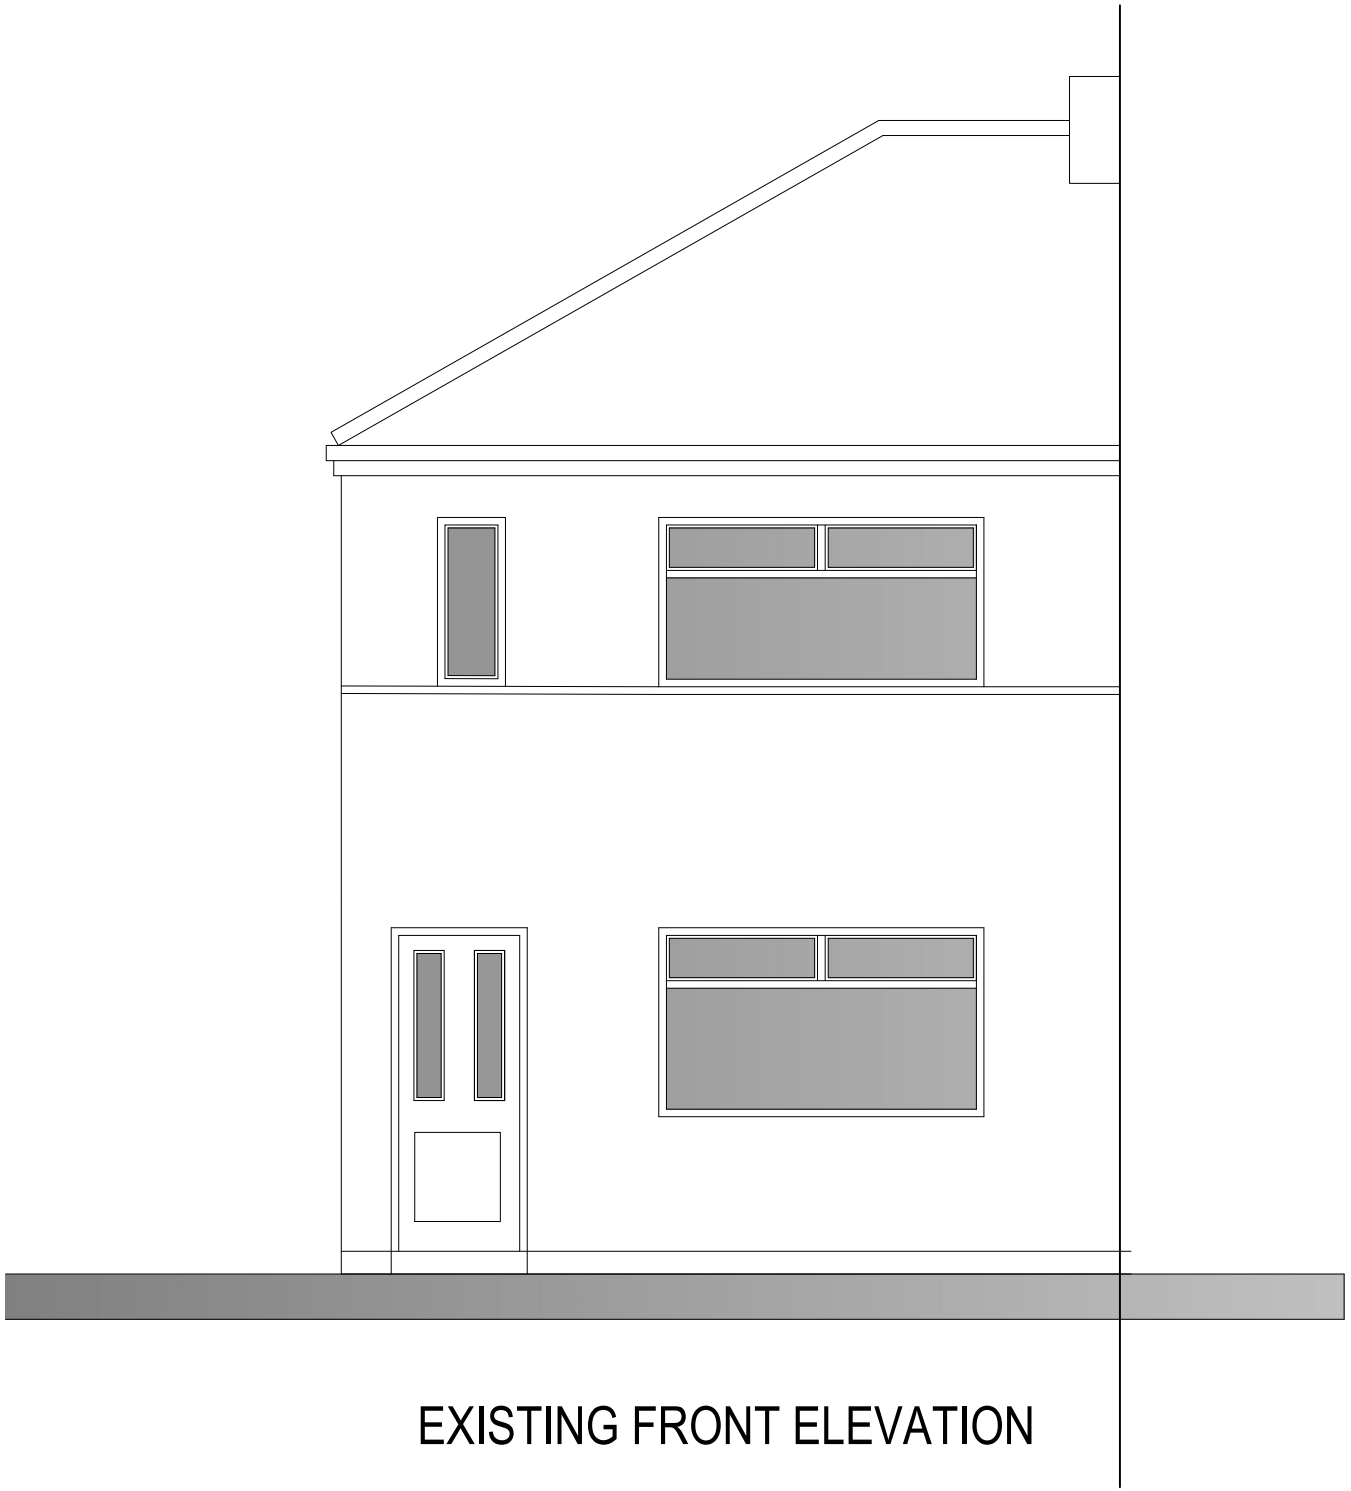

EXISTING FRONT ELEVATION

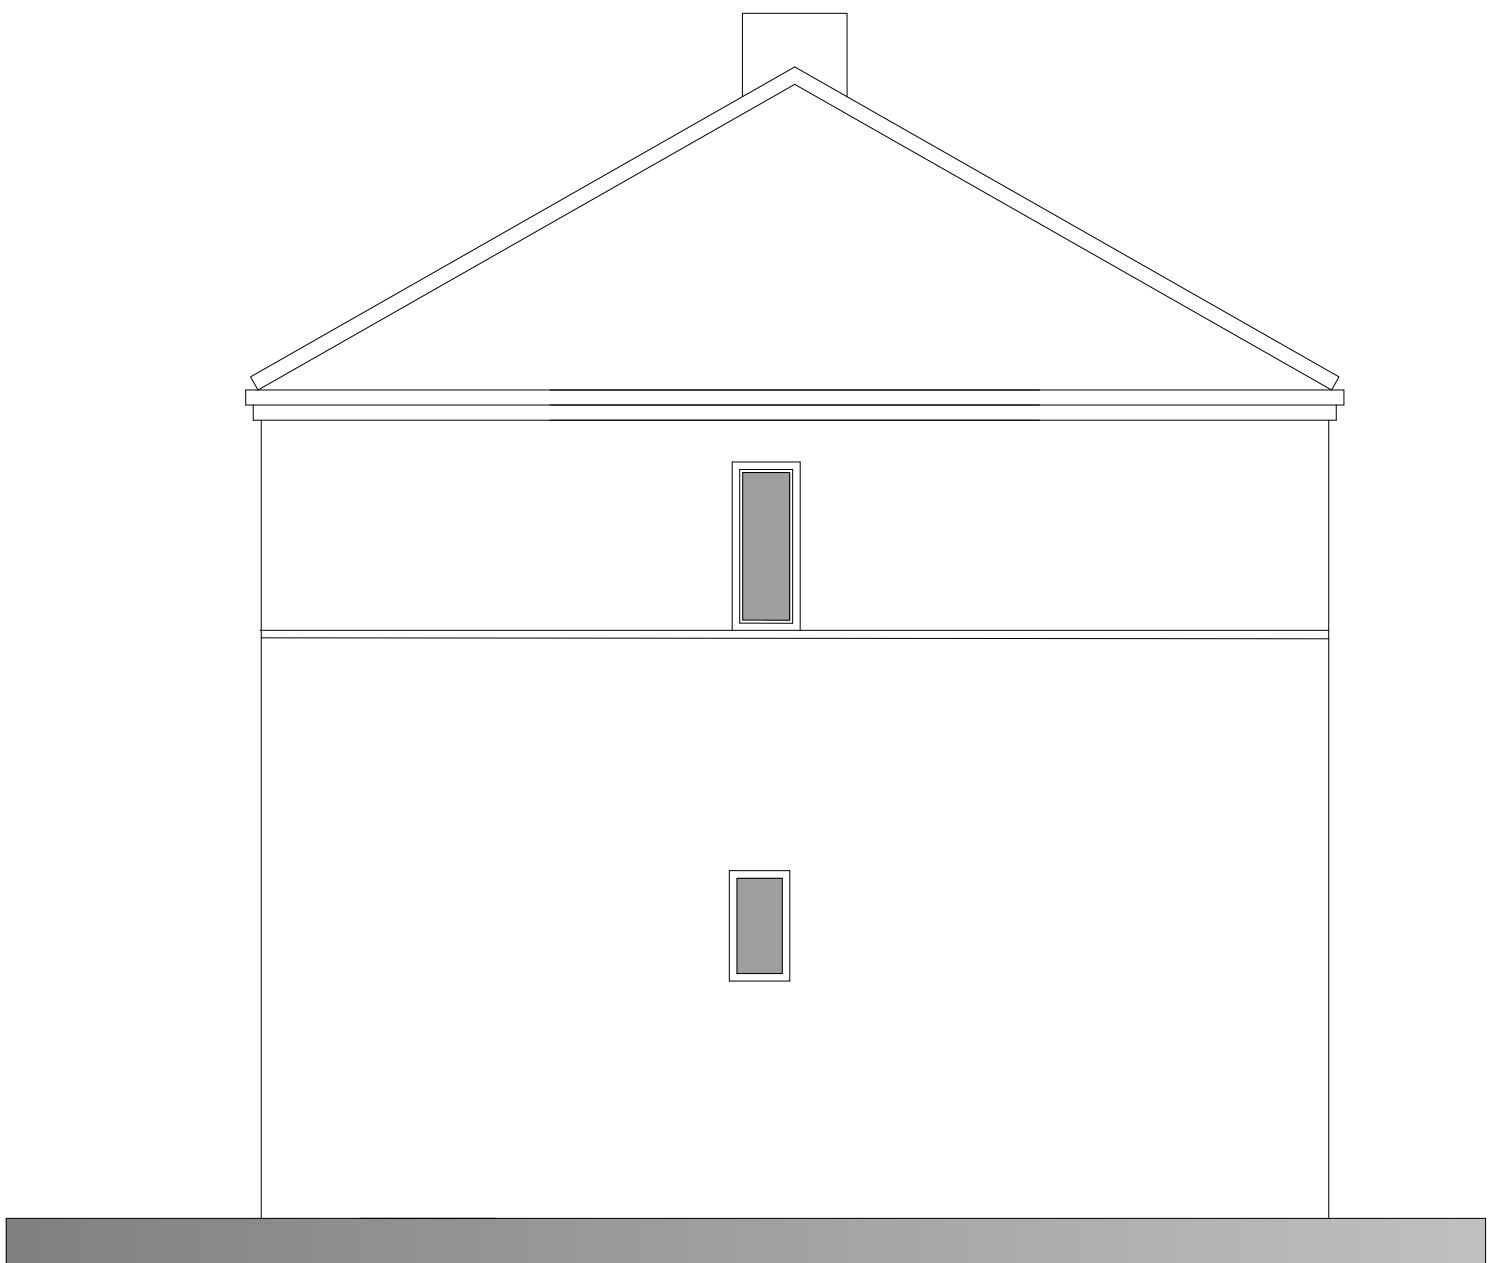

EXISTING GABLE ELEVATION

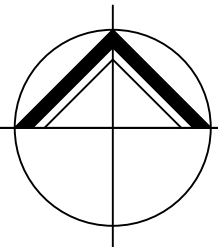

**NORTHERN
DESIGN**
(OLDHAM)
CHARTED ARCHITECTS

NORTHERN DESIGN
17 STATION LANE
GROTTON
OLDHAM
OL4 5GY
TELEPHONE : 07753 859616

CLIENT

MRS COLLETTE KELLY

PROJECT

PROPOSED EXTENSION
146 WEATHERHILL ROAD
LINDLEY

DRAWING TITLE

EXISTING PLANS AND ELEVATIONS

Rev.	Notes	Date	Drawn

SCALE	1:50 AT A1	08.26	AD
PROJECT No.	2649	DRAWING No.	02