



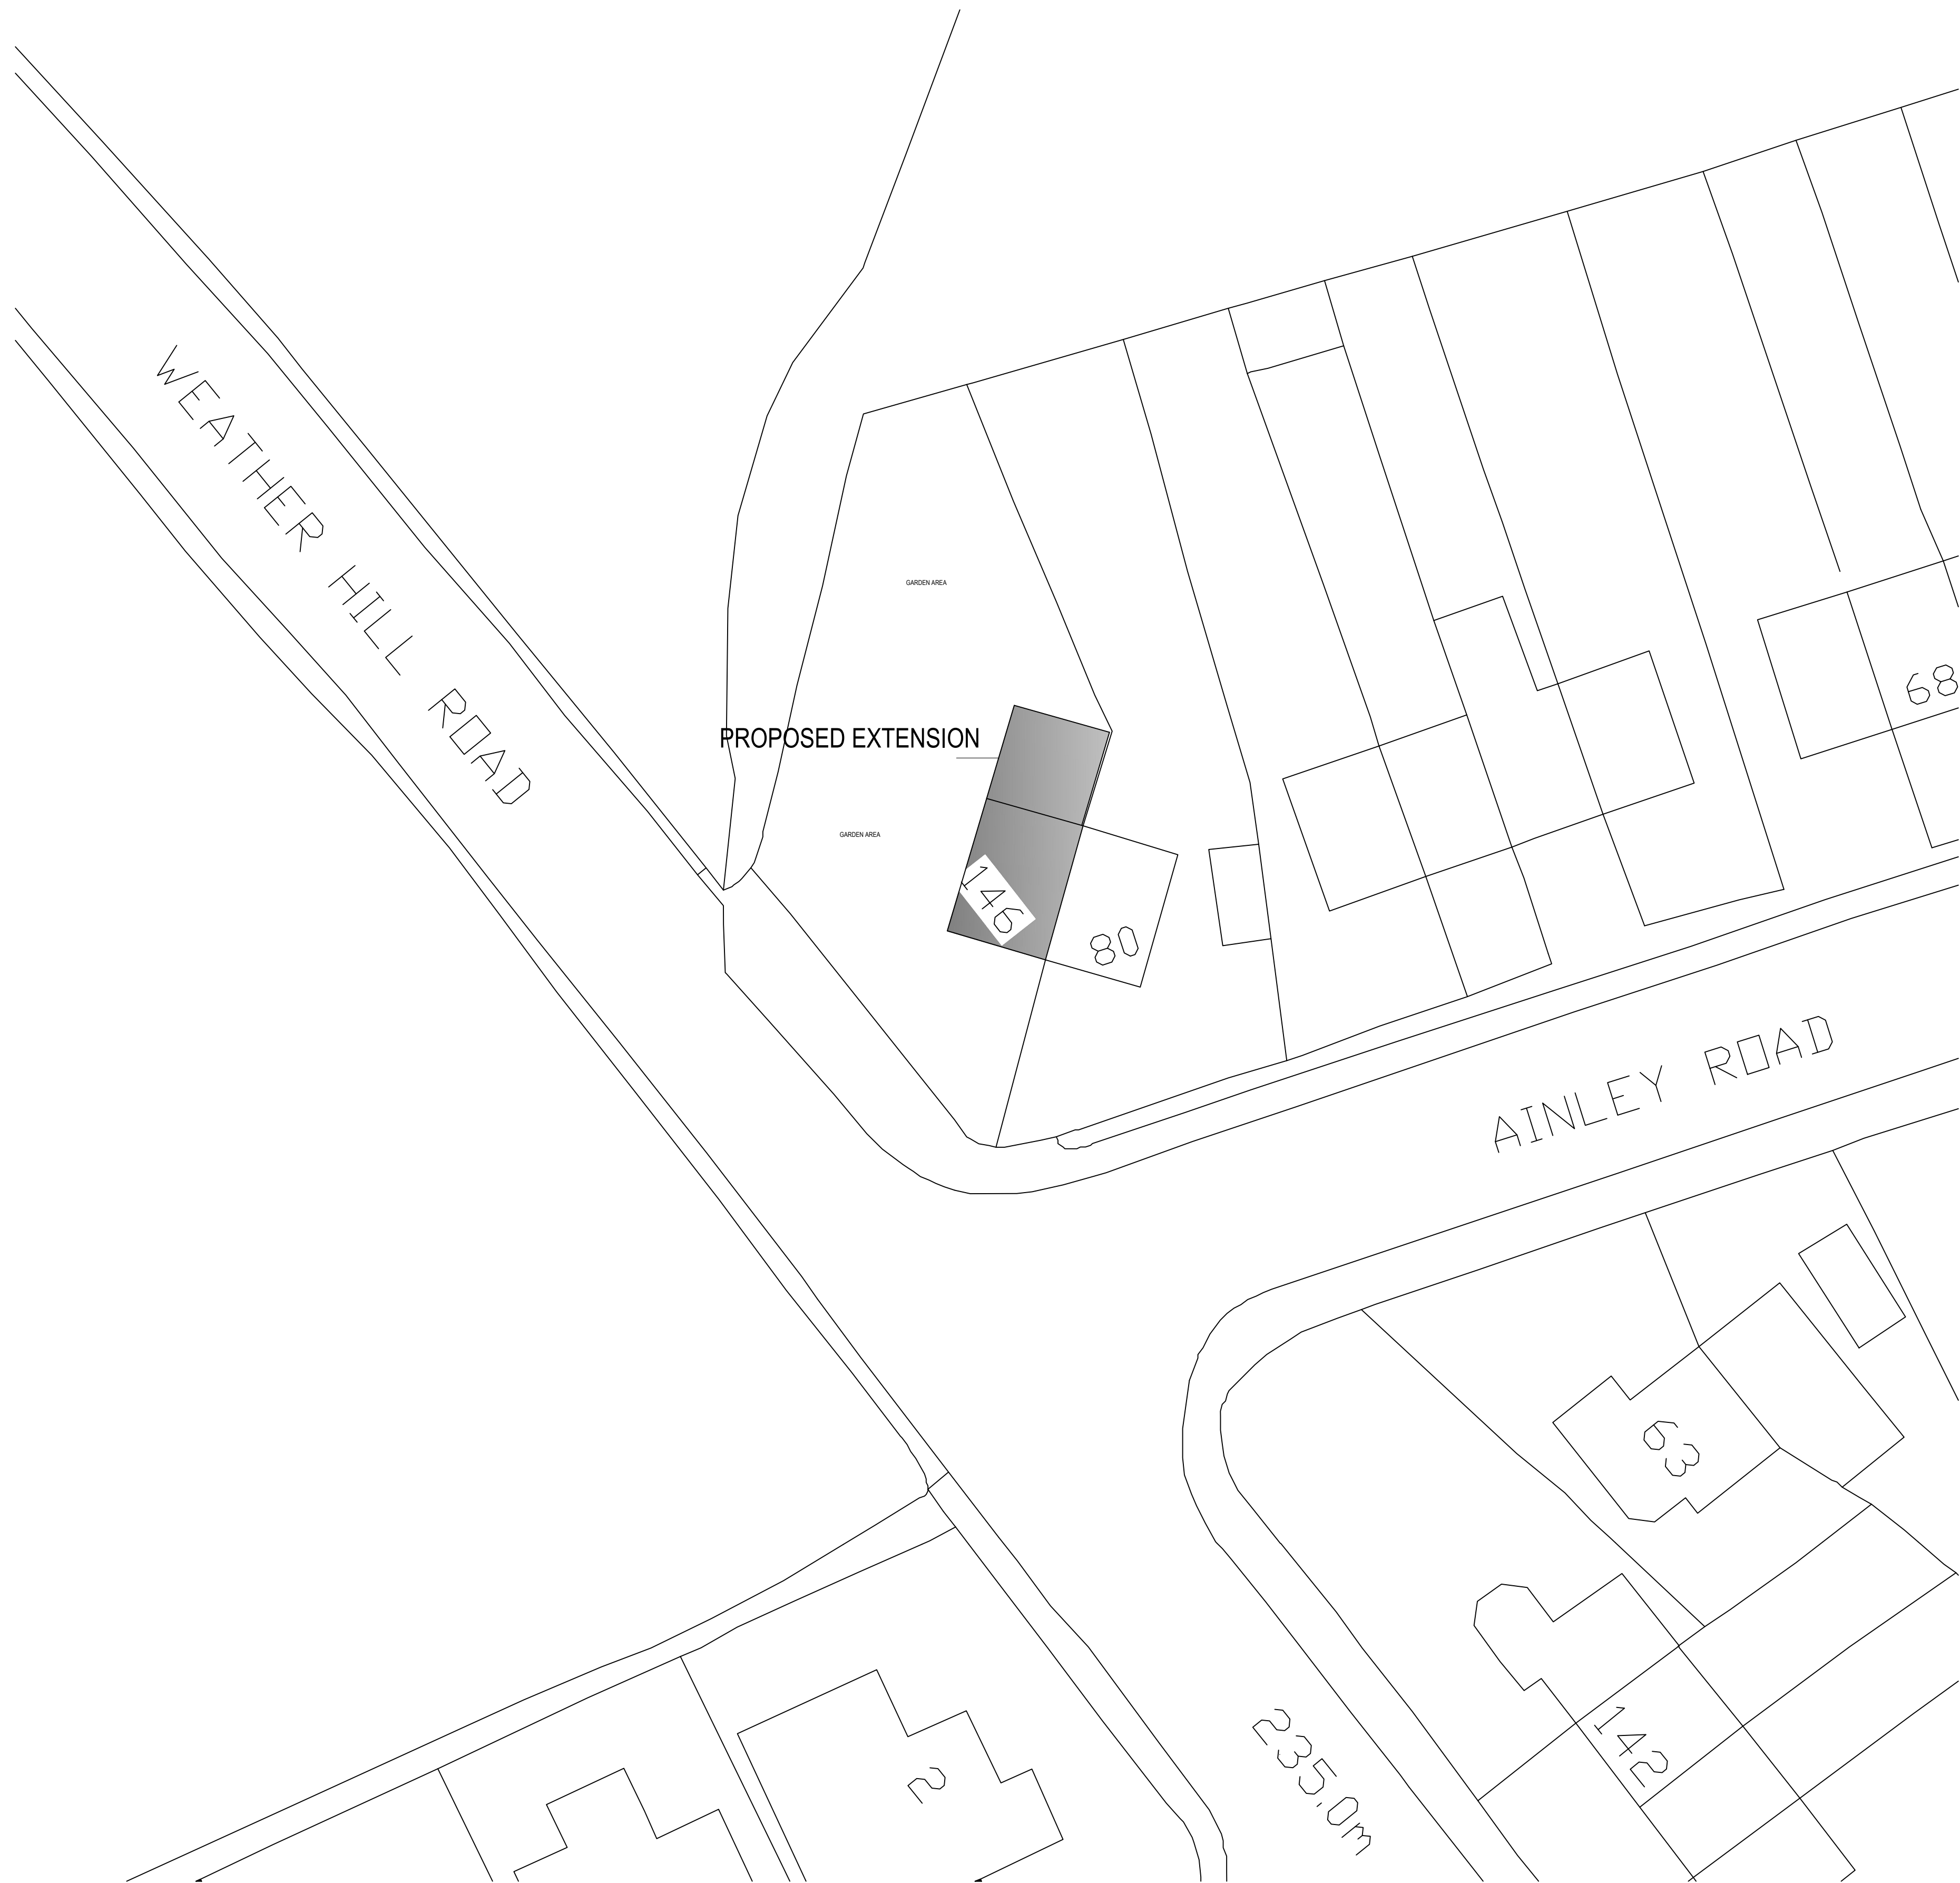

PROPOSED SITE PLAN

IF IN ANY DOUBT PLEASE ASK THE ARCHITECT FOR CLARIFICATION.
DO NOT SCALE FROM DRAWING. ALL DIMENSIONS TO BE CHECKED ON SITE
THE COPYRIGHT FOR THESE DRAWINGS REMAINS THE PROPERTY OF THE ARCHITECT,
THEY MUST NOT BE REPRODUCED IN ANY WAY WITHOUT THE ARCHITECT'S PRIOR
WRITTEN CONSENT.

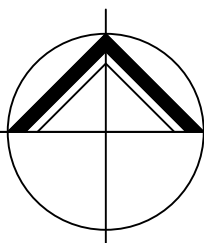

**NORTHERN
DESIGN**
(OLDHAM)
CHARTED ARCHITECTS

NORTHERN DESIGN
17 STATION LANE
GROTTON
OLDHAM
OL4 5GY
TELEPHONE : 07753 859616

CLIENT

MRS COLLETTE KELLY

PROJECT

PROPOSED EXTENSION
146 WEATHERHILL ROAD
LINDLEY

DRAWING TITLE

PROPOSED SITE PLAN

Rev.	Notes	Date	Drawn

SCALE

1:200 AT A1

08.26

AD

PROJECT No.	DRAWING No.	Rev.
2649	01	