




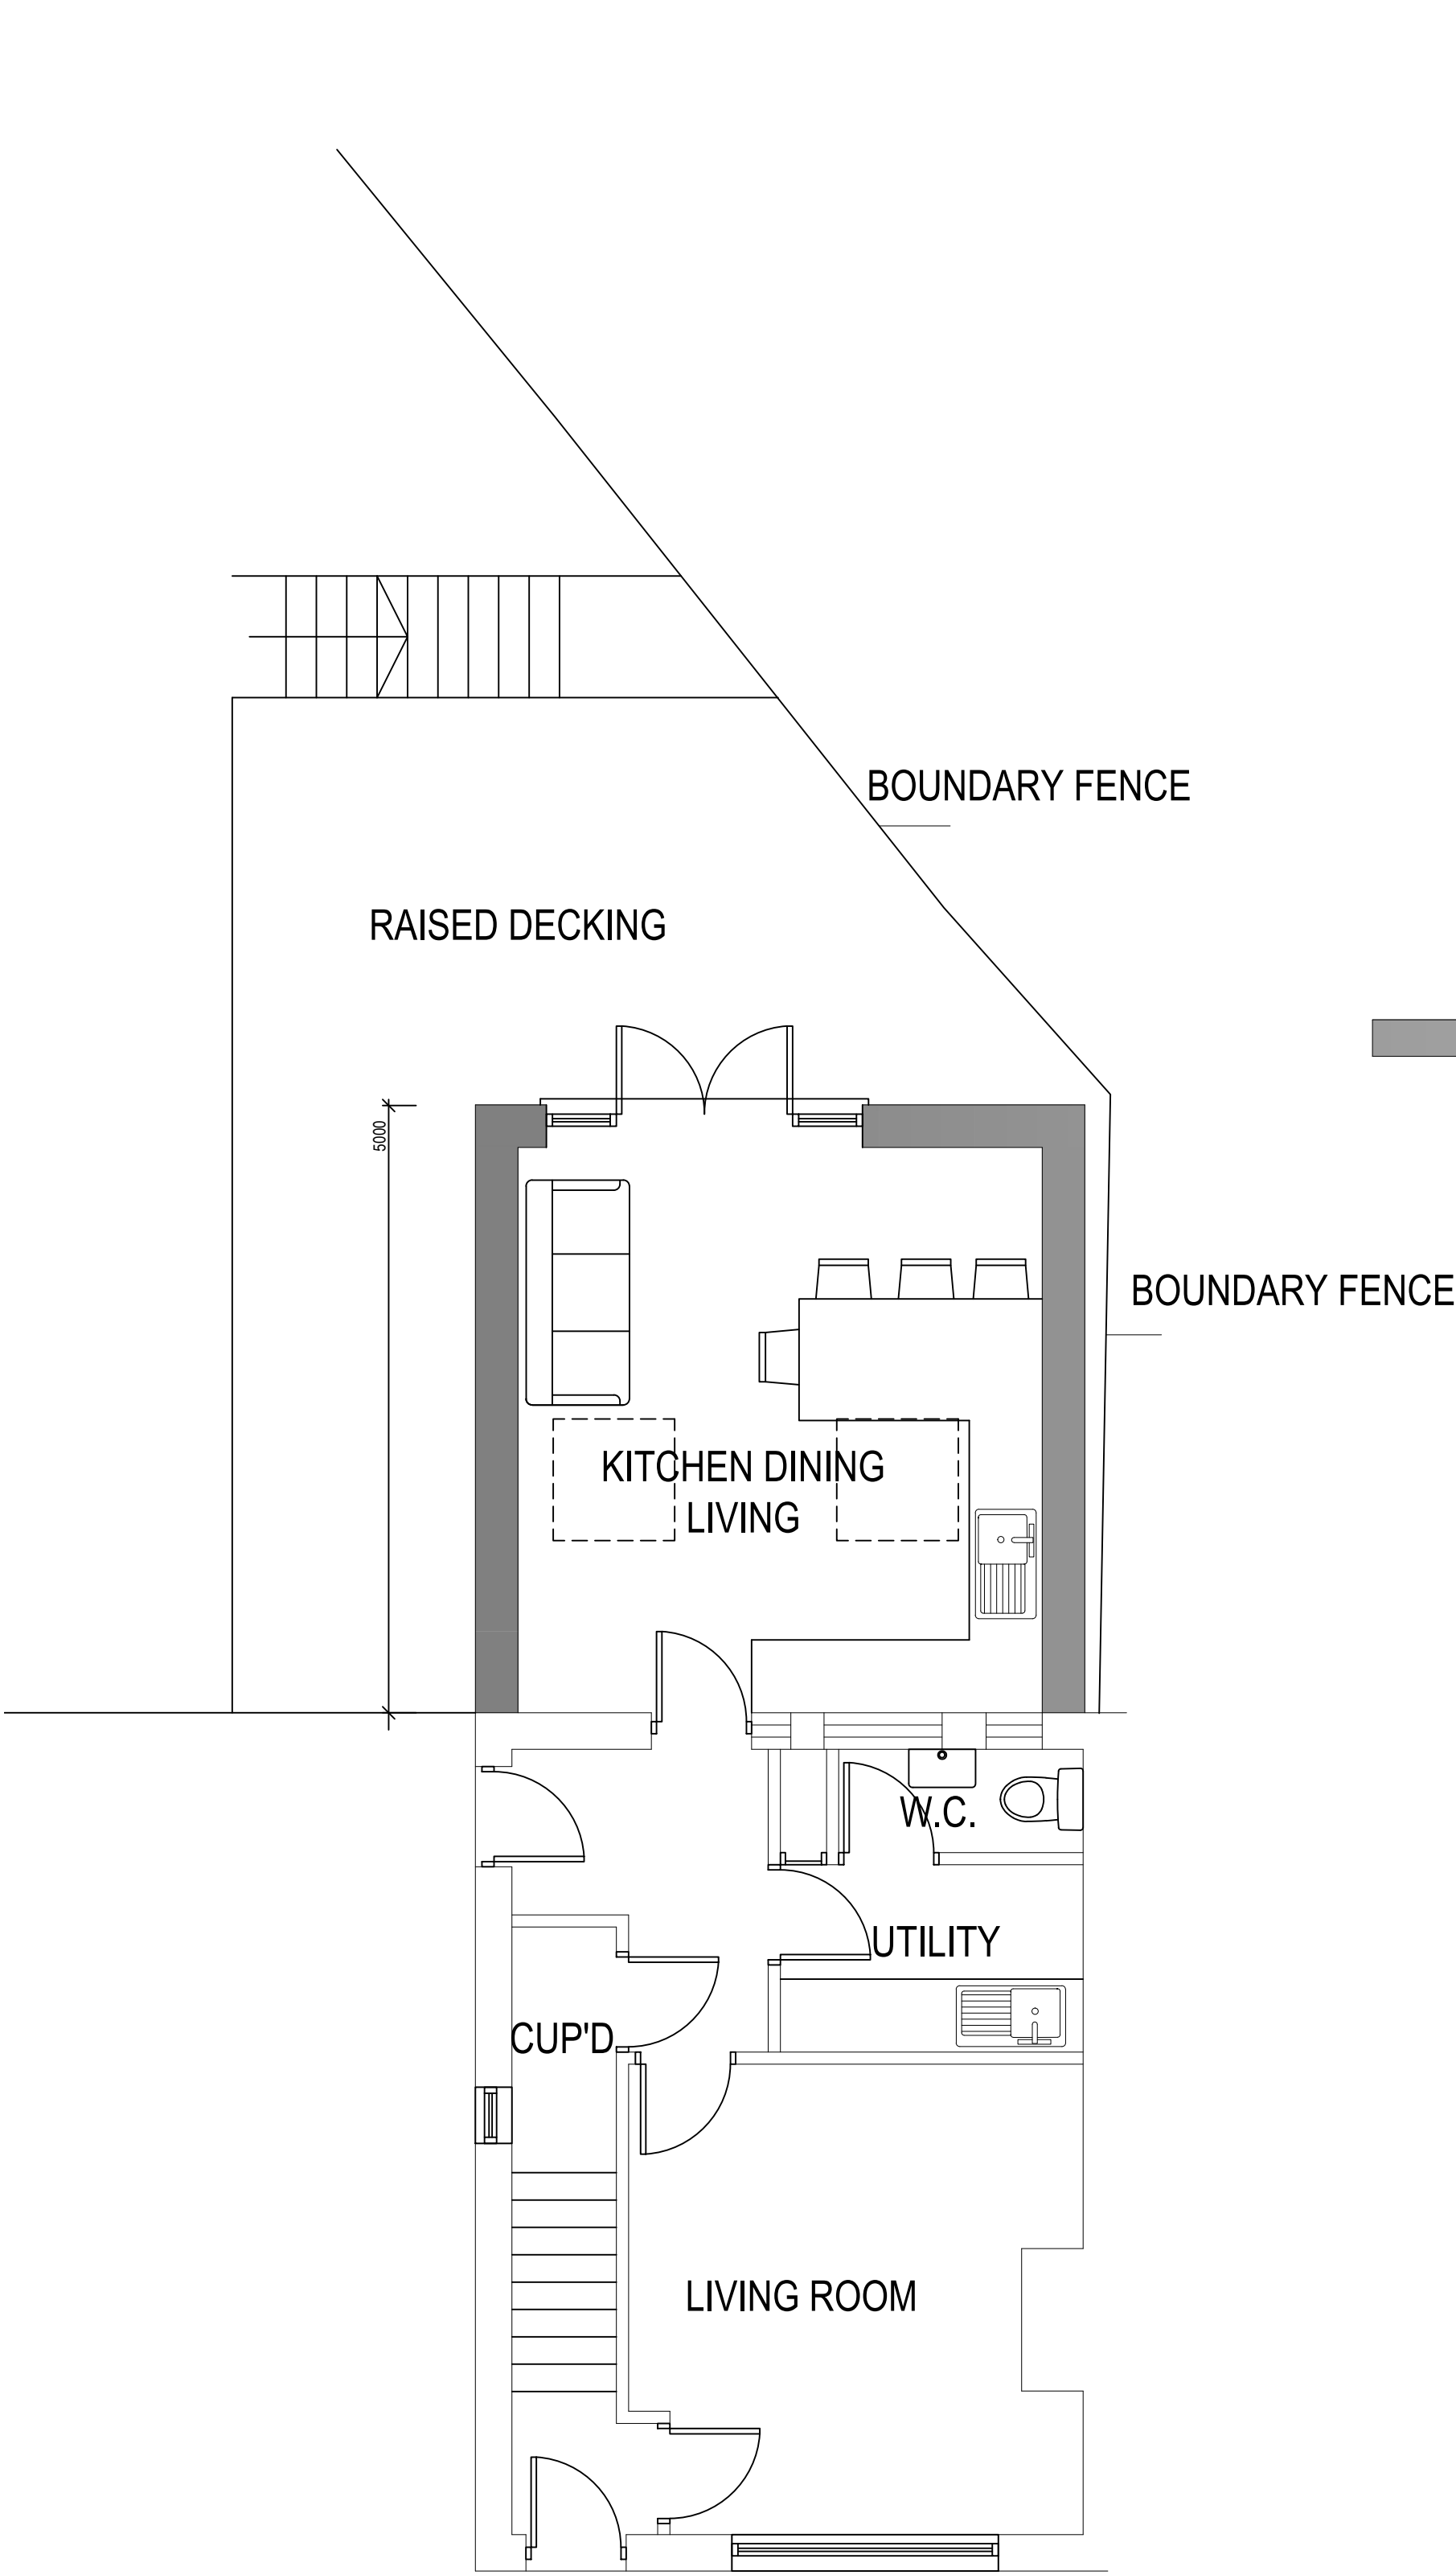


PROPOSED GROUND FLOOR PLAN

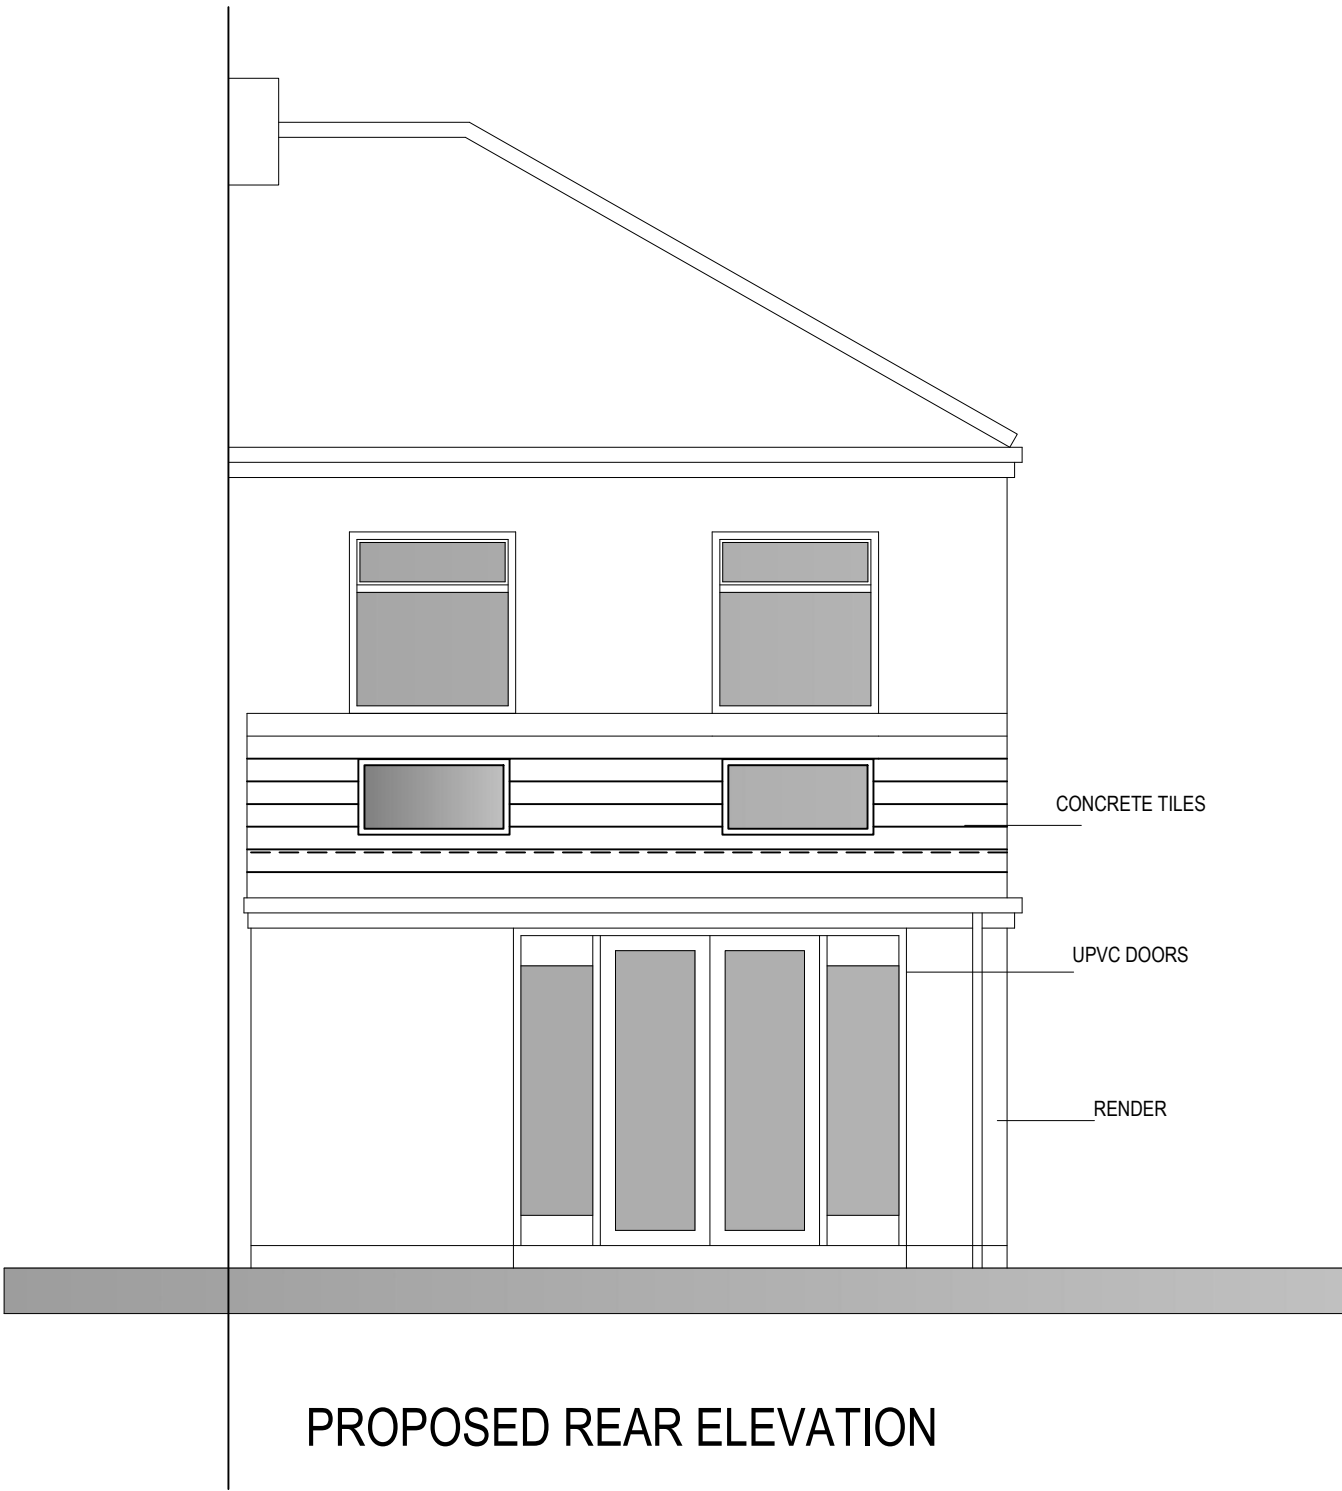


PROPOSED REAR ELEVATION

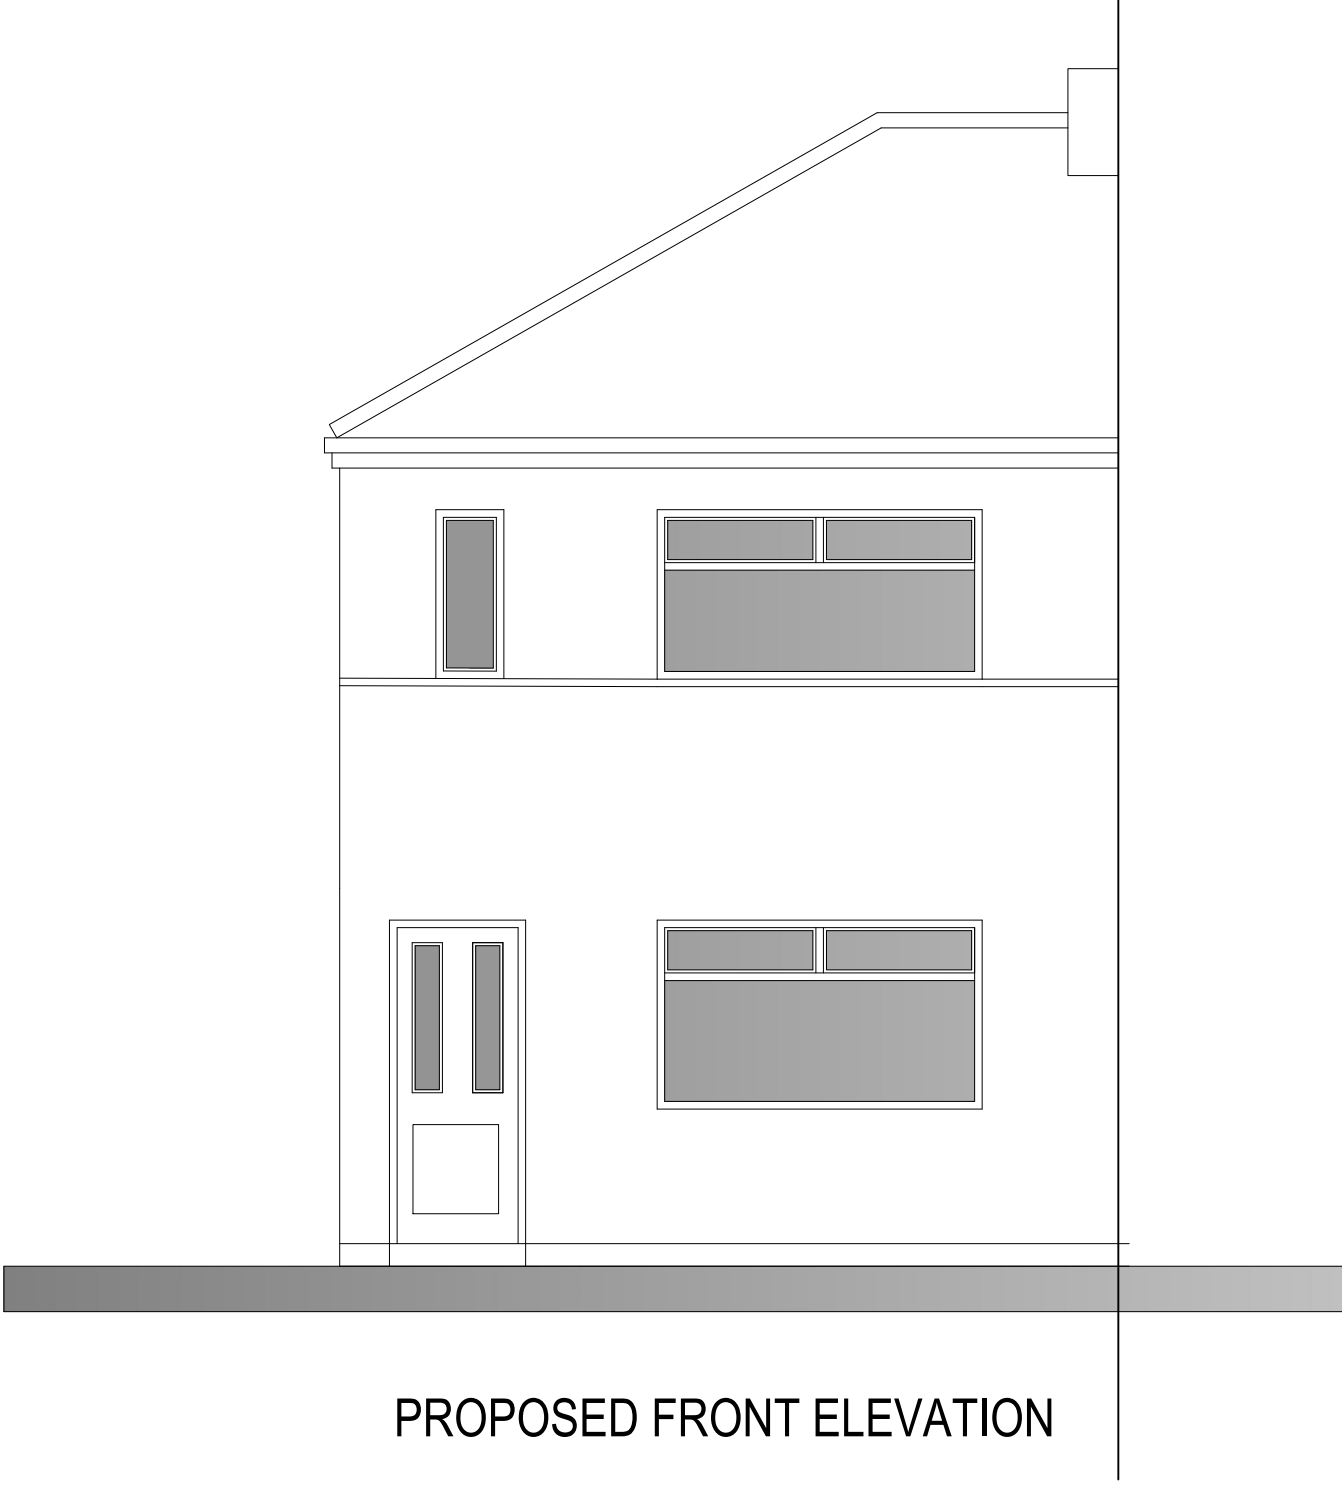


PROPOSED FRONT ELEVATION

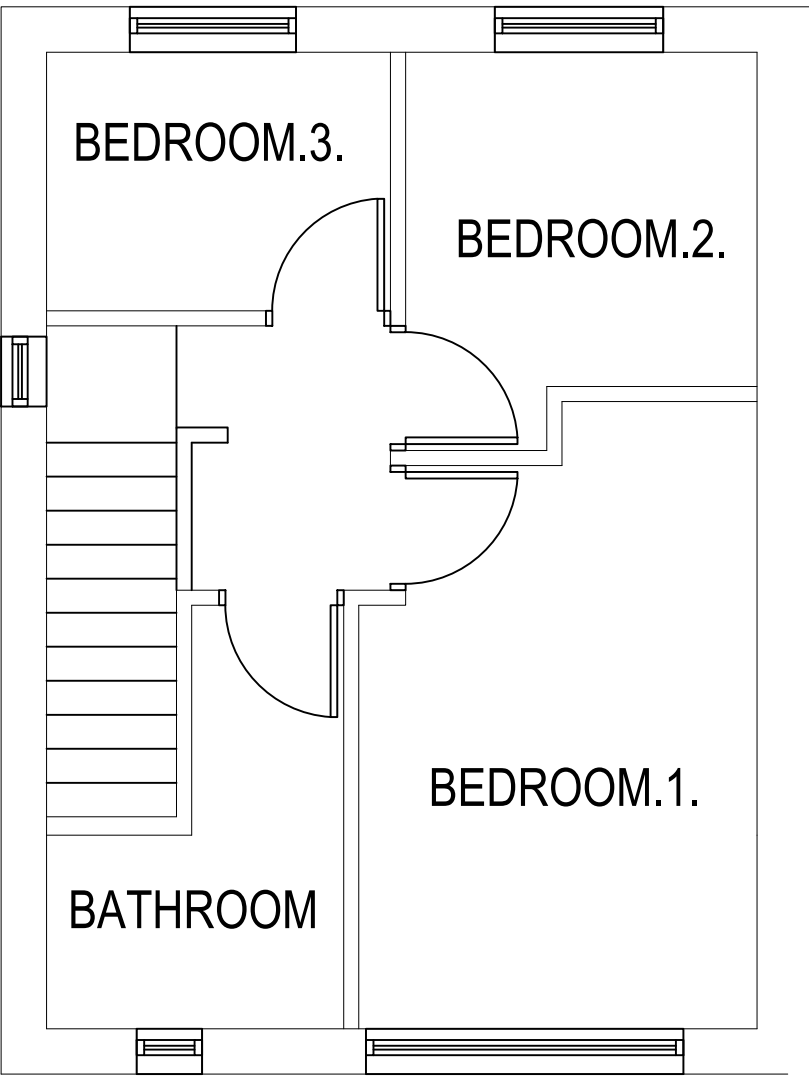

PROPOSED FIRST FLOOR PLAN

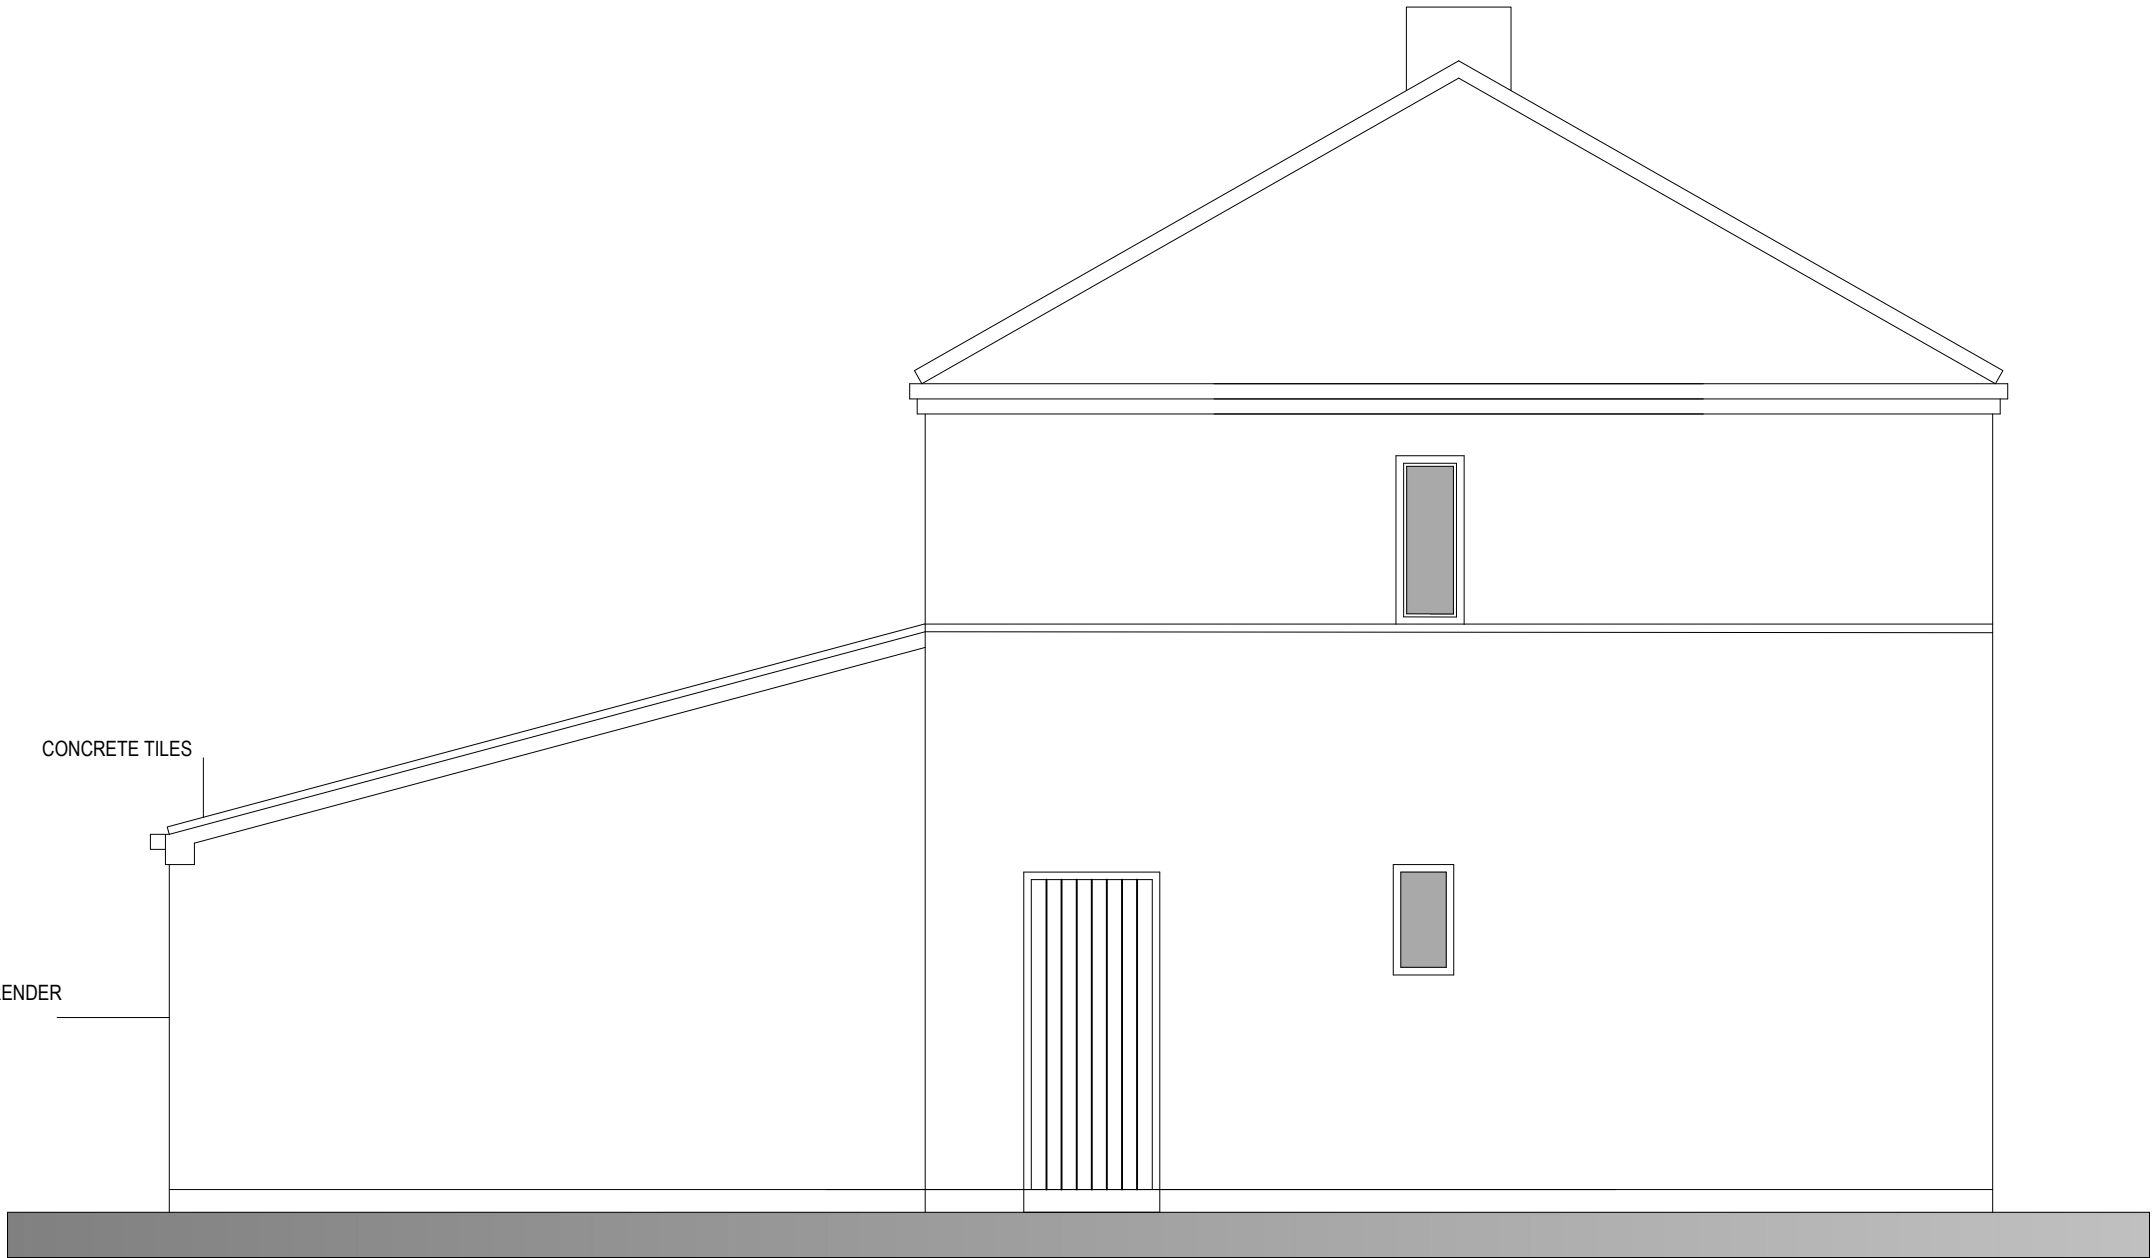

PROPOSED GABLE ELEVATION

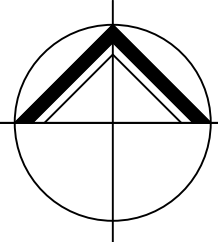

**NORTHERN
DESIGN**
(OLDHAM)
CHARTED ARCHITECTS

NORTHERN DESIGN
17 STATION LANE
GROTTON
OLDHAM
OL4 5GY
TELEPHONE : 07753 859616

CLIENT

MRS COLLETTE KELLY

PROJECT

PROPOSED EXTENSION
146 WEATHERHILL ROAD
LINDLEY

DRAWING TITLE

PROPOSED PLANS AND ELEVATIONS

Rev.	Notes	Date	Drawn

SCALE

1:50 AT A1

08.26

AD

PROJECT No.	DRAWING No.	Rev.
2649	03	