




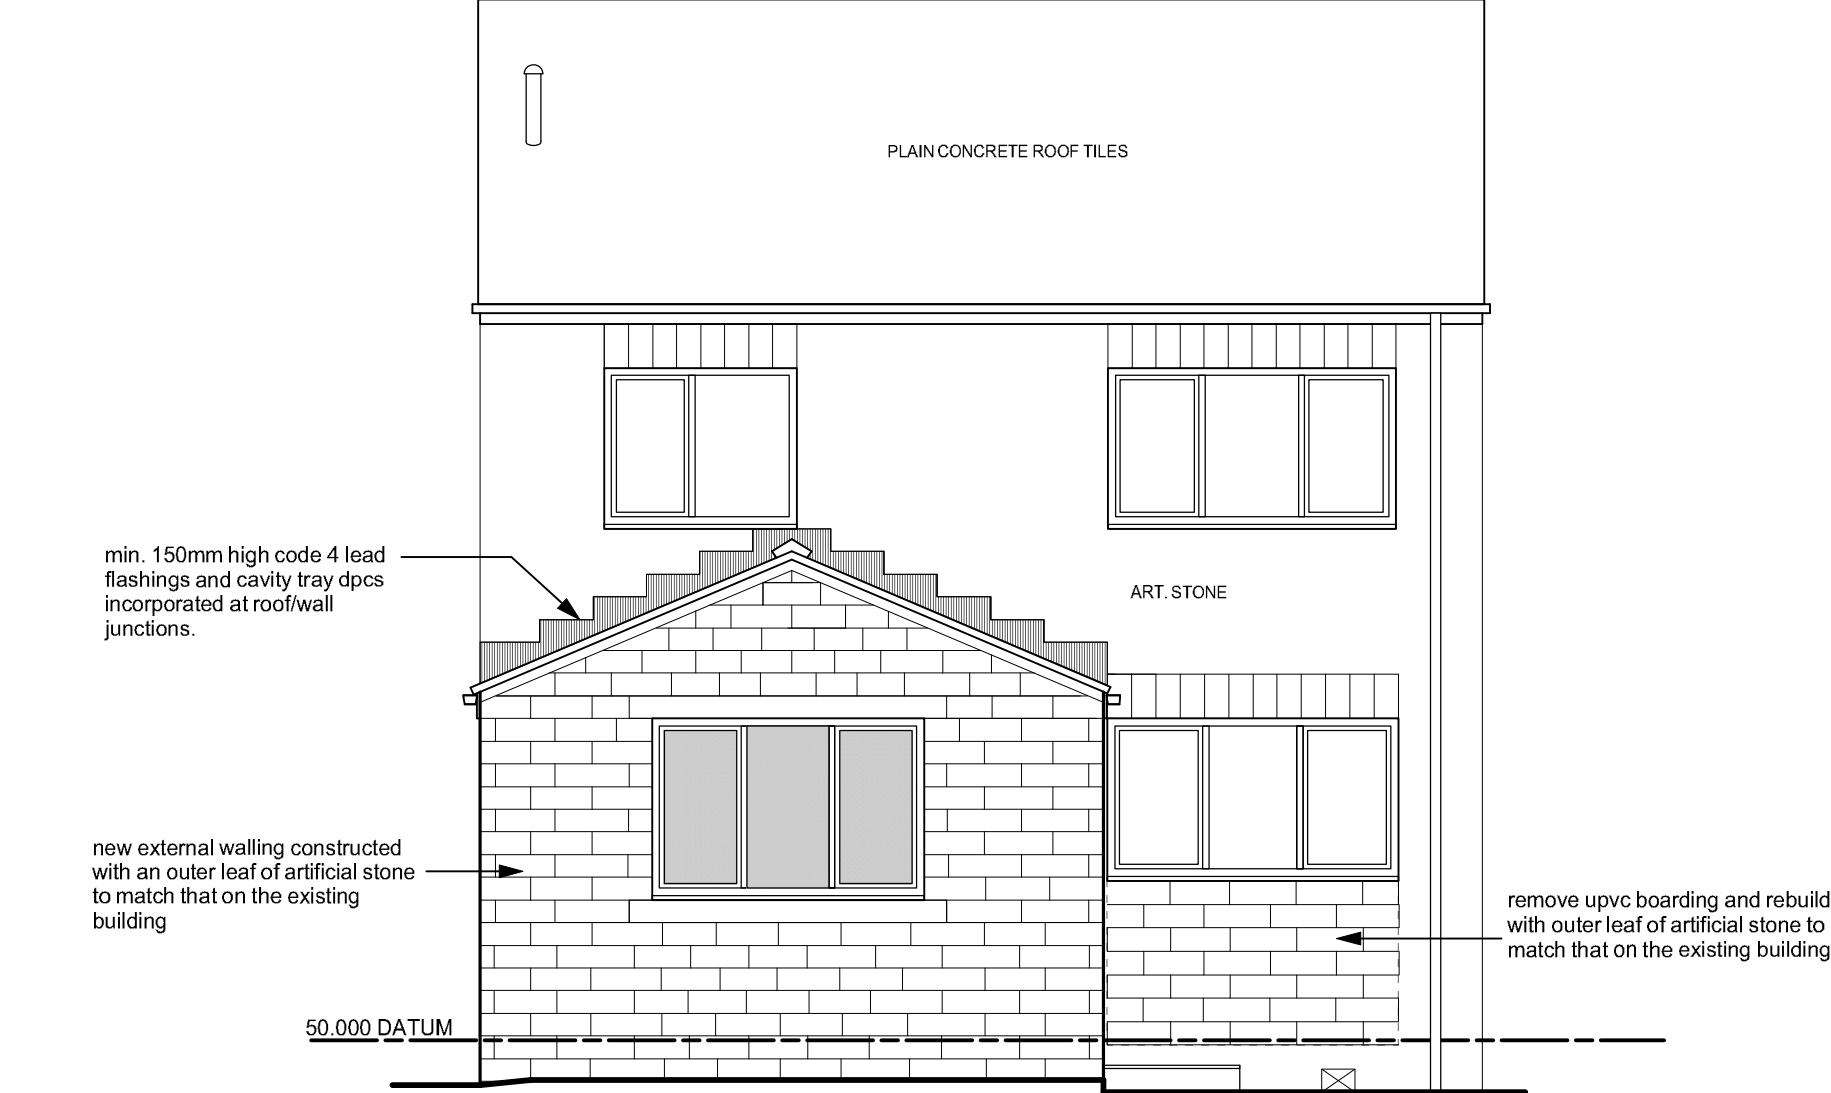


south west elevation

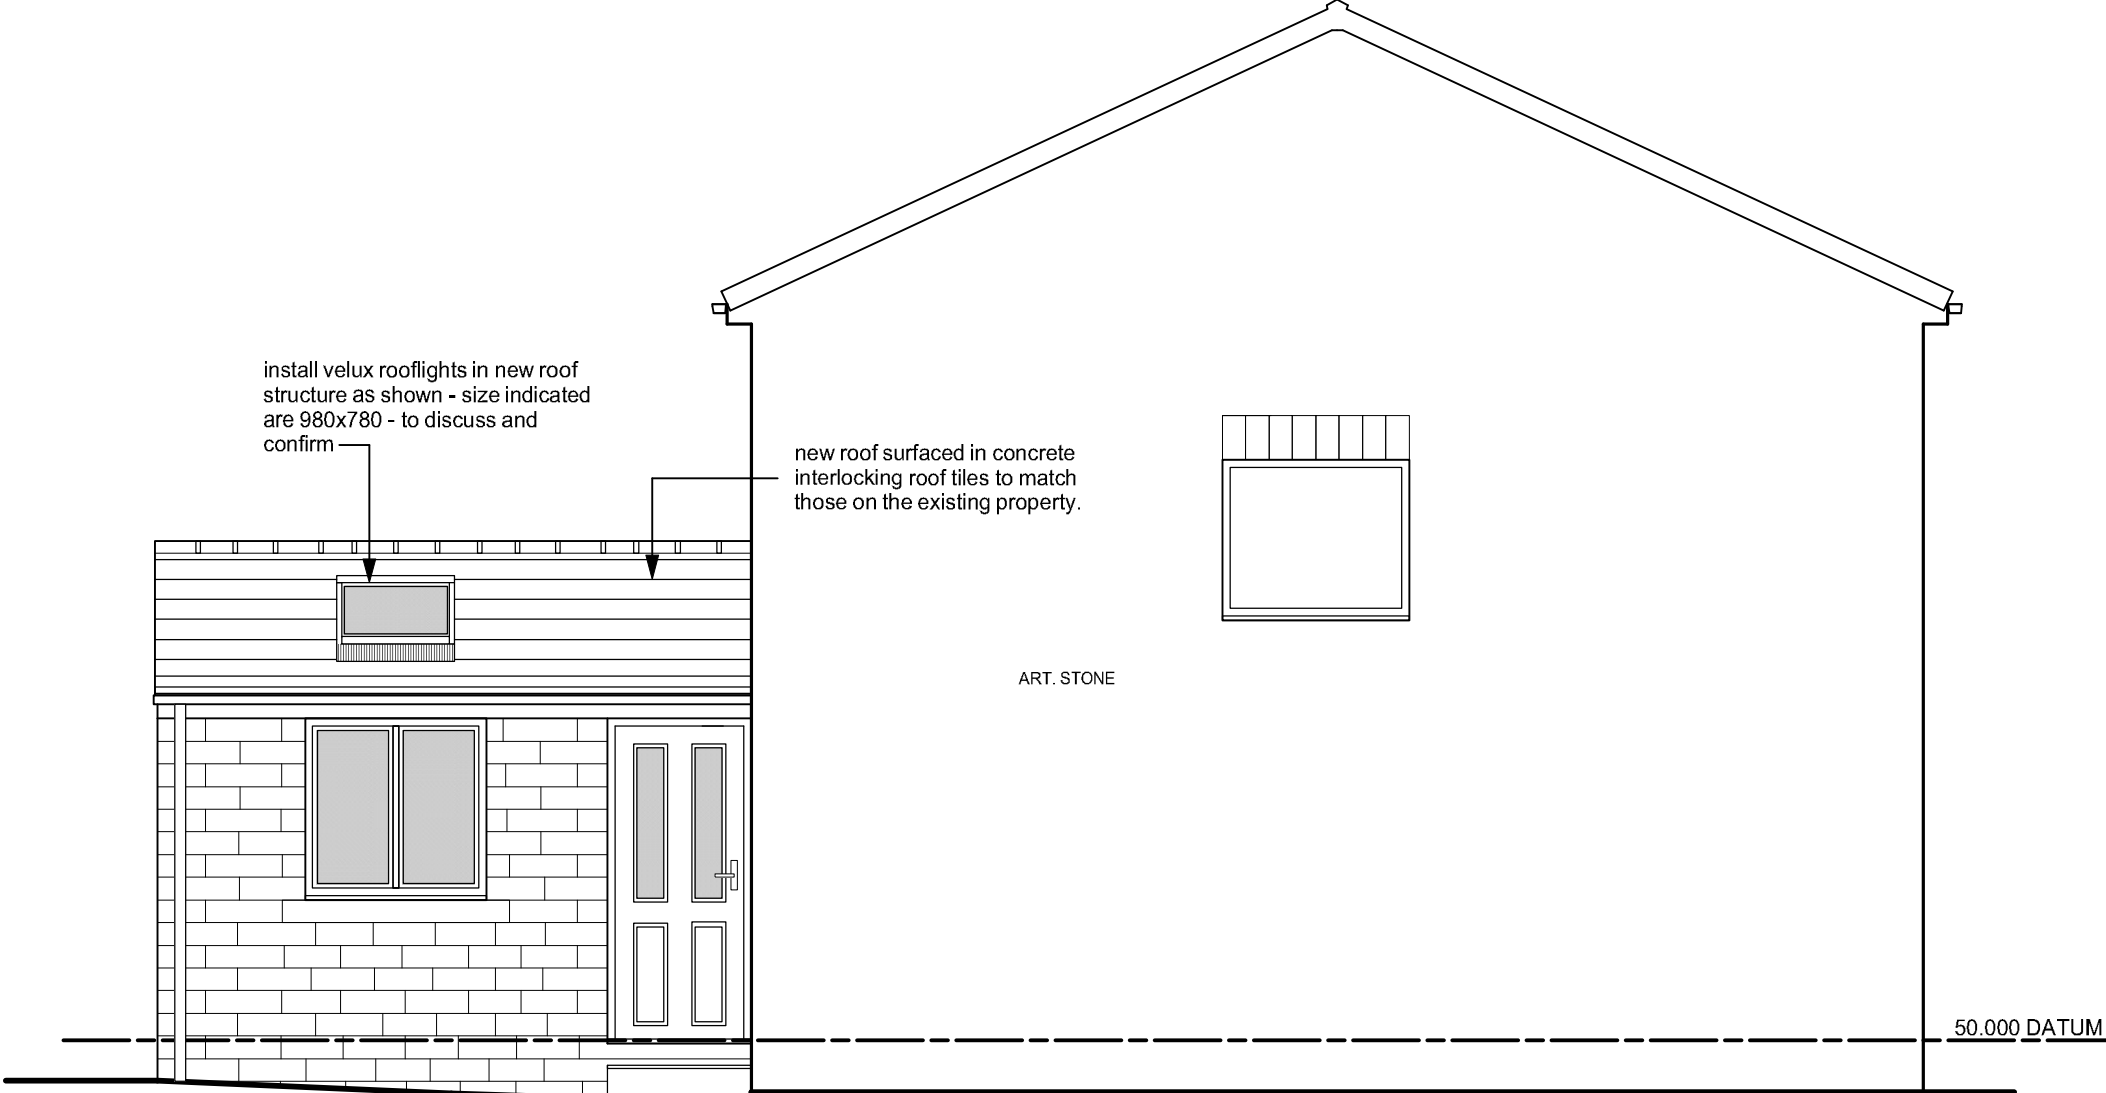

south east elevation

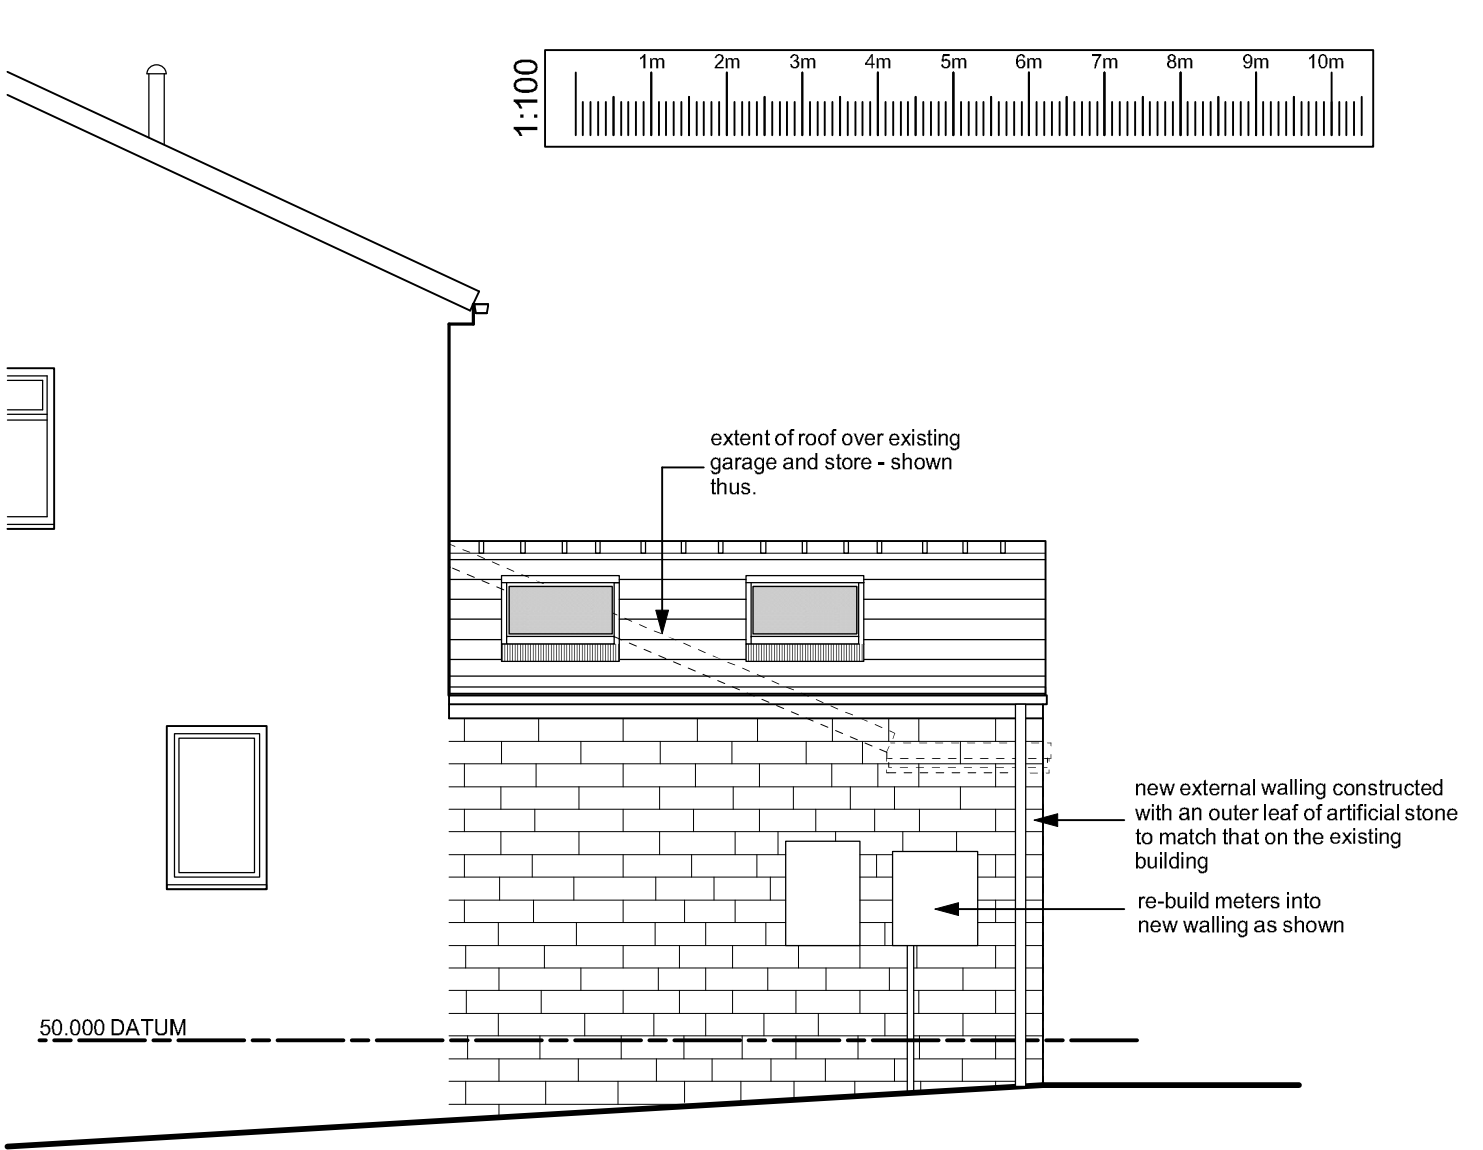


north west elevation

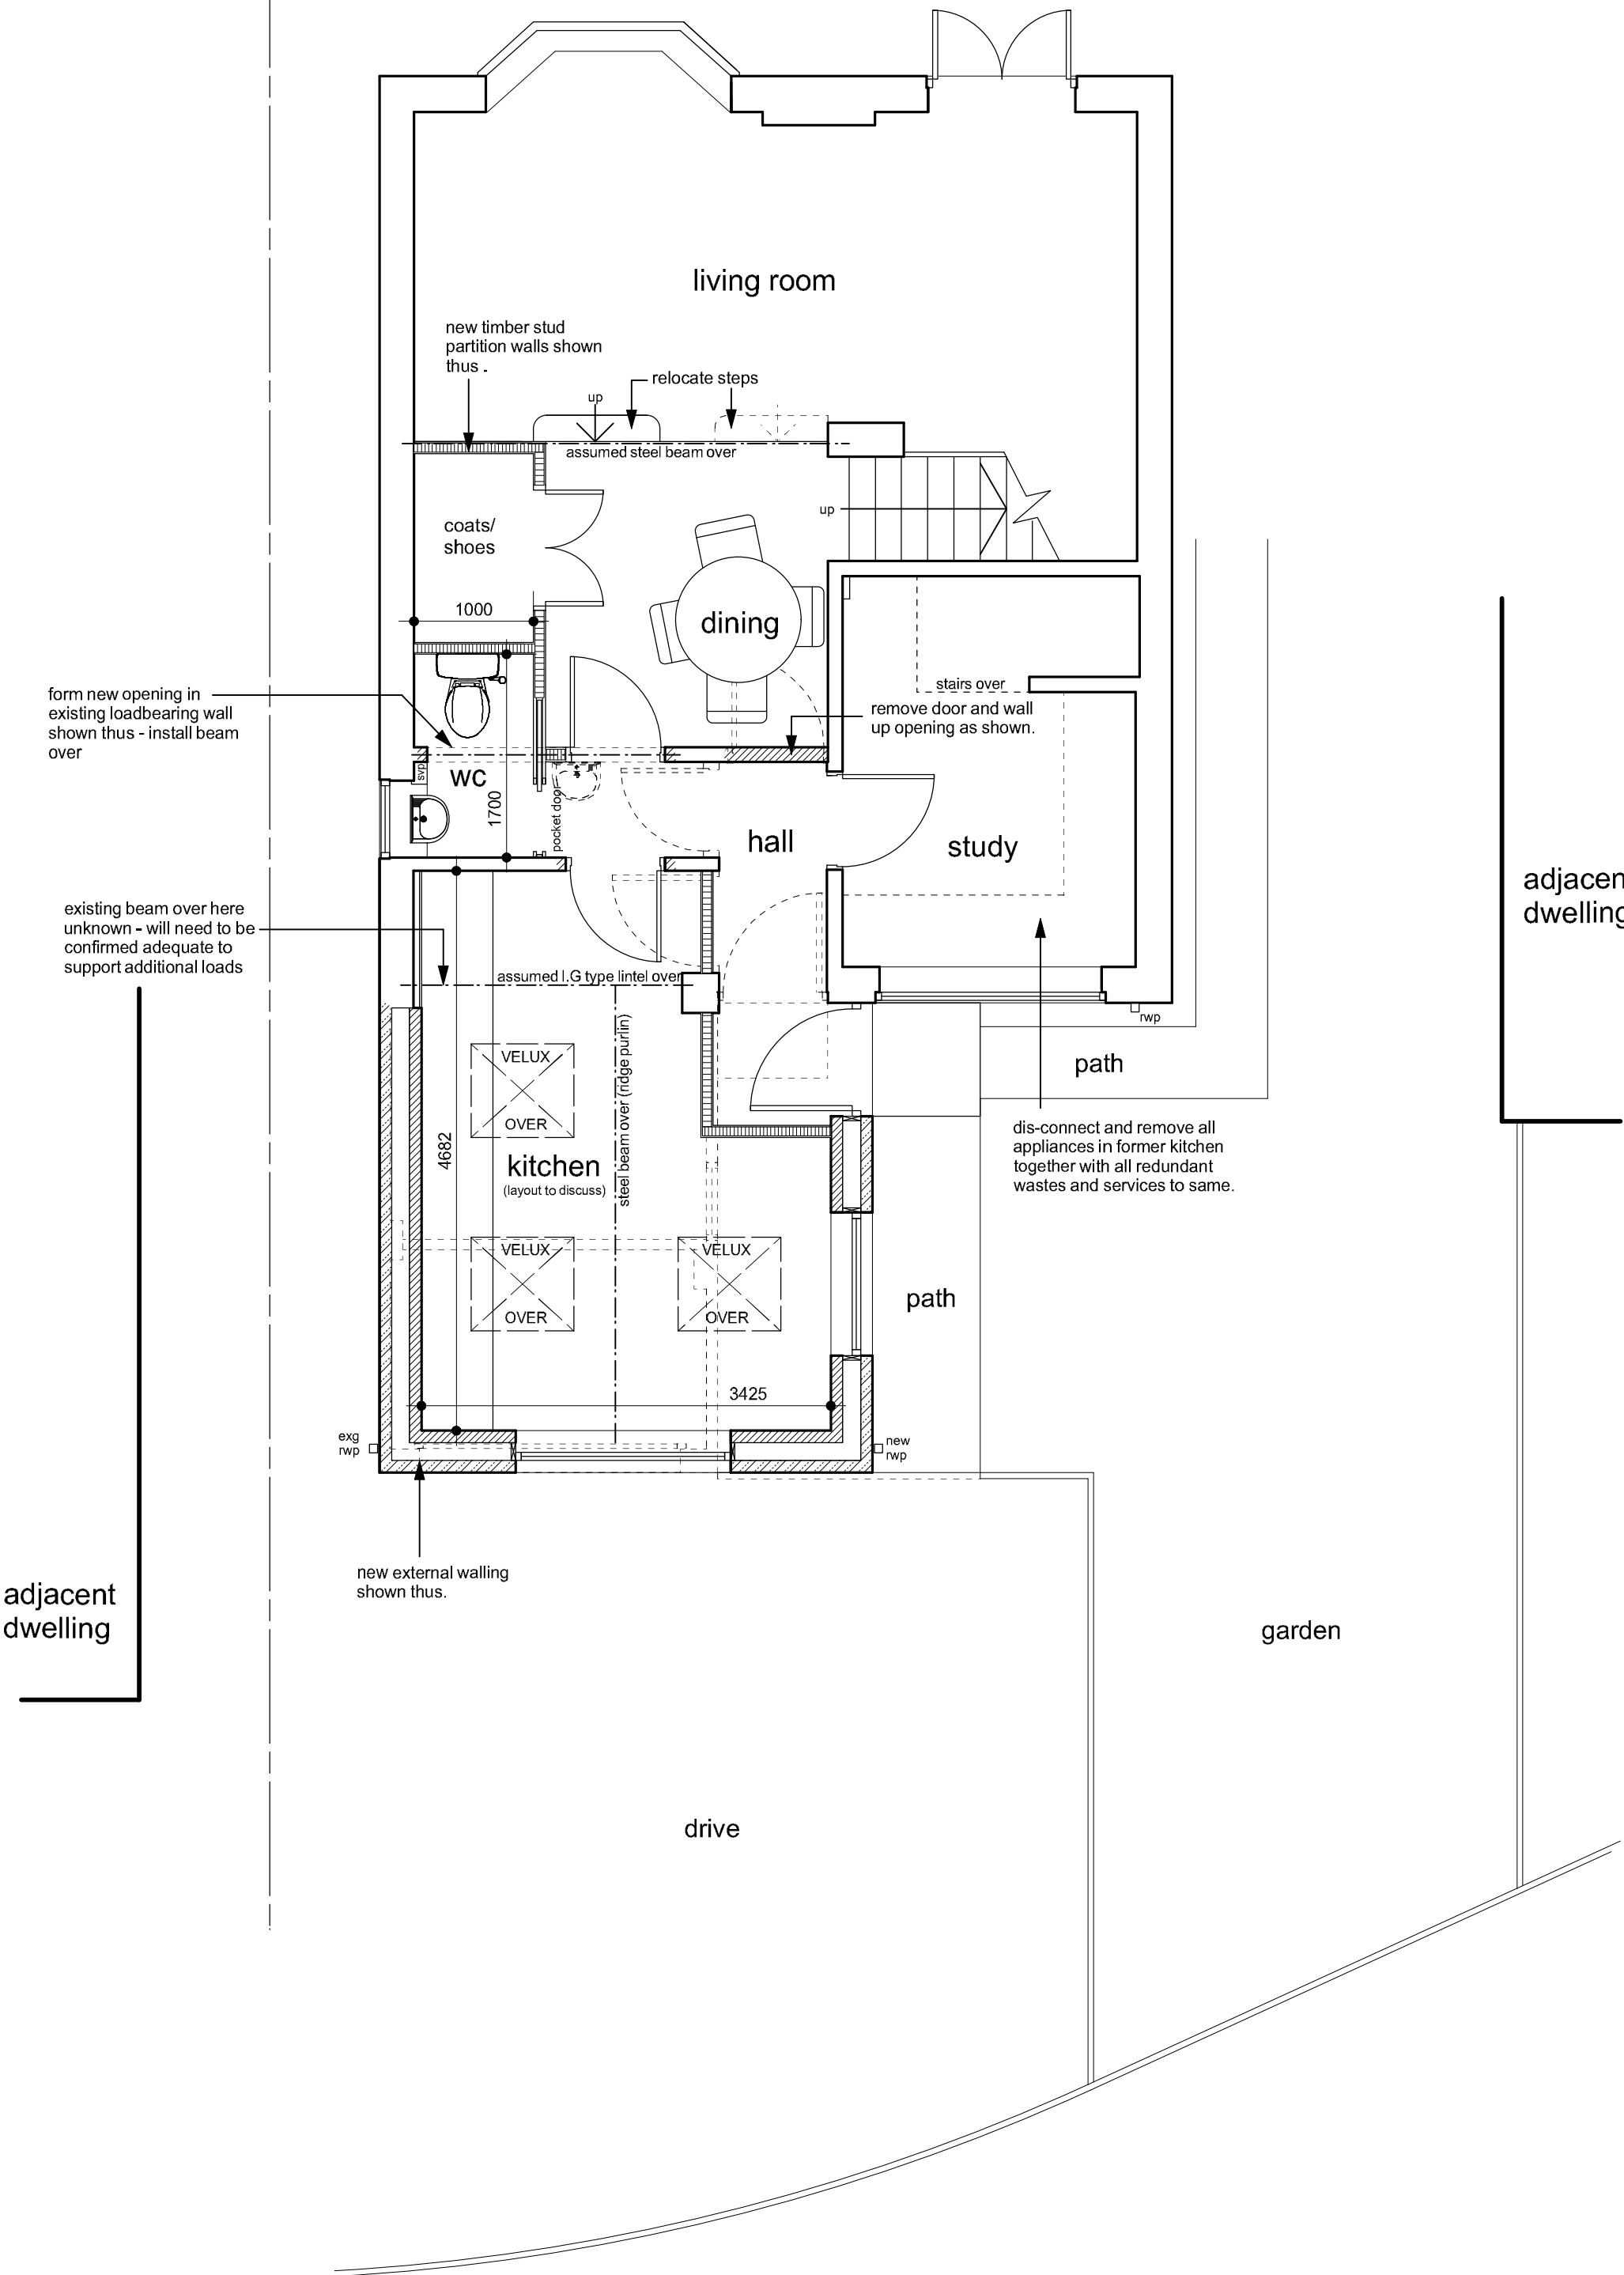


ground floor & part site plan




south west elevation (as existing)

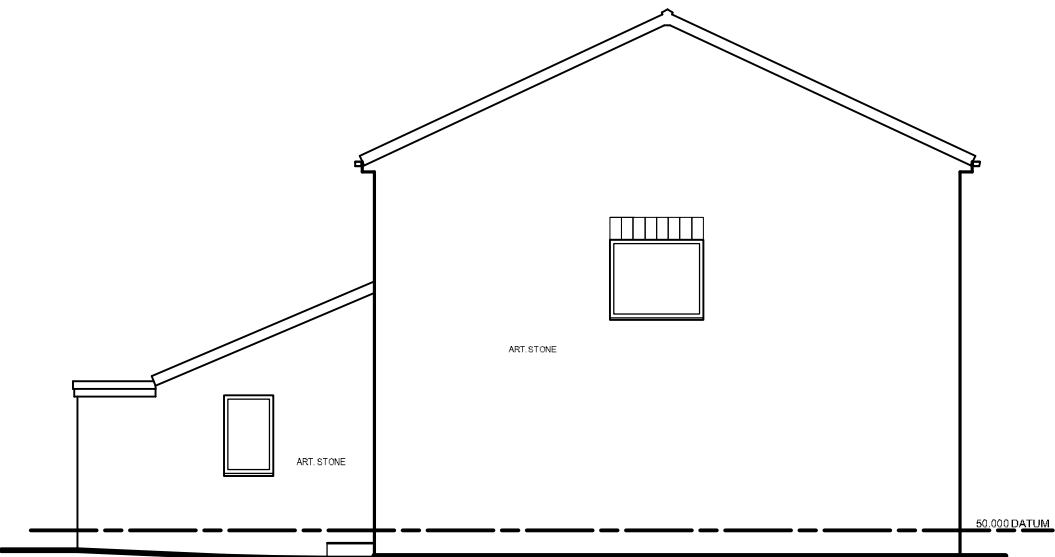


south east elevation (as existing)

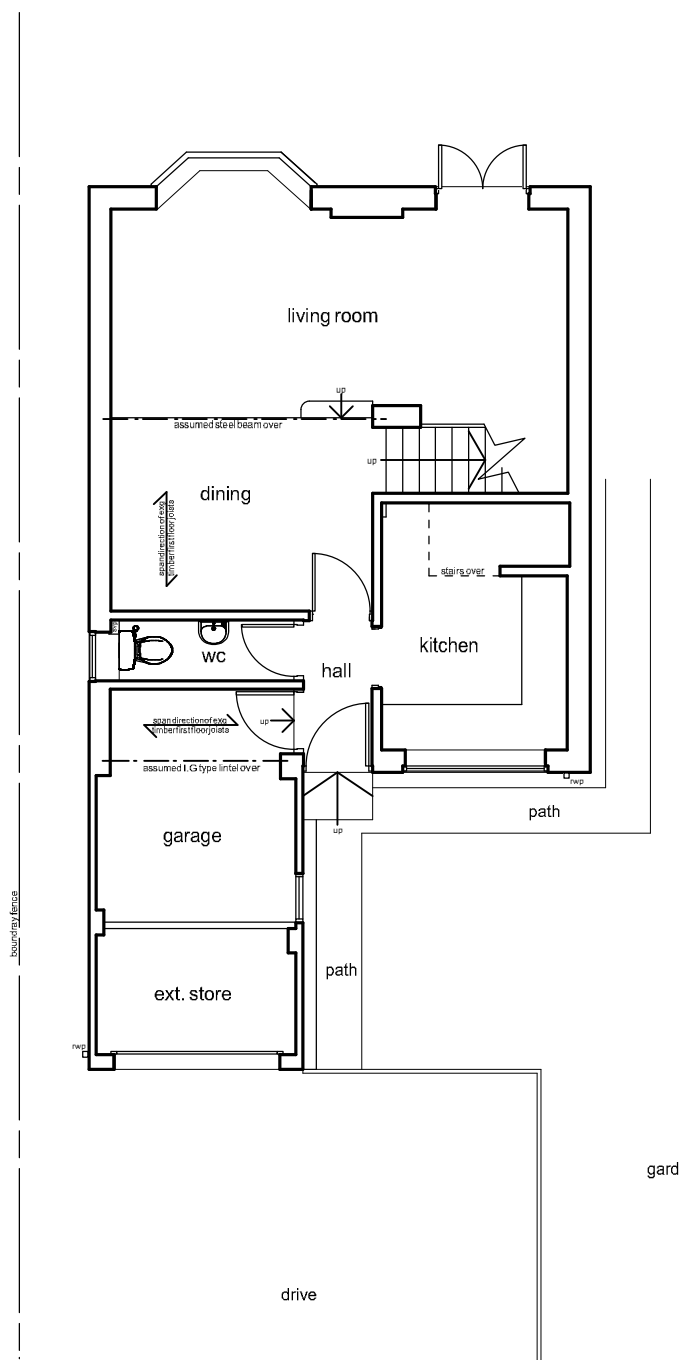

ground floor & part site plan (as existing)

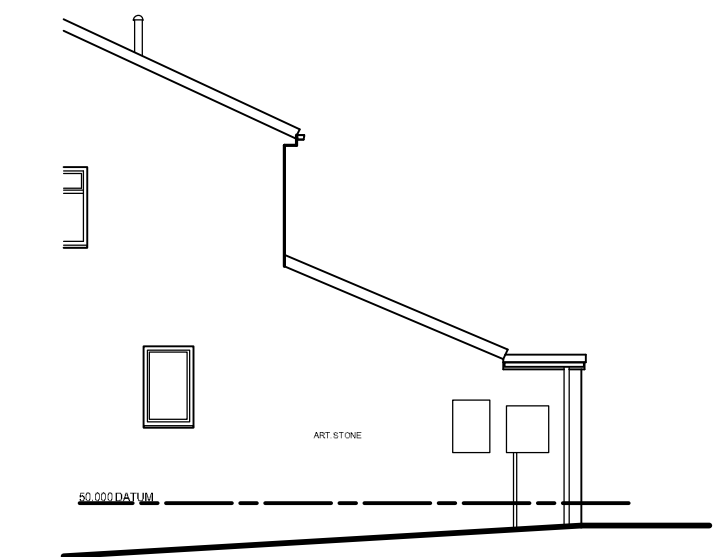

part north west elevation (as existing)

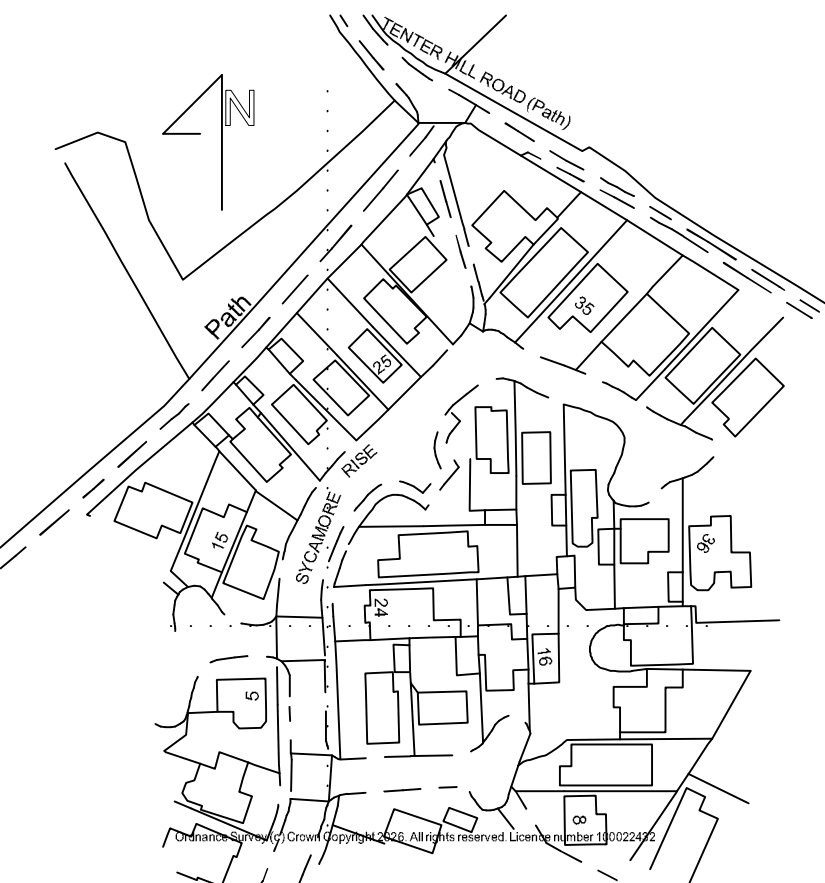

Location Plan - 1/1250

Notes:
This drawing has been prepared specifically for the purpose of Planning Permission (where appropriate) & Building Regulation Approval. Valley Properties accept no liability for errors or omissions. The drawing may be used for estimating purposes, but the Principal Contractor must cost fully from a site investigation. The Contractor is responsible for checking site dimensions, materials etc., and all building work, each work being checked by Building Control on site, as may be appropriate. Valley Properties disclaim any liability for works carried out.

Revisions:
Rev.A
Rev.B
Rev.C
Rev.D
Rev.E

VALLEY PROPERTIES
ARCHITECTURAL DESIGN SERVICES
5 Holmfirth Road
Meltham
Holmfirth HD9 4AA
Tel: 01484 854100 Mob: 07769736142
E-mail: andrew@vproperties.uk

Client Details
Mr & Mrs Gee

Project Title
Proposed demolition of former garage and erection of single storey extension and alterations at 35 Sycamore Rise
Wooddale
Holmfirth
Drawing Title
Planning Drawing

Scale: 1:50 & 1:100	Drawing Number 2026/035/03	Rev. September 2026	Date Drawn September 2026	Drawn By Andrew Smith
------------------------	-------------------------------	------------------------	------------------------------	--------------------------