


Only figured dimensions should be used.

Scaled dimensions should be checked with the Architect.

This drawing together with the design, is the property and copyright of the Architect and must not be reproduced without written permission

 


A - SOUTH-EAST ELEVATION FRONT

1 : 100




B - EAST ELEVATION SIDE 2

1 : 100

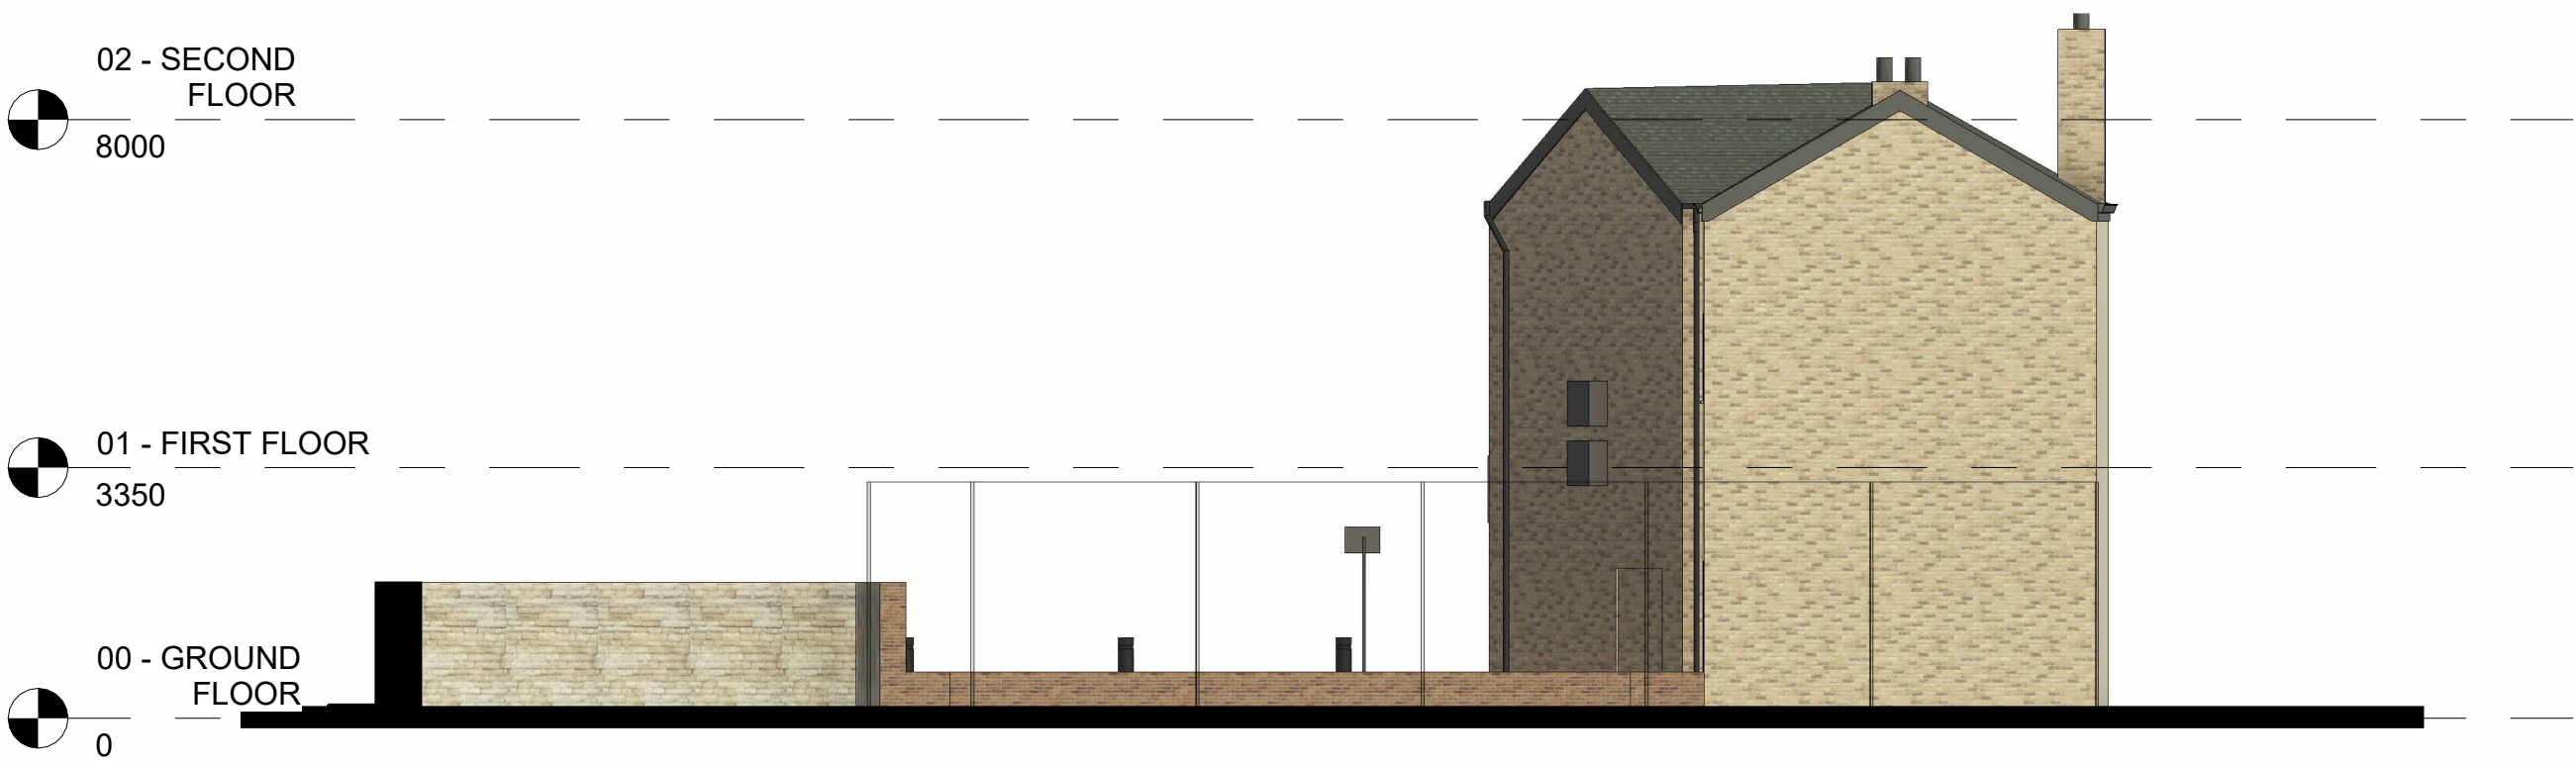

C - NORTH ELEVATION REAR

1 : 100

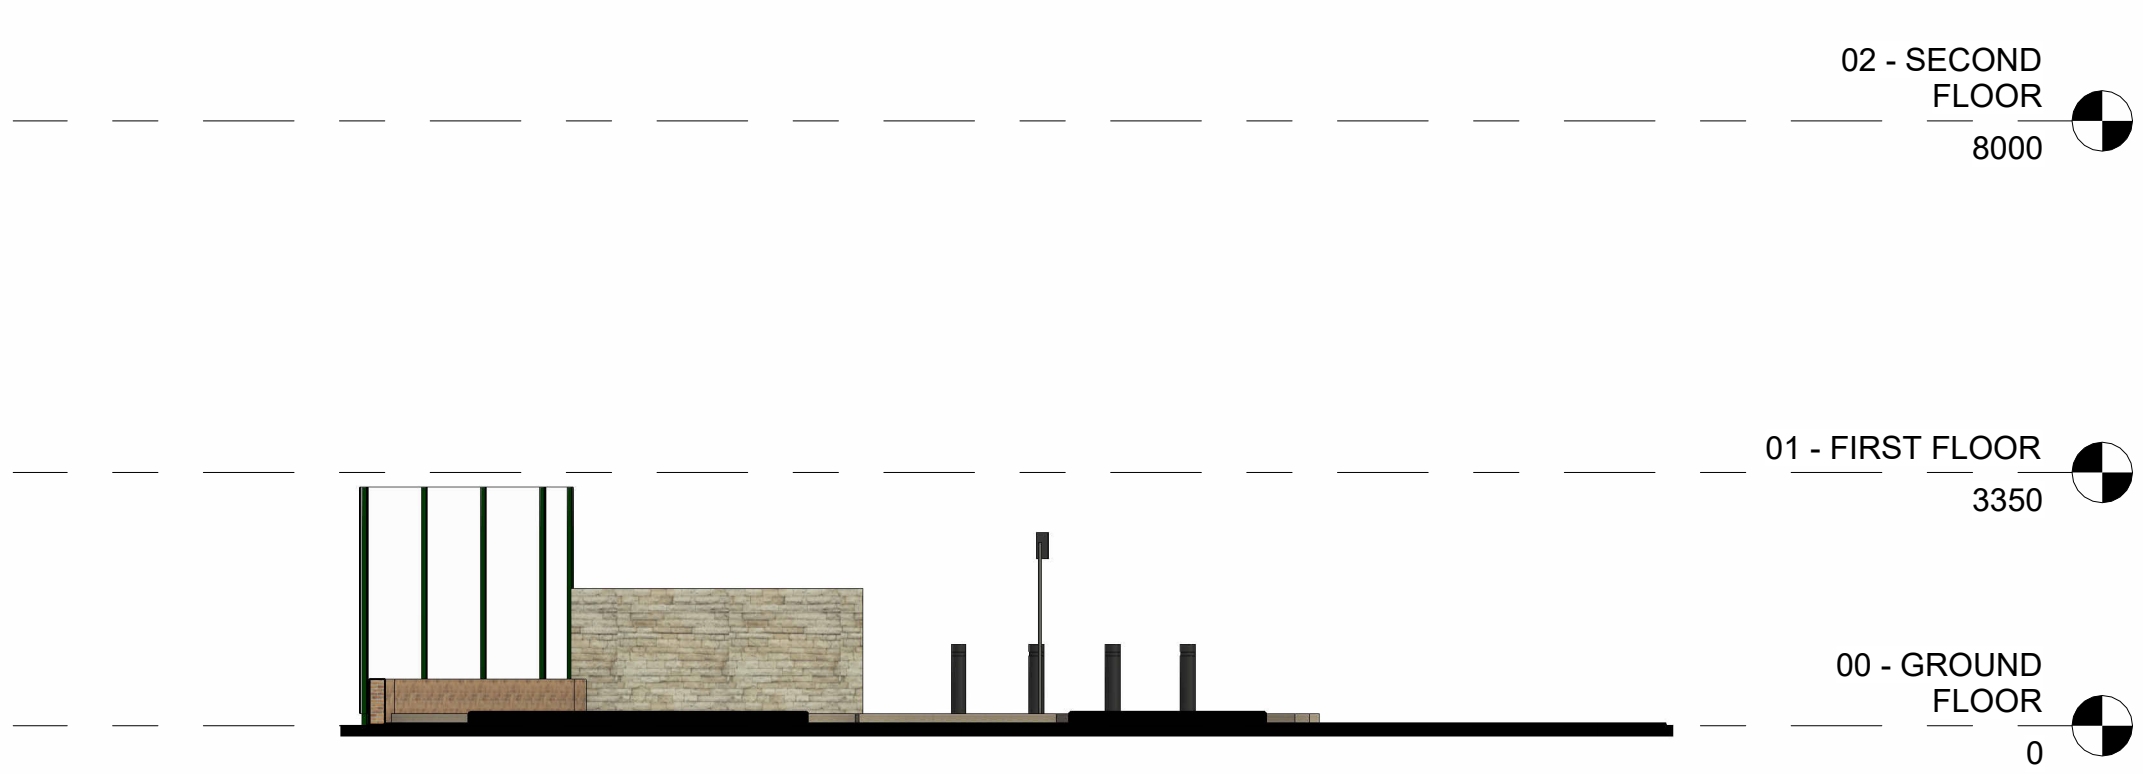

D - WEST ELEVATION SIDE 2

1 : 100

rev	description	drawn	auth	date
DO NOT SCALE OFF THIS DRAWING				
ACUMEN Designers & Architects acumenarchitects.co.uk01484 546 000 Headrow House, Old Leeds Road, Huddersfield, Huddersfield HD1 1SG				
Client				
Mr A Yasir				
Project				
307 & 309 Old Wakefield Road				
Project No	Drawing No	Rev		
2989	(100)02			
Description				
EXISTING ELEVATIONS				
Scale	Date Drawn	Drawn By	Authorised By	
1 : 100 @ A1	29.05.26	GA	JC	
Purpose of Issue				
Planning	Building Regs	Tender	Construction	Comment
☒	☐	☐	☐	☐