


Only figured dimensions should be used.
Scaled dimensions should be checked with the Architect.
This drawing together with the design, is the property and copyright
of the Architect and must not be reproduced without written
permission




A - PROPOSED SOUTH-EAST ELEVATION FRONT
1 : 100

 

B - PROPOSED EAST ELEVATION SIDE 2
1 : 100



C - PROPOSED NORTH ELEVATION REAR
1 : 100

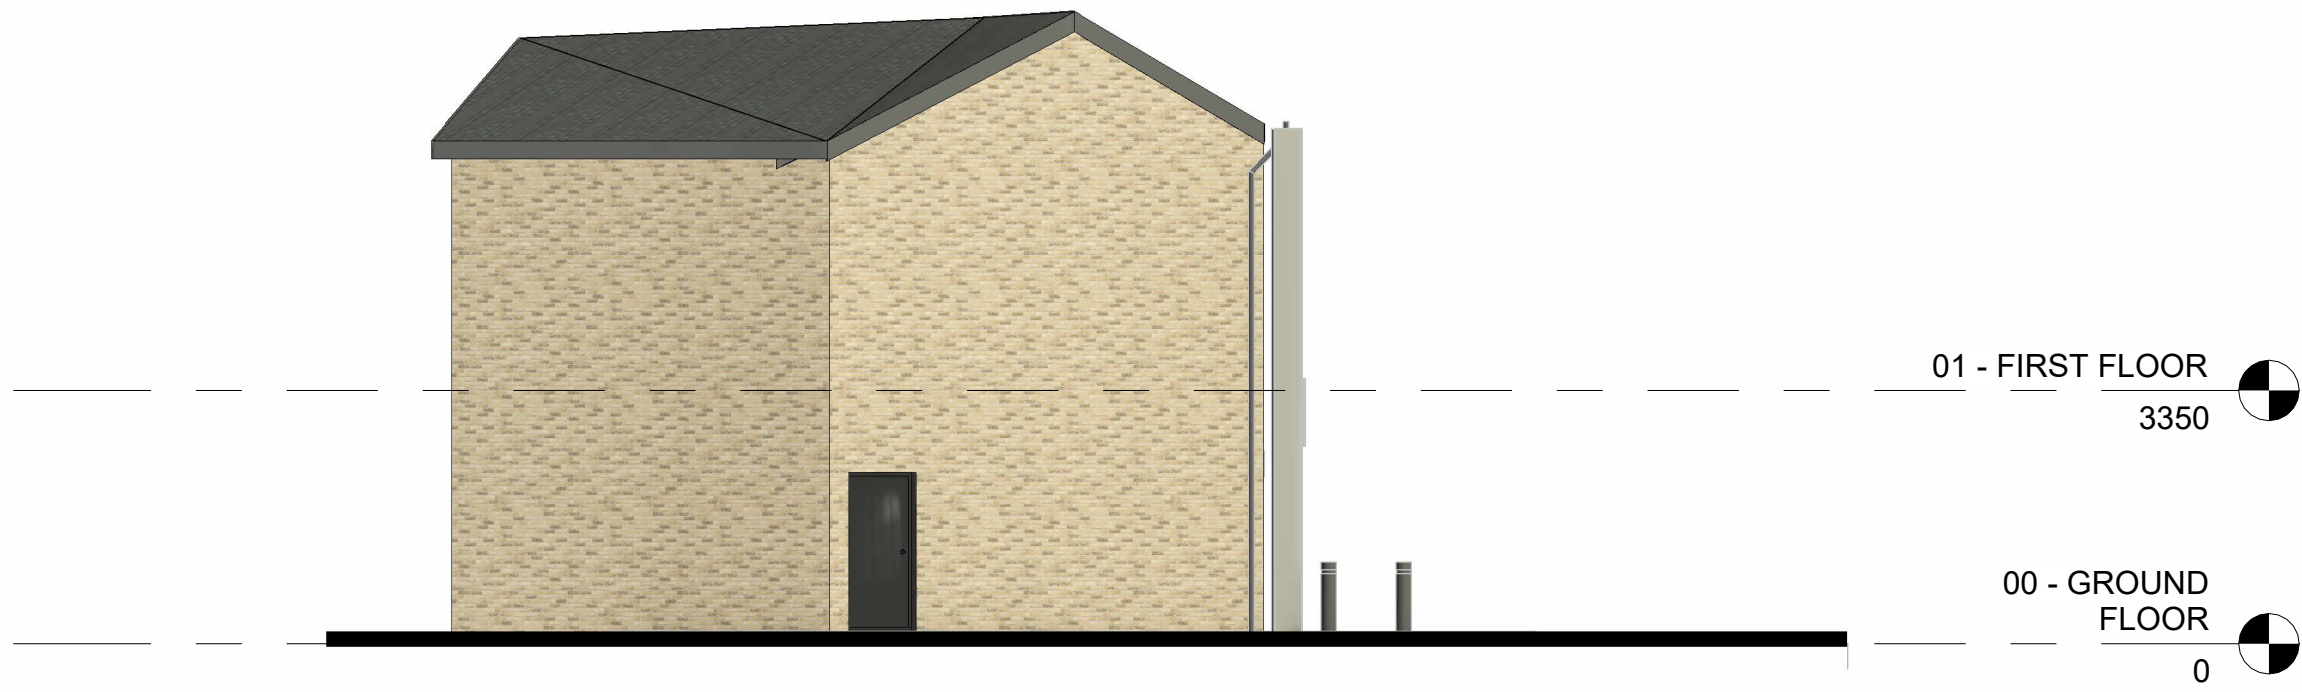

D - PROPOSED WEST ELEVATION SIDE 2
1 : 100

Updated to client's comments.		GA	JC	23.06.26
rev	description	drawn	auth	date
DO NOT SCALE OFF THIS DRAWING				
ACUMEN Designers & Architects				
acumenarchitects.co.uk		01484 546 000		
Headrow House, Old Leeds Road, Huddersfield, Huddersfield HD1 1SG				
Client				
Mr A Yasir				
Project				
307 & 309 Old Wakefield Road				
Project No	Drawing No		Rev	
2989	(100)05		A	
Description				
PROPOSED ELEVATIONS				
Scale	Date Drawn	Drawn By	Authorised By	
1 : 100 @ A1	29.05.26	GA	JC	
Purpose of Issue				
Planning	Building Regs	Tender	Construction	Comment
☒	☐	☐	☐	☐
Info				
☐				