

1

Proposed West Elevation
1 : 50



2

Proposed South Elevation
1 : 50




3

Proposed East Elevation
1 : 50




4

Proposed North Elevation
1 : 50

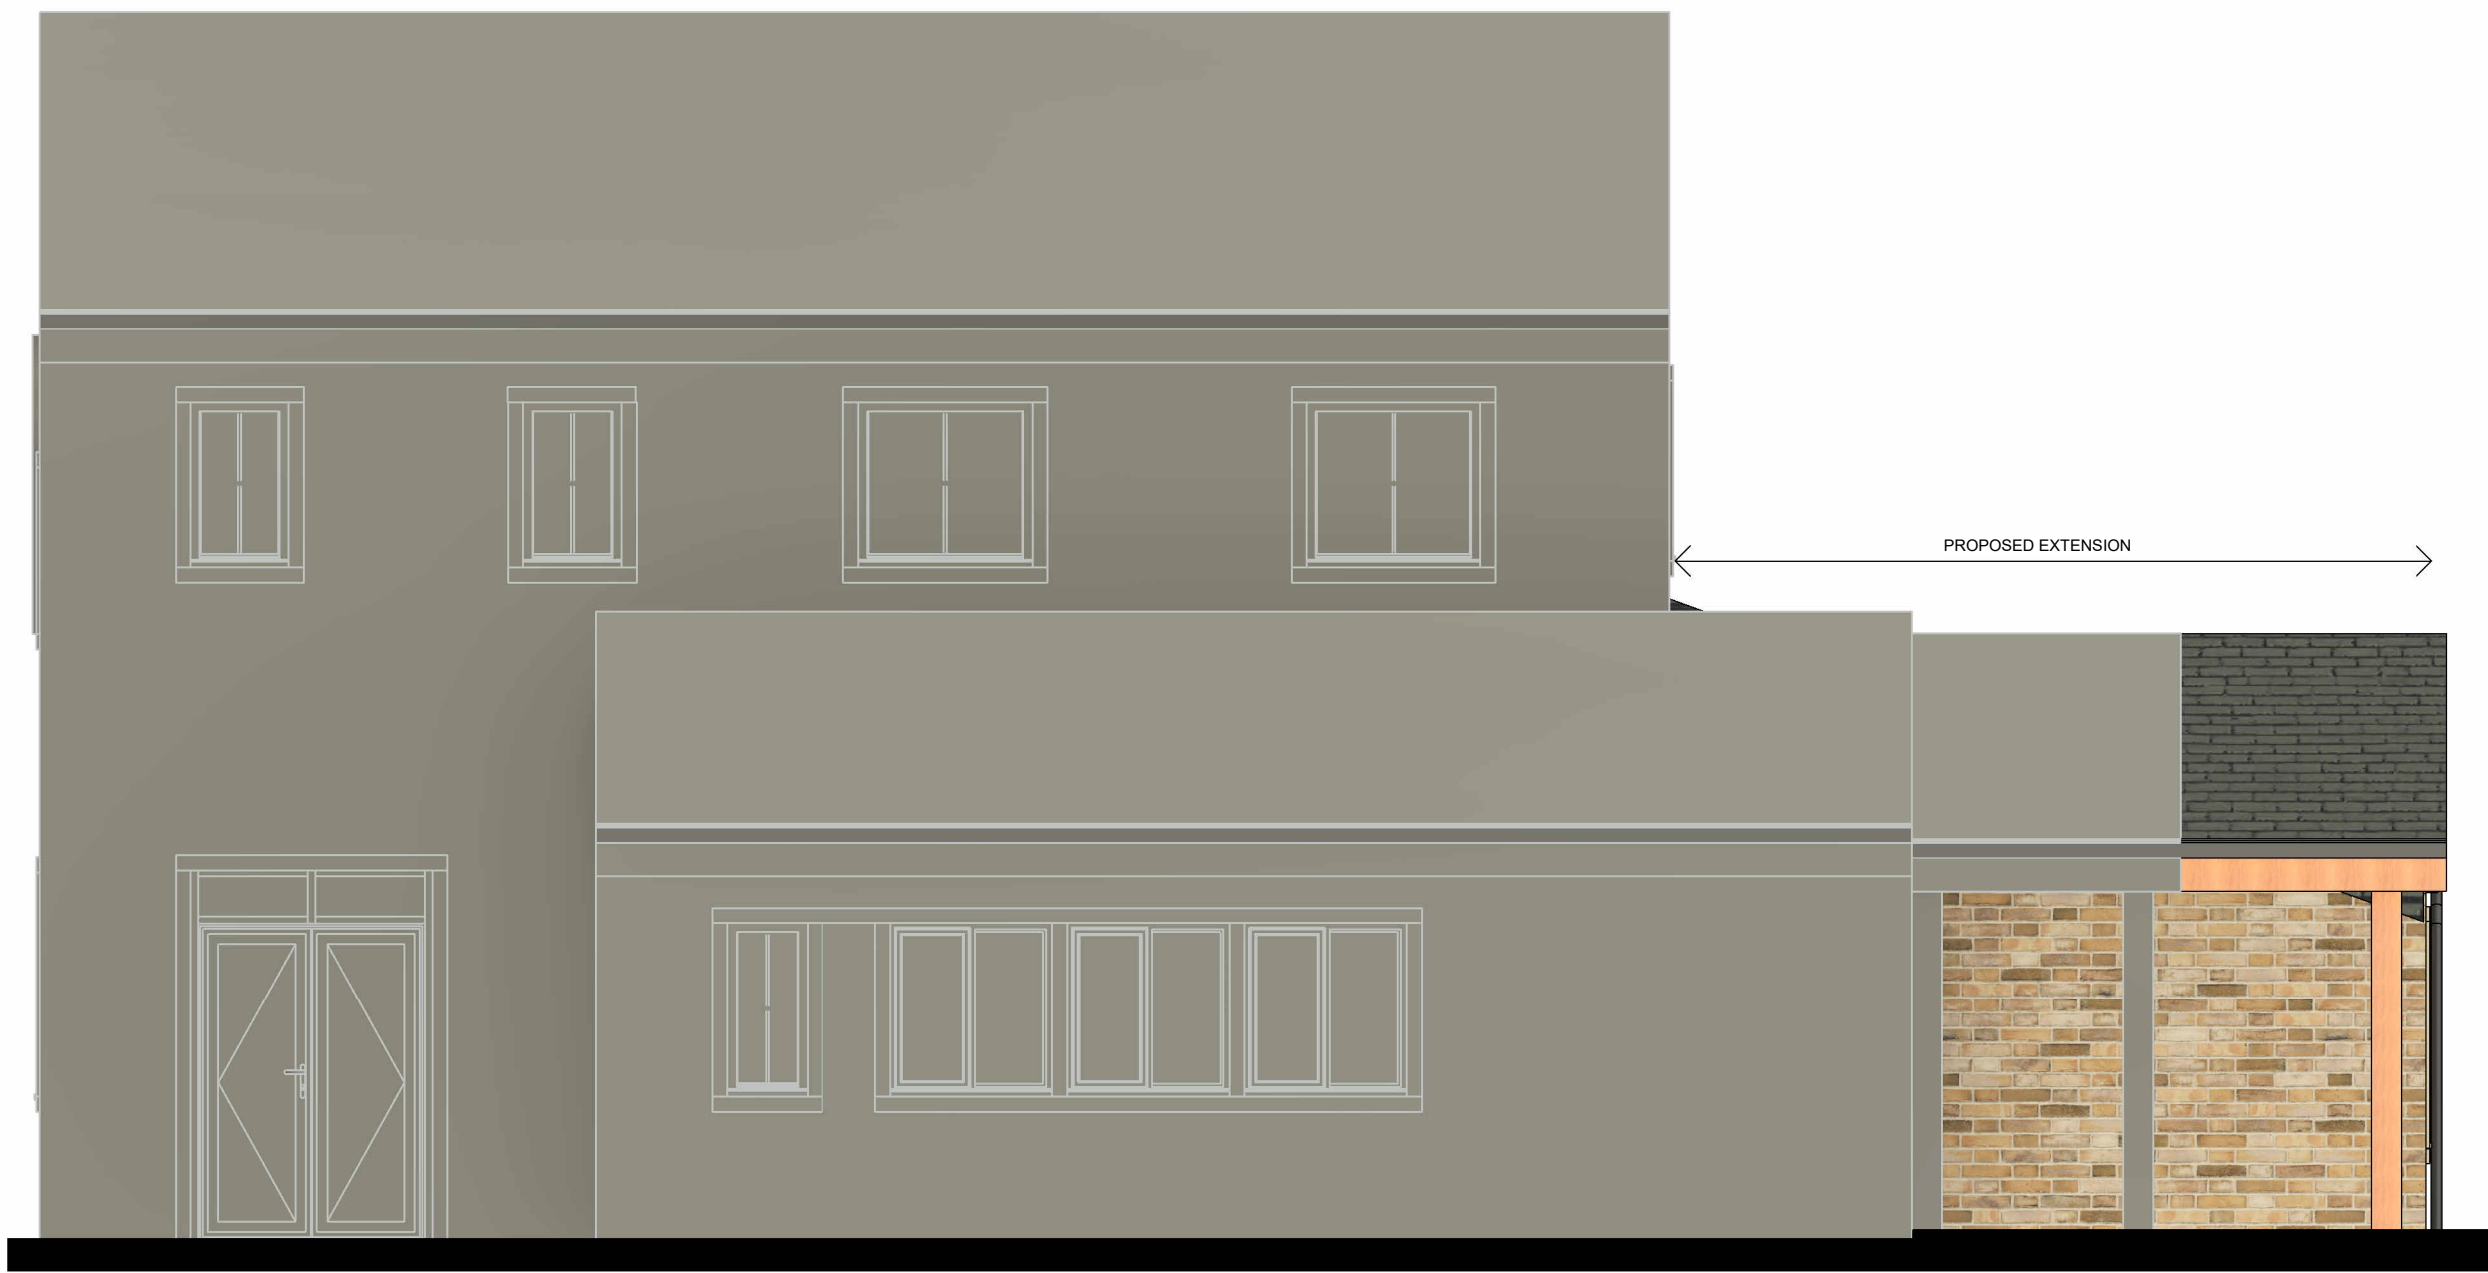


5

Proposed Site Plan
1 : 200

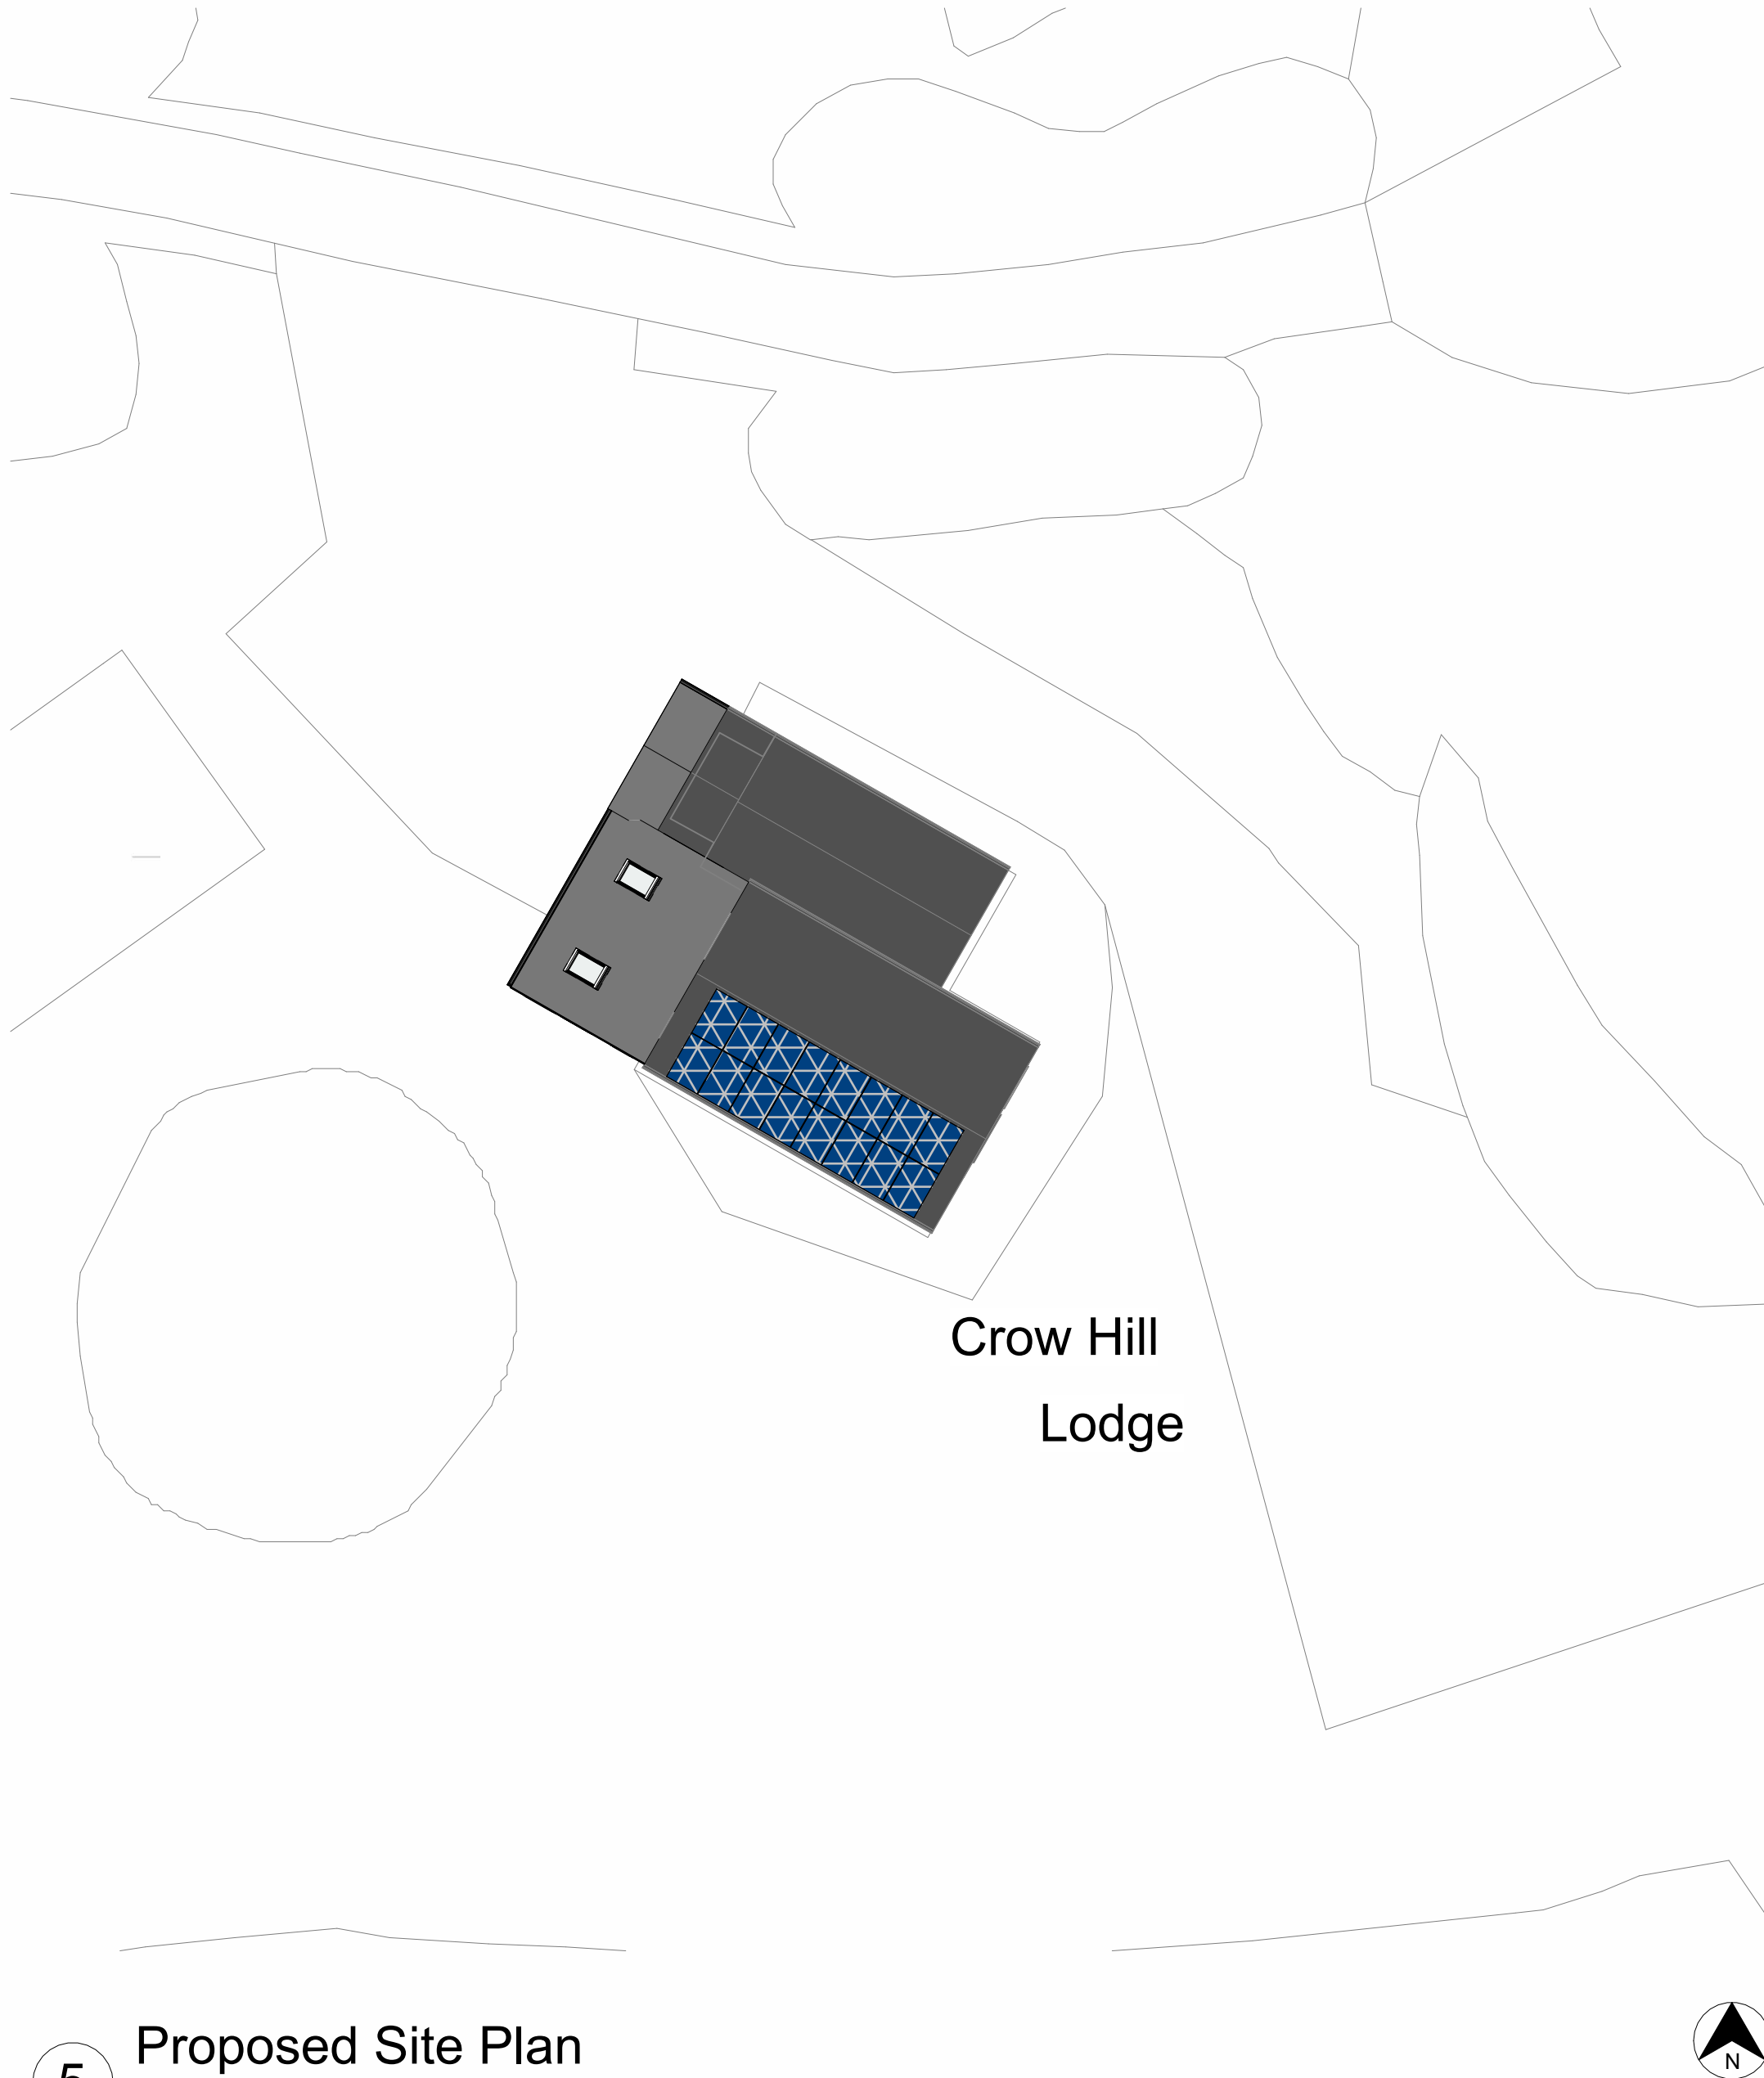

Only figured dimensions should be used.
Scaled dimensions should be checked with the Architect.
This drawing together with the design, is the property and copyright
of the Architect and must not be reproduced without written
permission

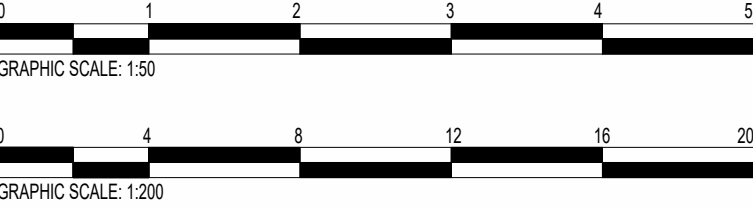

	Revised to clients comments.	GA	JC	07.09.26
A	Revised to clients comments.	GA	JC	01.09.26
rev	description	drawn	auth	date
DO NOT SCALE OFF THIS DRAWING				
acumenarchitects.co.uk Headrow House, Old Leeds Road, Huddersfield, Huddersfield HD1 1SG		01484 546 000		
Client MRS K TROUT				
Project CROW HILL LODGE, CARRS ROAD, MARSDEN, HD7 6JH				
Project No 2920	Drawing No (100)02	Rev B		
Description PROPOSED ELEVATIONS AND SITE PLAN				
Scale As @ A1	Date Drawn SEP 26	Drawn By GA	Authorised By JC	
Purpose of Issue indicated				
Planning ☒	Building Regs ☐	Tender ☐	Construction ☐	Comments ☐
Info ☐				