

1 West Elevation
1 : 50



2 South Elevation
1 : 50




3 East Elevation
1 : 50




4 North Elevation
1 : 50



5 Site Plan
1 : 200

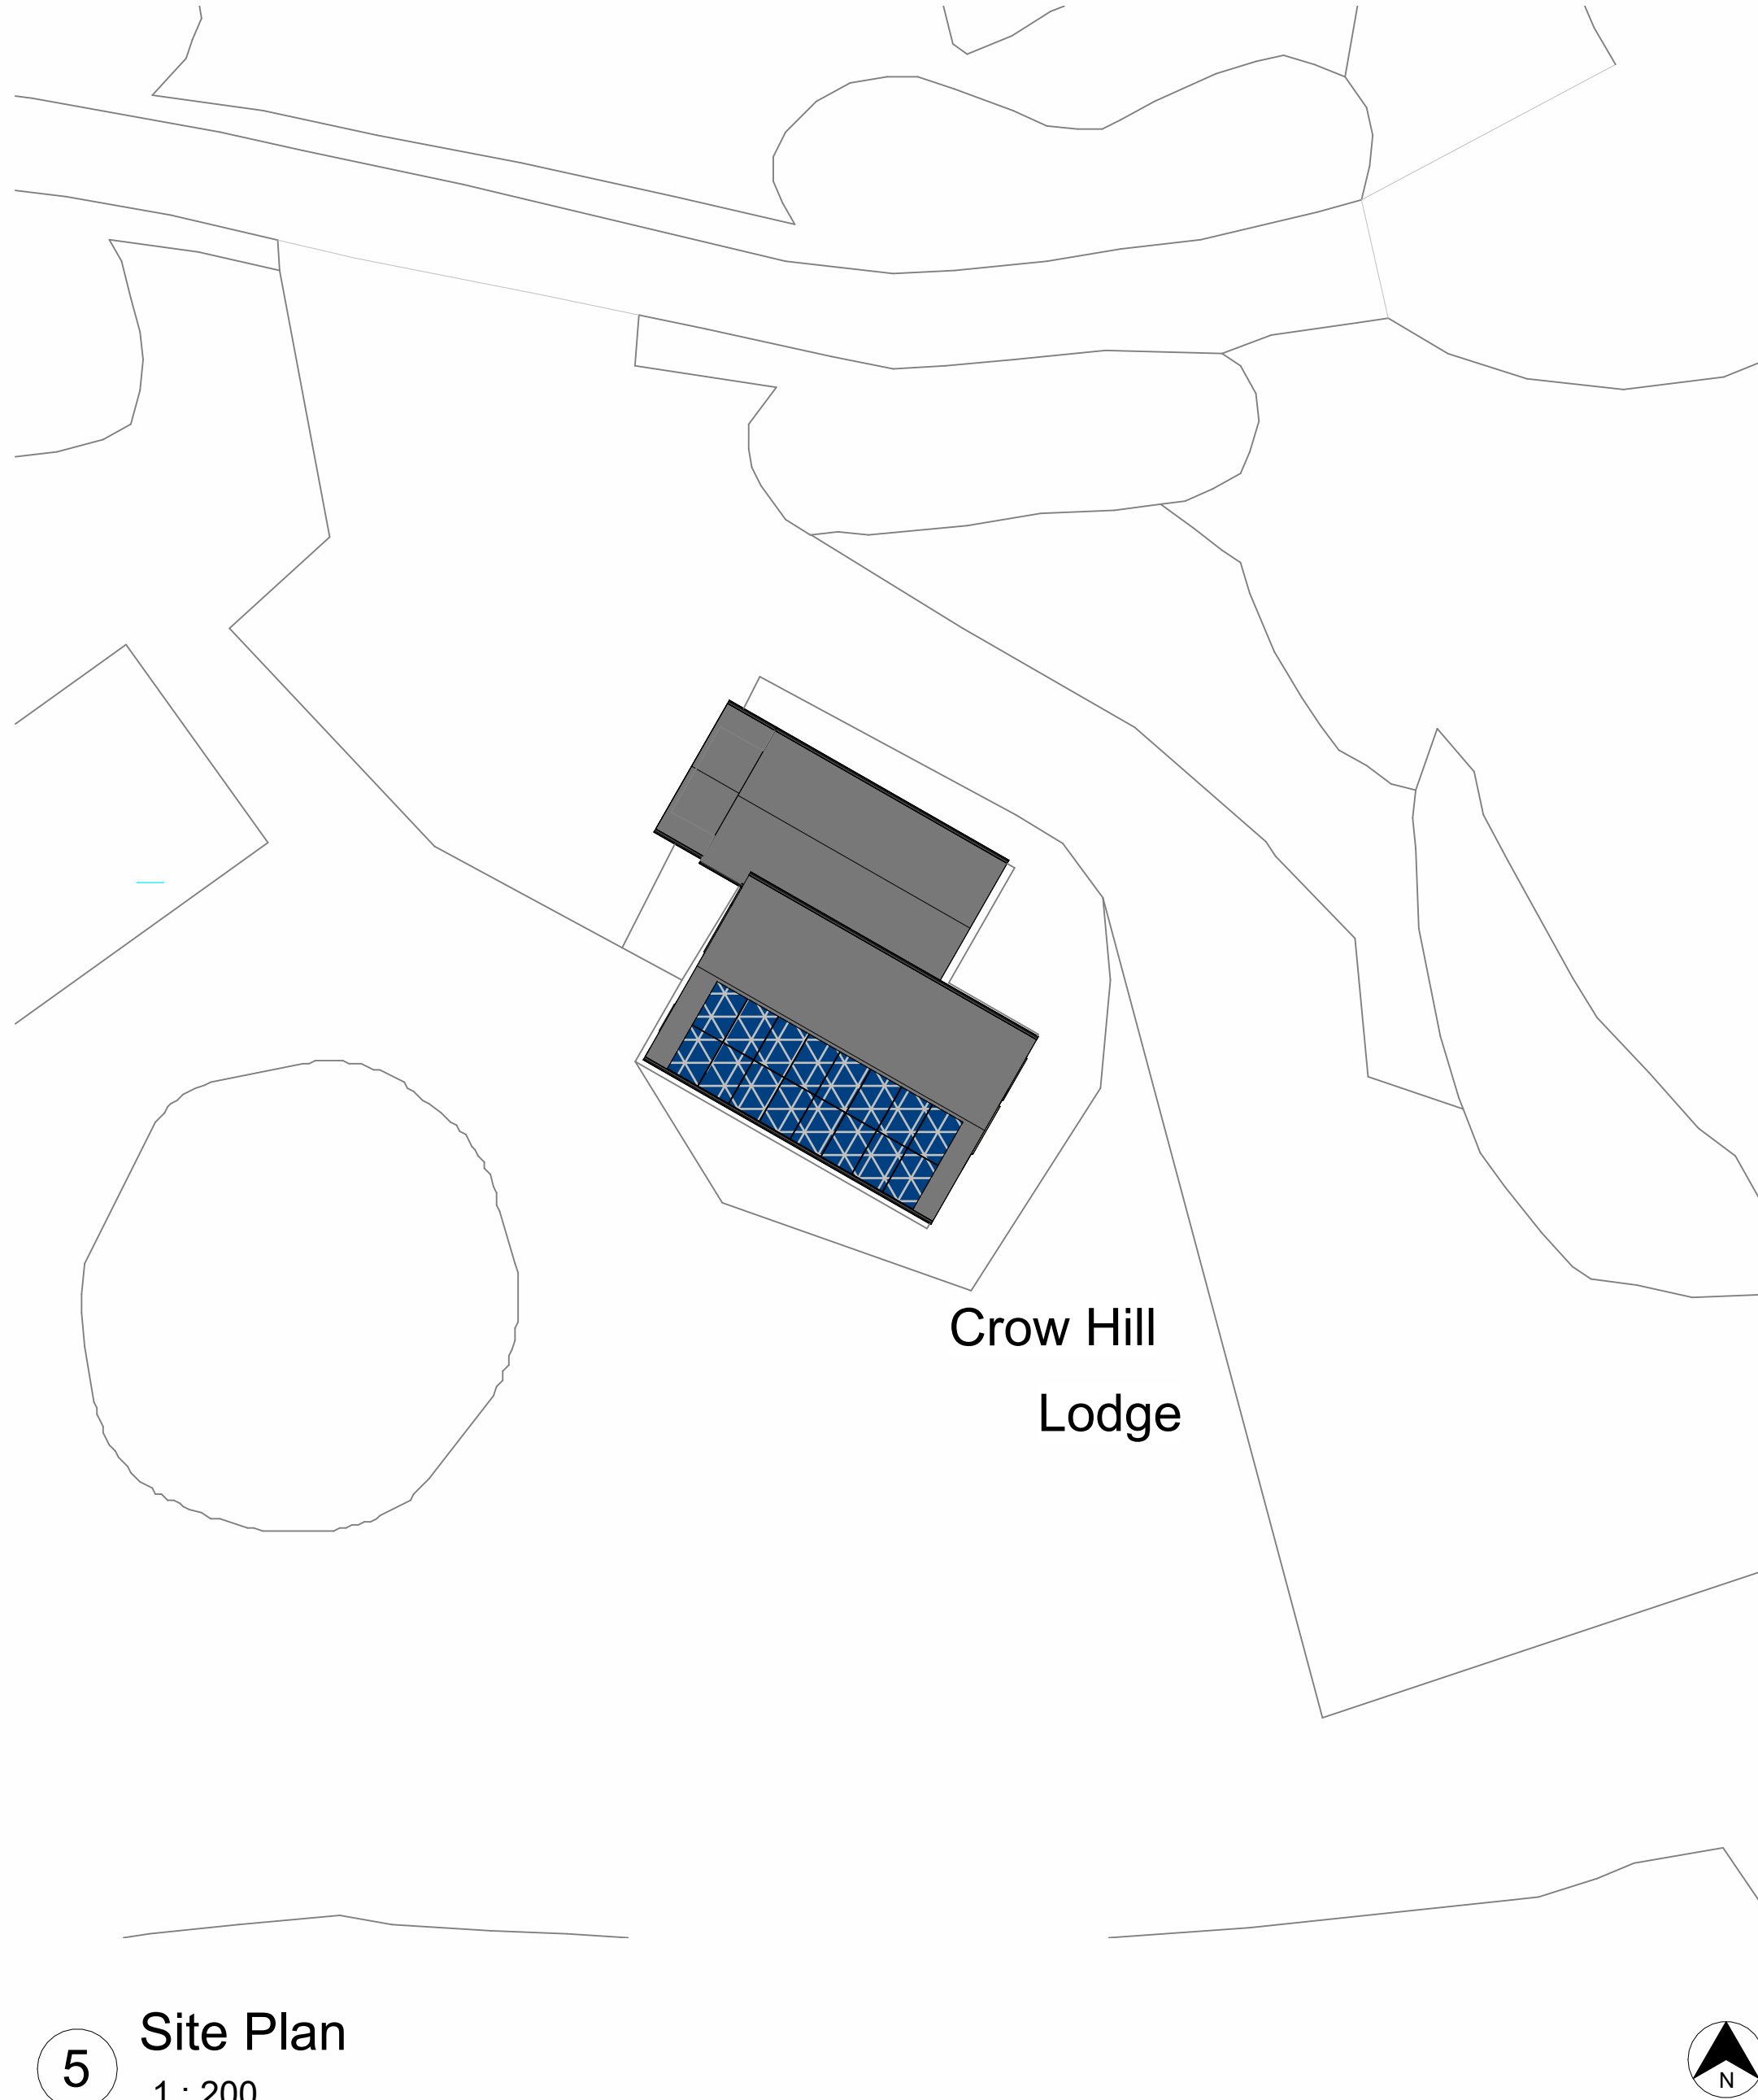

Only figured dimensions should be used.
Scaled dimensions should be checked with the Architect.
This drawing together with the design, is the property and copyright
of the Architect and must not be reproduced without written
permission

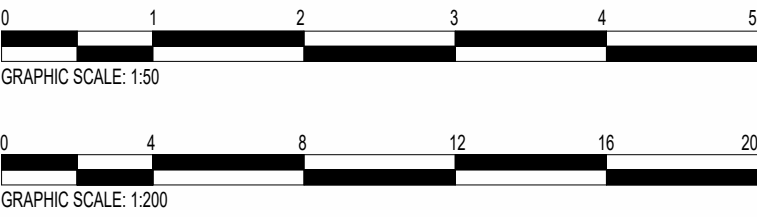

rev		description		drawn	auth	date
DO NOT SCALE OFF THIS DRAWING						
ACUMEN Designers & Architects acumenarchitects.co.uk01484 546 000 Headrow House, Old Leeds Road, Huddersfield, Huddersfield HD1 1SG						
Client						
MRS K TROUT						
Project						
CROW HILL LODGE, CARRS ROAD, MARSDEN, HD7 6JH						
Project No		Drawing No			Rev	
2920		(100)01				
Description						
EXISTING ELEVATIONS AND SITE PLAN						
Scale		Date Drawn		Drawn By		Authorised By
As @ A1		NOV 25		GH		JC
indicated						
Purpose of Issue						
Planning ☒		Building Regs ☐		Tender ☐		Construction ☐
				Comment ☐		Info ☐