



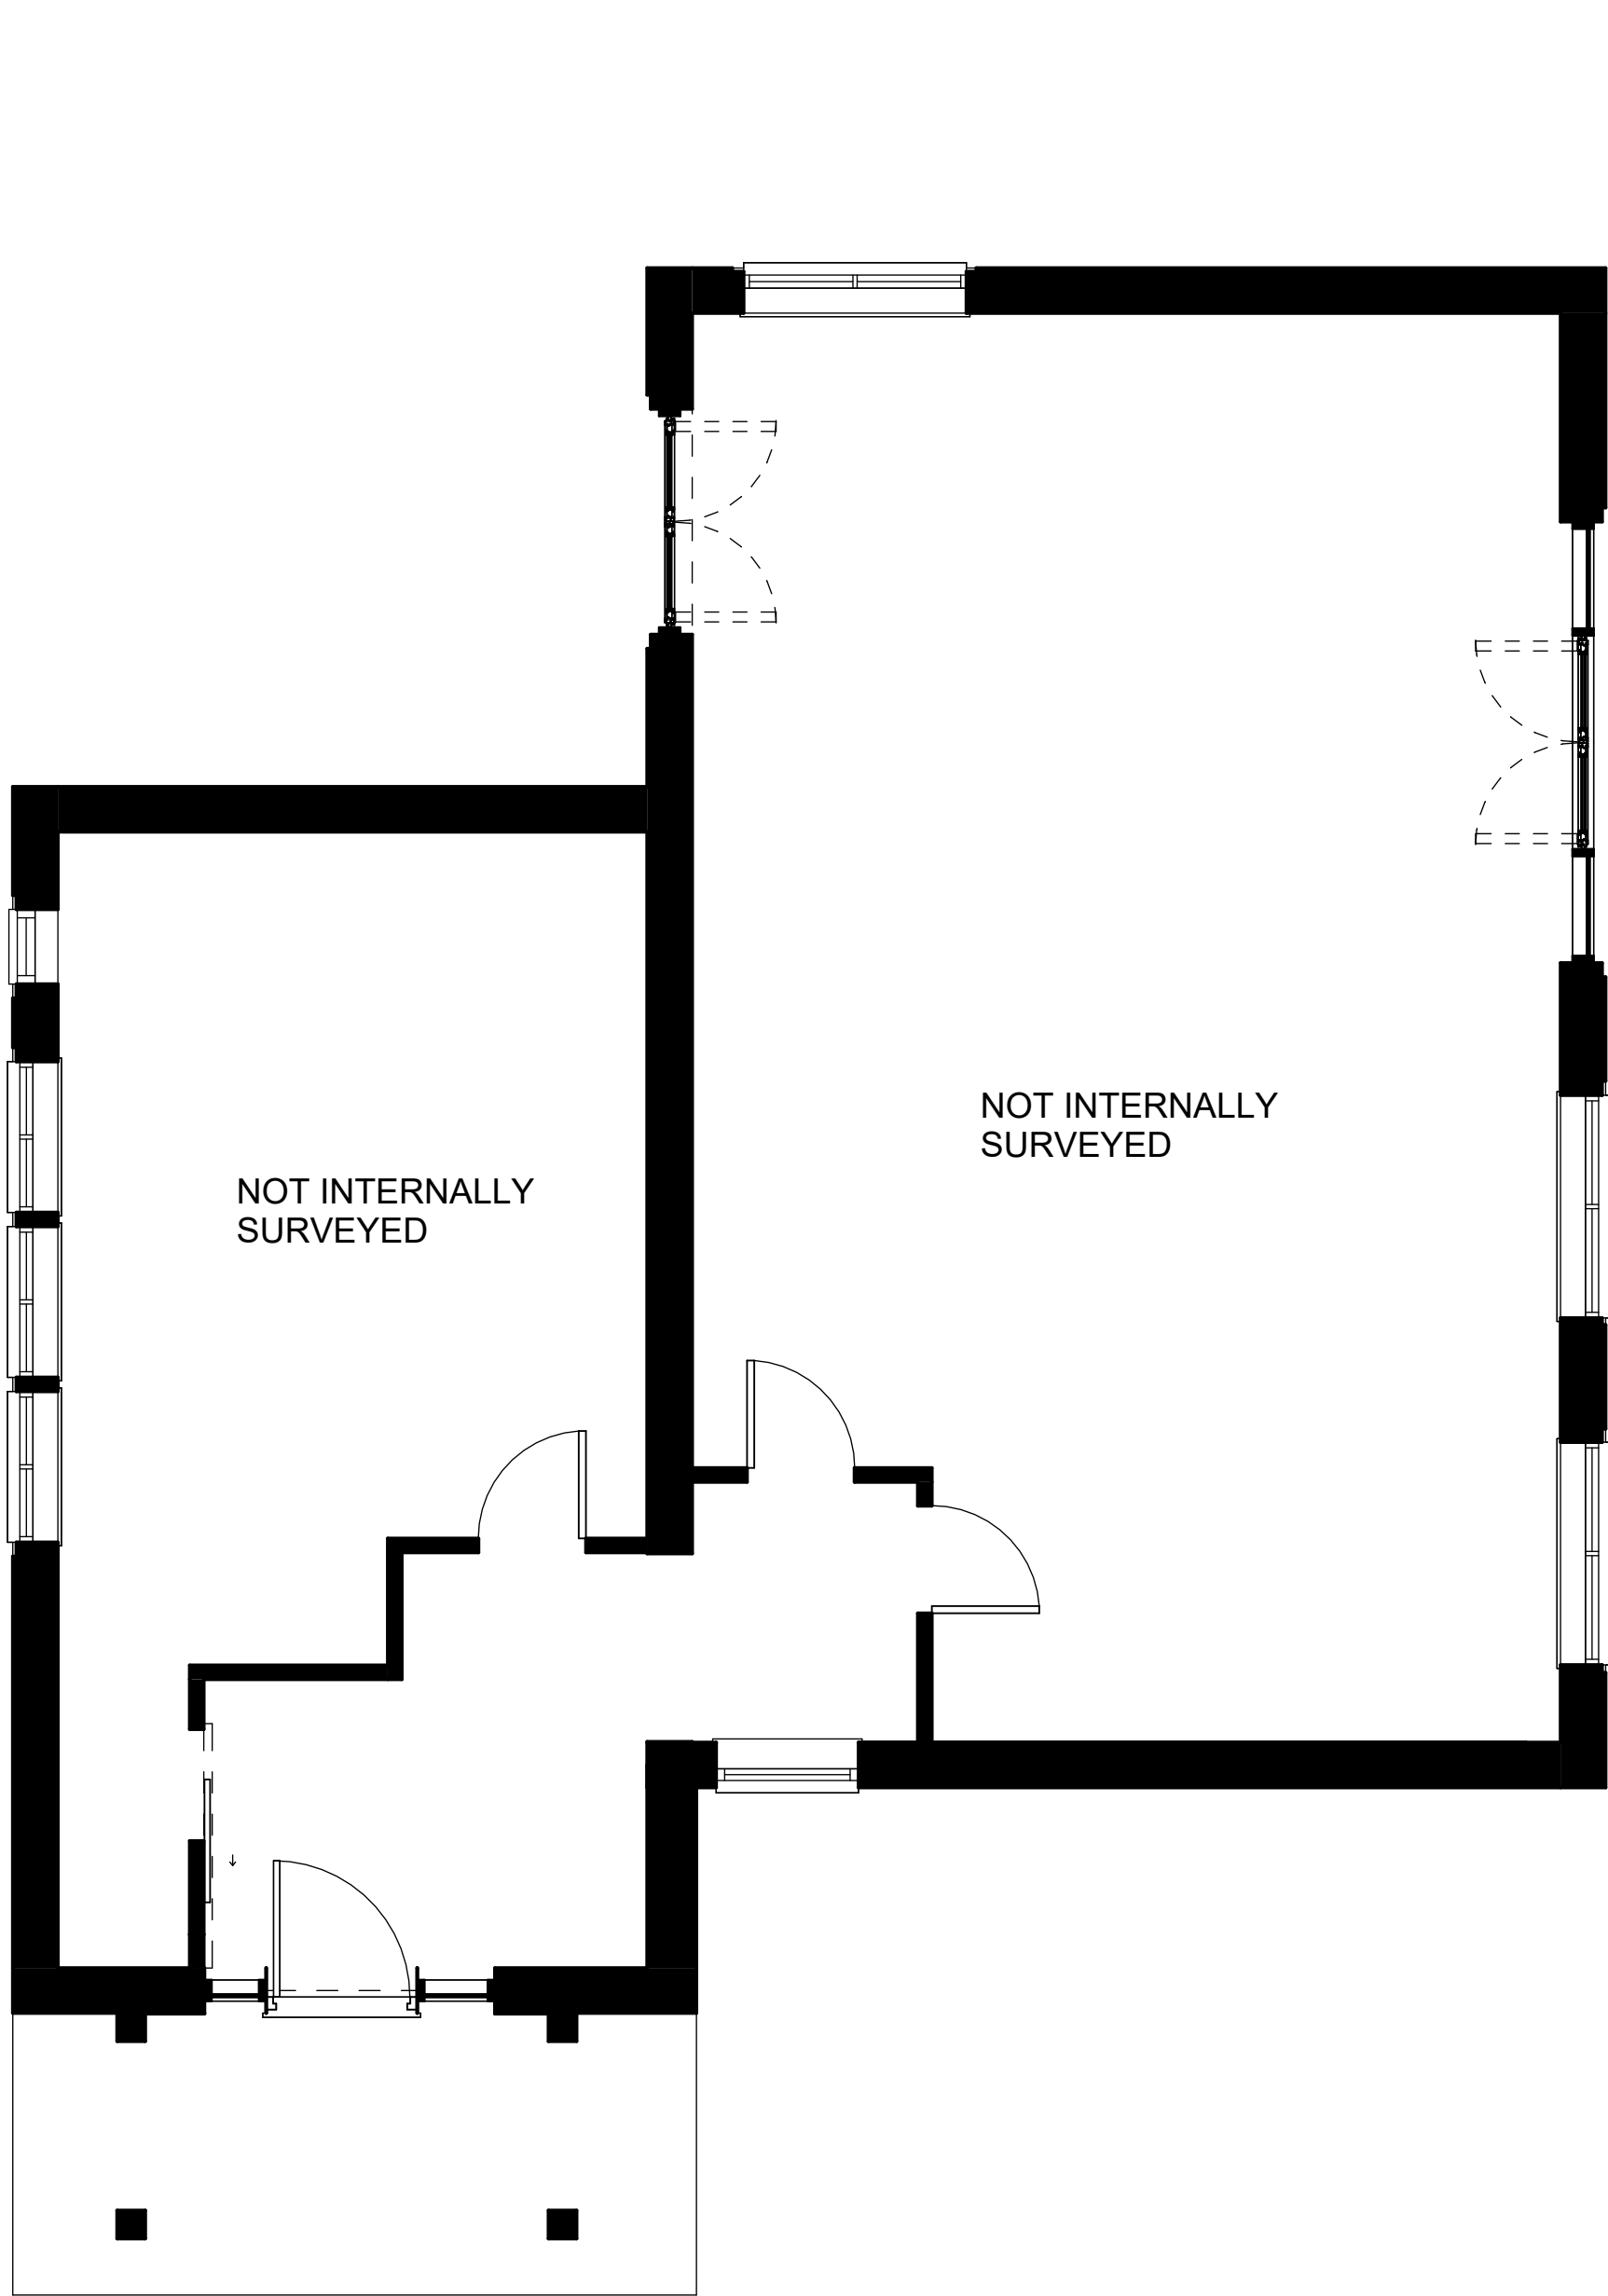

2 Existing Ground Floor Plan
1 : 50

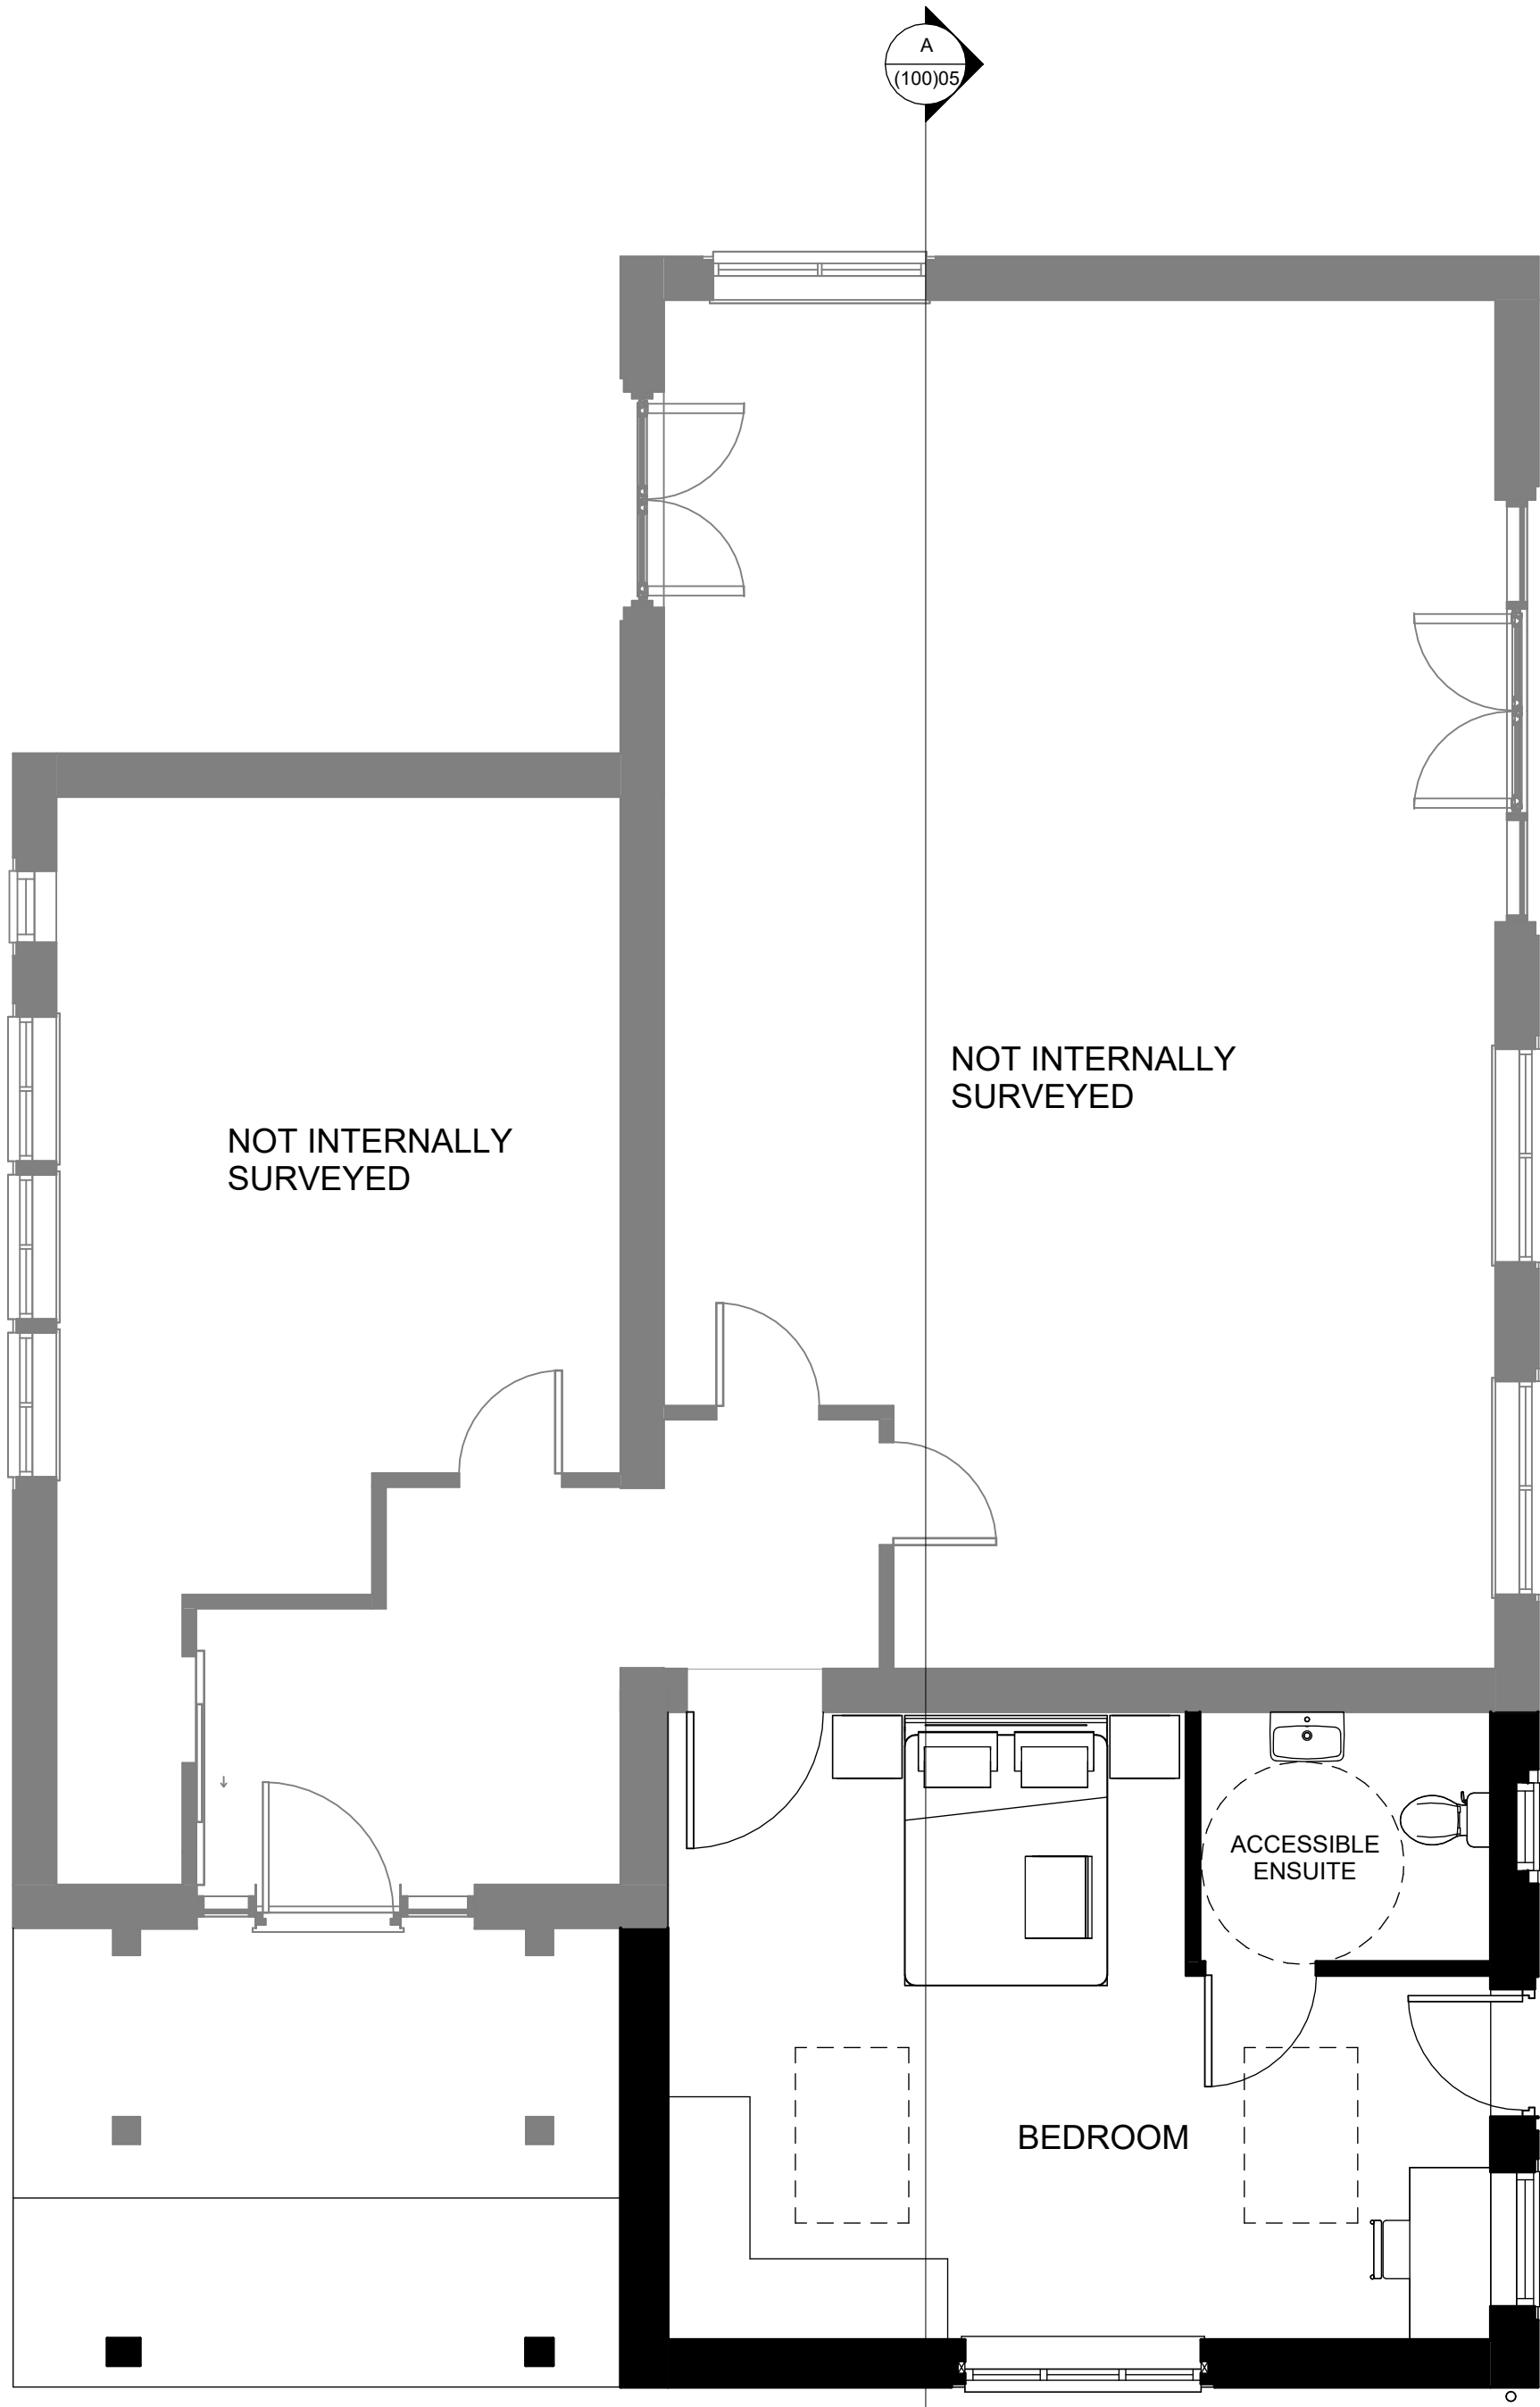

1 Proposed Ground Floor Plan
1 : 50

B	Revised to clients comments.	GA	JC	07.09.26
A	Revised to clients comments.	GA	JC	01.09.26
rev	description	drawn	auth	date

DO NOT SCALE OFF THIS DRAWING

ACUMEN
Designers & Architects

acumenarchitects.co.uk01484 546 000
Headrow House, Old Leeds Road, Huddersfield, Huddersfield HD1 1SG

Client MRS K TROUT			
Project CROW HILL LODGE, CARRS ROAD, MARSDEN, HD7 6JH			
Project No 2920	Drawing No (100)03	Rev B	
Description EXISTING AND PROPOSED GROUND FLOOR PLANS			
Scale 1 : 50 @ A1	Date Drawn SEP 26	Drawn By GA	Authorised By JC
Purpose of Issue Planning ☒ Building Regs ☐ Tender ☐ Construction ☐ Comment ☐ Info ☐			