



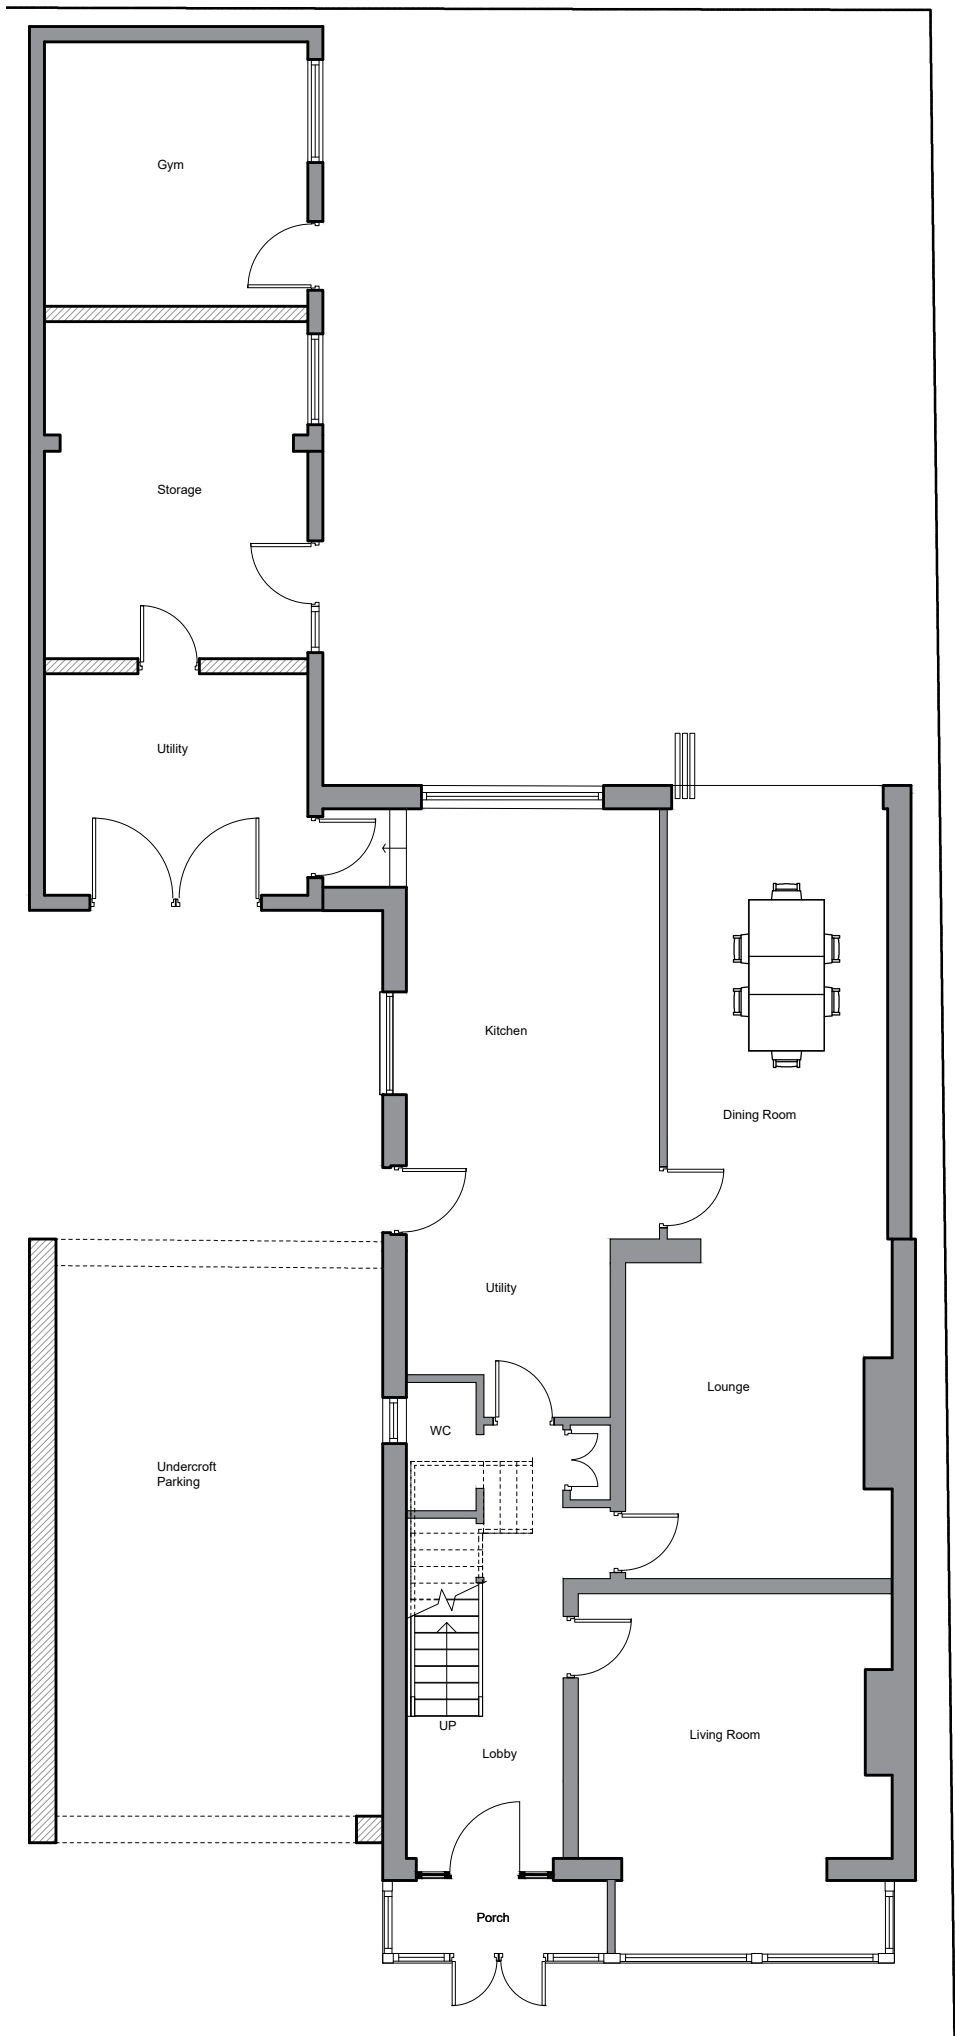

01 Proposed Ground Floor Plan
Scale 1:100 @ A3

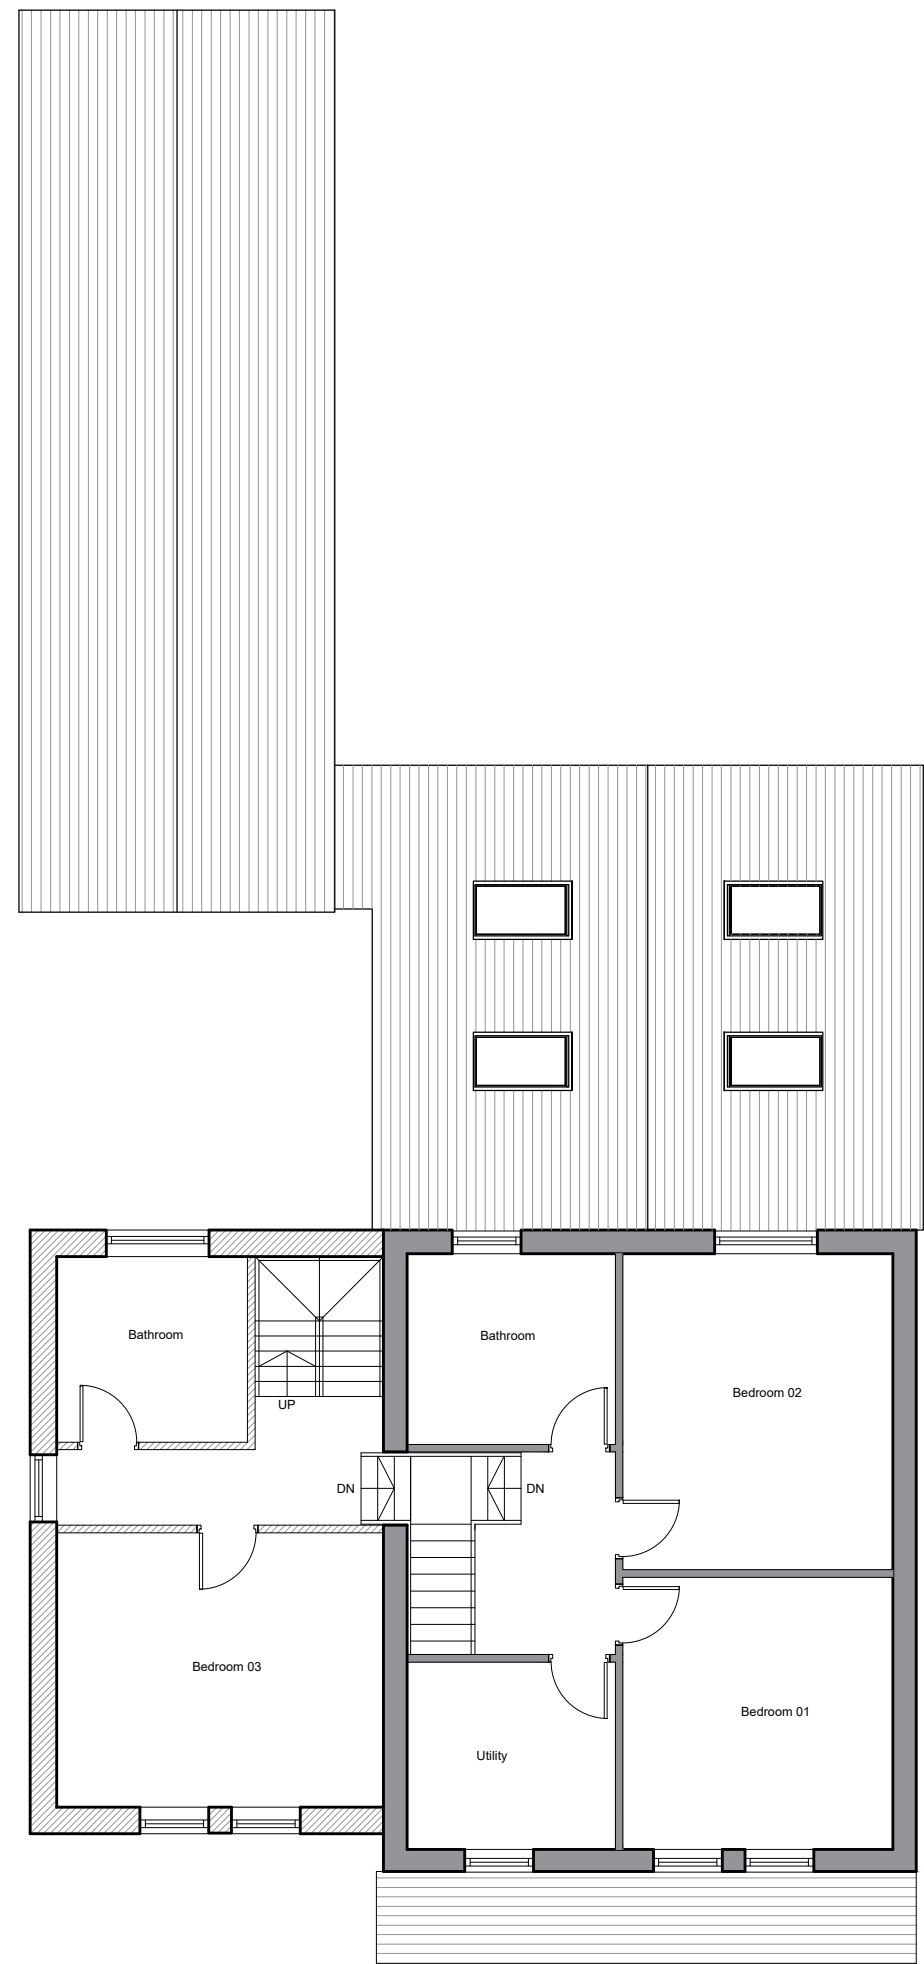


02 Proposed First Floor Plan
Scale 1:100 @ A3

Element Key

Existing

Proposed

 

General Notes:

All site dimensions shall be verified by the Contractor on site prior to commencing any works.

Do not scale from this drawing.

Design intent drawing only. Construction to comply with latest building regulation requirements.

This drawing is the property of "Design Architecture Studio" and copyright is reserved by them. The drawing is not to be copied or disclosed by or to any unauthorised persons without the prior written consent of Design Architecture Studio.

-	First Issue	07.09.26	SM	AM
Rev	Description	Date	Dr by	App by

DESIGN ARCHITECTURE STUDIO.

client name
Mr Munir Ahmed

project
82 Bywell Road, WF12 7LJ

drawing
Proposed Floor Plans

project number
DAS018

scale
1/100 @ A3

drawing number
PL009

rev
-

issue status
Planning

This drawing is to be read in conjunction with all related drawings. All dimensions must be checked and verified on site before commencing any work or producing shop drawings. The originator should be notified immediately of any discrepancy. This drawing is copyright and remains the property of Design Architecture Studio.