



EXISTING FRONT ELEVATION 1:100



EXISTING SOUTH SIDE ELEVATION 1:100



EXISTING REAR ELEVATION 1:100

This drawing along with the design is property and copyright of Hill Rise Architecture Ltd. and shall not be reproduced without express written consent.

This drawing should be read in conjunction with associated drawings, specifications and other consultant information.

Only figured dimensions should be used, any dimensions should be site checked prior to construction.

Any discrepancies shall be reported to the architect. If in doubt - ask.


0 1 2 3 4 5
GRAPHIC SCALE: 1:50
0 1 2 3 4 5 10
GRAPHIC SCALE: 1:100
0 4 8 12 16 20
GRAPHIC SCALE: 1:200

Location Plan
1:1250


20m 125m



EXISTING SITE PLAN
1:200

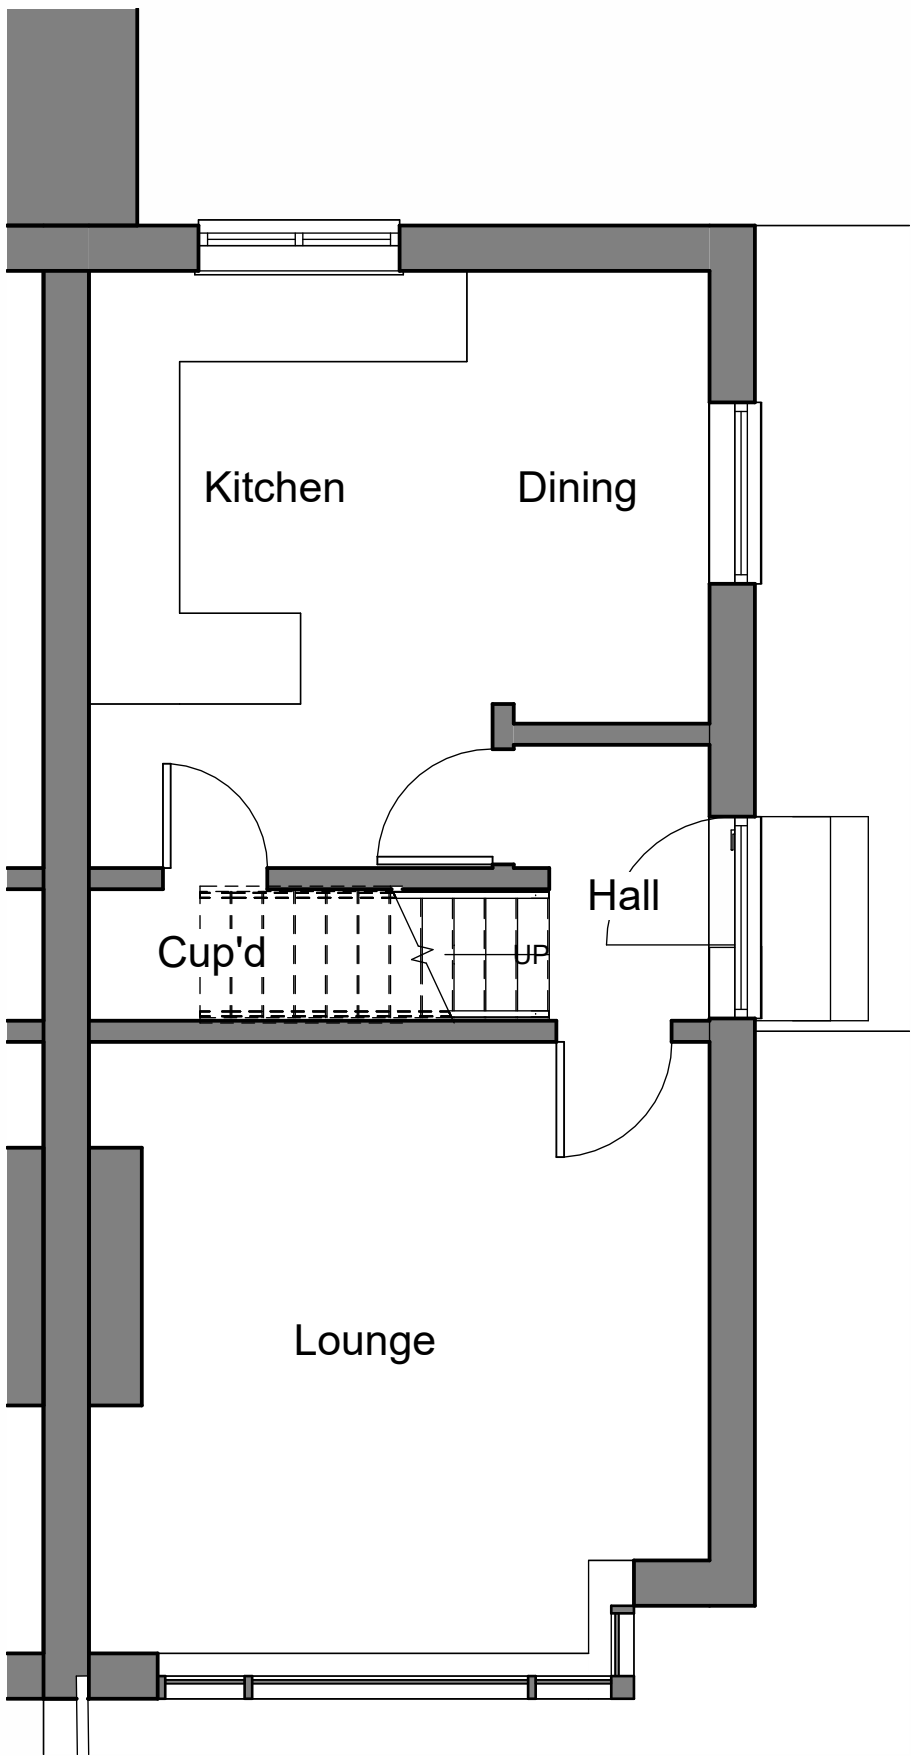

EXISTING GROUND FLOOR PLAN
1:50

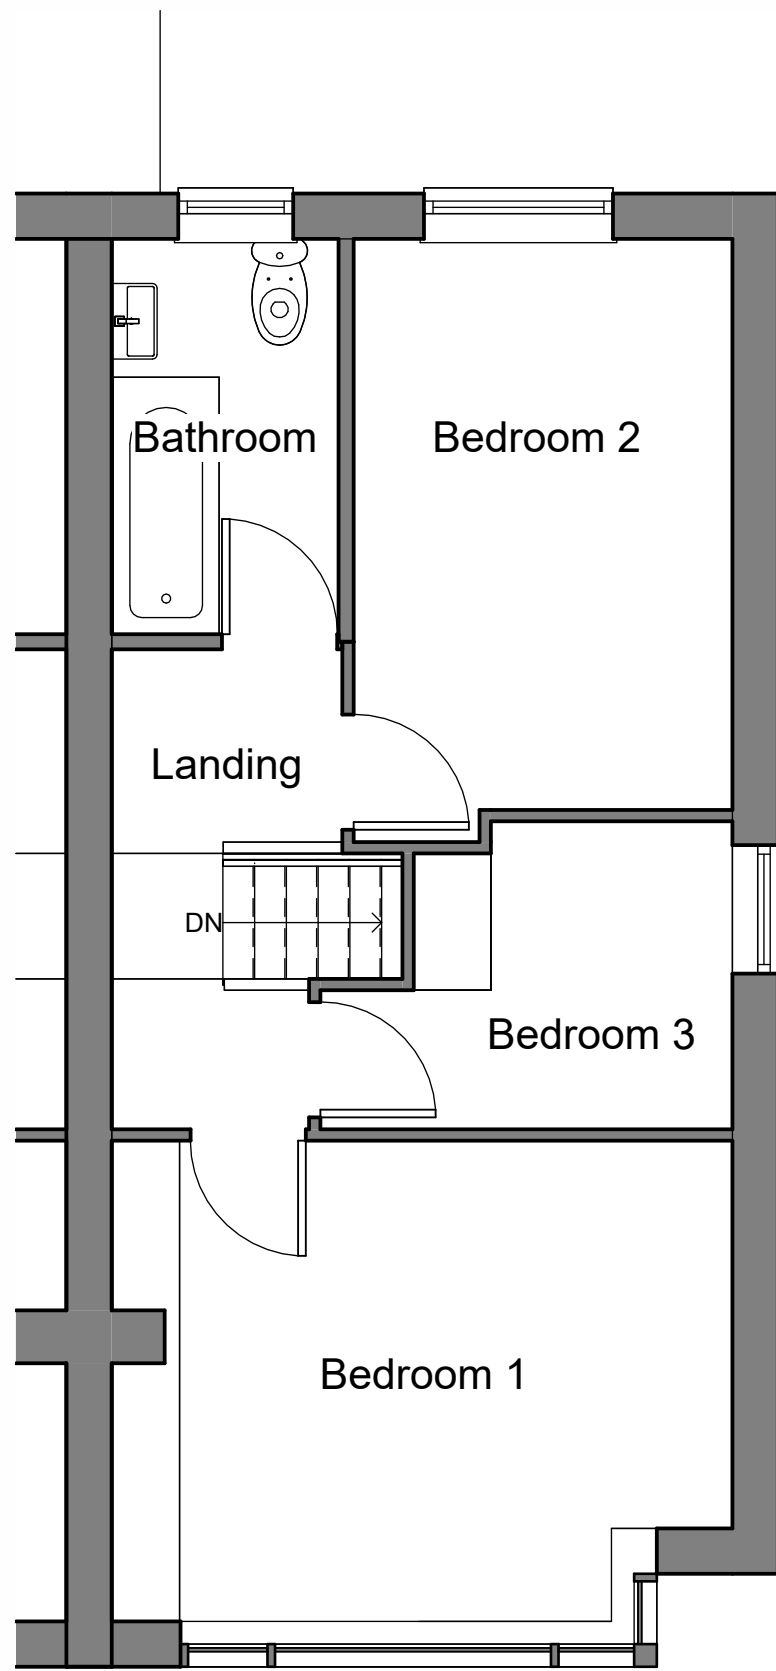

EXISTING FIRST FLOOR PLAN
1:50

PO	Drawing originated.	JF	12.02.2026
Rev No.	Description	Drawn:	Date



Client
Mr G David
Project
2 Garforth Street, Netherton

Drawing Title
Existing Plans & Elevations

Drawing No	Rev No
2026107/101	PO
Scale	Date Drawn
As indicated @ A1	Feb/26
Purpose of Issue	Drawn By
PLANNING	JF