



IF IN ANY DOUBT PLEASE ASK THE ARCHITECT FOR CLARIFICATION.
DO NOT SCALE FROM DRAWING. ALL DIMENSIONS TO BE CHECKED ON SITE
THE COPYRIGHT FOR THESE DRAWINGS REMAINS THE PROPERTY OF THE ARCHITECT. THEY MUST NOT BE REPRODUCED IN ANY WAY WITHOUT THE ARCHITECTS PRIOR WRITTEN CONSENT

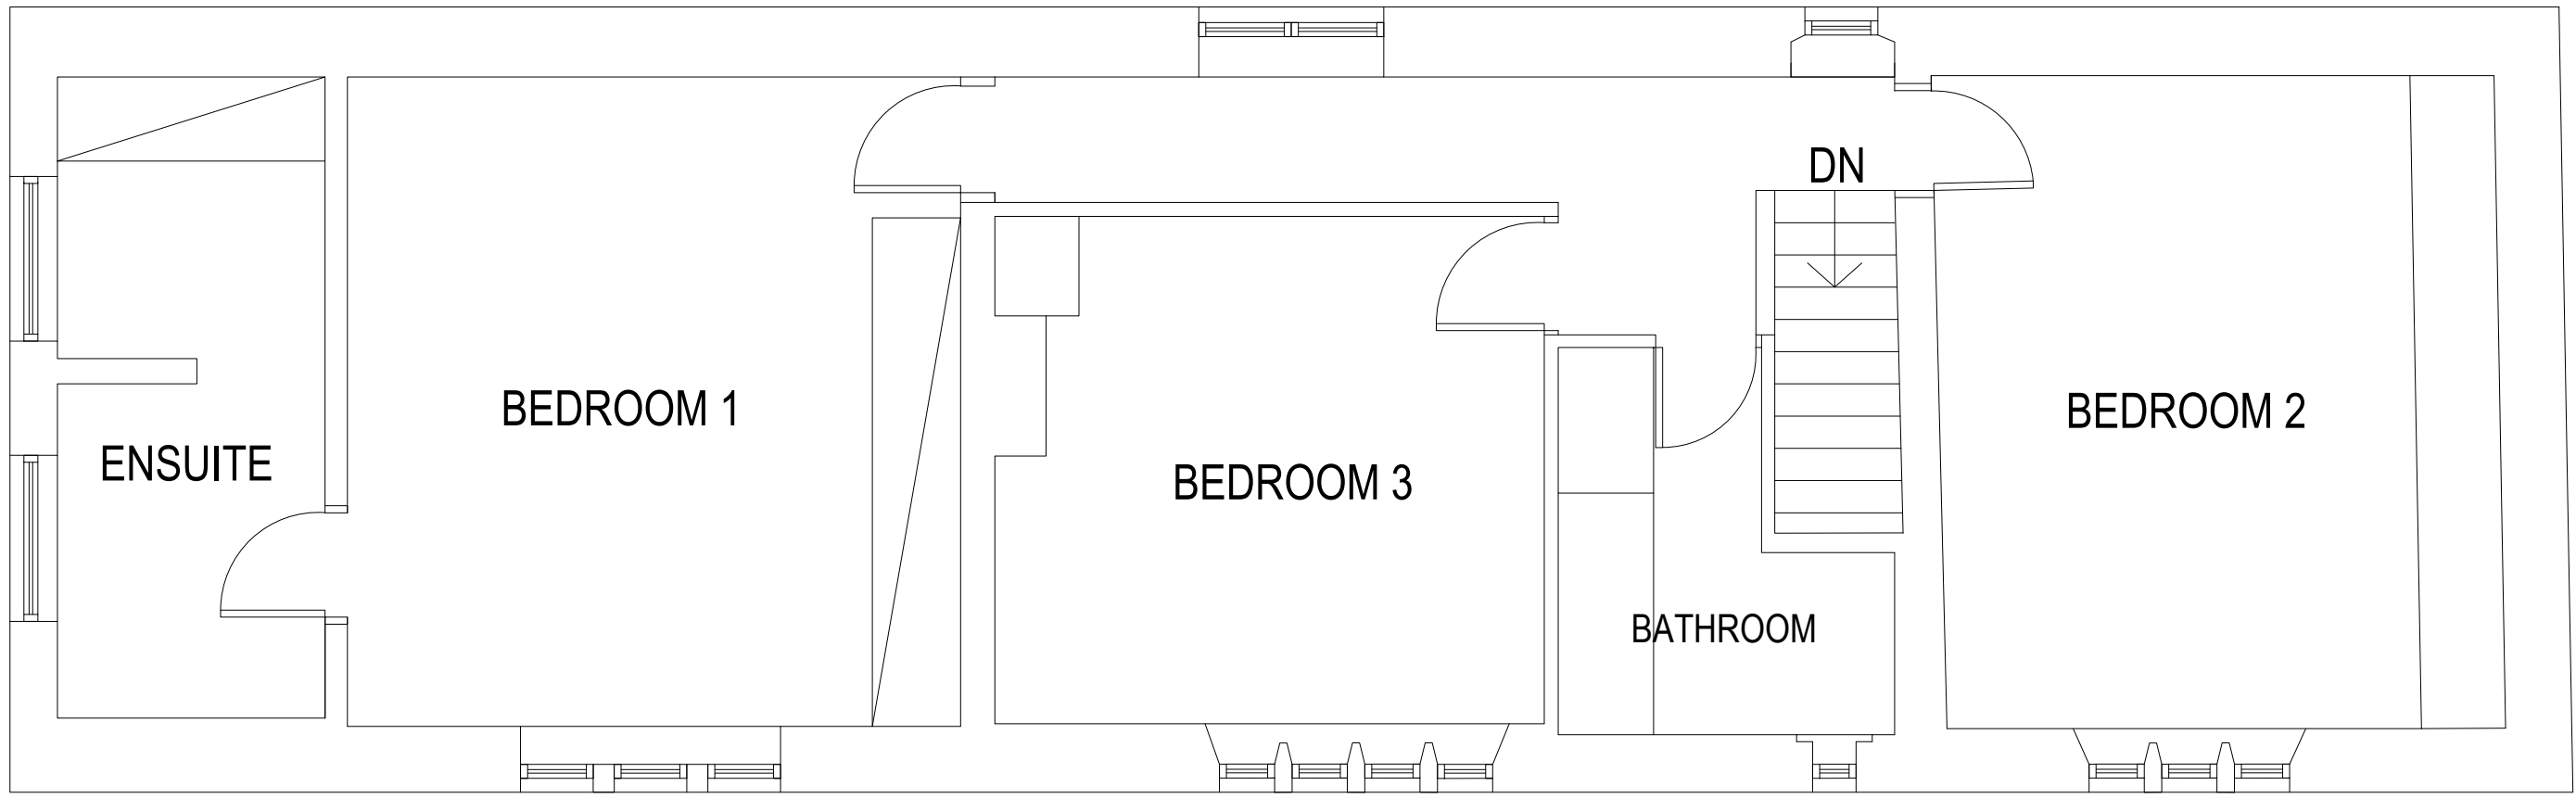


FIRST FLOOR PLAN

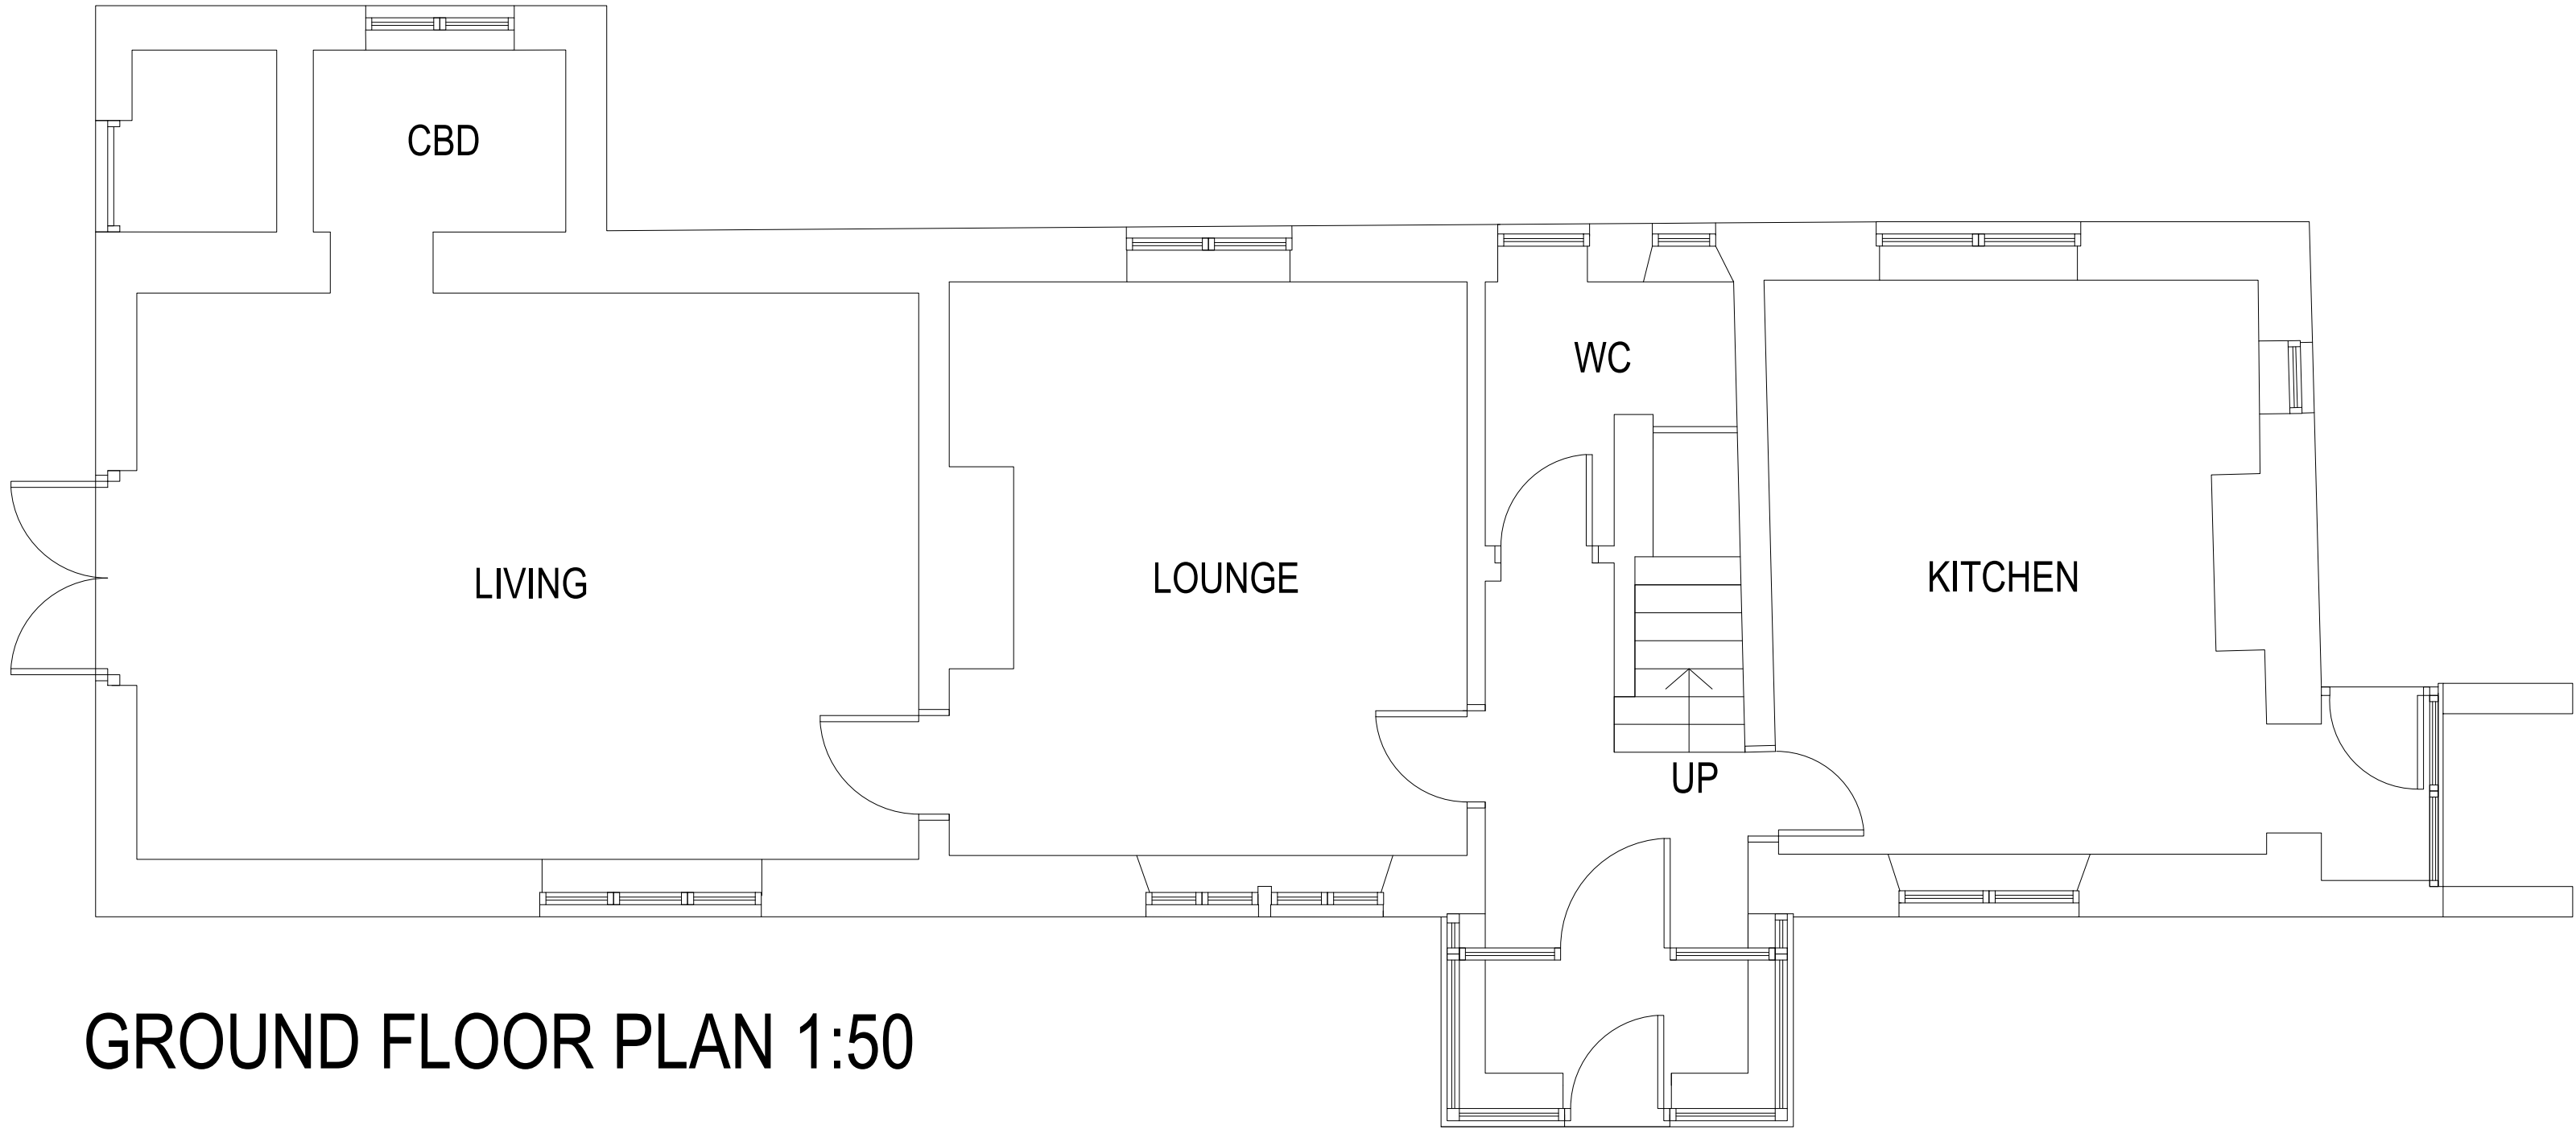


GROUND FLOOR PLAN 1:50



SOUTH EAST ELEVATION 1:100

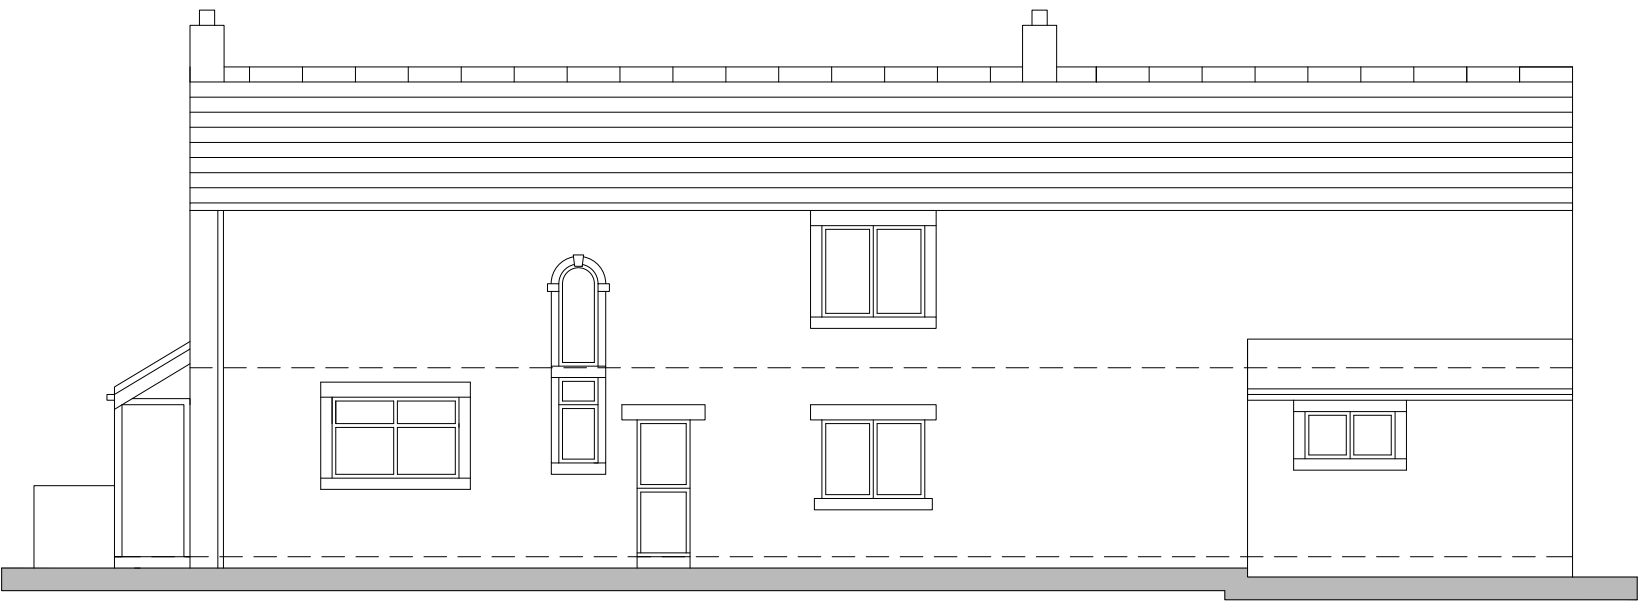


NORTH WEST ELEVATION

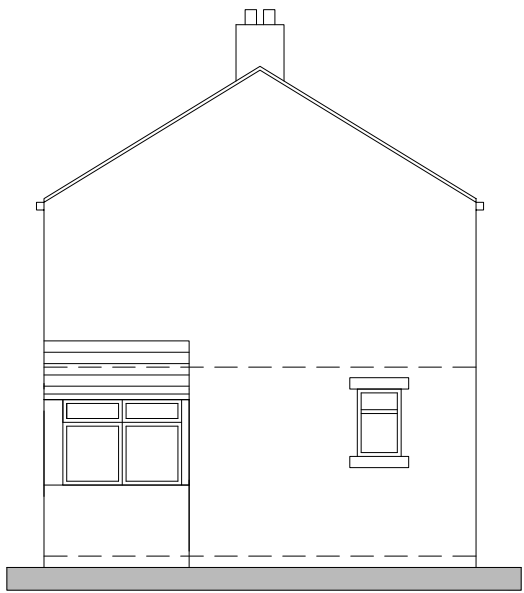

NORTH EAST



SOUTH WEST

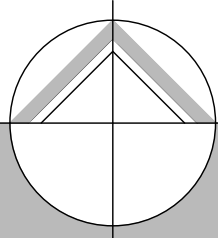

northern design
partnership

Chartered Architects
The Chapel, Millmoor Road,
Meltham, Holmfirth, HD9 5JU

www.northerndesignpartnership.co.uk
Instagram: @northerndesignp
Telephone: (01484) 854848

client	MR & MRS HALLORAN		
project	PROPOSED DWELLING 210 WHITEHALL ROAD EAST BIRKENSHAW BD11 2LL		
drawing	EXISTING DWELLING PLANS AND ELEVATIONS		
revision	notes	date	drawn
*	*	*	*
scale :	1:50 & 1:100 AT A1	05.25	MG
project no.	2421	drawing no.	02