
 


Site Plan 83 Drub Lane

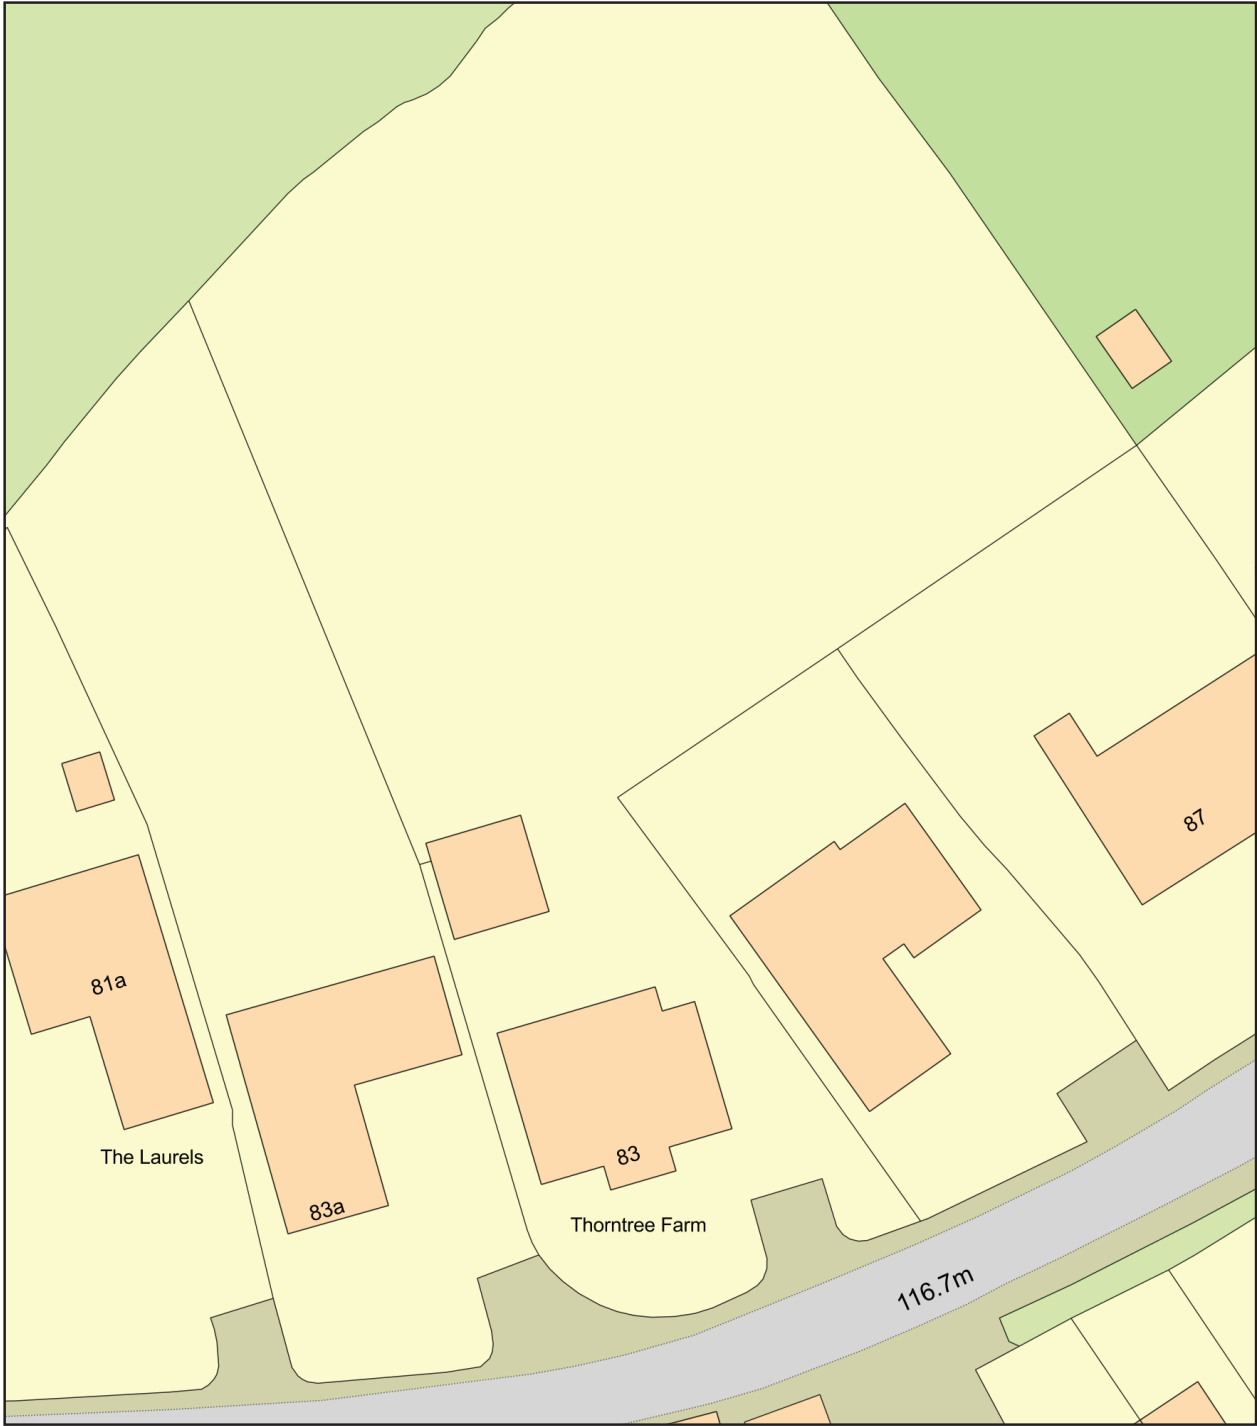

Plan Produced for: Luke Sewell
Date Produced: 17 Sep 2026
Plan Reference Number: TQRQM26260223042823
Scale: 1:500 @ A4