


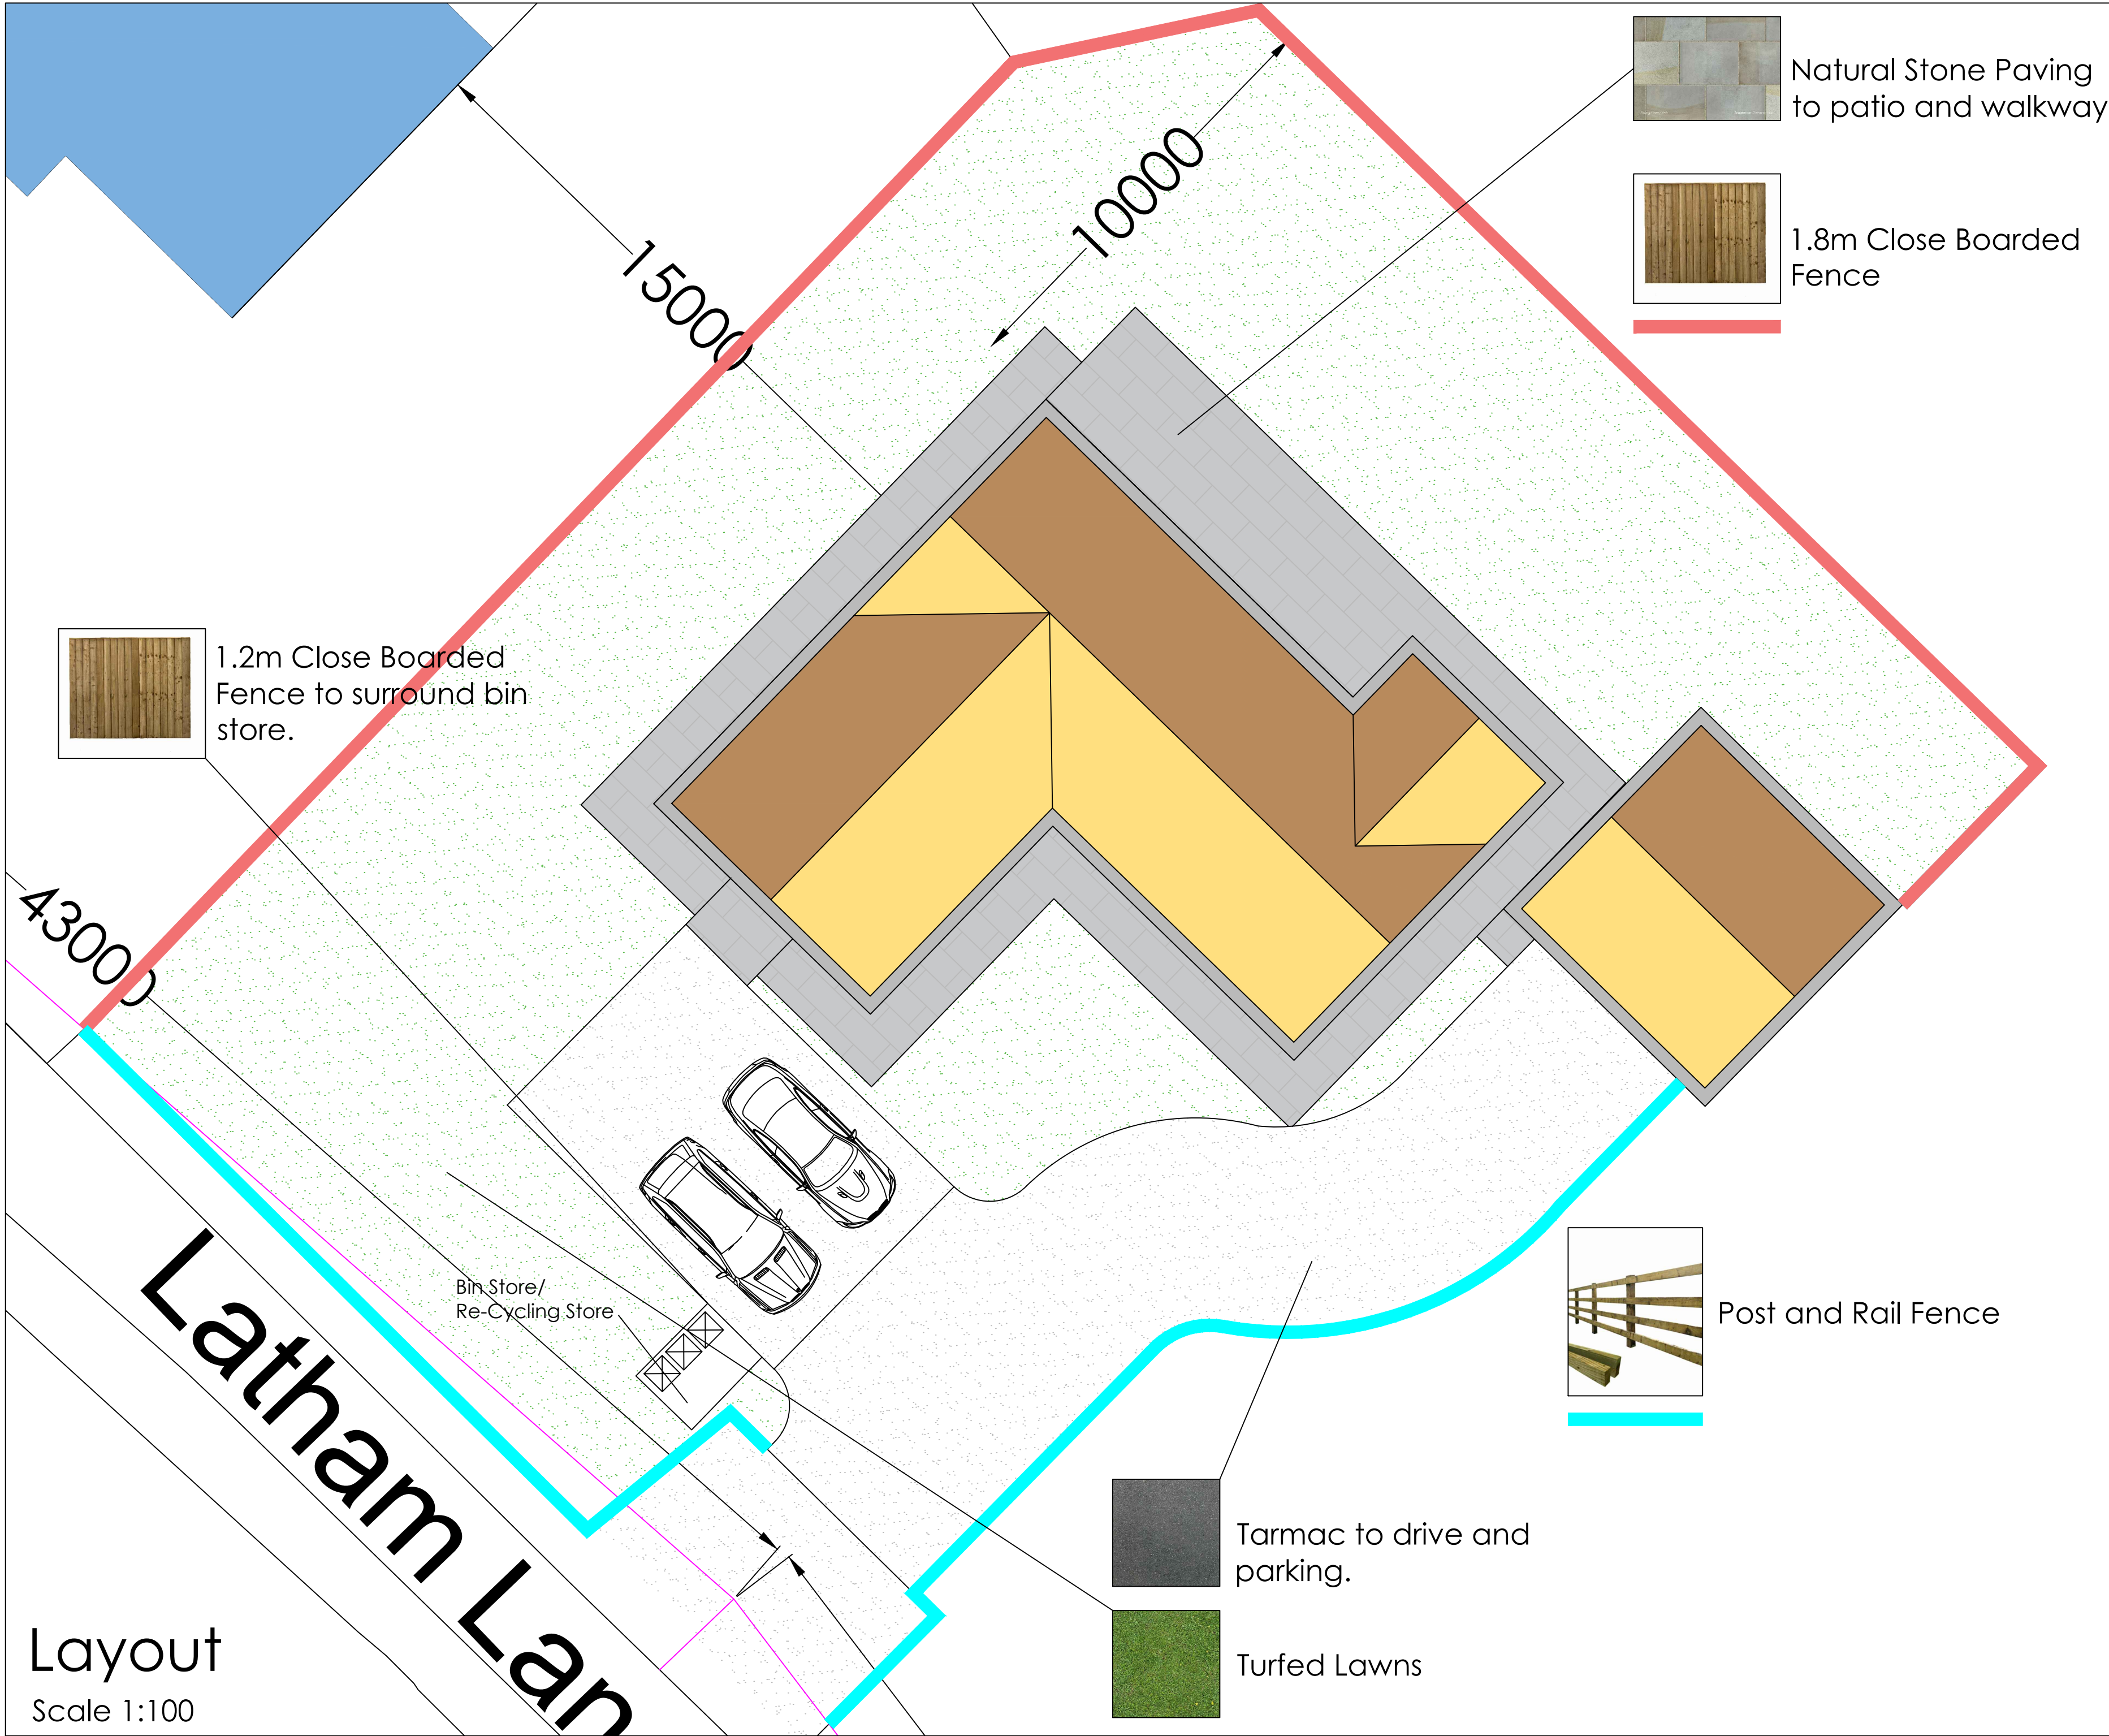

Natural Stone Paving  
to patio and walkway




1.8m Close Boarded  
Fence



1.2m Close Boarded  
Fence to surround bin  
store.



Post and Rail Fence

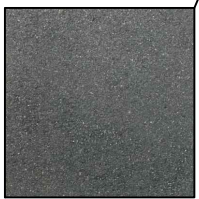

Tarmac to drive and  
parking.



Turfed Lawns

All drawings are to be read in conjunction with specification and all other drawings that relate to this house type.

All notes refer to all drawings of this house type.

Electrical layout is schematic - Completed installation to comply with L.E.E regs & all relevant codes of practices.

Electrical components fit to comply with approved part M.

Do not scale from this drawing. Brightline Design to be notified of any discrepancies

Verify relevant dimensions on site before commencing work or preparation shop drawings. This Drawing is copyright.

**BRIGHTLINE  
DESIGN**  
ARCHITECTURAL SERVICES

5 Sunnybank Road, Greetland, Halifax  
HX4 8JP  
Telephone - 07590 677 717/  
Email - info@brightlinedesign.co.uk  
Web: www.brightlinedesign.co.uk

Client  
Mr and Mrs Longley

Project  
Latham Lane  
Gomersal, Cleckheaton. BD19 4AR

Drawing  
Landscape Plan

Scale  
1:500/1250@A2

Date  
SEPT25

Drawn  
R.FOSTER

Drawing No.  
25-033-04

Checked by  
J.WHIPP

Revision  
-



Barn Conversion • Loft Conversion • Basement Conversion  
New Build • Extension  
Refurbishments • Domestic Work

Layout

Scale 1:100