




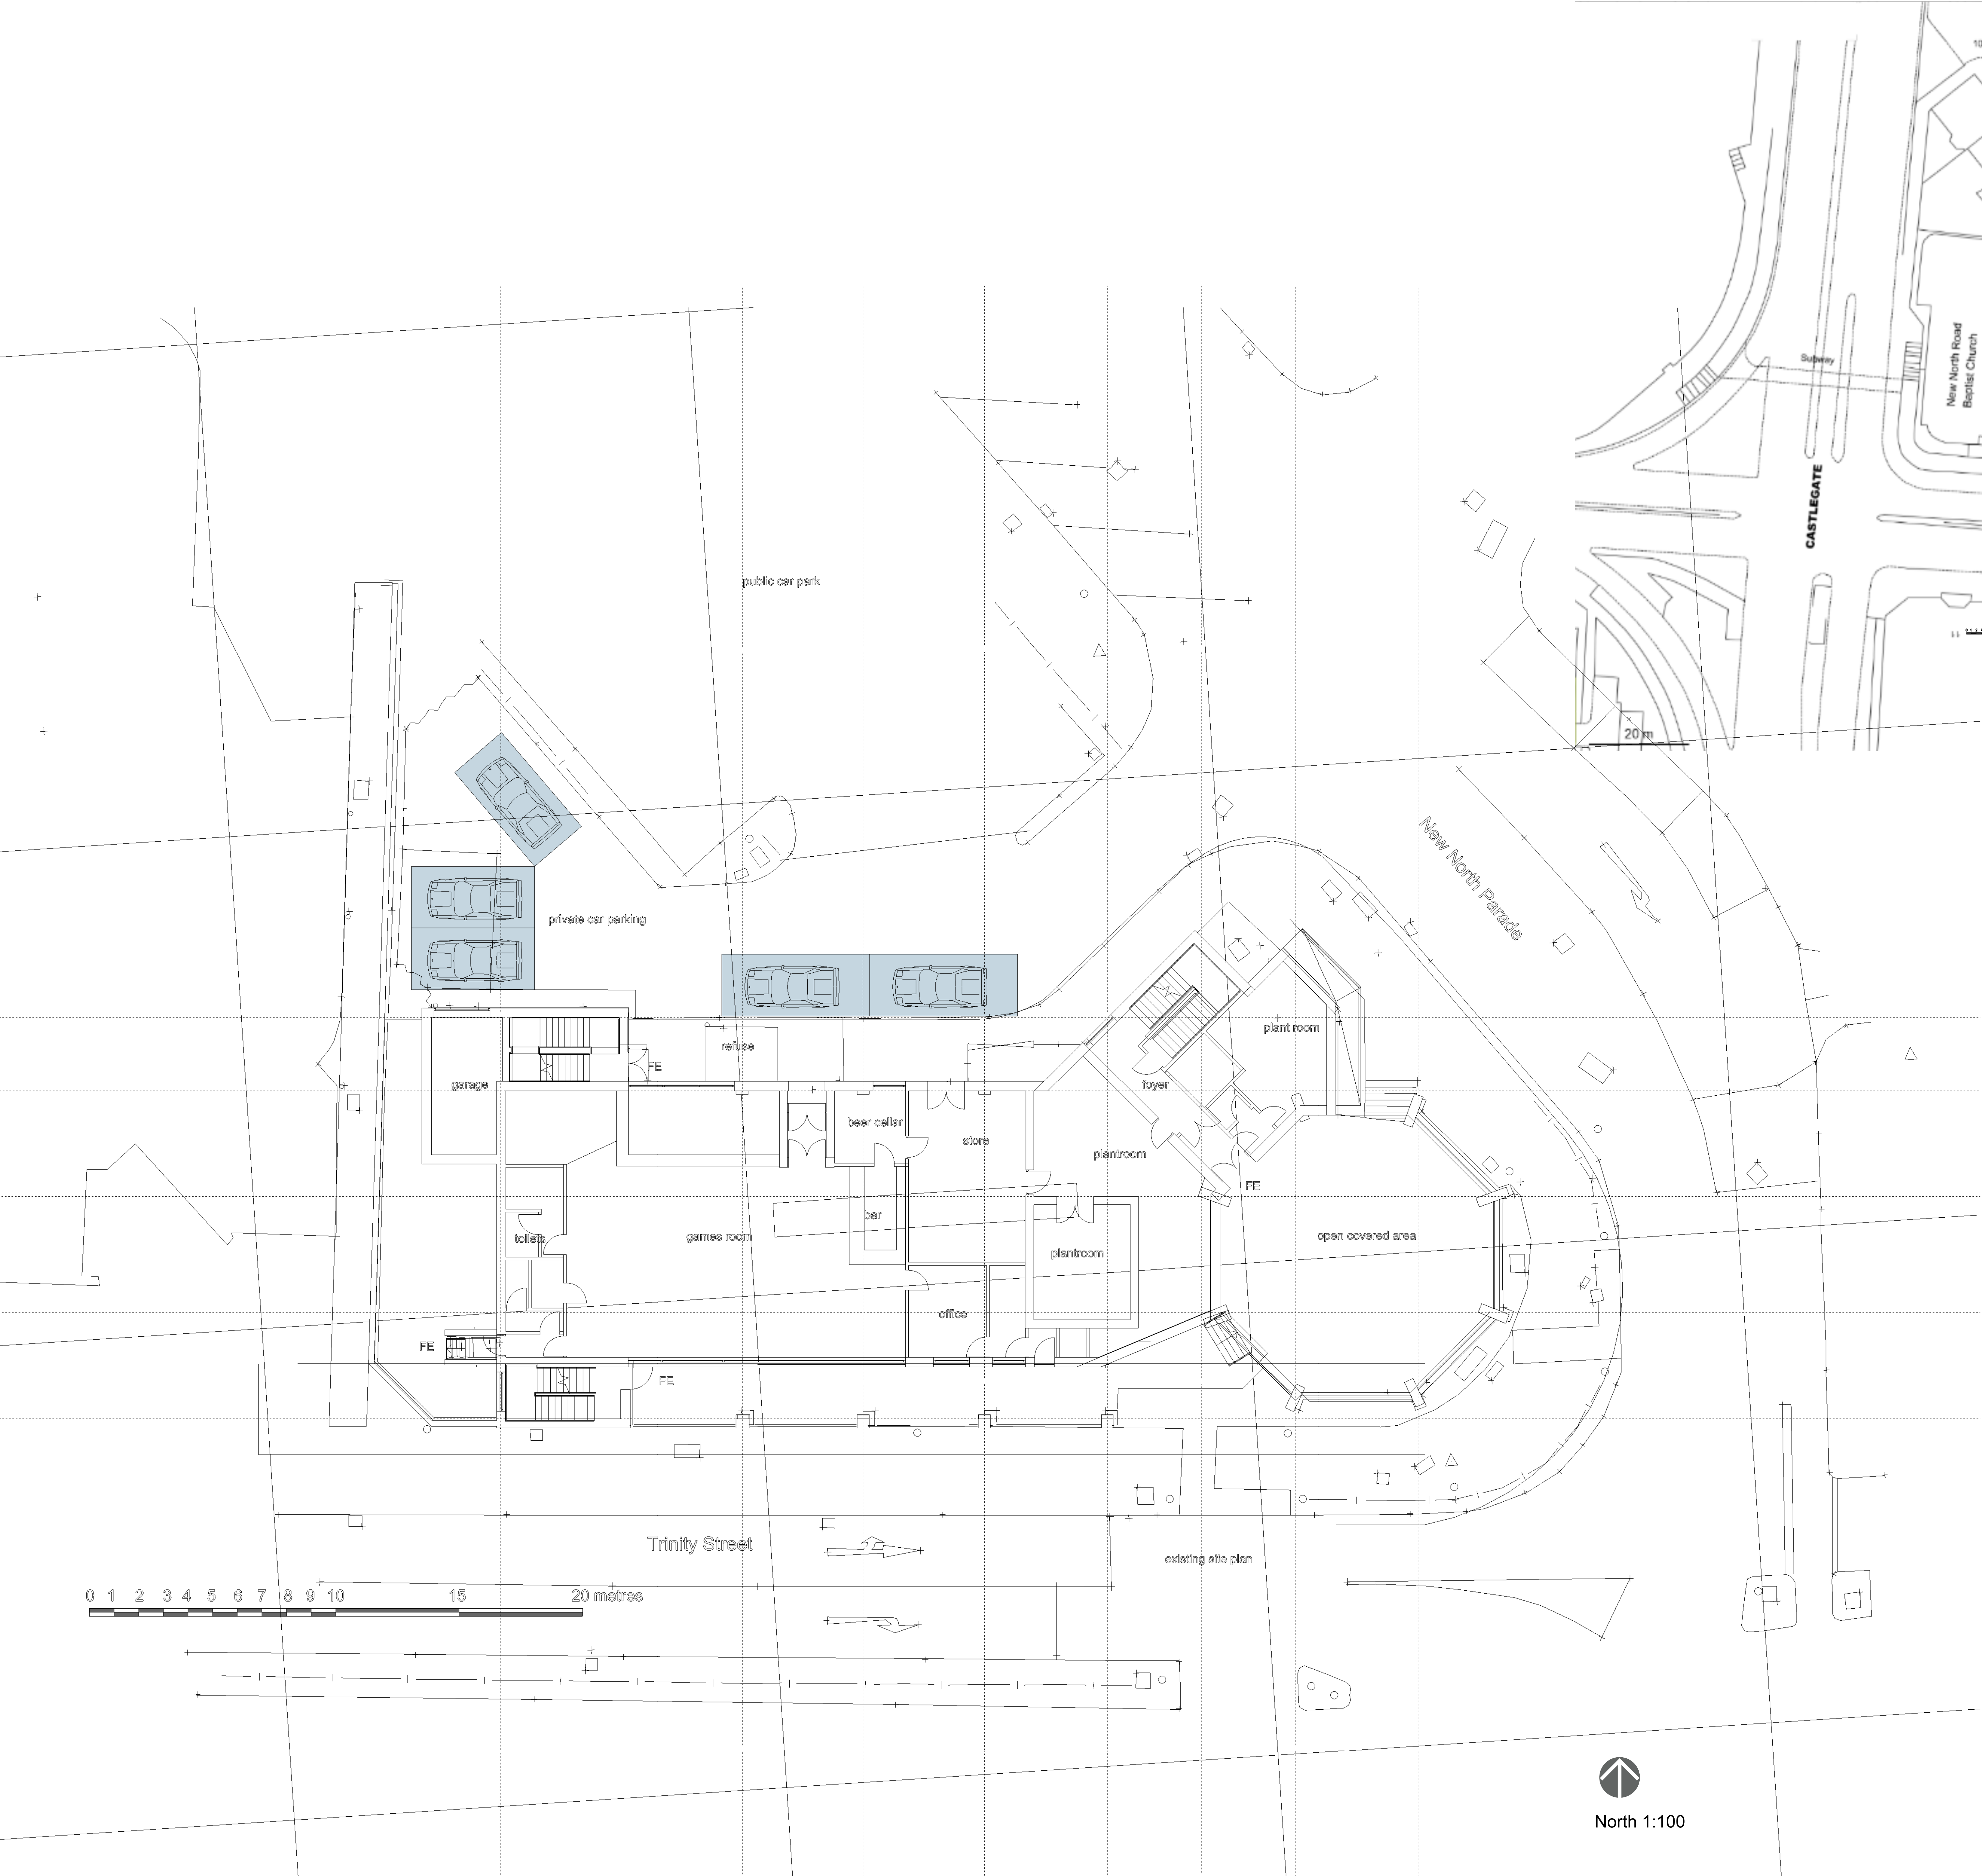

North 1:100

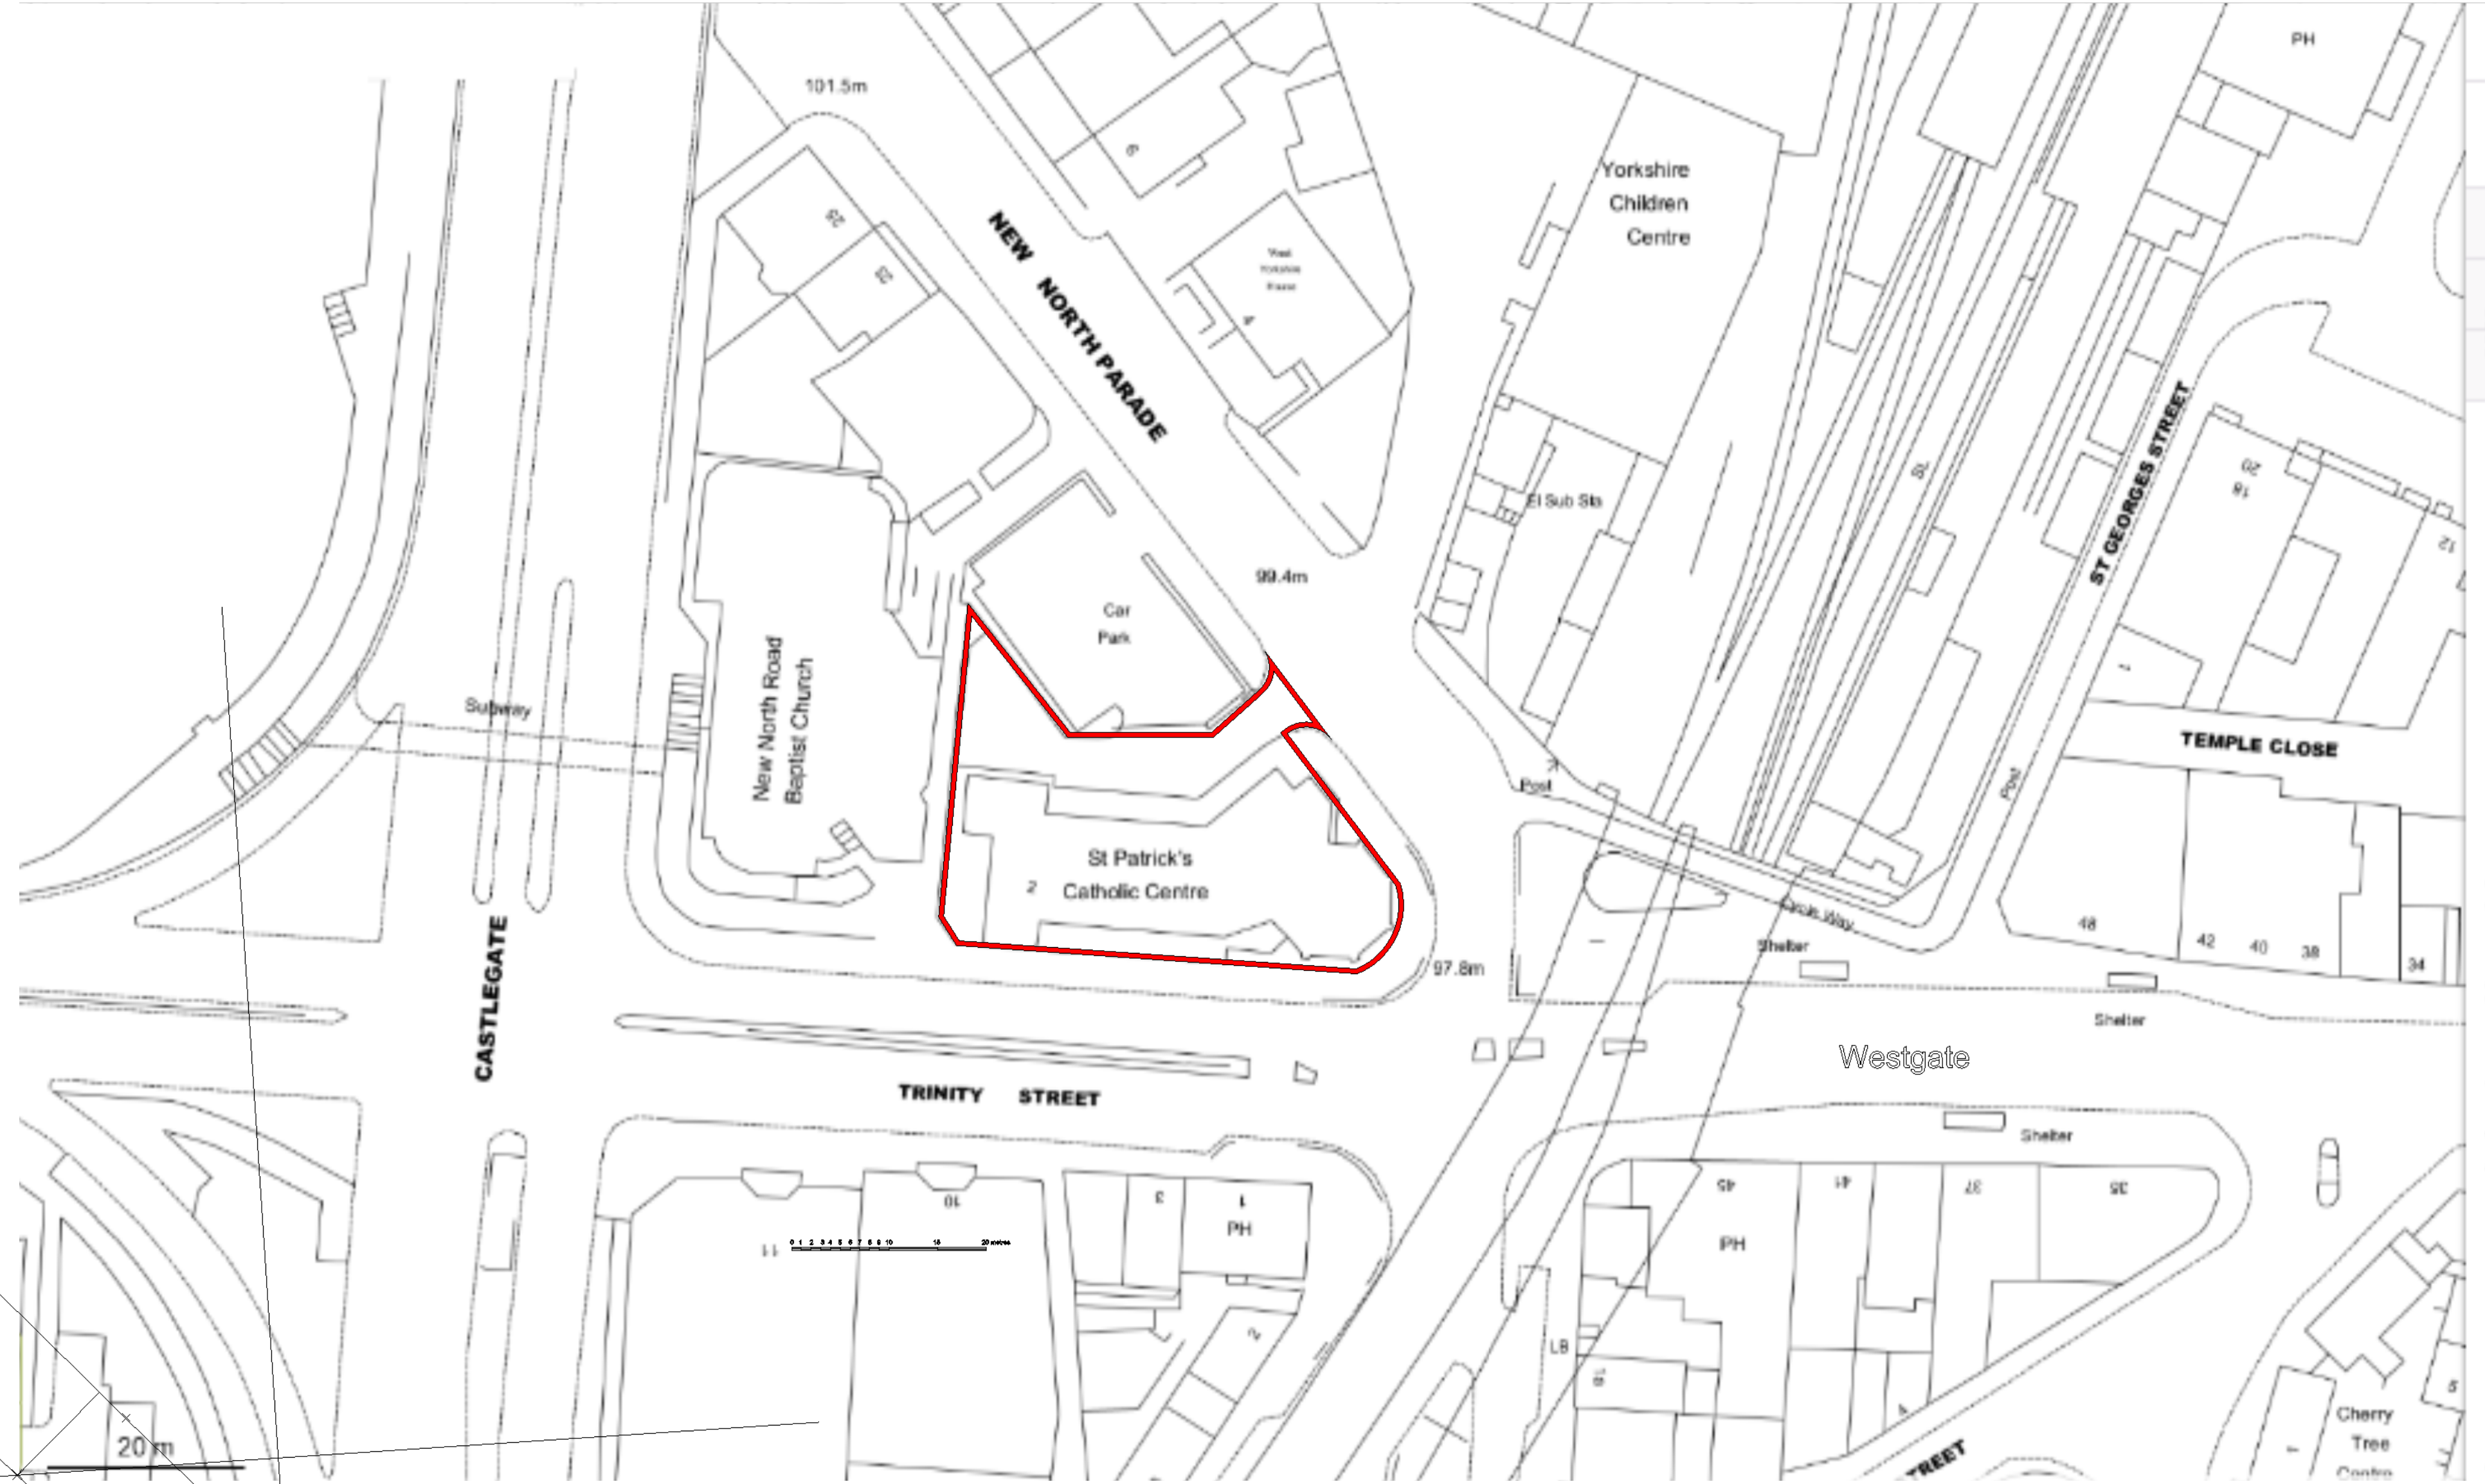

North 1:500

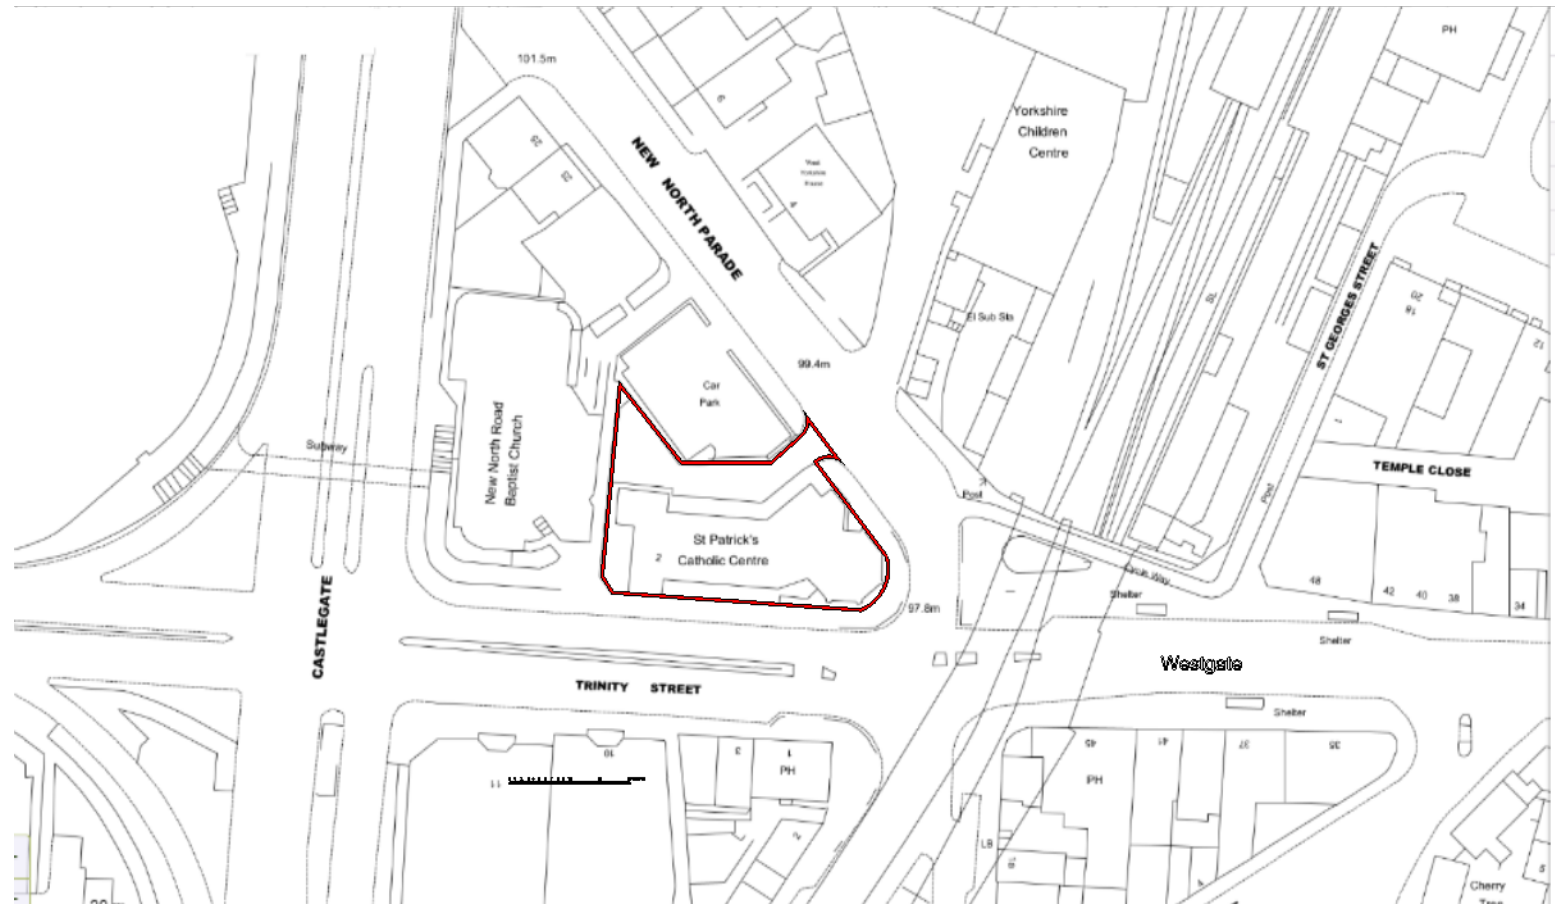

North 1:1250

Jade3 Architecture Ltd
Jade3 Architecture Ltd, North 1:1250, 1:500 and 1:100 @A0
Copyright © 2024 Jade3 Architecture Ltd

Former St Patrick Catholic Club
no.2, Trinity Street,
Huddersfield
HD1 4DA

Project No. 2024 Enquiry 61	Project Title existing location red lines and existing site plan	Scale 1:1250, 1:500 and 1:100 @A0	Date 15/06/2024
Drawn By MC	Reviewed By Size	Revision	
Drawn No. 100	Reviewed Title	Revision	

Important Notice:
This drawing is a preliminary design and should not be used for construction without the approval of the client. The client is responsible for ensuring that the drawing is used for the intended purpose and for any errors or omissions. The client is also responsible for ensuring that the drawing is used for the intended purpose and for any errors or omissions. The client is also responsible for ensuring that the drawing is used for the intended purpose and for any errors or omissions.