



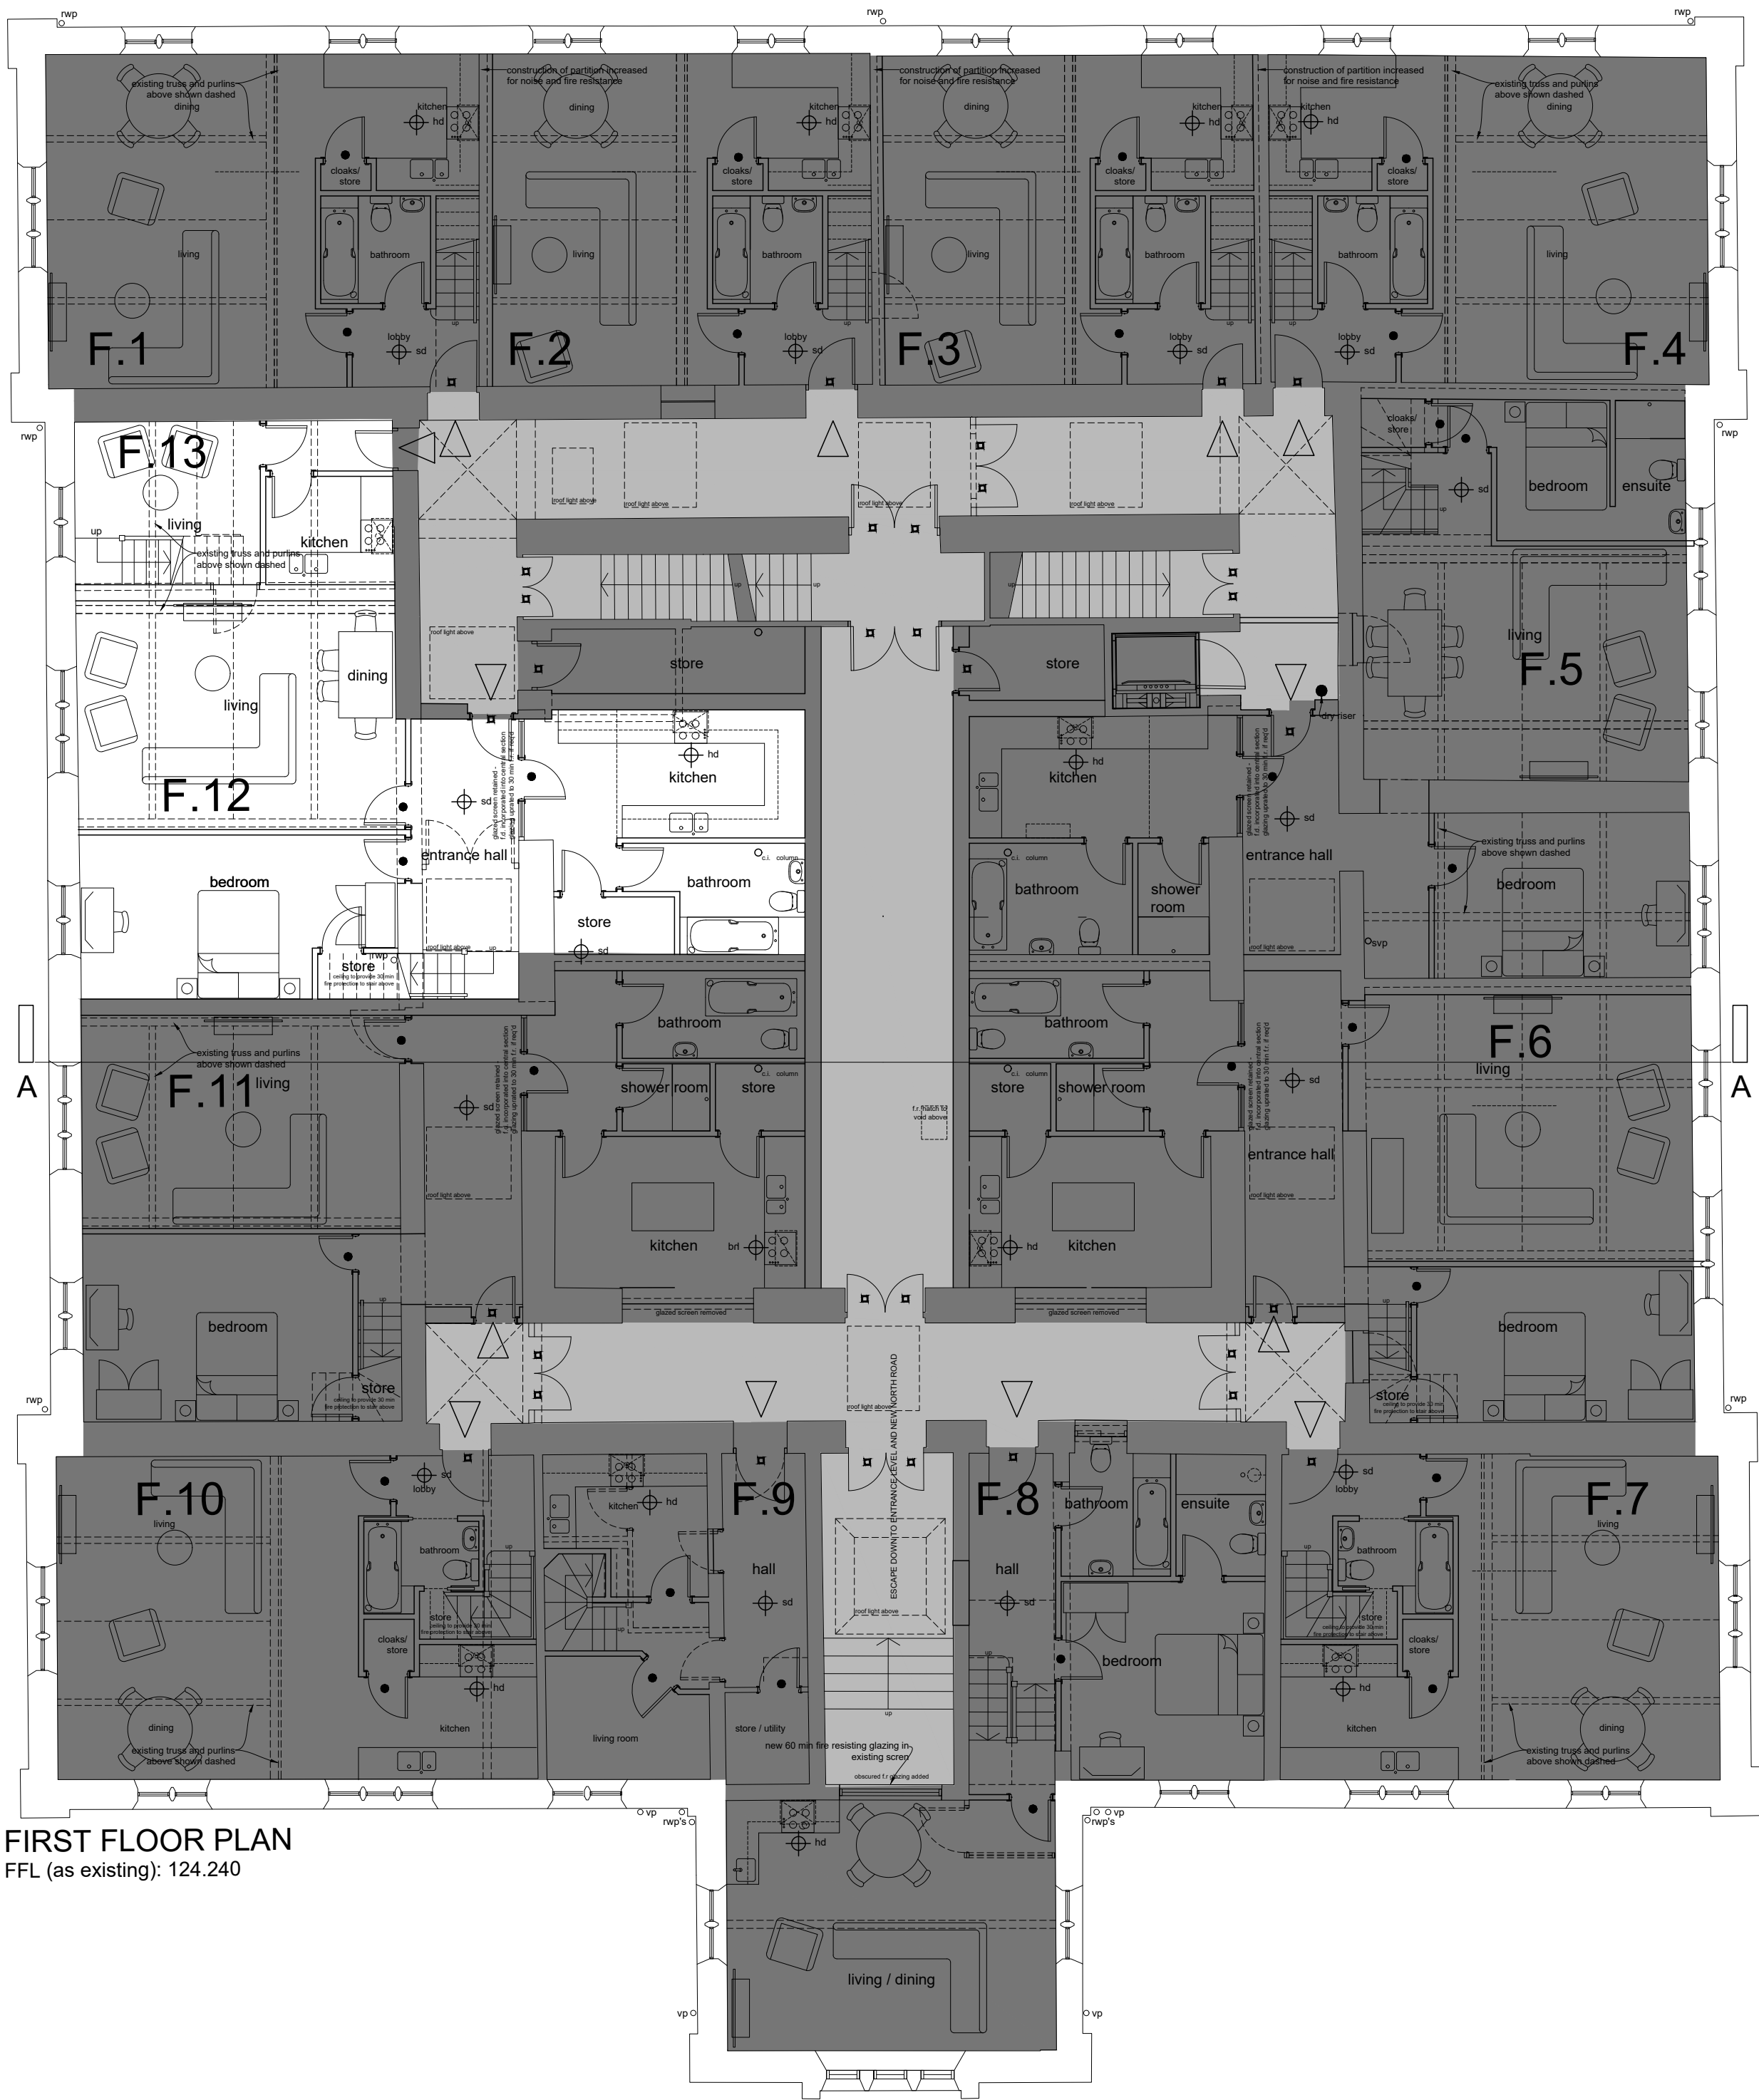

FIRST FLOOR PLAN
FFL (as existing): 124.240

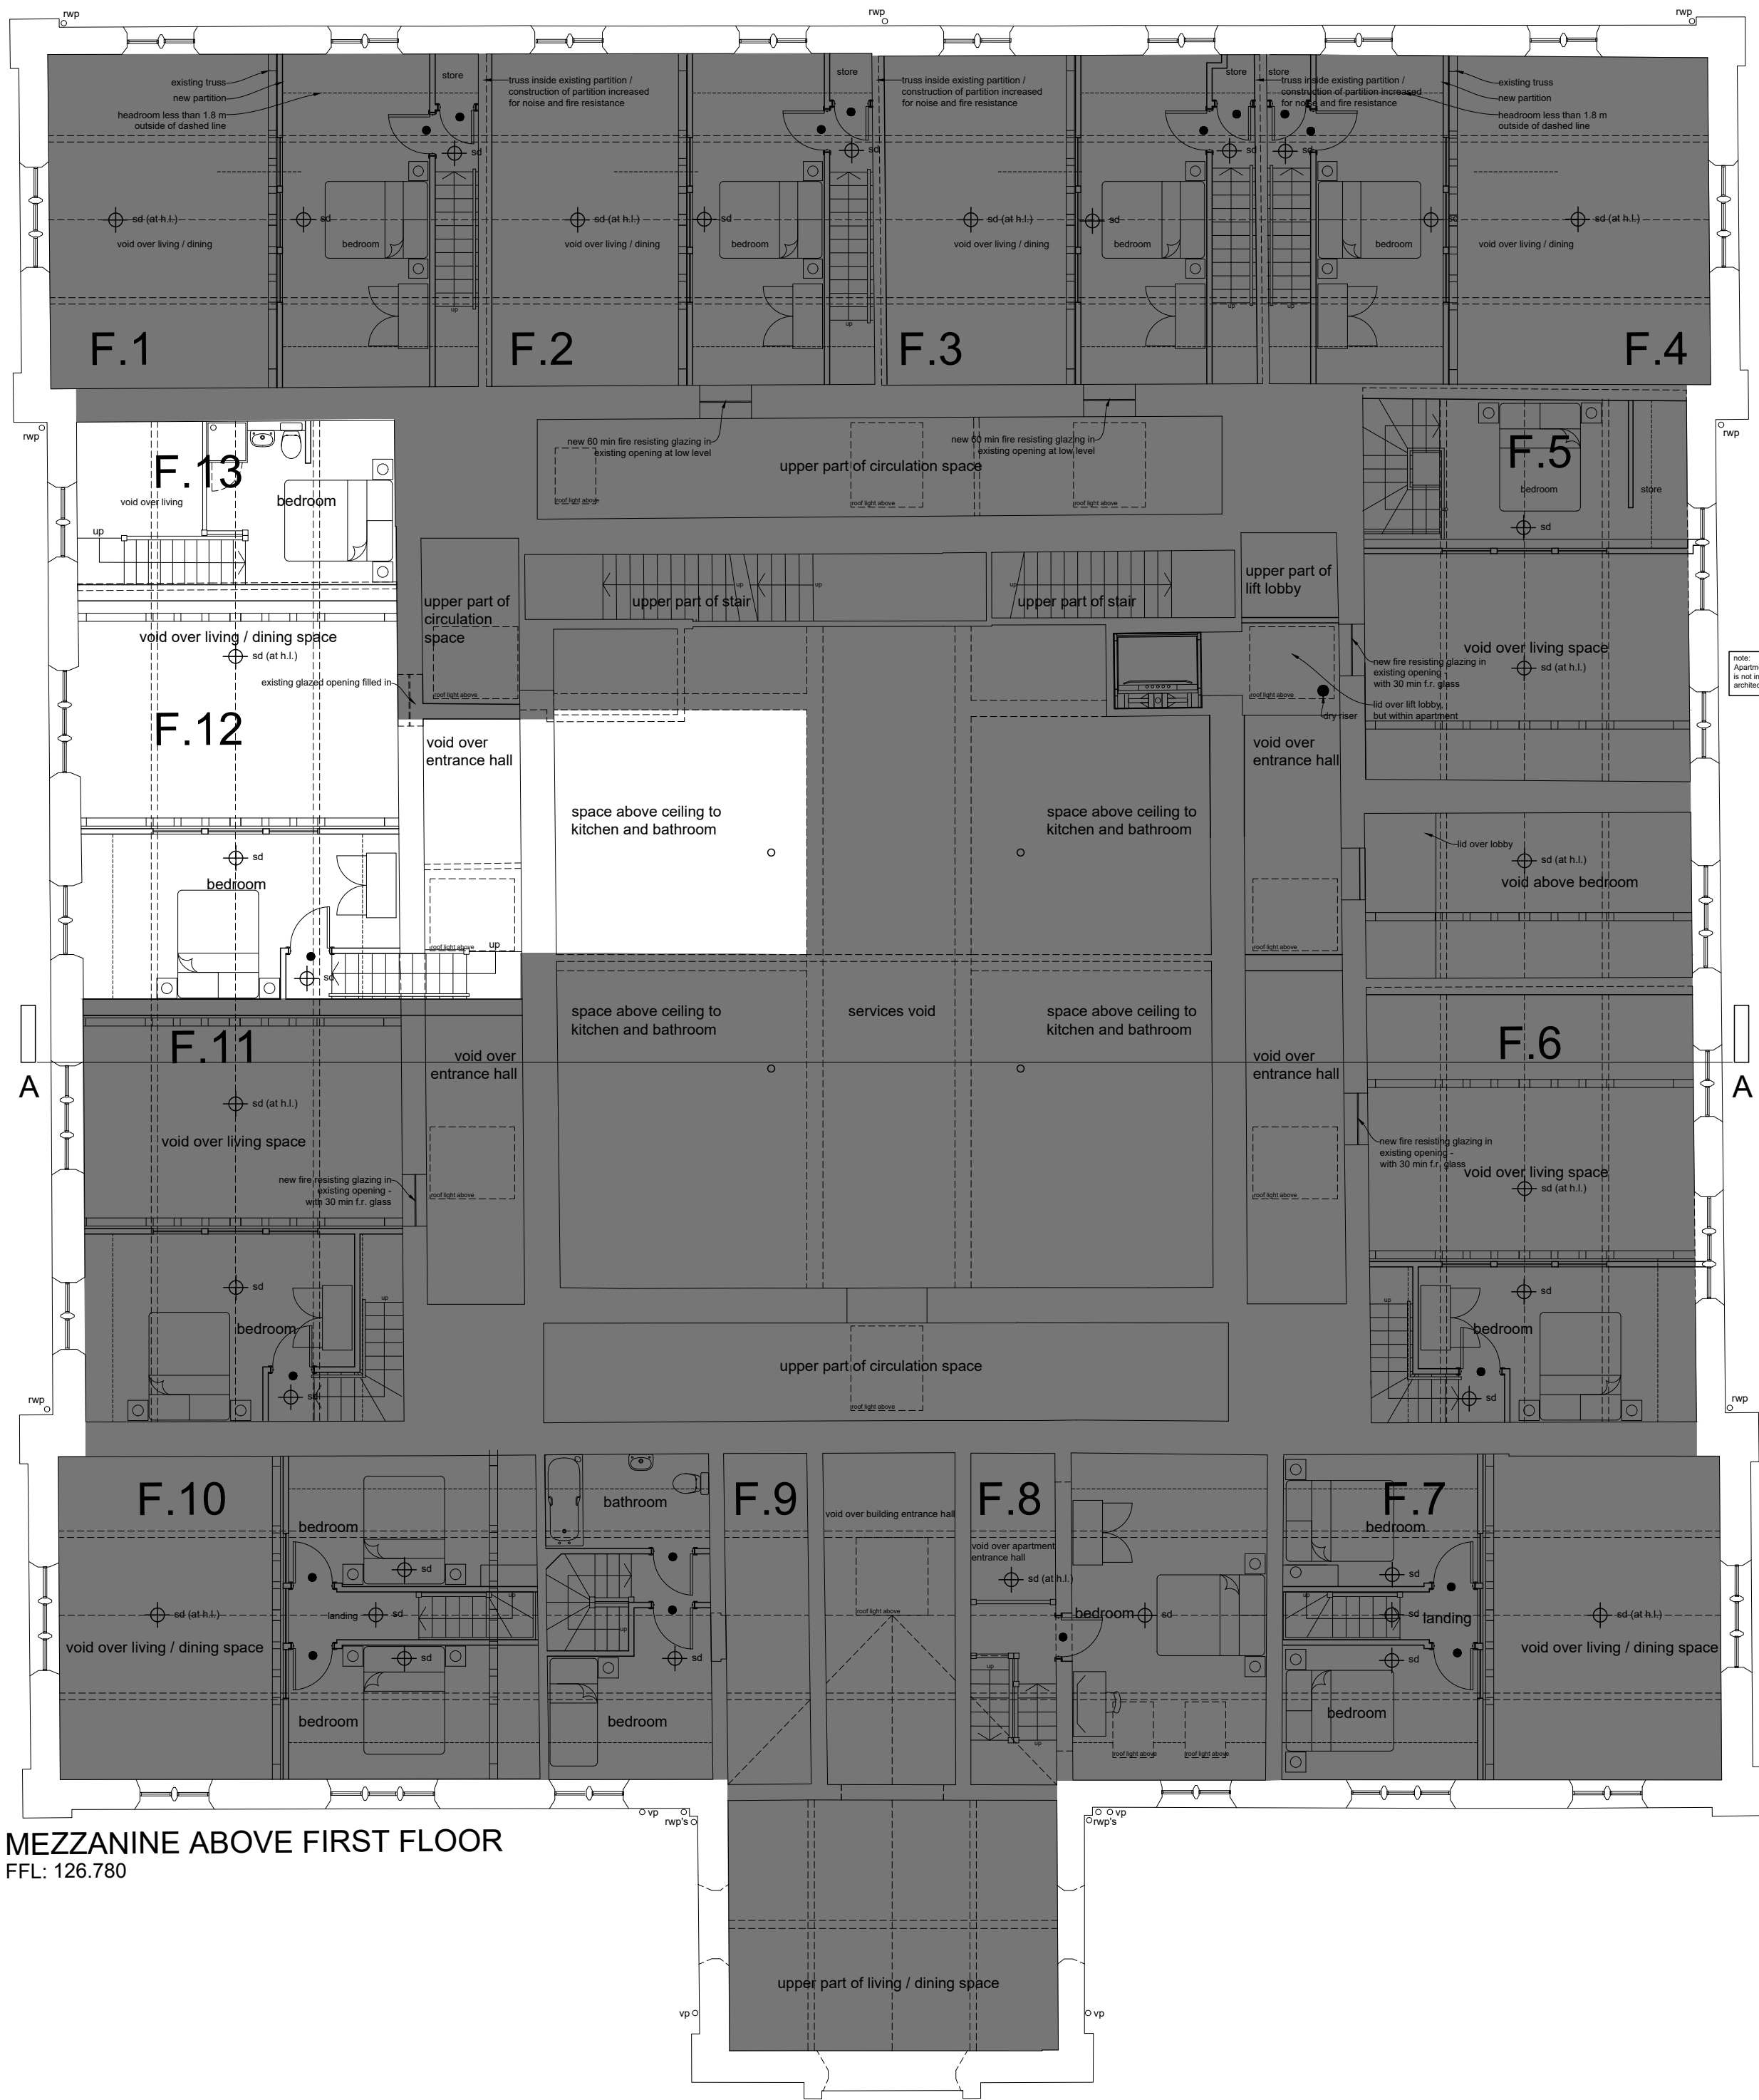

MEZZANINE ABOVE FIRST FLOOR
FFL: 126.780

Copyright: All rights reserved. This drawing must not be reproduced without permission.
The drawing must not be used in any other way than for the purposes of the planning application.

no.	description	date	by	checked
A	appts. F.1 to F.6 incl. amended & misc. other changes	17.09.18	MJD	mjd
B	appts. F.1 to F.6 incl. amended & misc. other changes	14.02.24	MJD	mjd
C	appts. F.1 to F.6 incl. amended & misc. other changes	08.03.24	MJD	mjd
D	appts. F.1 to F.6 incl. amended & misc. other changes	12.02.25	MJD	mjd
E	appts. F.1 to F.6 incl. amended & misc. other changes	17.09.26	MJD	mjd
F	appts. F.1 to F.6 incl. amended & misc. other changes	17.09.26	MJD	mjd

This drawing is based on survey information provided by other another party. The information shown relating to any proposed design or construction is therefore dependant upon the accuracy and completeness of the original survey.

PLANNING APPLICATION

space
architecture and design limited

The Studio
Lake House
Blackmoor Road
Huddersfield
HD7 5TR

t: 01484 941423
t: 01484 947757
e: mjd@spacearchitecture.net
w: www.spacearchitecture.net

Client
San Pedro Properties Ltd

Project
Conversion of Former College Buildings to Residential Apartments
Highfields, New North Road,
Huddersfield, HD1 5LS

Drawing Title
Proposed First Floor and Mezzanine above First Floor Plans: Building A

Scale	Alt	Scale	Alt	Date	Drawn	Checked	Drawing Number	Revision
1:100	1:200	08.03.18	MJD	mjd	18.007(2)-3002	F		