




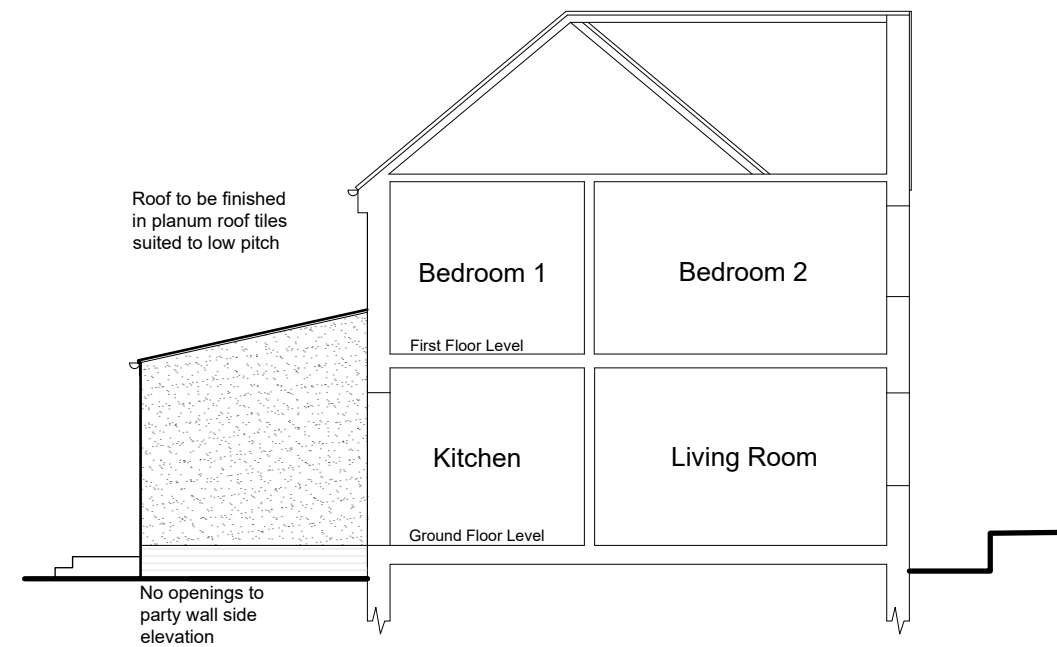


North West Sectional Party Wall Elevation
(side)

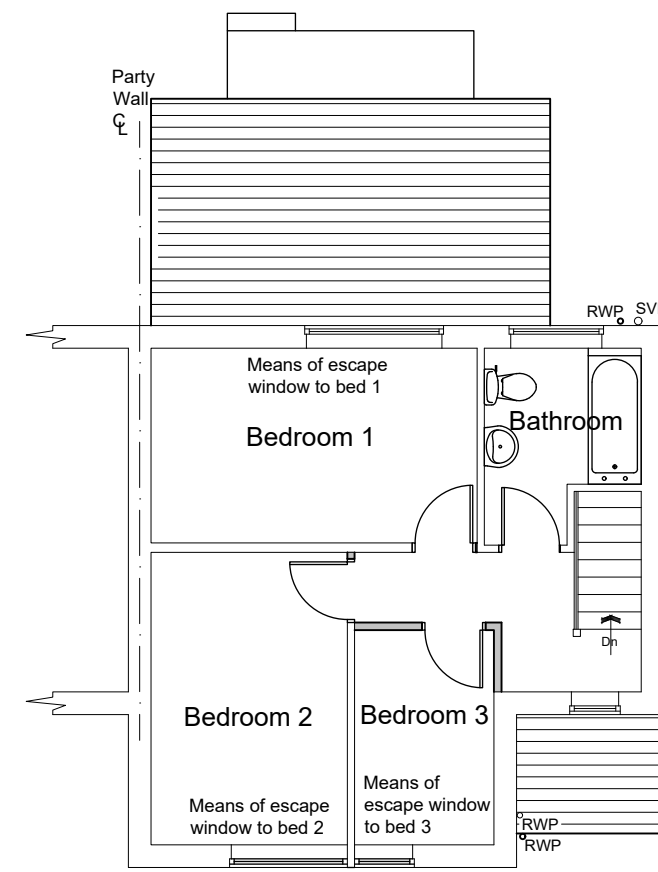


First Floor Plan

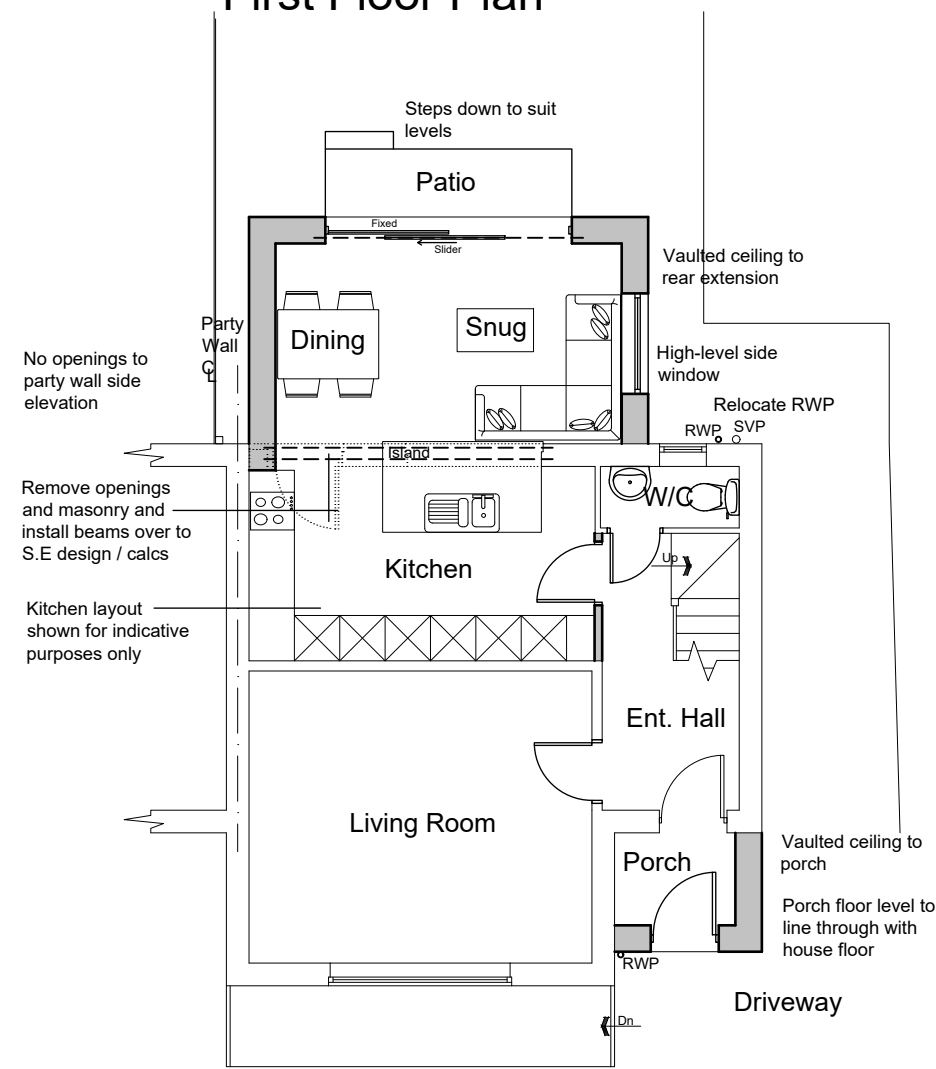


Ground Floor Plan

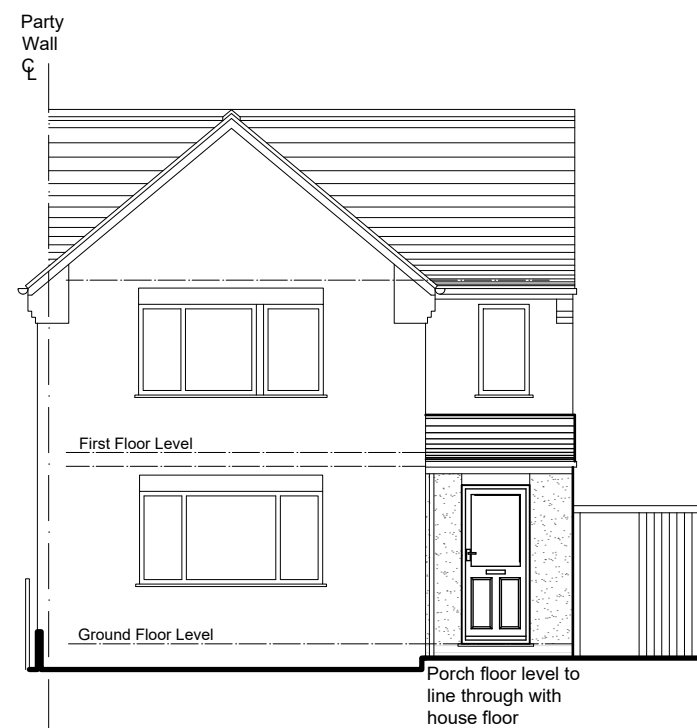


South West Elevation
(front)

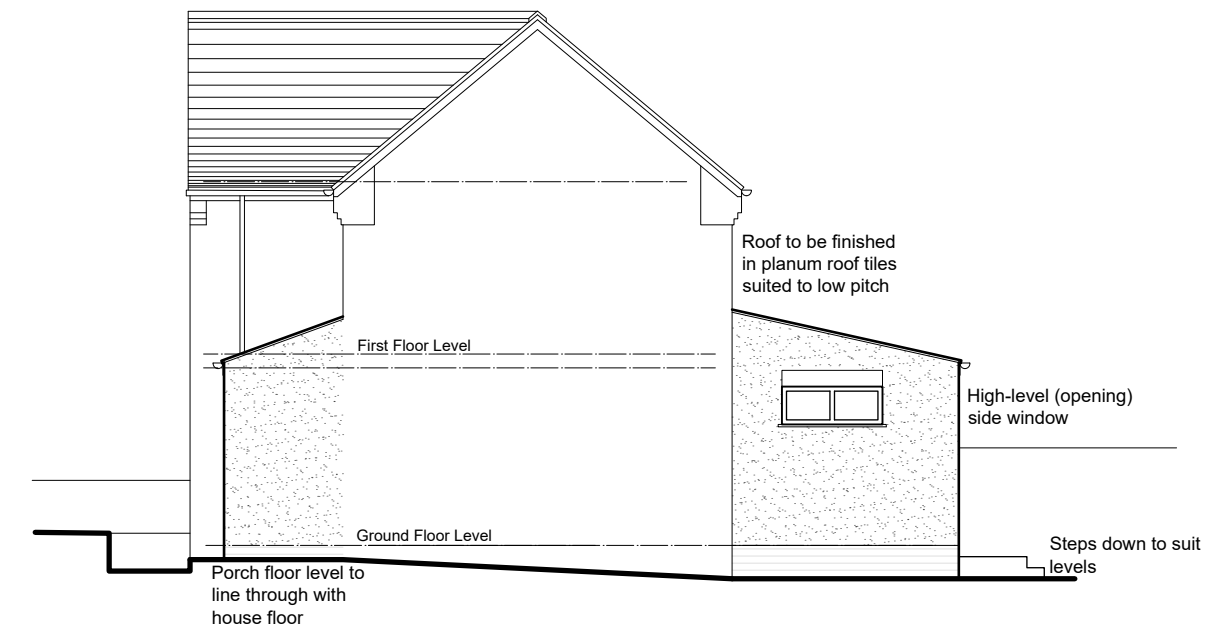

South East Elevation
(side)

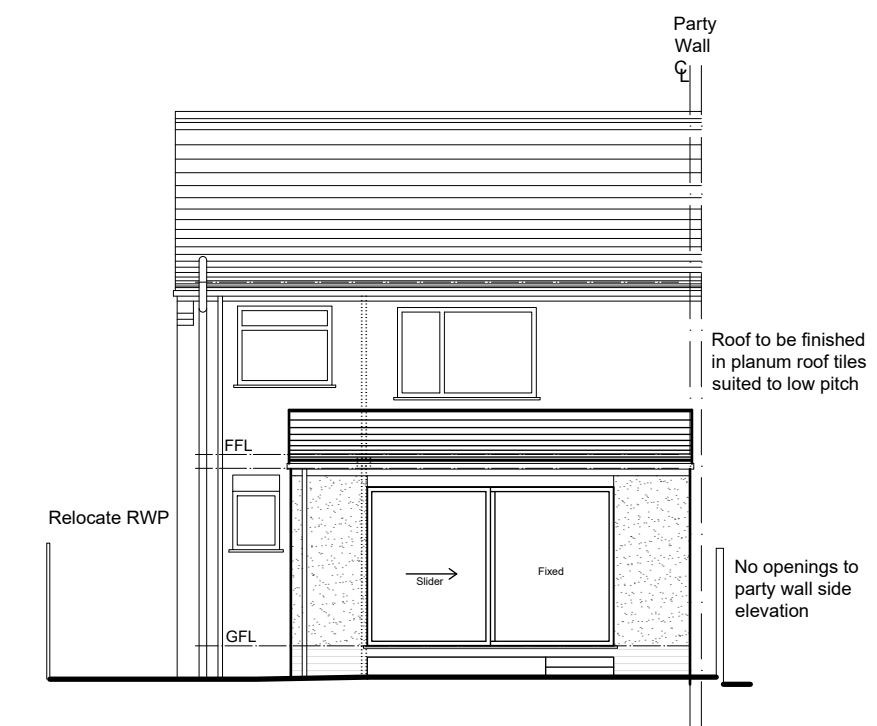

North East Elevation
(rear)

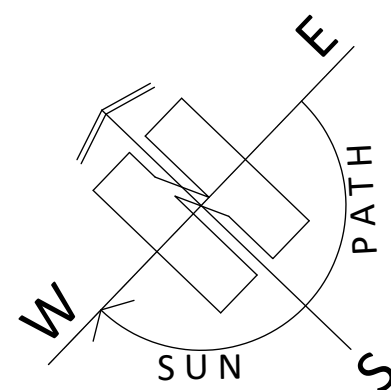

ARCHITECTURE | PLANNING | DESIGN

Malkin Farm

Brow Lane

Holmfirth

HD9 2RJ

07946872499

paul@paulmatthewsarchitectural.co.uk

www.paulmatthewsarchitectural.co.uk

Company Registration Number: 09898149 – Company
Registered in England and Wales

Project

Erection of Porch Extension to Front, Single Storey
Rear Extension and Alterations to Dwelling at 20
Fairfields, Upper Denby, Huddersfield, HD8 8UB.

Client

Mr & Mrs M Price

Drawing Title/Issue

General Arrangement as Proposed

scale 1:100 date 09/2026 sheet size A2 dwg. no. 26/1391/04a

1:100

