



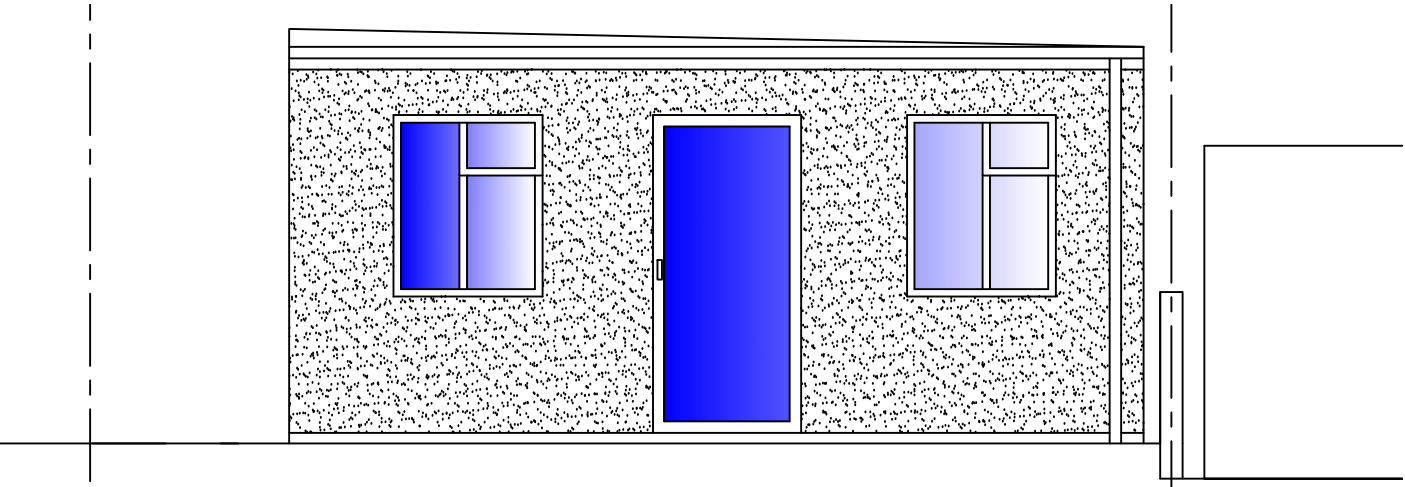

Front Elevation - North


1:50

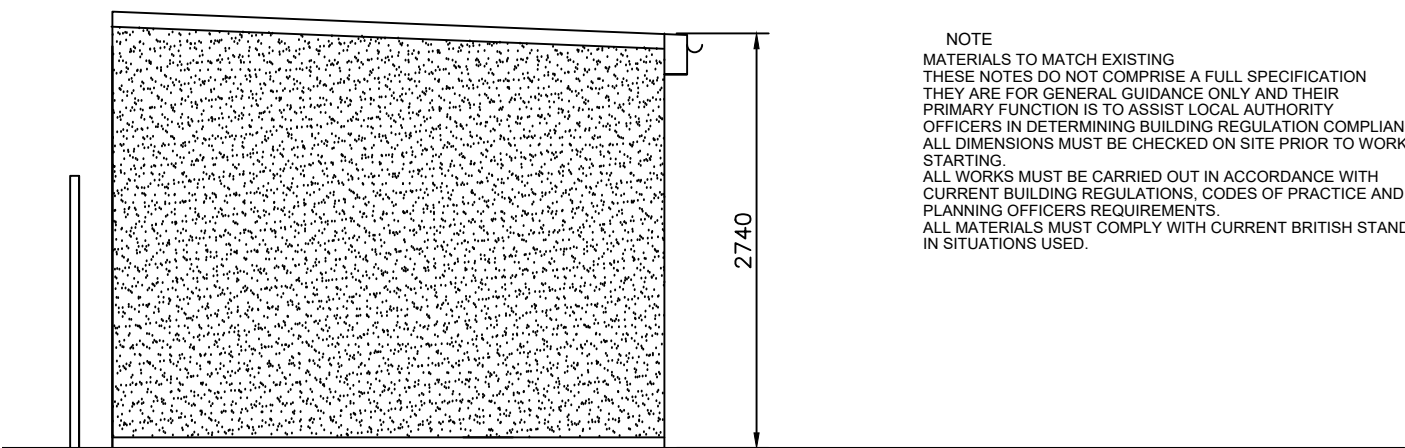

Side Elevation - West

1:50


NOTE
MATERIALS TO MATCH EXISTING
THESE NOTES DO NOT COMPRISE A FULL SPECIFICATION
THEY ARE FOR GENERAL GUIDANCE ONLY AND THEIR
PRIMARY FUNCTION IS TO ASSIST LOCAL AUTHORITY
OFFICERS IN DETERMINING BUILDING REGULATION COMPLIANCE.
ALL DIMENSIONS MUST BE CHECKED ON SITE PRIOR TO WORKS
STARTING.
ALL WORKS MUST BE CARRIED OUT IN ACCORDANCE WITH
CURRENT BUILDING REGULATIONS, CODES OF PRACTICE AND
PLANNING OFFICERS REQUIREMENTS.
ALL MATERIALS MUST COMPLY WITH CURRENT BRITISH STANDARDS
IN SITUATIONS USED.

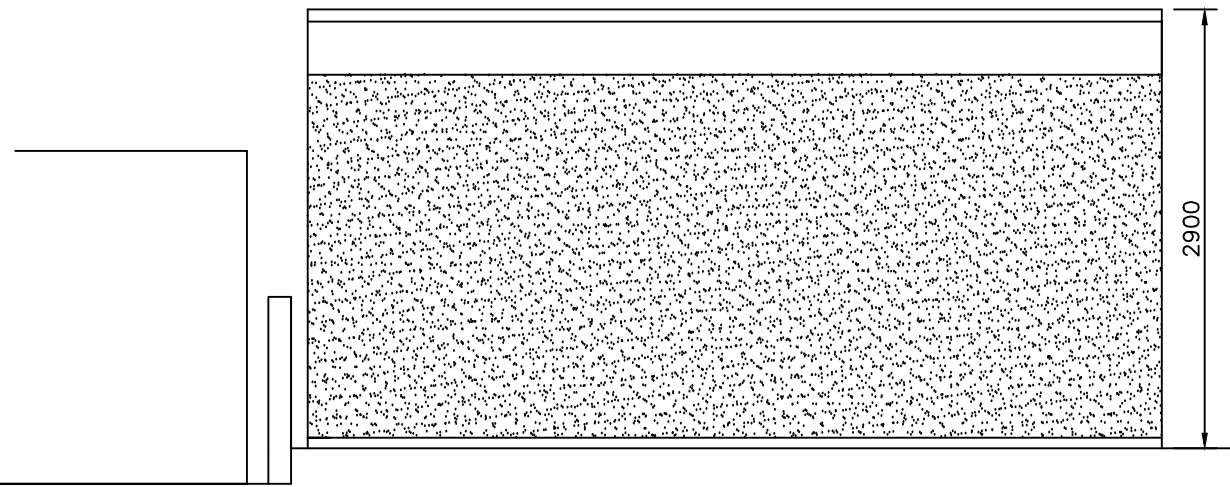

Rear Elevation - South


1:50

Outbuilding
has been
rendered in
white render

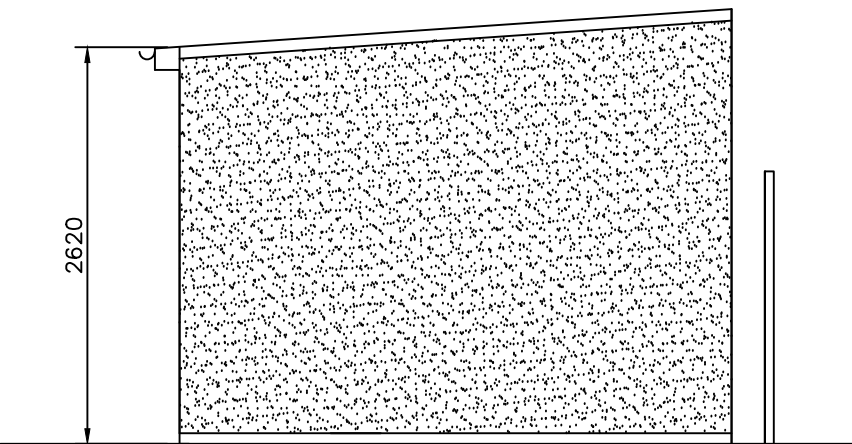

Side Elevation - East

1:50

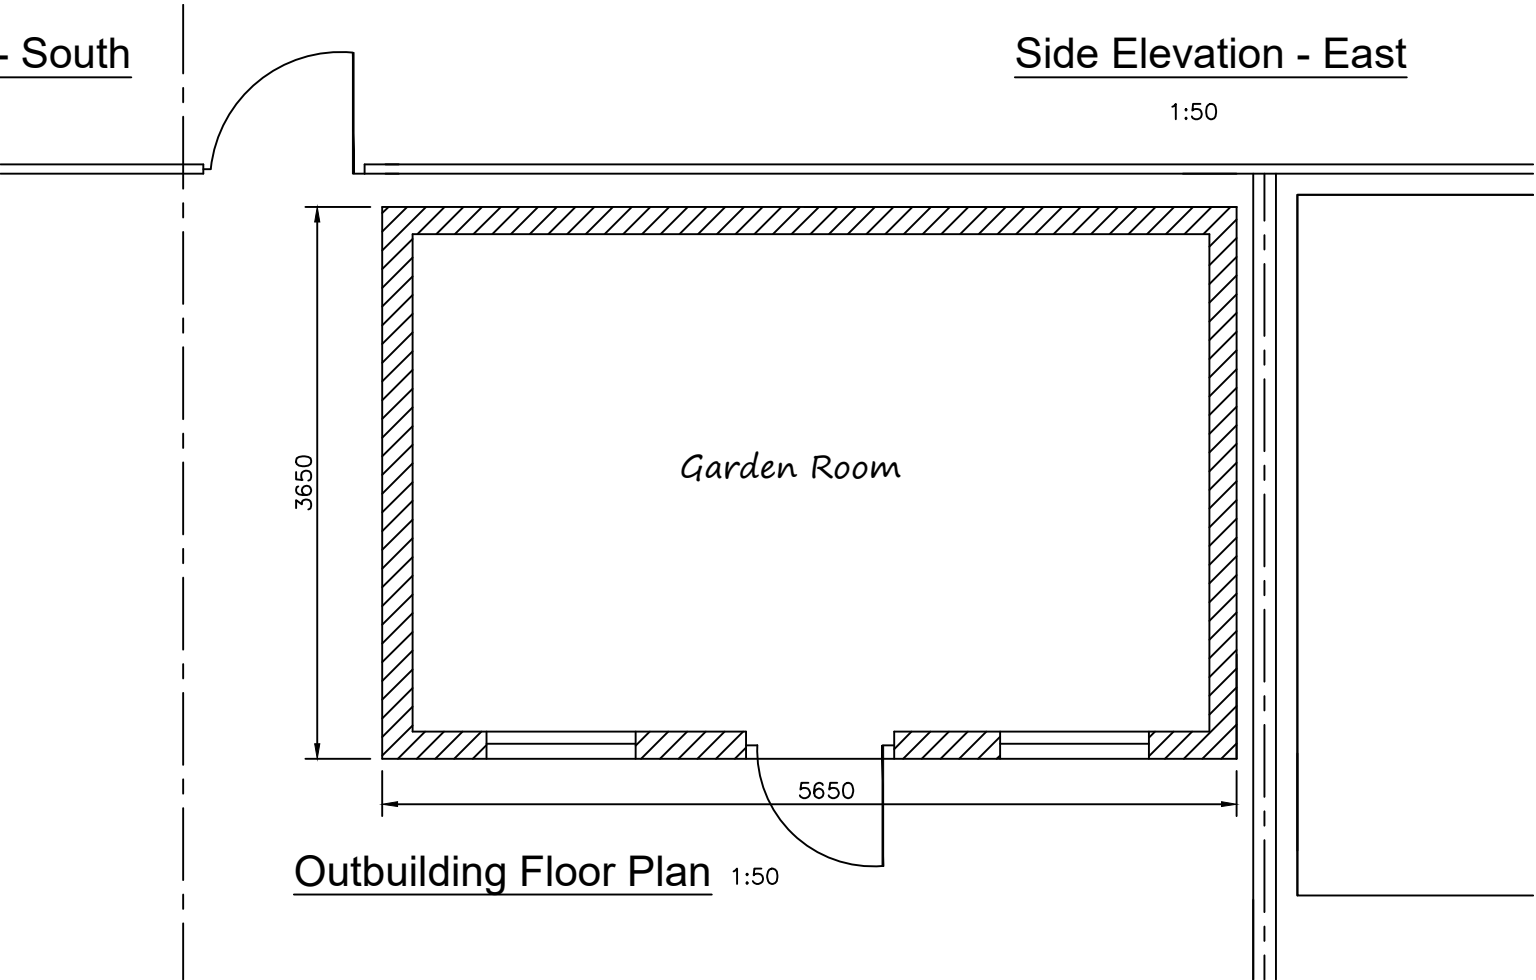

Outbuilding Floor Plan

1:50

MIRFIELD DESIGNS
Planning & Building Control Services

Tel: 07877959728
Email: mirfelddesigns@gmail.com

Client Mr & Mrs Monga					
Job 695 Leeds Road Huddersfield					
Title Out building Elevations and Floor plan					
Drawn By RK	Date Sept 2026				
Eng. Check	Scale 1:50				
Tech. Check					
Drawing No. 2025 / 486 / 10	Rev. <table><tr><td> </td><td> </td></tr><tr><td> </td><td> </td></tr></table>				