


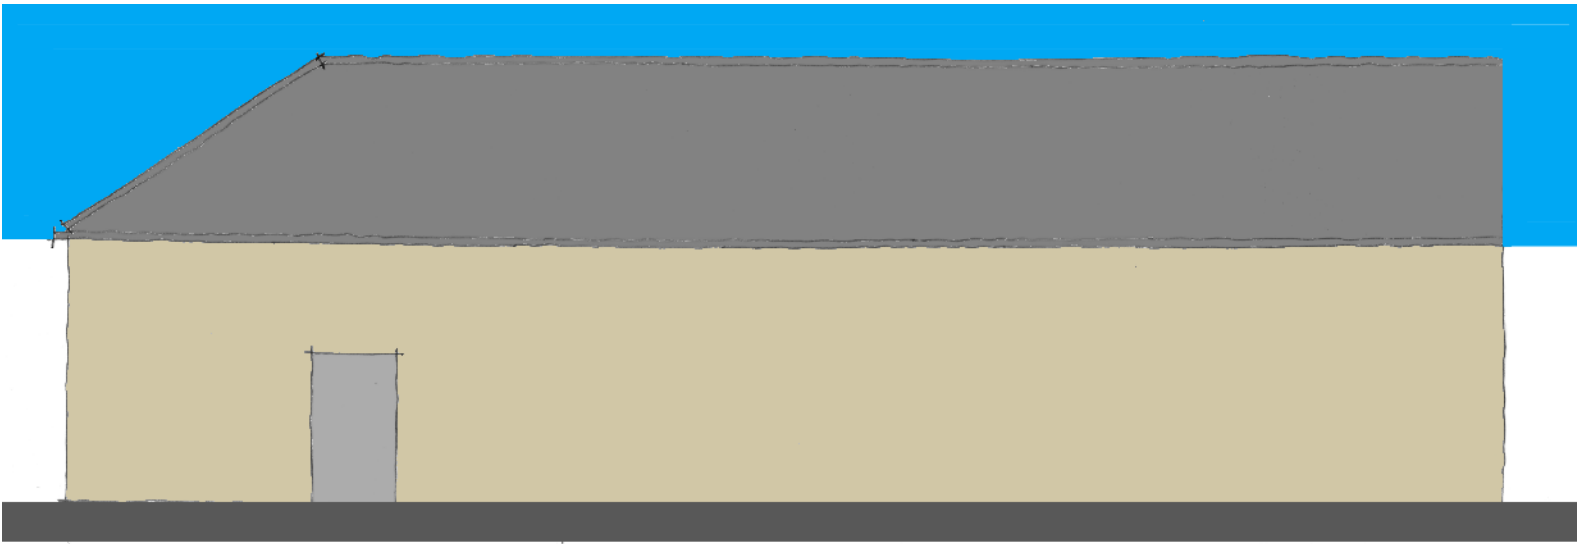

NORTH WEST ELEVATION - 1:100




SOUTH WEST ELEVATION - 1:100




SOUTH EAST ELEVATION - 1:100




NORTH EAST ELEVATION - 1:100

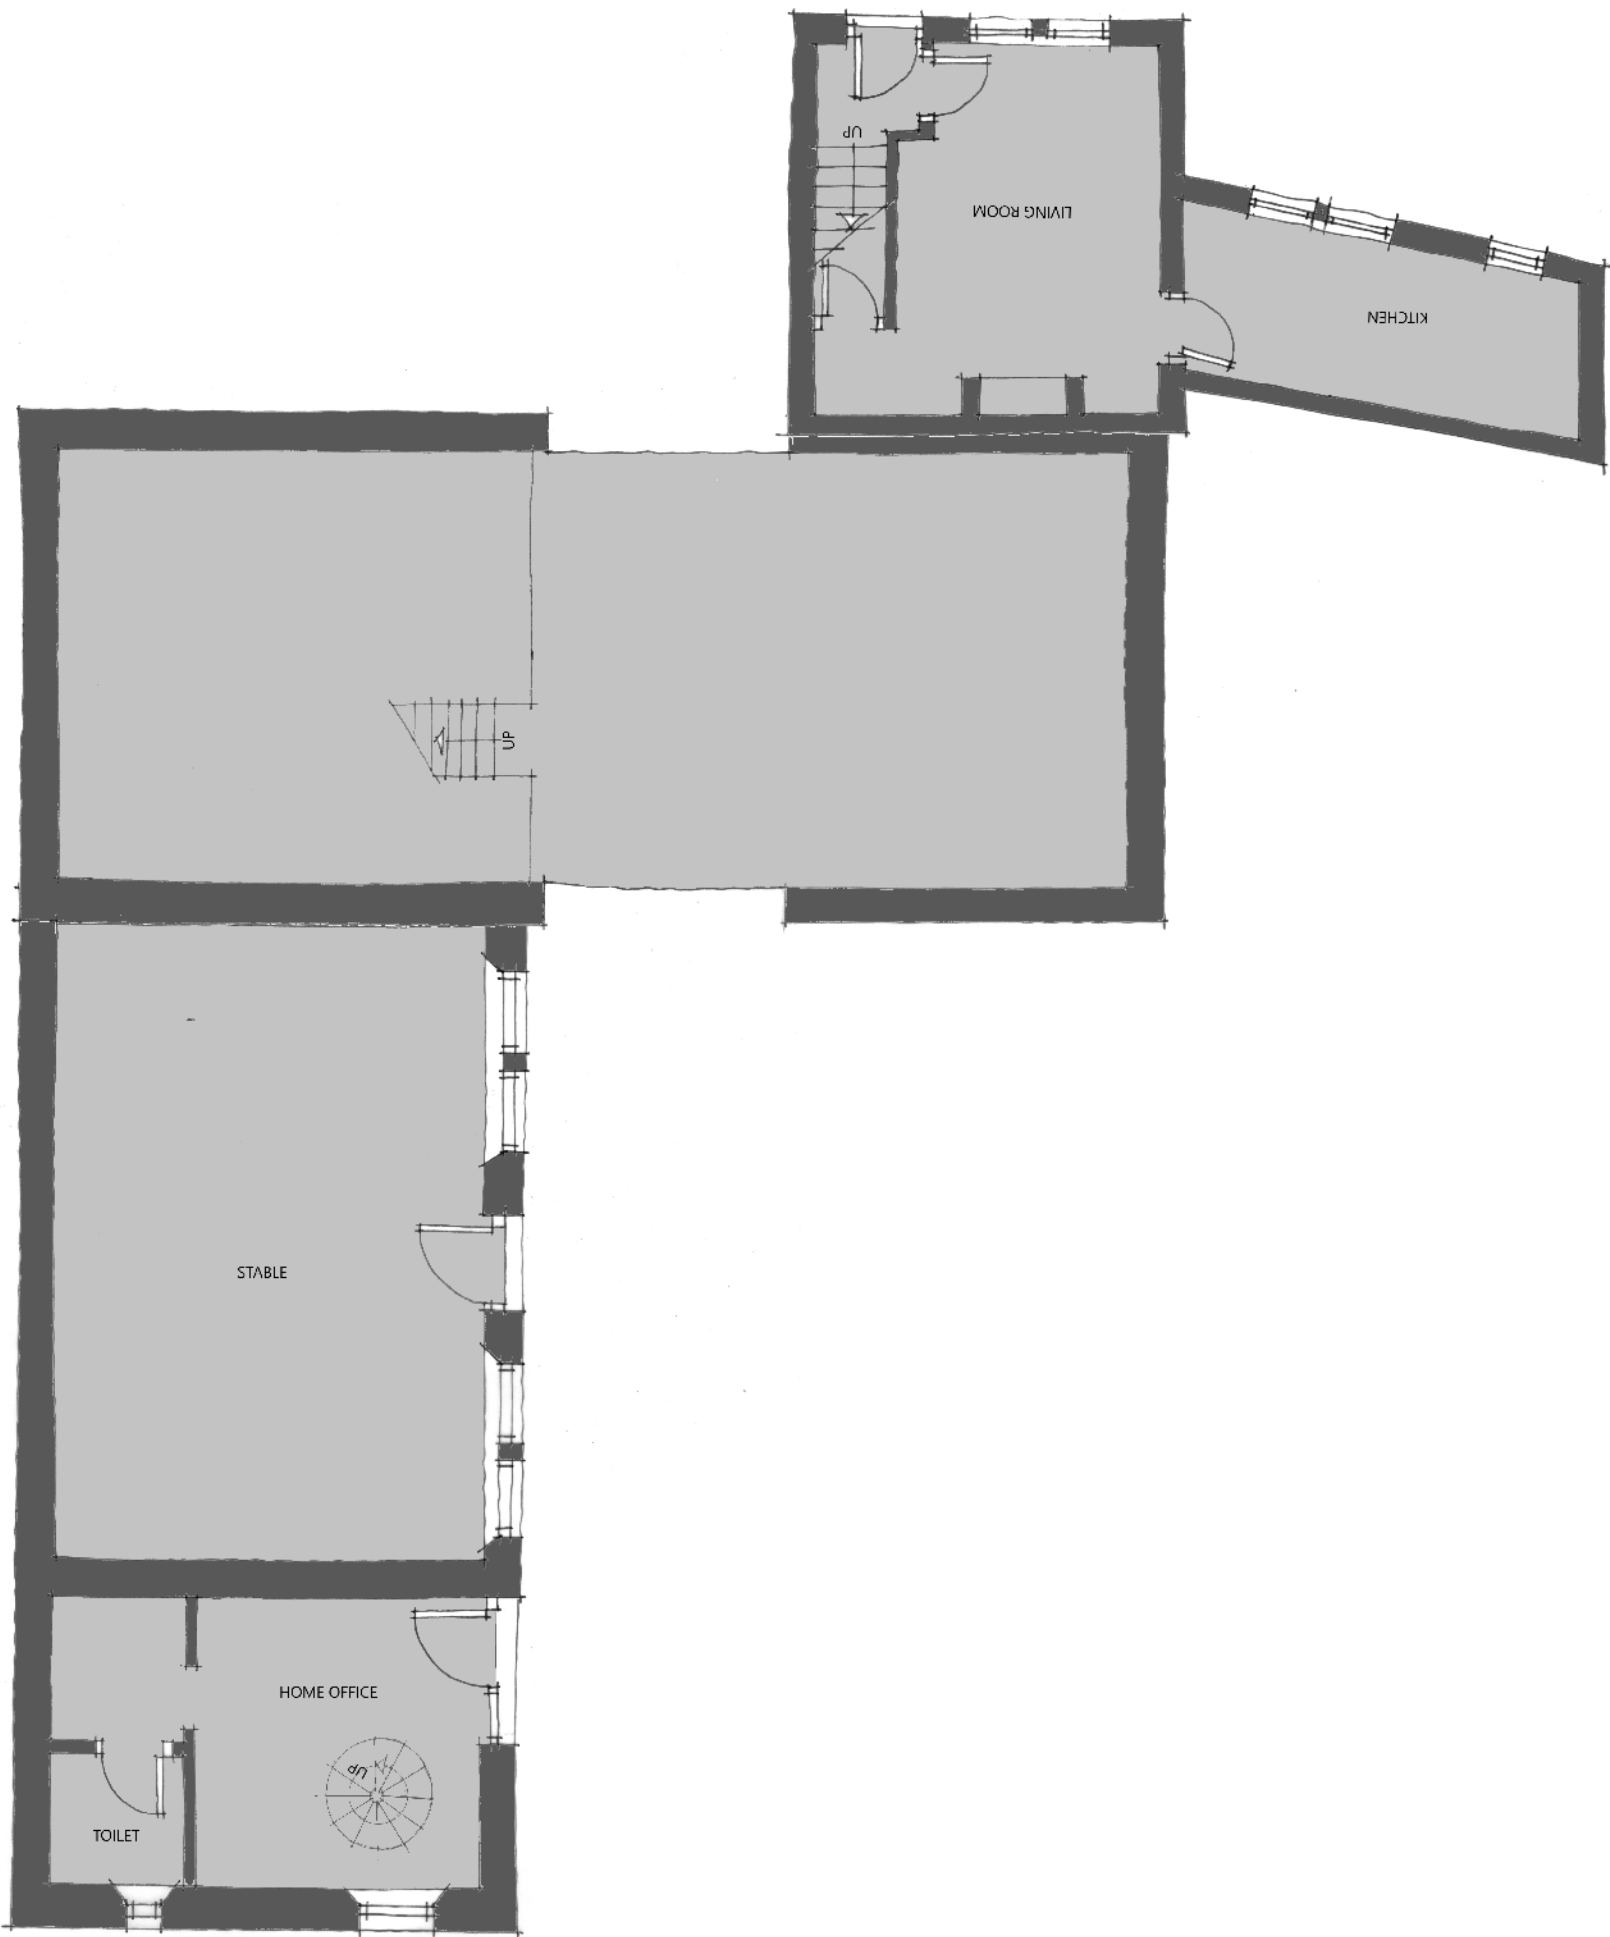



GROUND FLOOR PLAN - 1:100

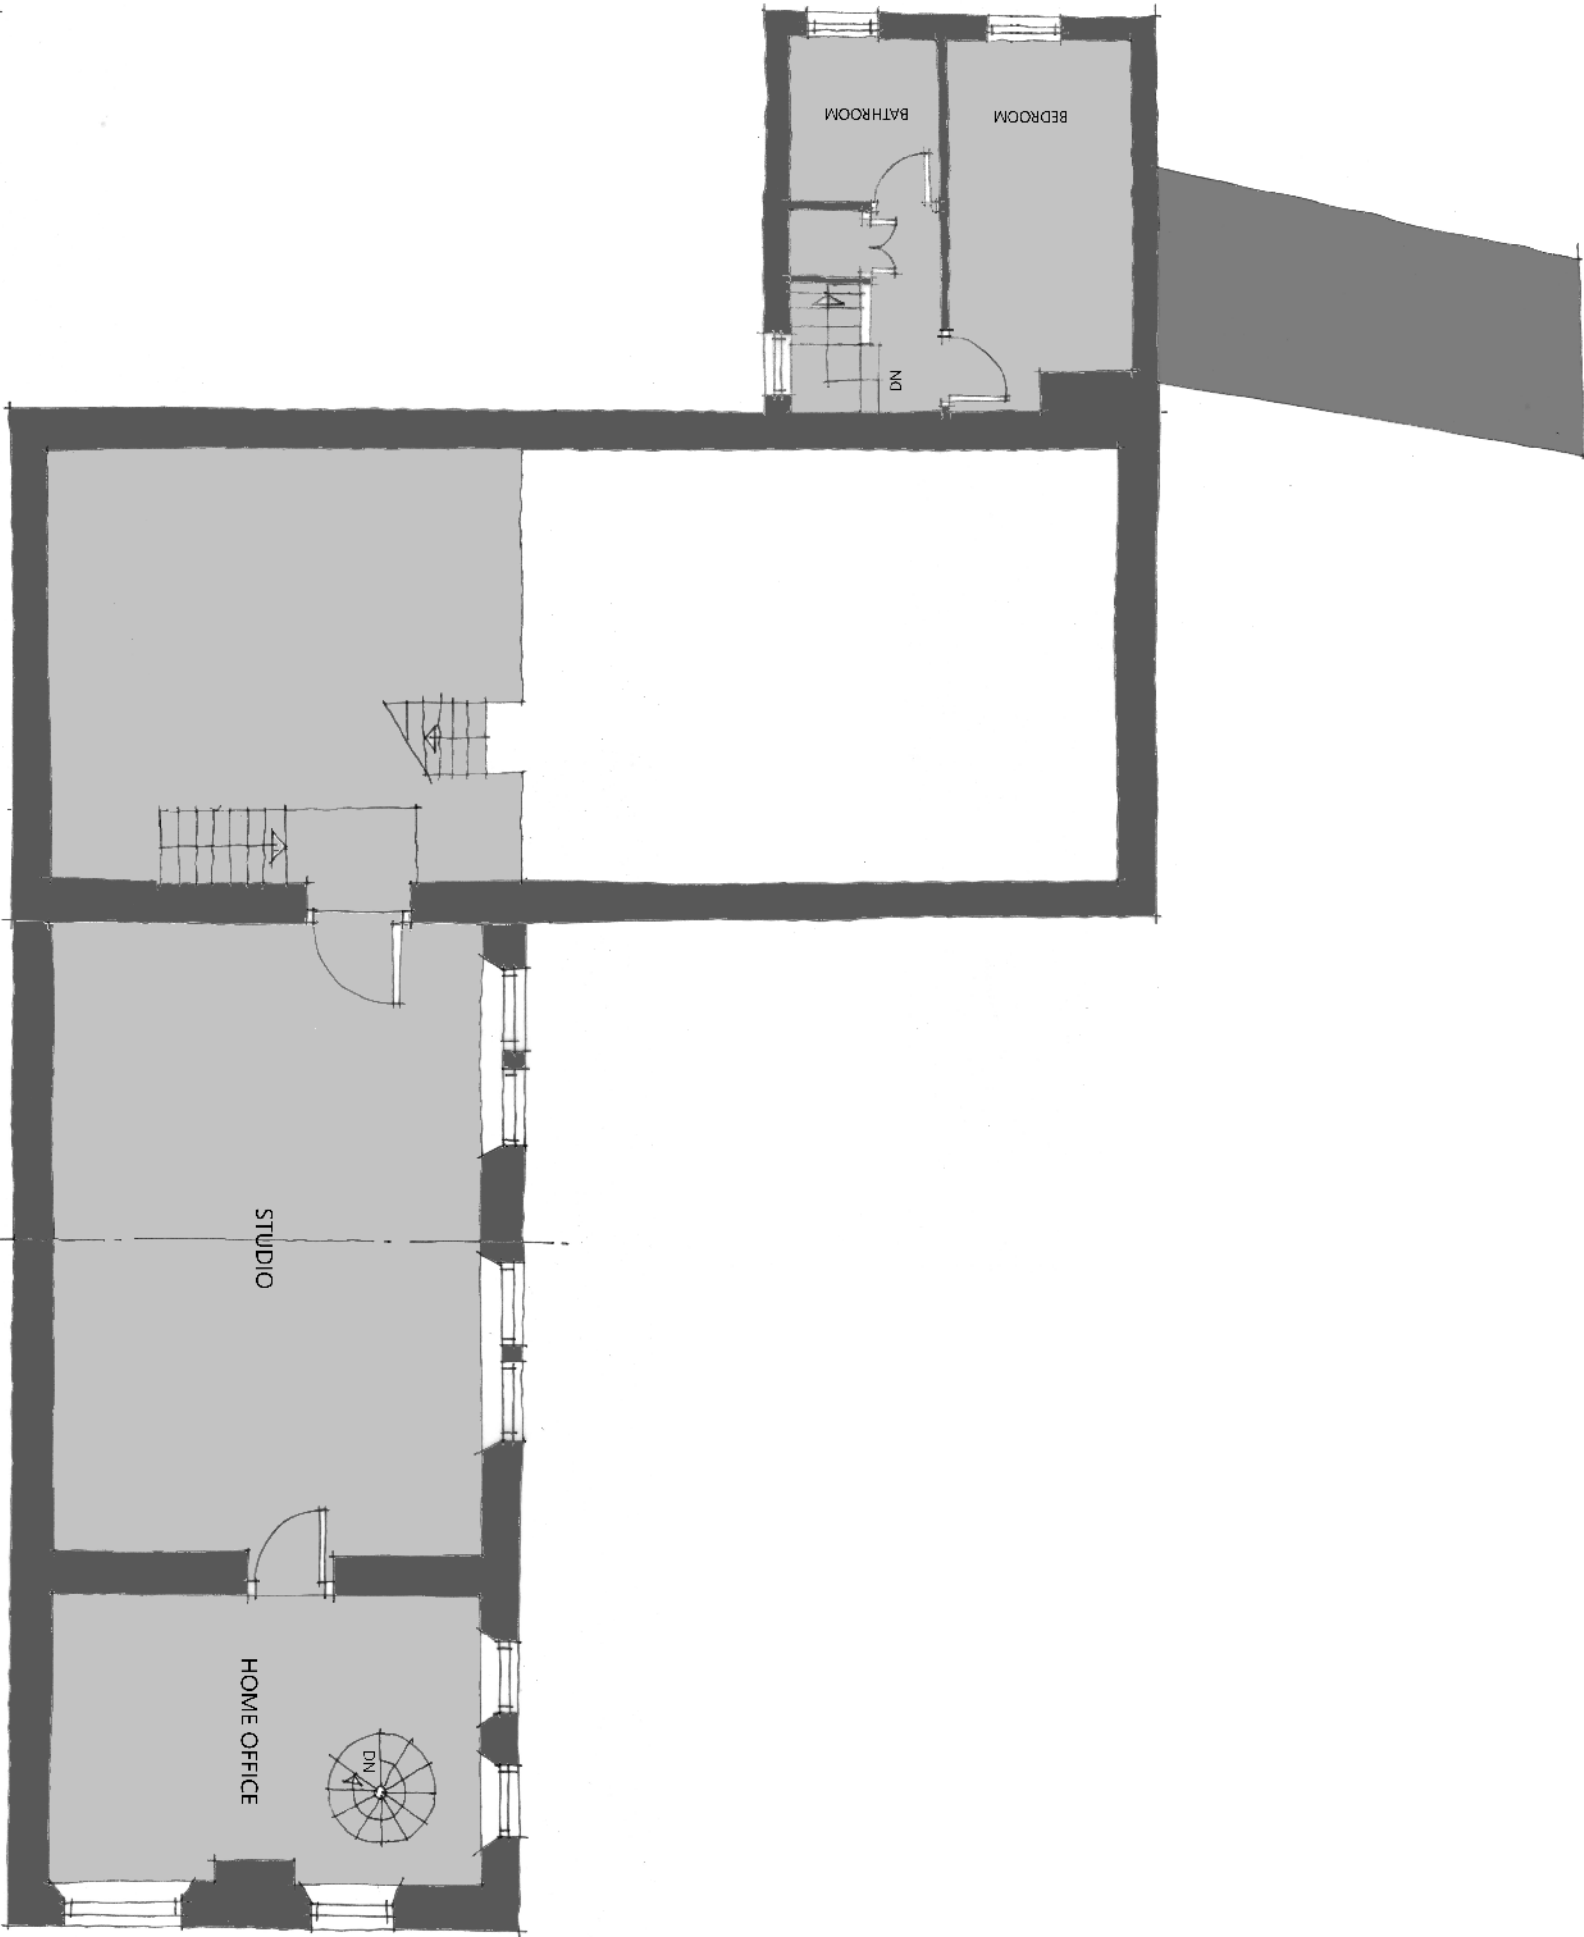

FIRST FLOOR PLAN - 1:100

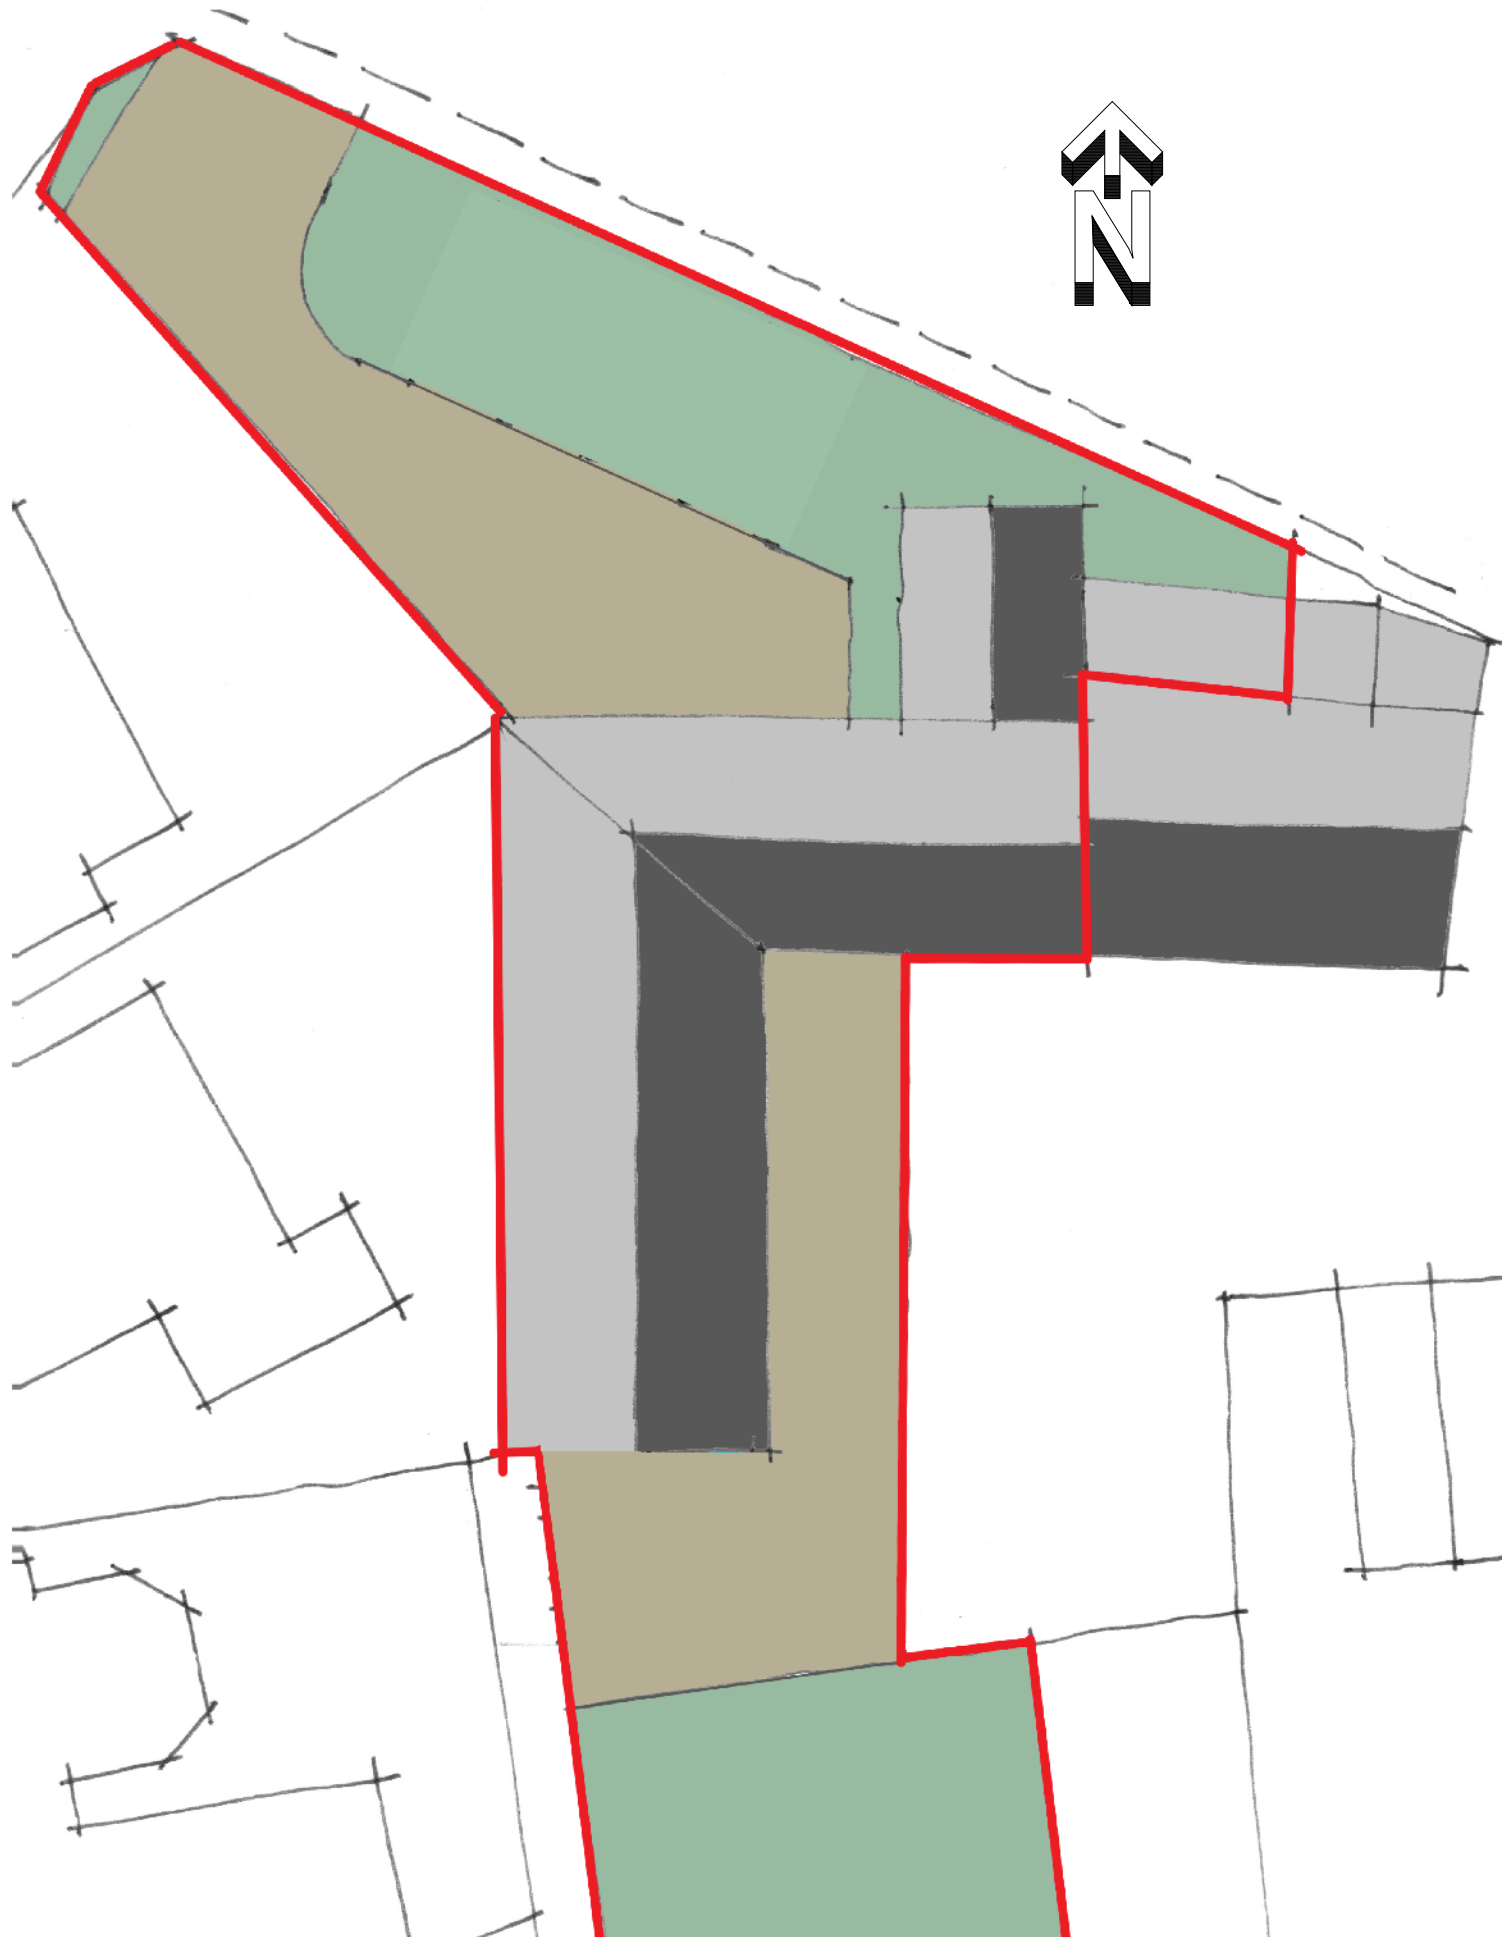

BLOCK PLAN - 1:200

  

WHP
ARCHITECTURE

CLIENT
MR & MRS J CLAYTON

PROJECT
173 ABBEY ROAD, SHEPLEY, HD8 8DY

DRAWING TITLE
GA DRAWING - EXISTING

JOB NO WHPR 26-0004	DRG NO 02	REV -	SCALE @ A1 AS	DATE 21 09 26
---------------------------	--------------	----------	------------------	------------------

This drawing is the property and copyright of WHP Residential Ltd, Shepley, Huddersfield
tel: 01484 602377, fax: 01484 602722, email: enquiries@waltonhorstall.co.uk
and must not be amended or reproduced without written consent.
Do not scale. Use only figured dimensions, and report any anomalies.