






Existing South West Facing Rear Elevation
Scale 1:50

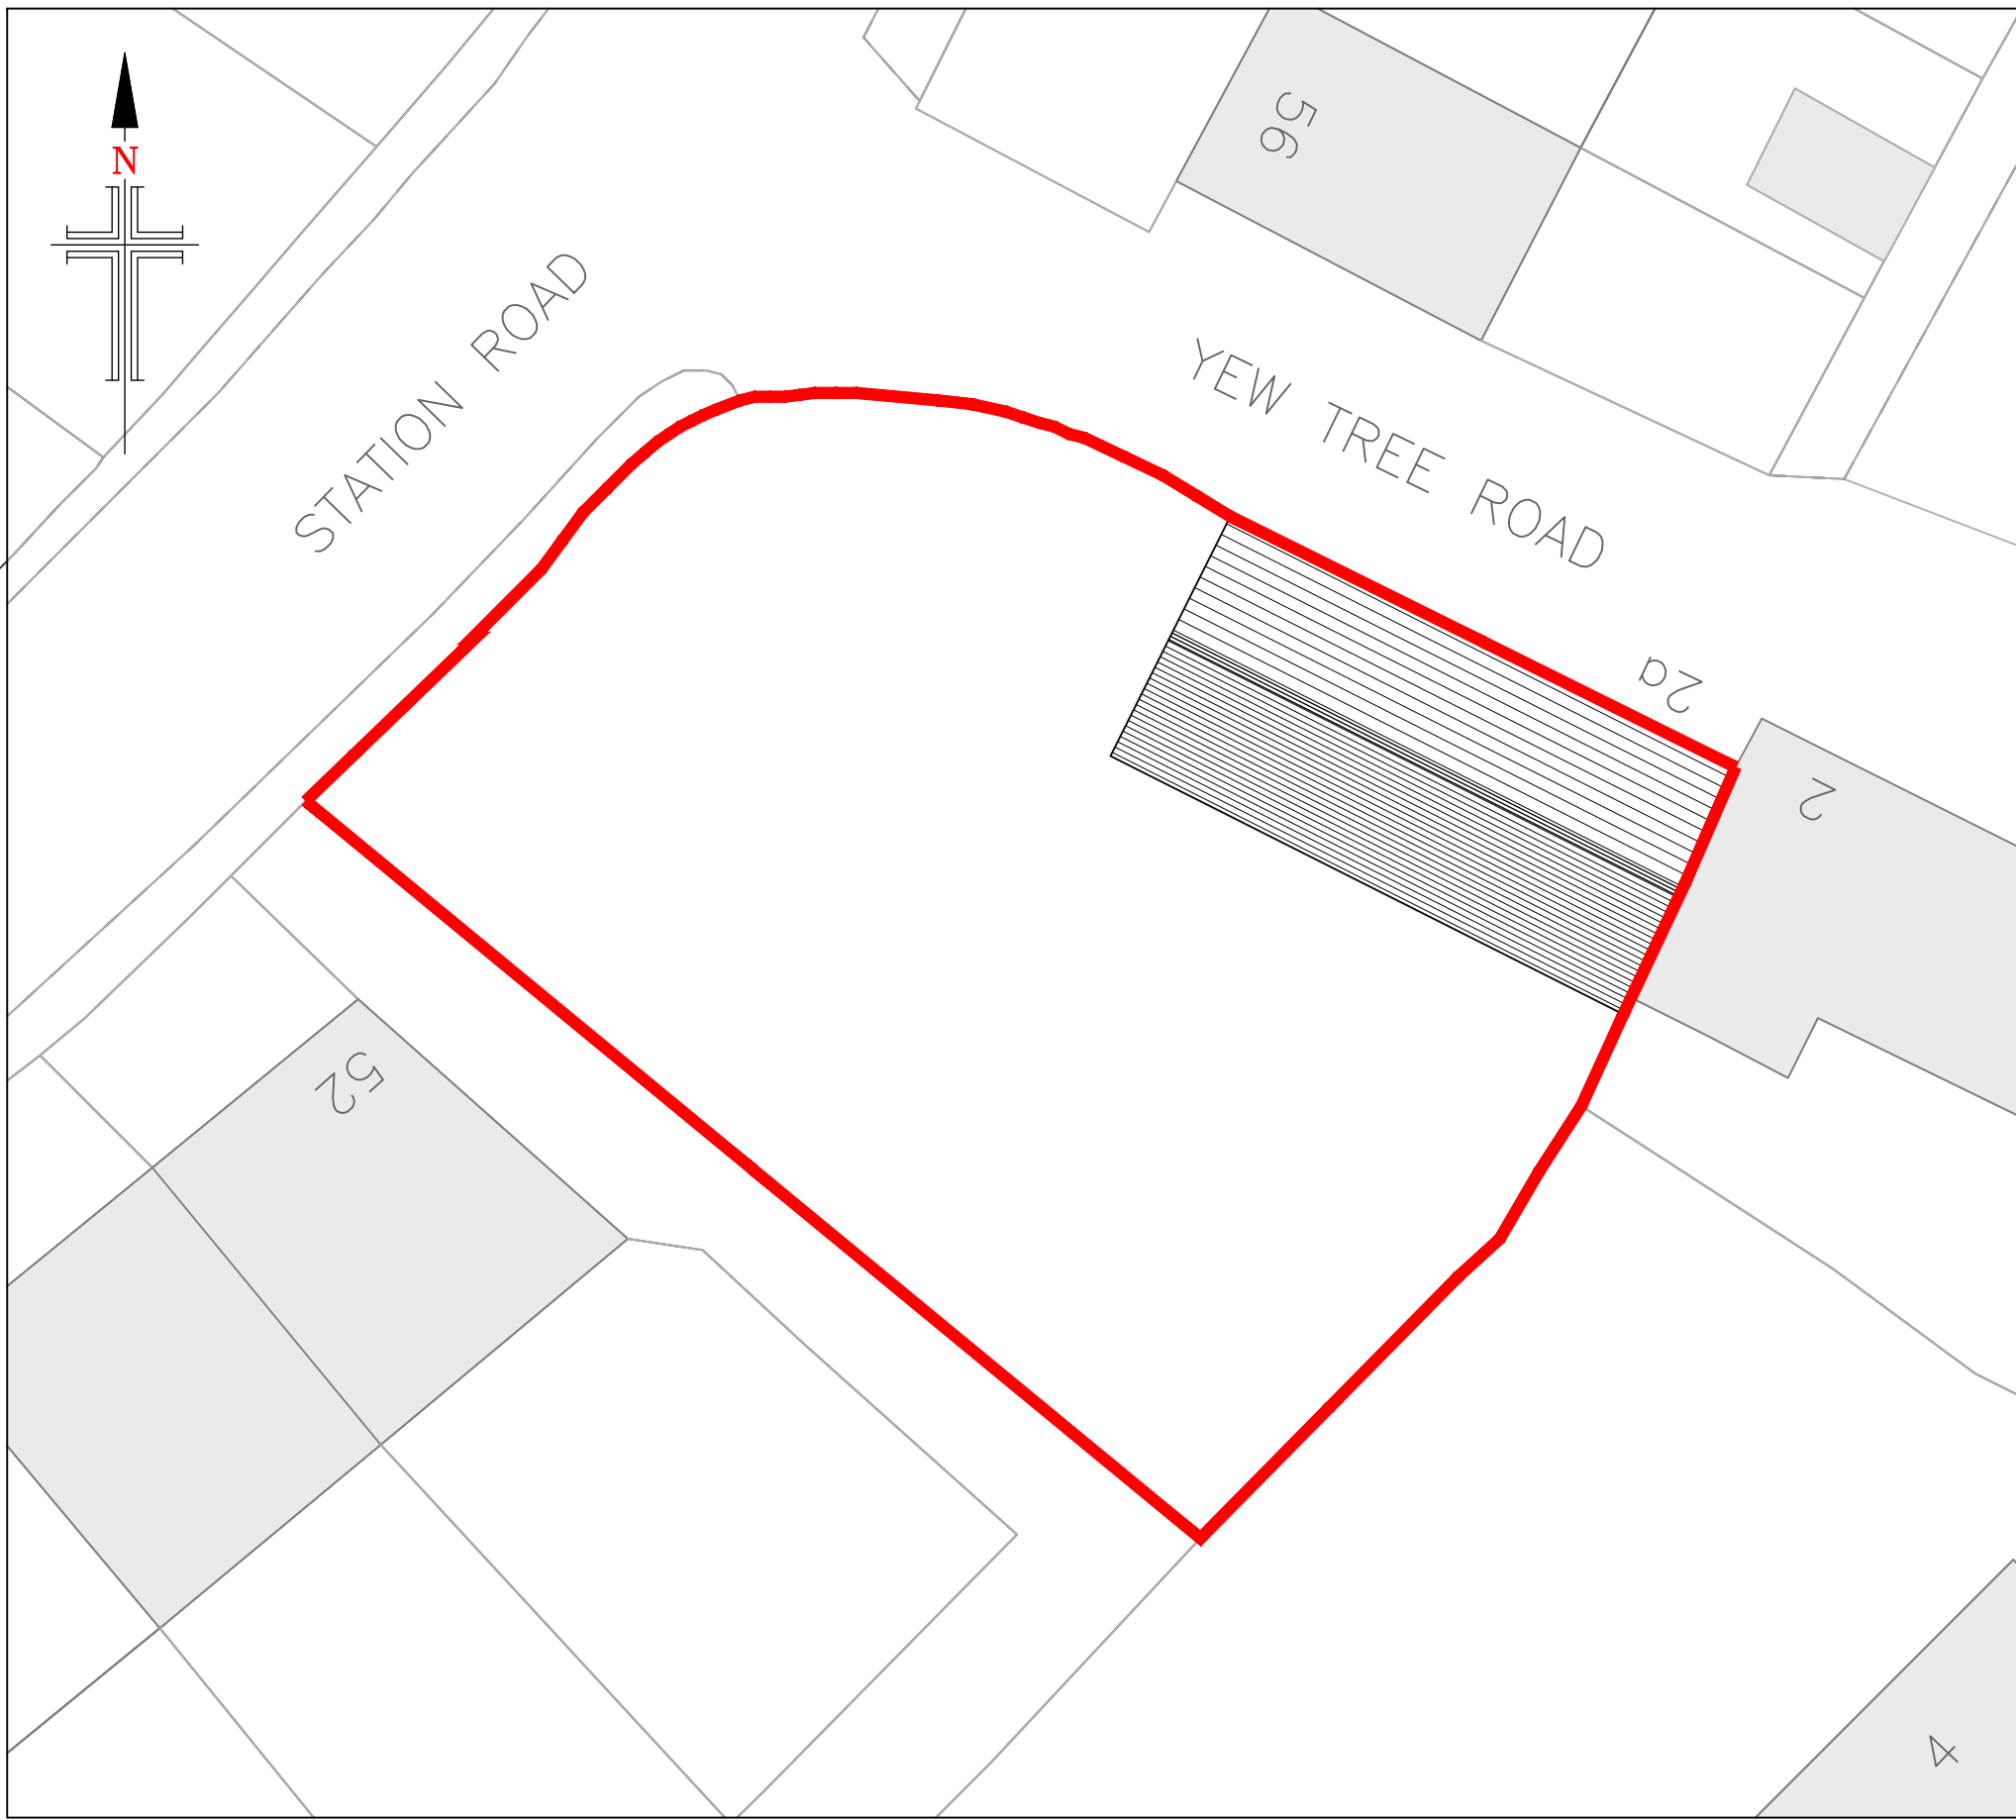

Existing Site Layout/Block Plan
Scale 1:200

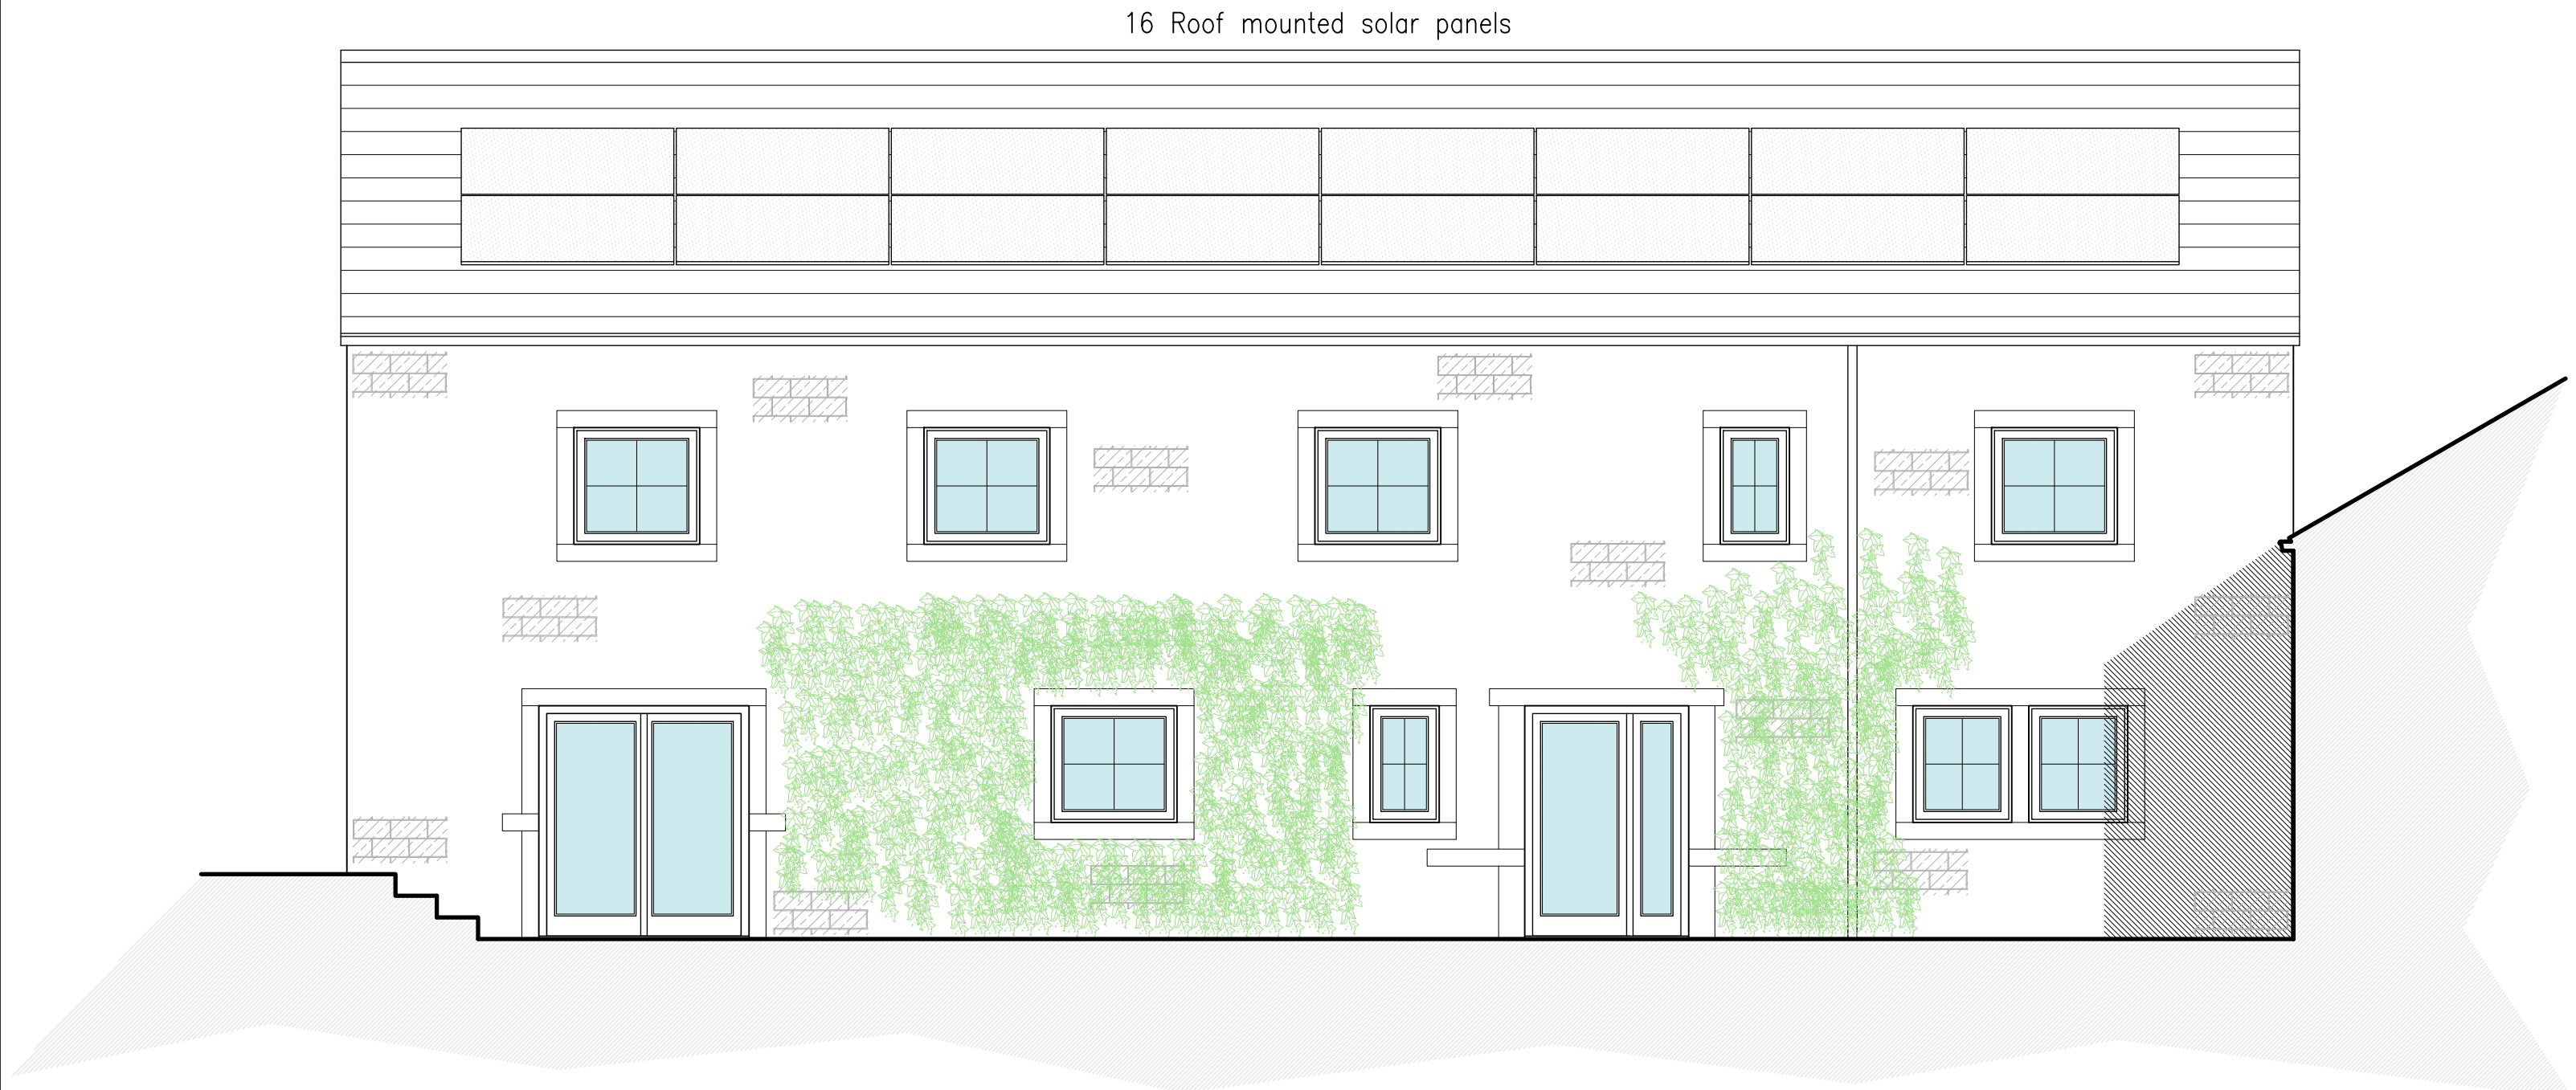

Proposed South West Facing Rear Elevation
Scale 1:50

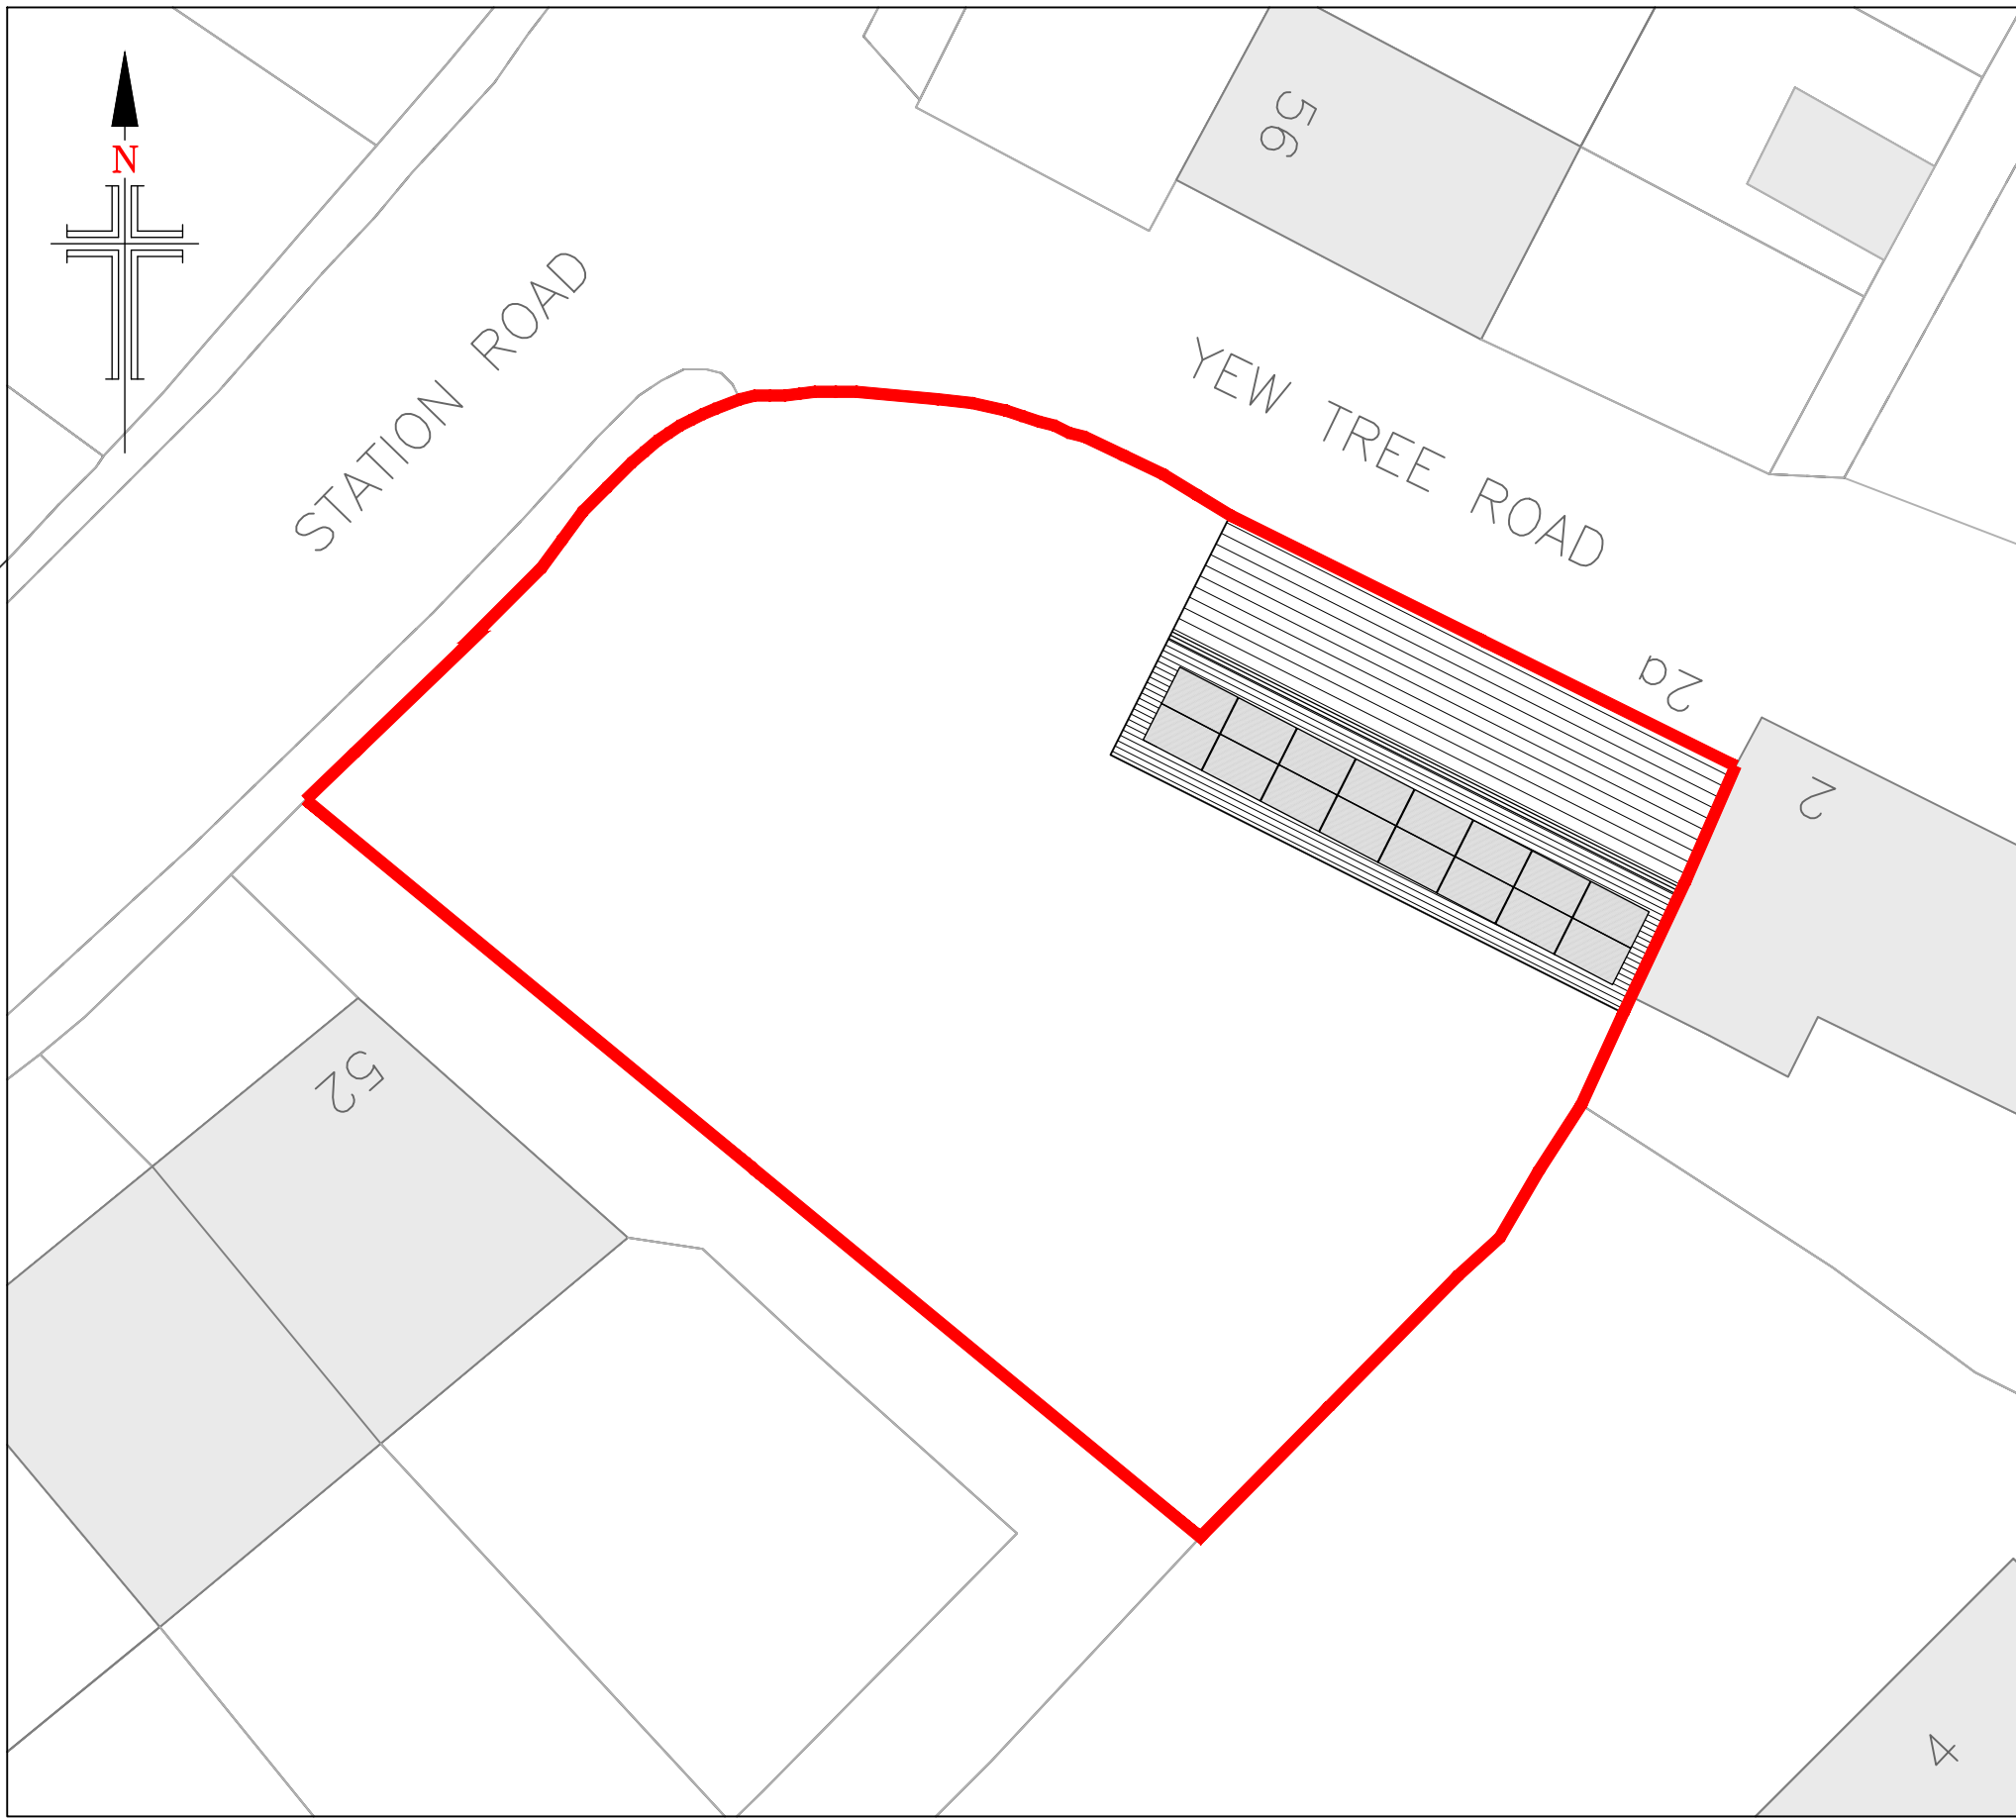

Proposed Site Layout/Block Plan
Scale 1:200

- NOTES**
1. No dimensions to be scaled. IF IN DOUBT ASK.
 2. All dimensions must be checked and verified on site by the Contractor prior to the commencement of works and Hinchliffe Architecture & Design Ltd. to be notified of any discrepancies.
 3. The copyright of these drawings remains the property of Hinchliffe Architecture & Design Ltd. They must not be reproduced in any way without prior written consent from the originator (Hinchliffe Architecture & Design Ltd.)
 4. Any works undertaken on site prior to obtaining full written approval from the Planning Department & Building Control is at the Contractor/Clients own risk. Works should not commence until ALL approvals are granted.

B	10/08/24	CLIENT ISSUE
A	15/08/24	FIRST ISSUE
Rev.	Date	Description
Status		
PLANNING		
hinchliffe architecture & design Hinchliffe A & D Unit One Hazenhead Hall Offices Lee Lane Millhouse Green Sheffield South Yorkshire S16 7NN 07921 907 362 01454 491 865 info@hinch-architecture.co.uk www.hinch-architecture.co.uk		
Client		
MR & MRS T & S COOPER		
Project		
2A YEW TREE ROAD SHEPLEY HUDDERSFIELD WEST YORKSHIRE HD8 8DT		
Drawing Title		
EXISTING & PROPOSED ELEVATIONS & SITE LAYOUT		
Scale (at A1)		Date
AS SHOWN		SEP' 2026
Drg. no.		Rev.
391-26-PL01		B