




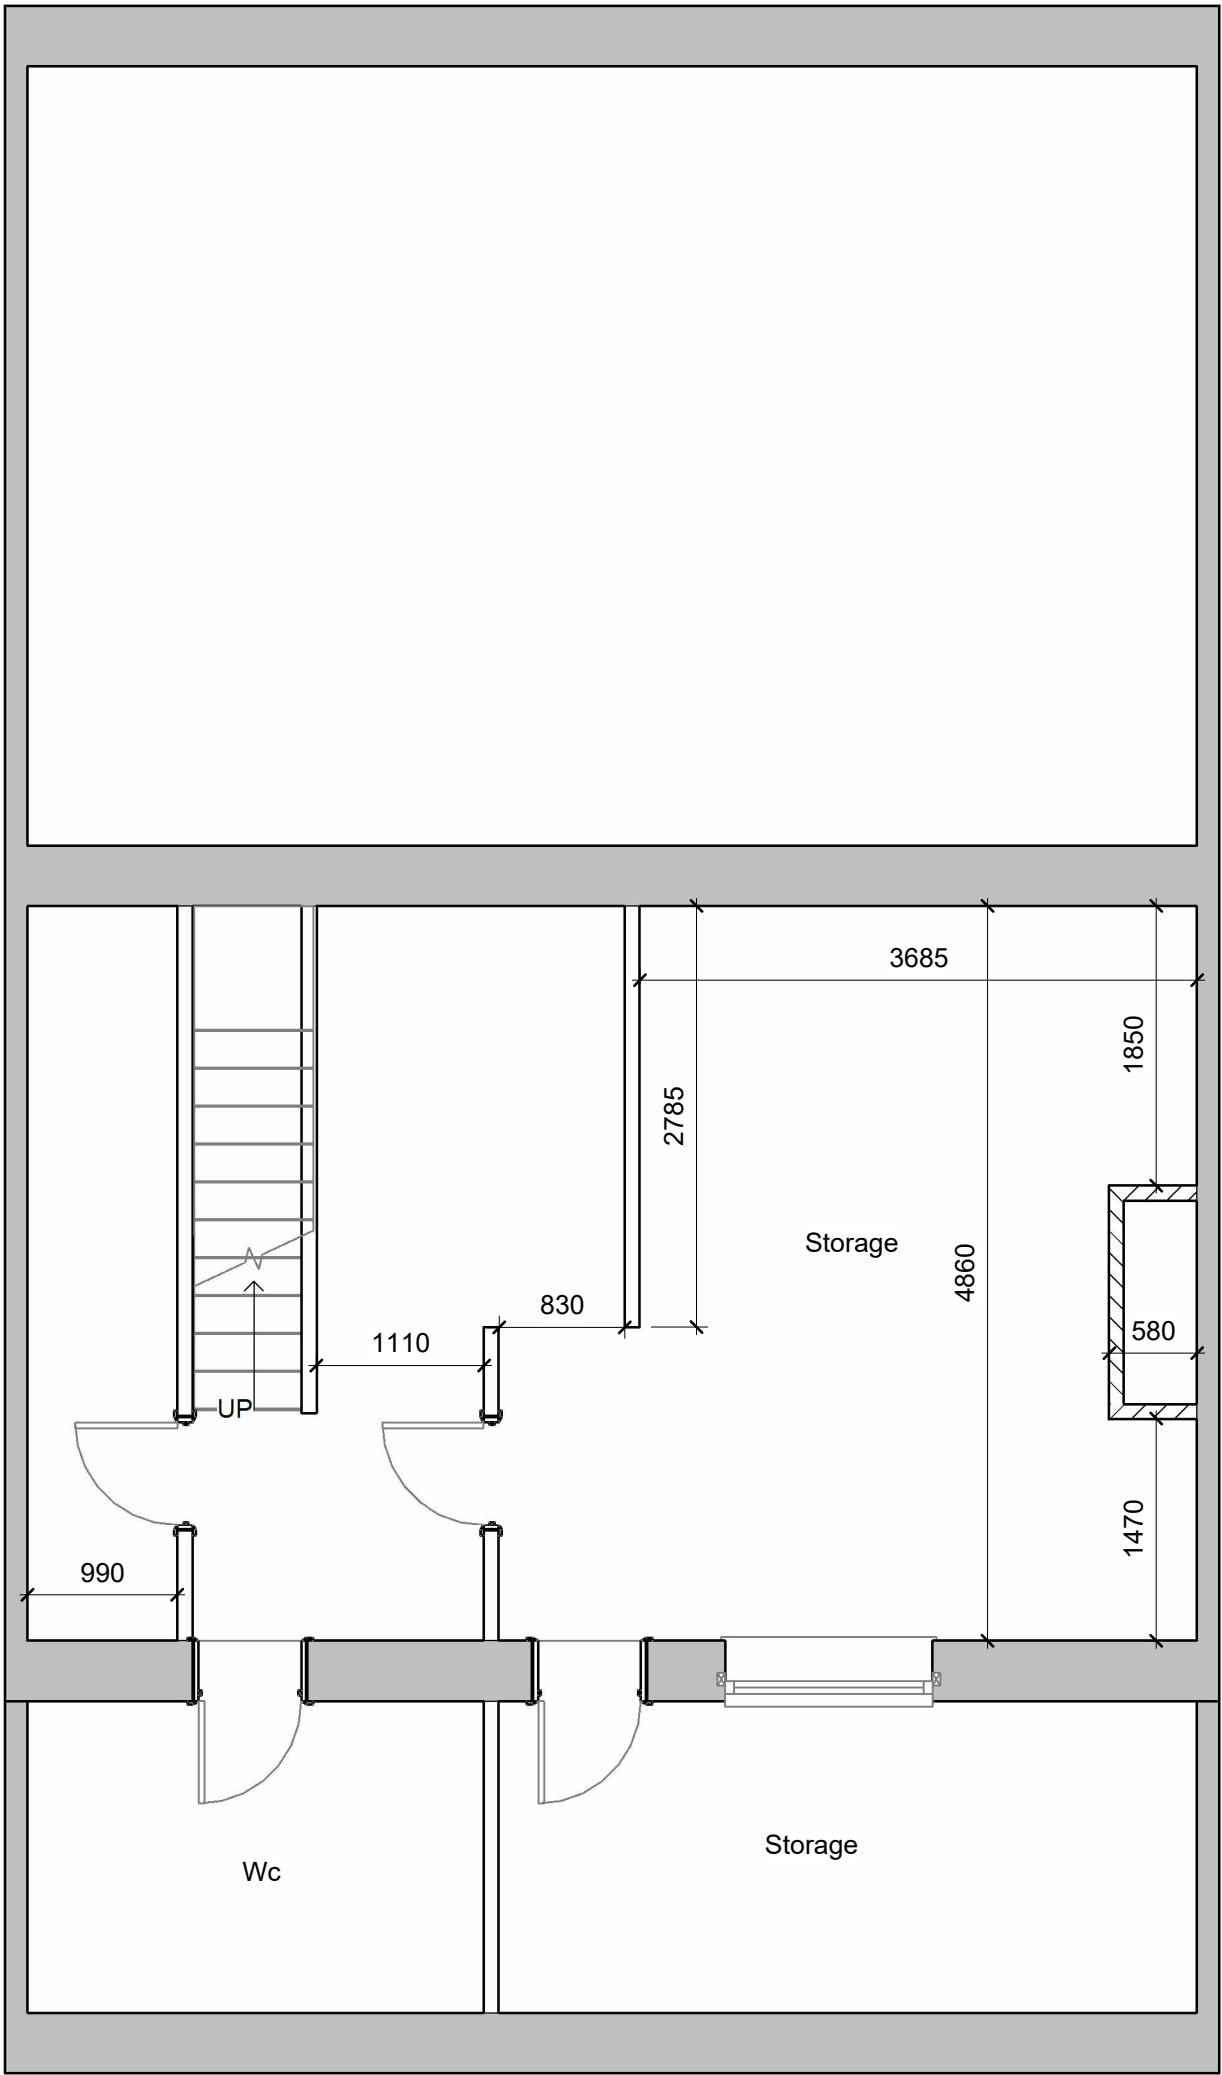


Proposed Basement
1 : 50

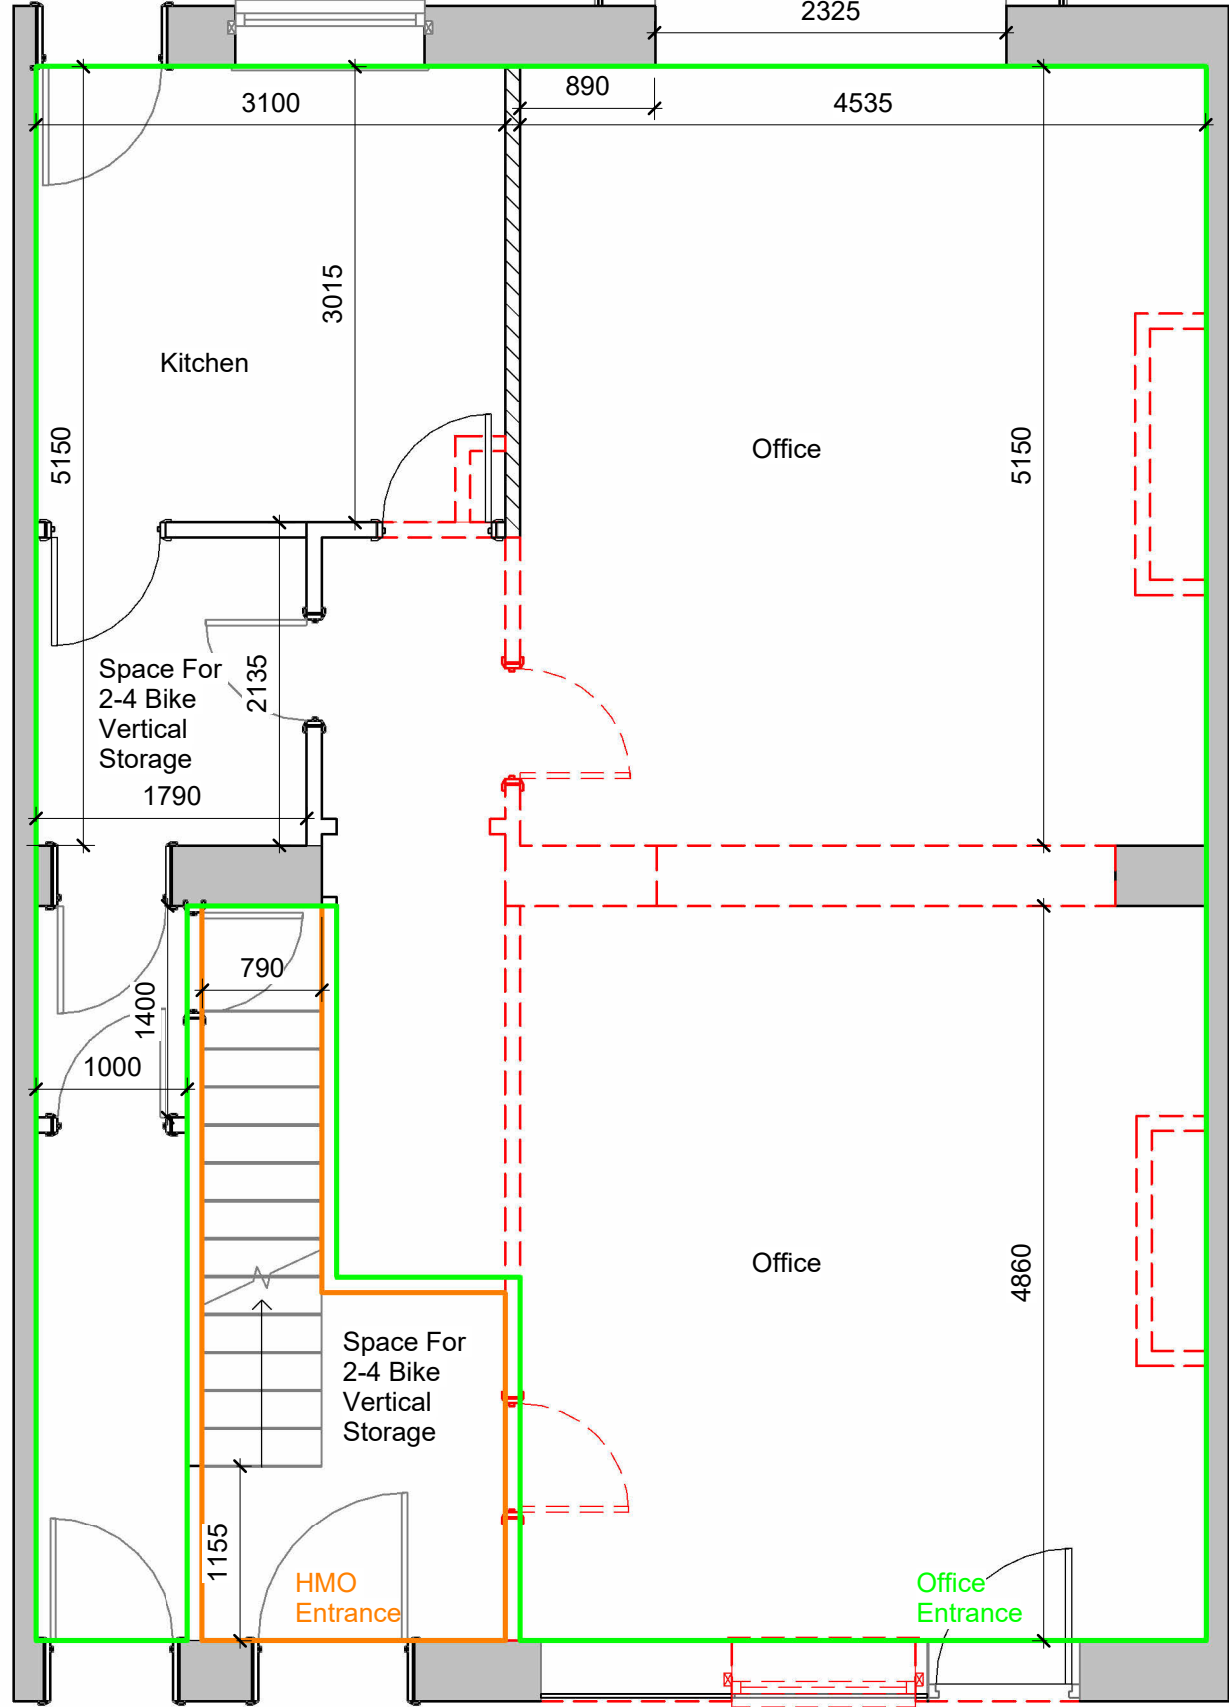


Proposed Ground Floor Plan
1 : 50

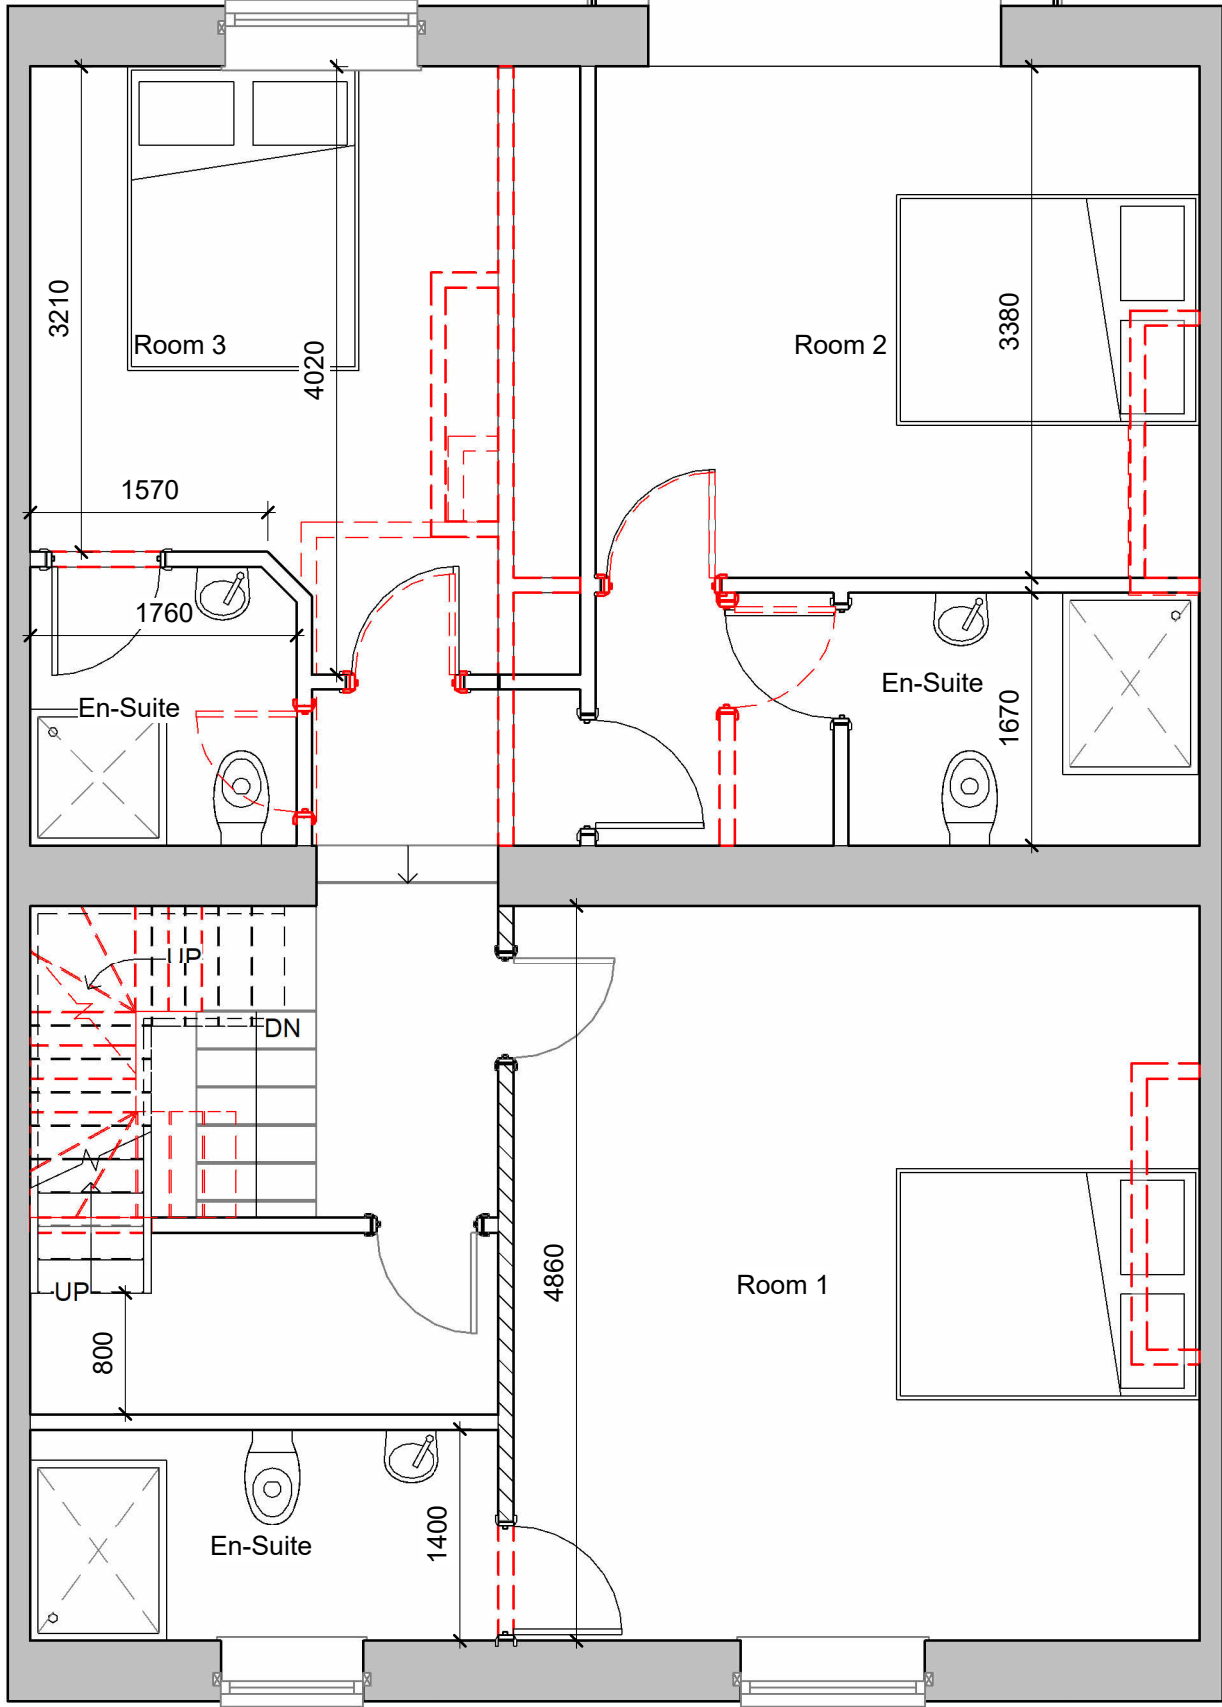


Proposed First Floor Plan
1 : 50

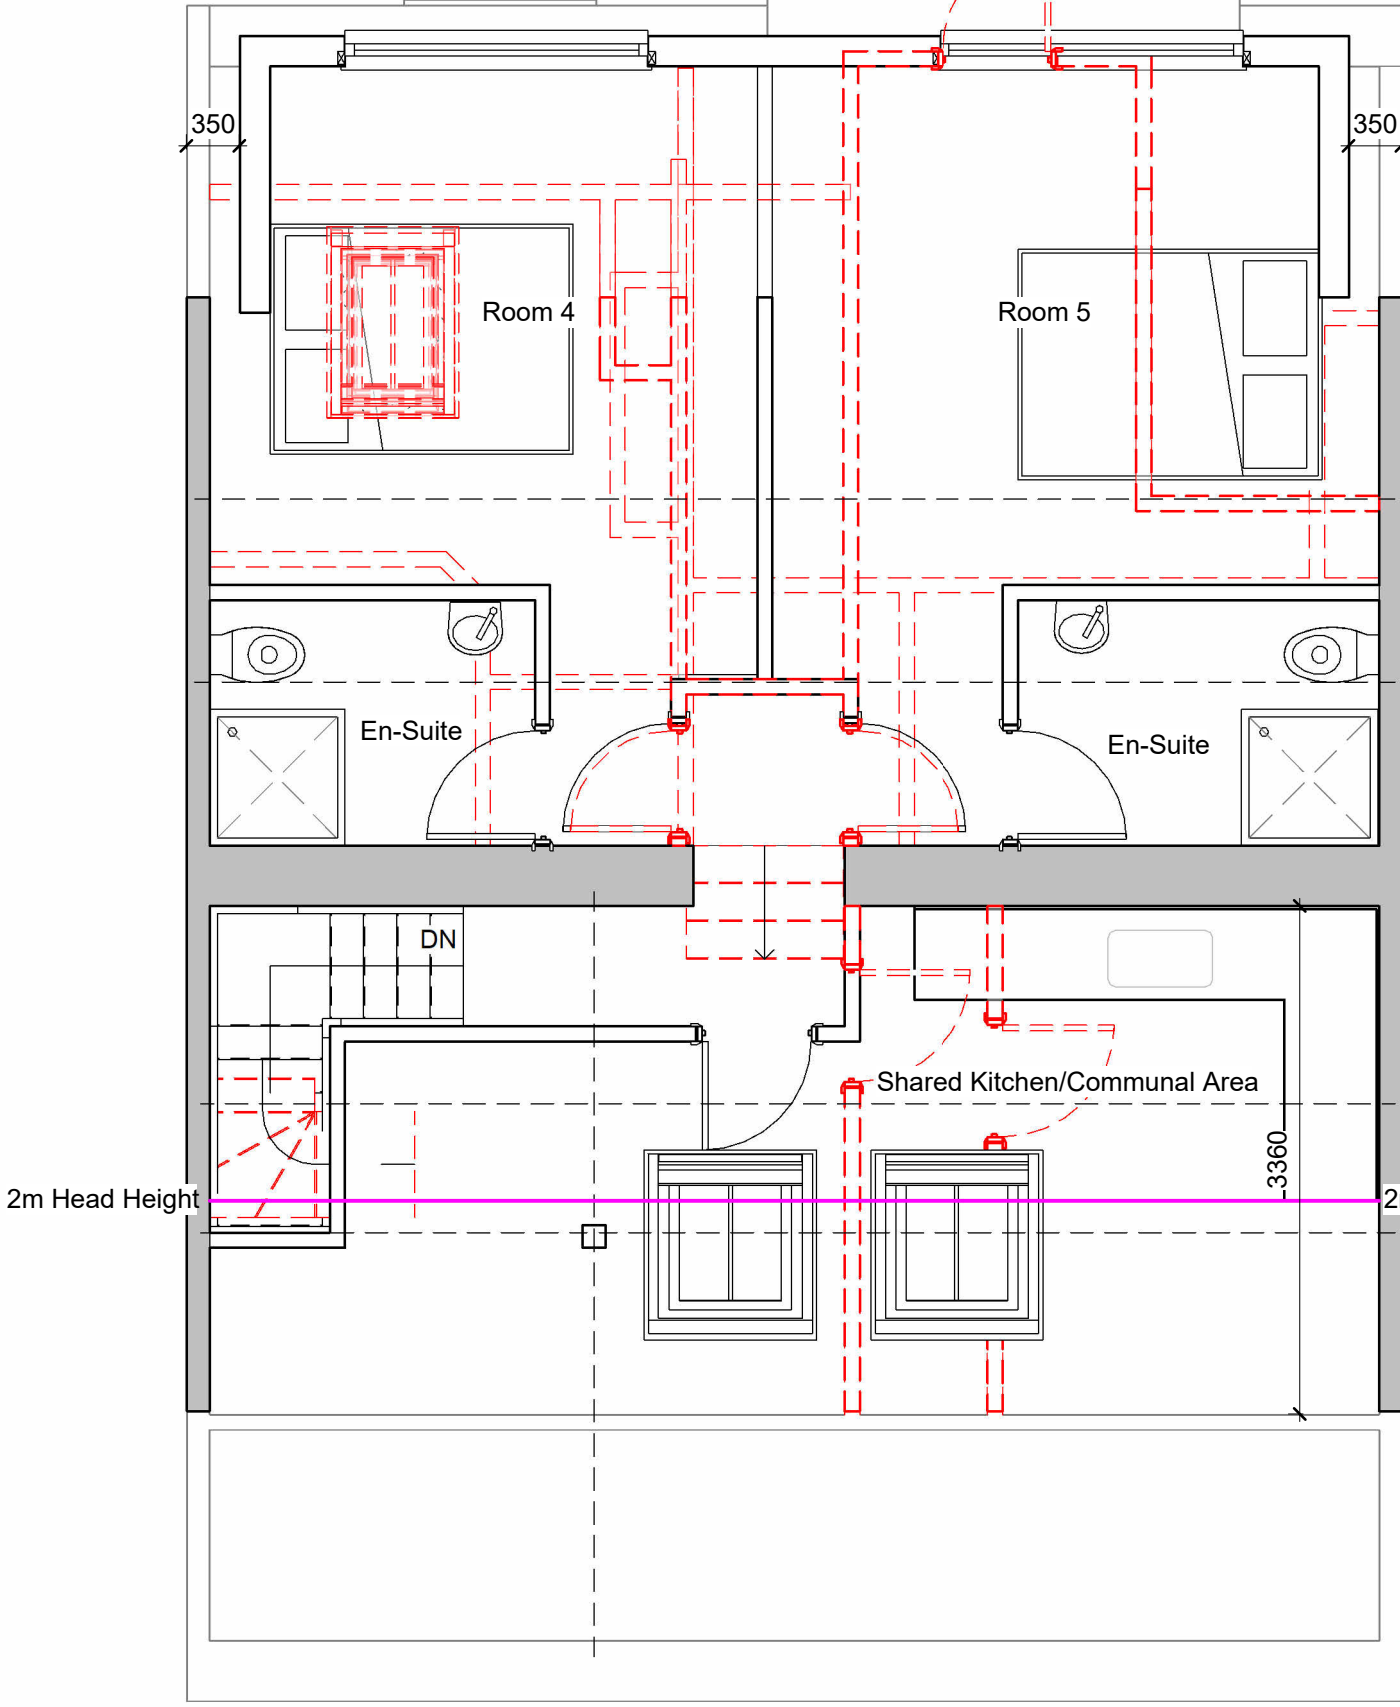


Proposed Loft
1 : 50

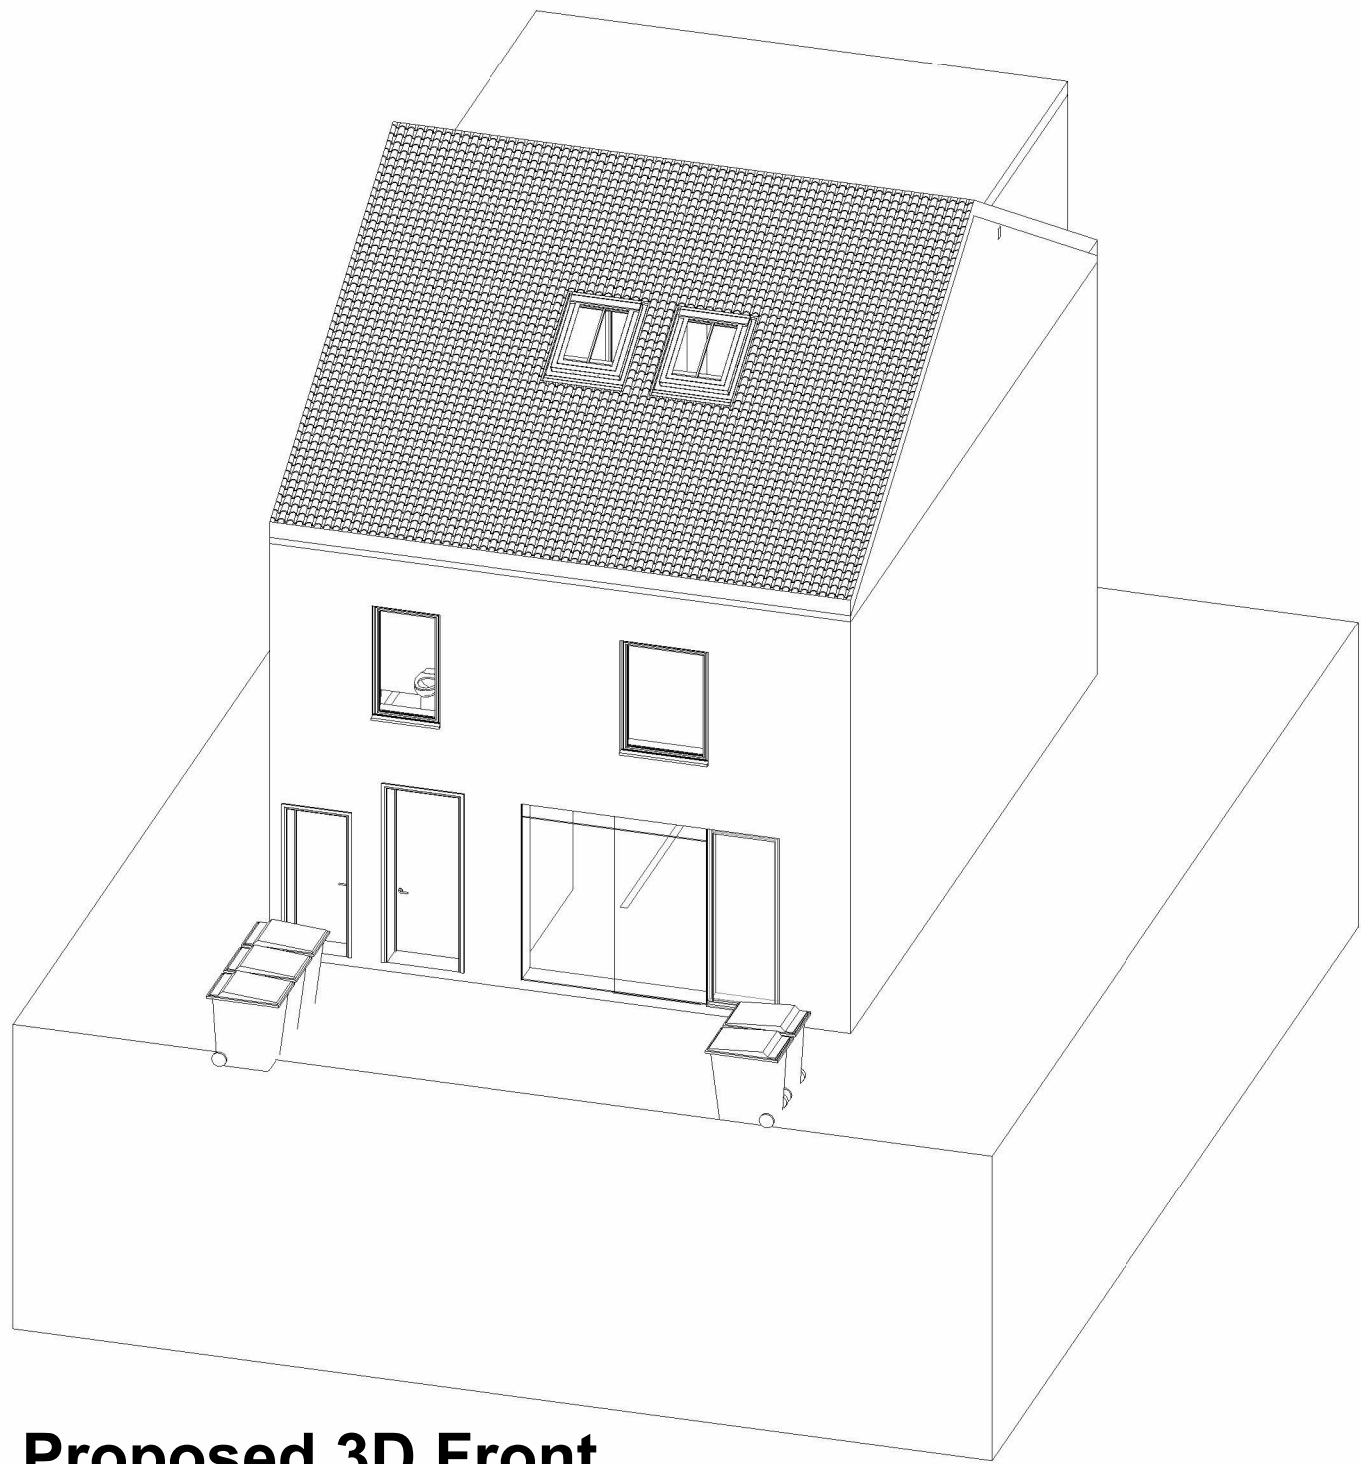


Proposed 3D Front

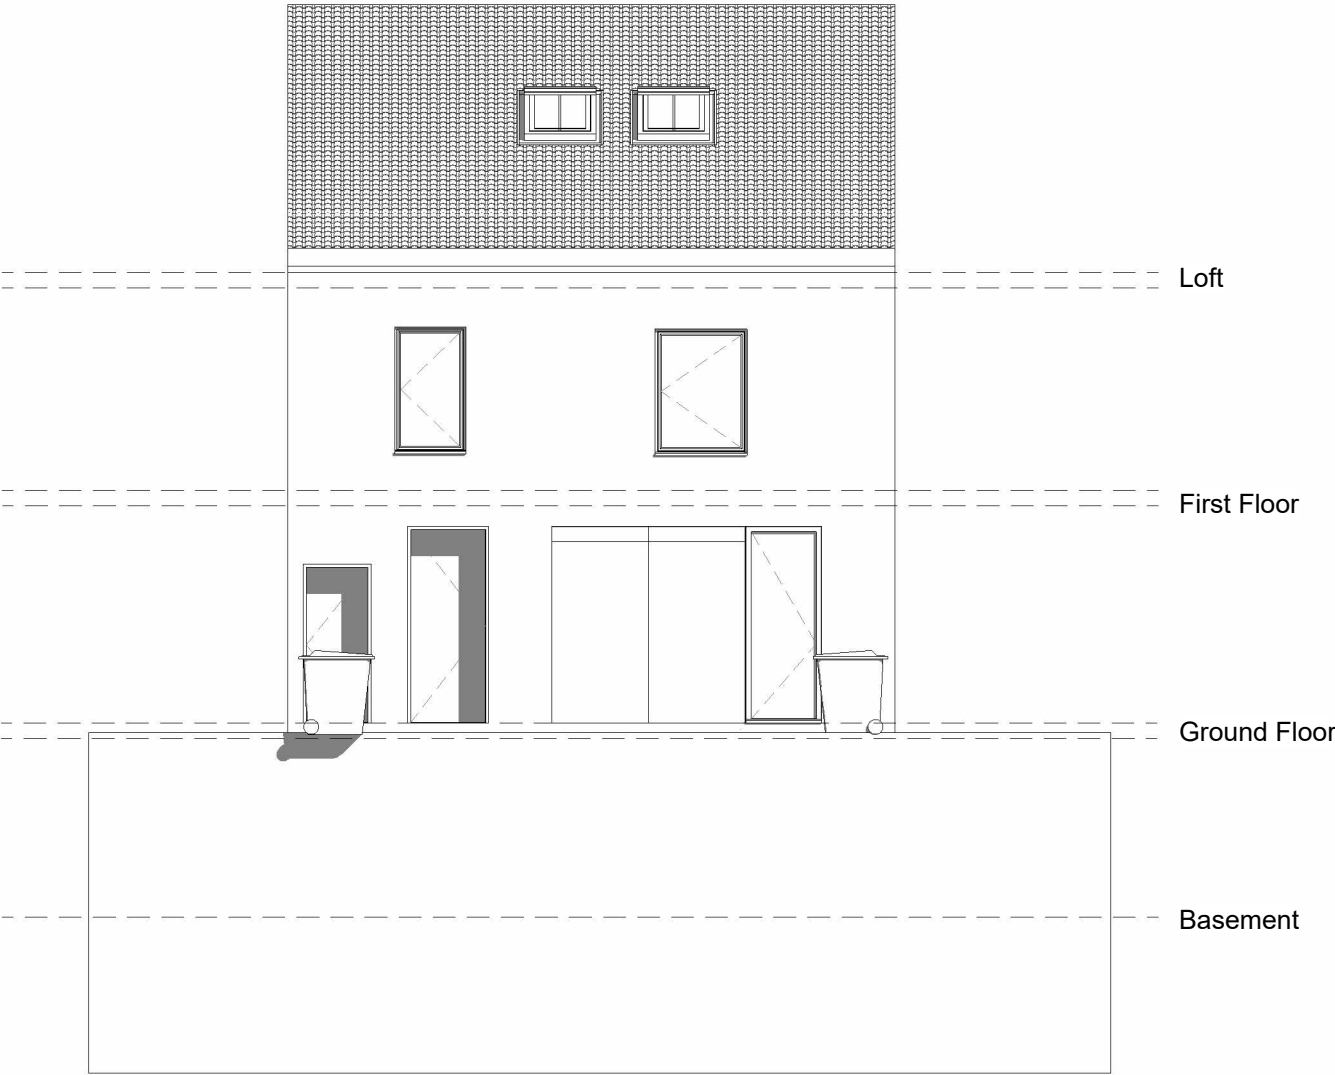


Proposed Front Elevation
1 : 100

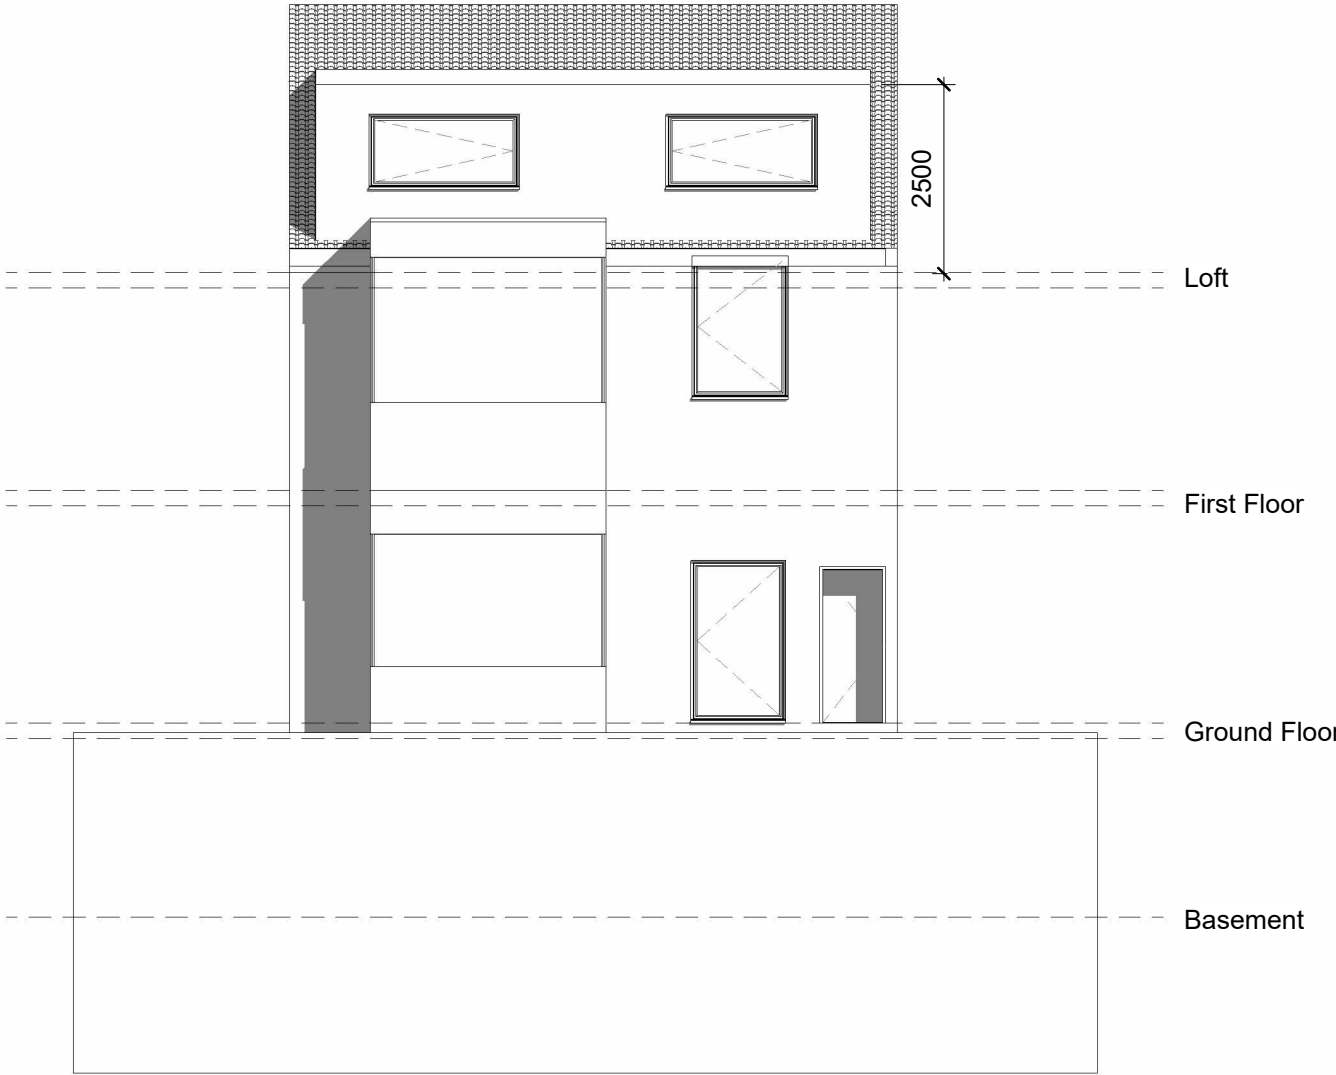

Proposed Rear Elevation
1 : 100

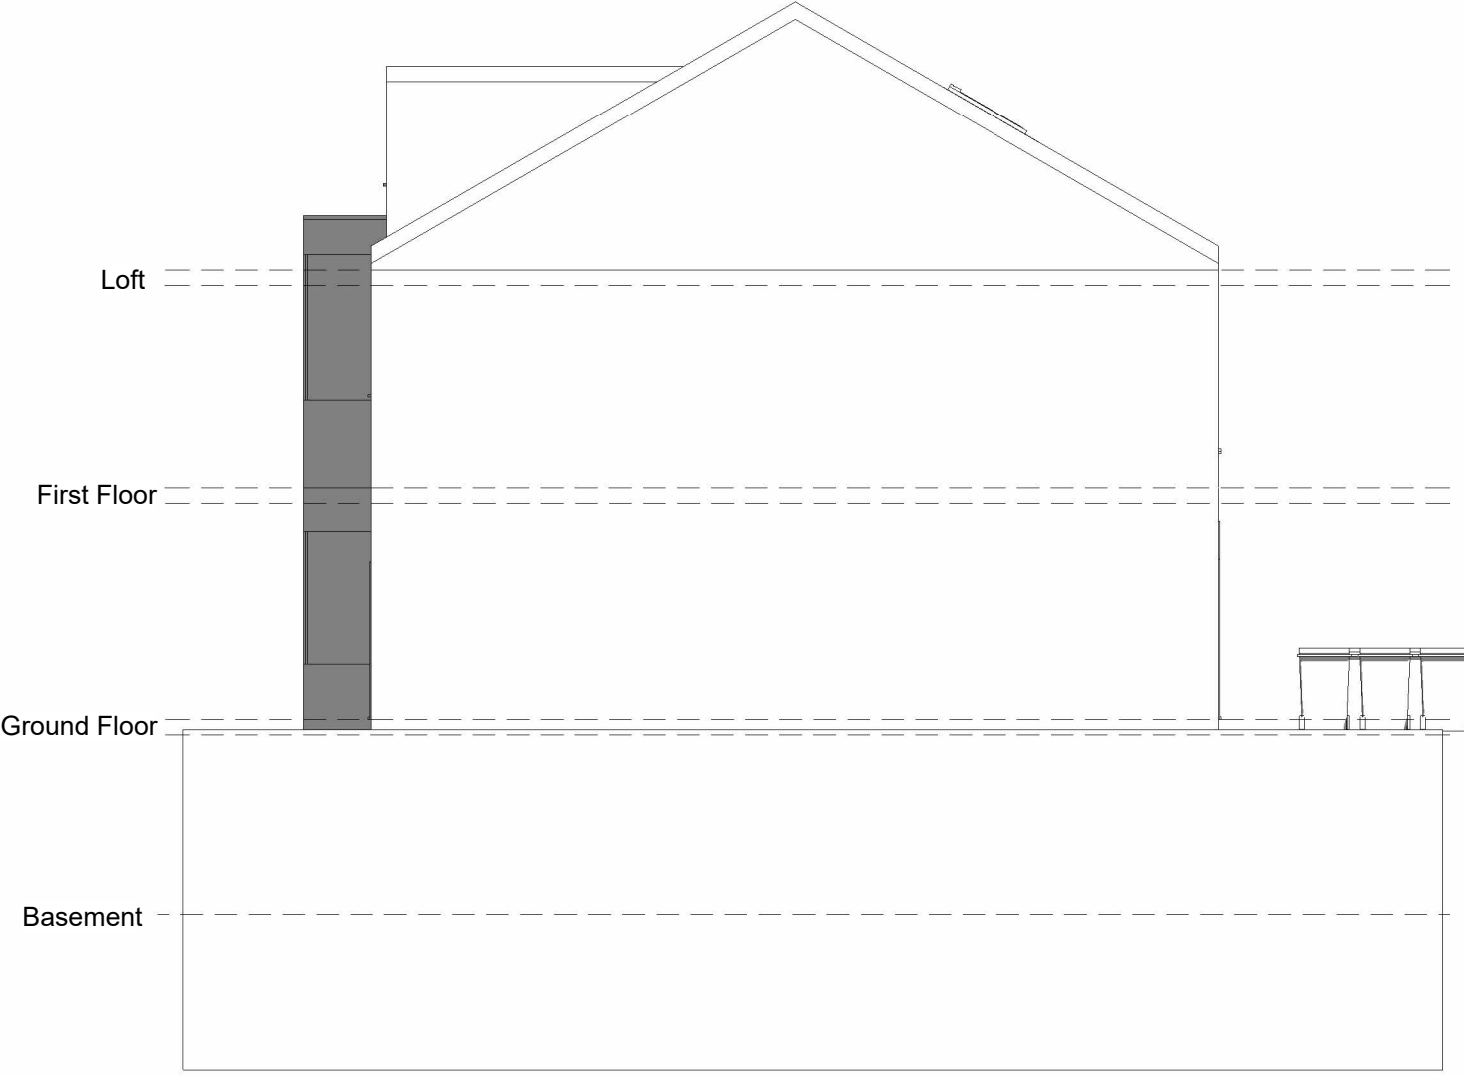

Proposed Left Elevation
1 : 100

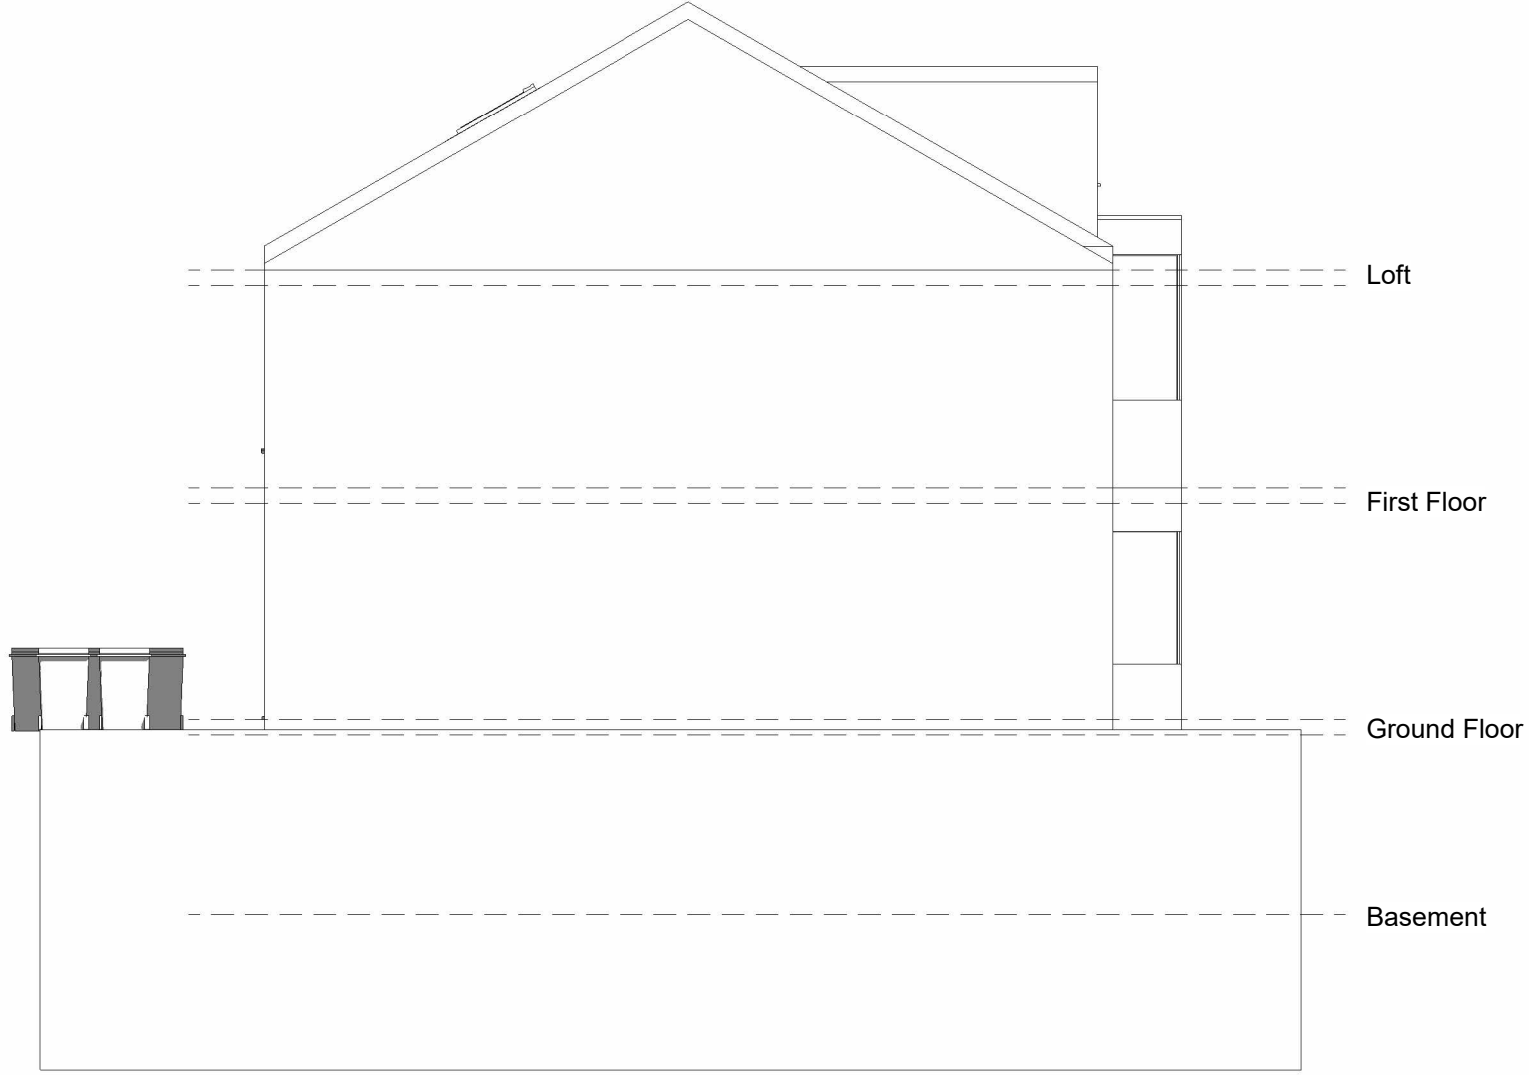

Proposed Right Elevation
1 : 100

Note:
All Dimensions Are Approximate
And TBC On Site By Contractor



TREND
ARCHITECTURE
T: 01484 941051
plan@trendarchitecture.co.uk
www.trendarchitecture.co.uk

Project Name
84 Blacker Road, Birkby, Huddersfield, HD1 5HN

Drawing Title:
Proposed Grouped Plans

Drawing Number: TR-A26-0802-A5
Scale: As indicated@A1

Date: 08/09/26
Revision: 1

Drawn By: AM
Checked by: JA

Reason For Issue:
Planning