

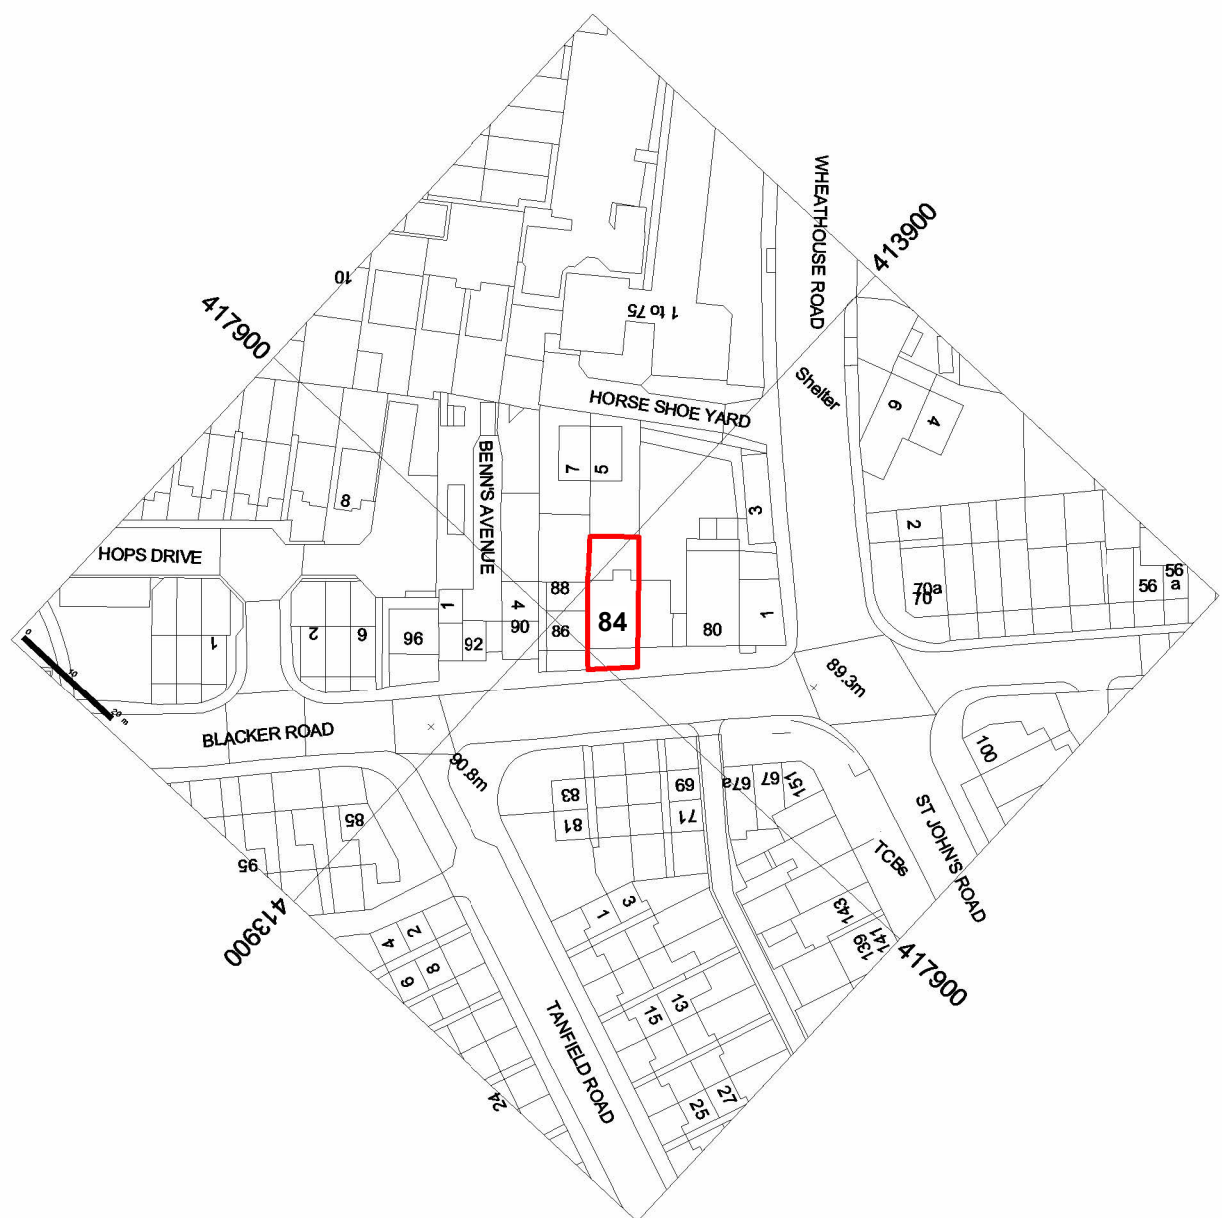


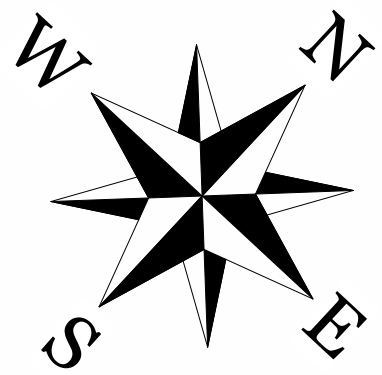

Location Plan
1 : 1250

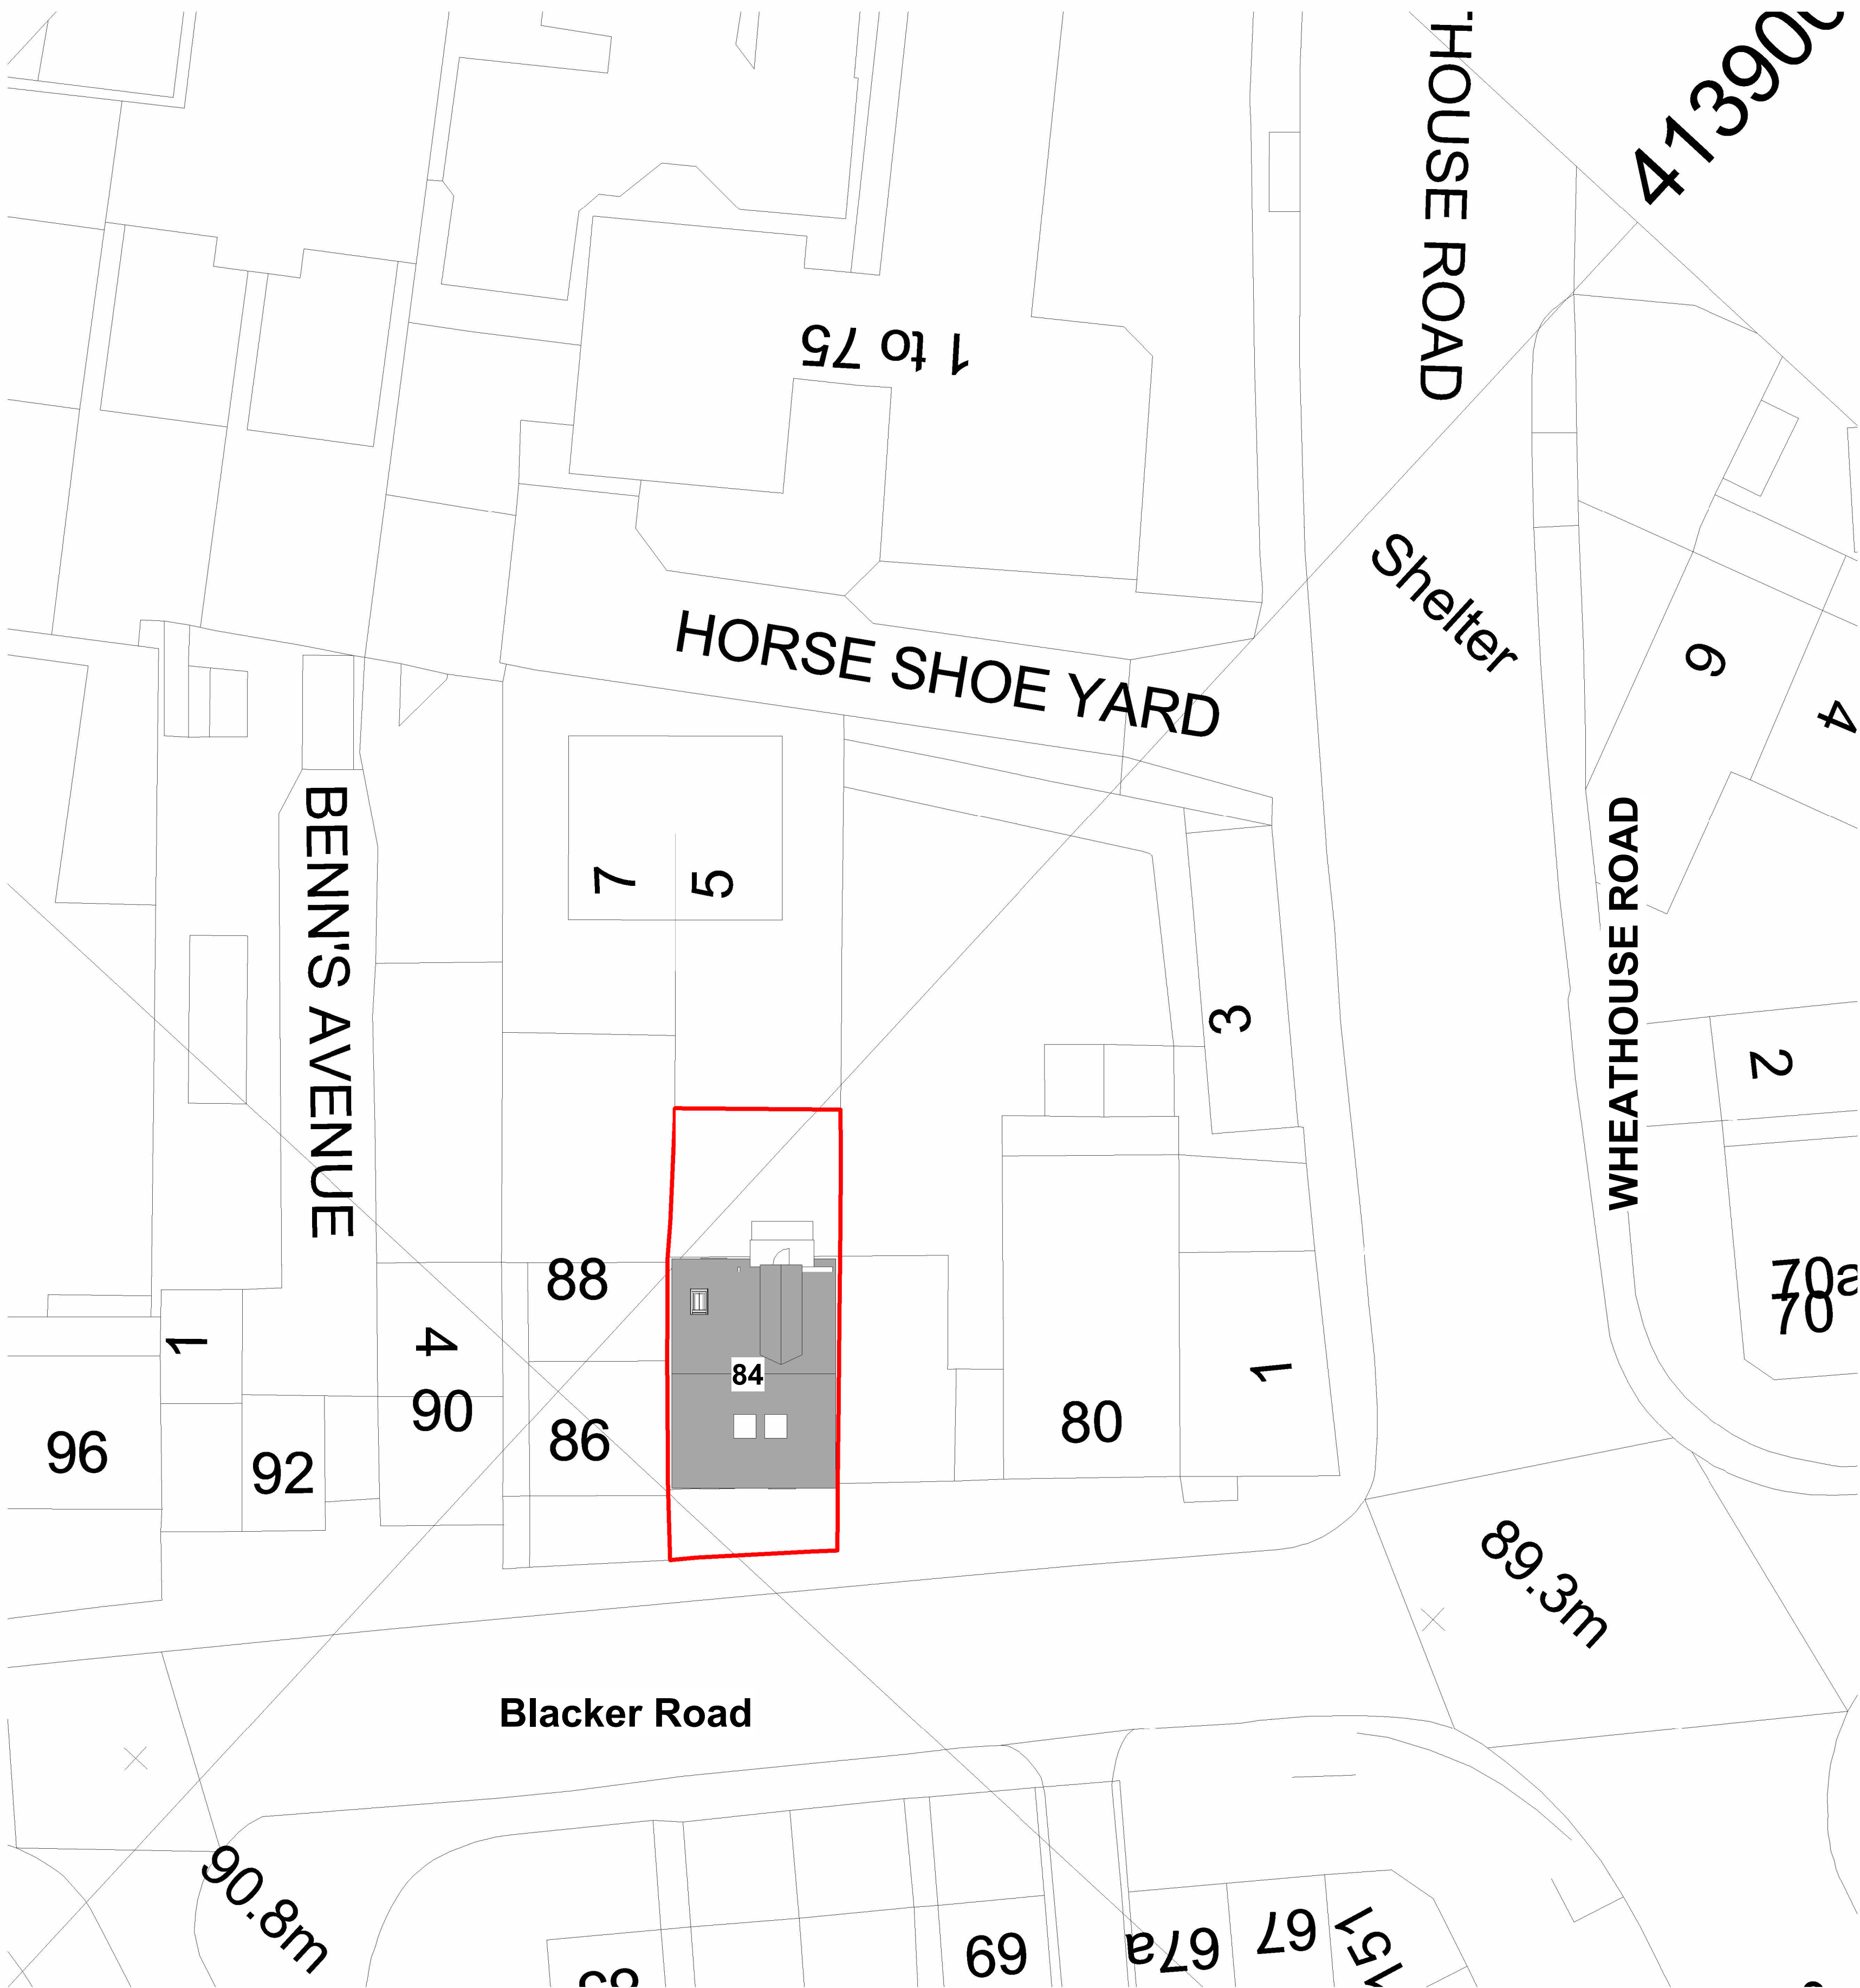

Existing Site Plan
1 : 200

Note:

All Dimensions Are Approximate
And TBC On Site By Contractor



Project Name
84 Blacker Road, Birkby, Huddersfield, HD1 5HN

Drawing Title:
Location & Existing Site Plan

Drawing Number: TR-A26-0802-A2
Scale: As indicated@A1

Date: 08/09/26
Revision: 1

Drawn By: AM
Checked by: JA

Reason For Issue:
Planning