




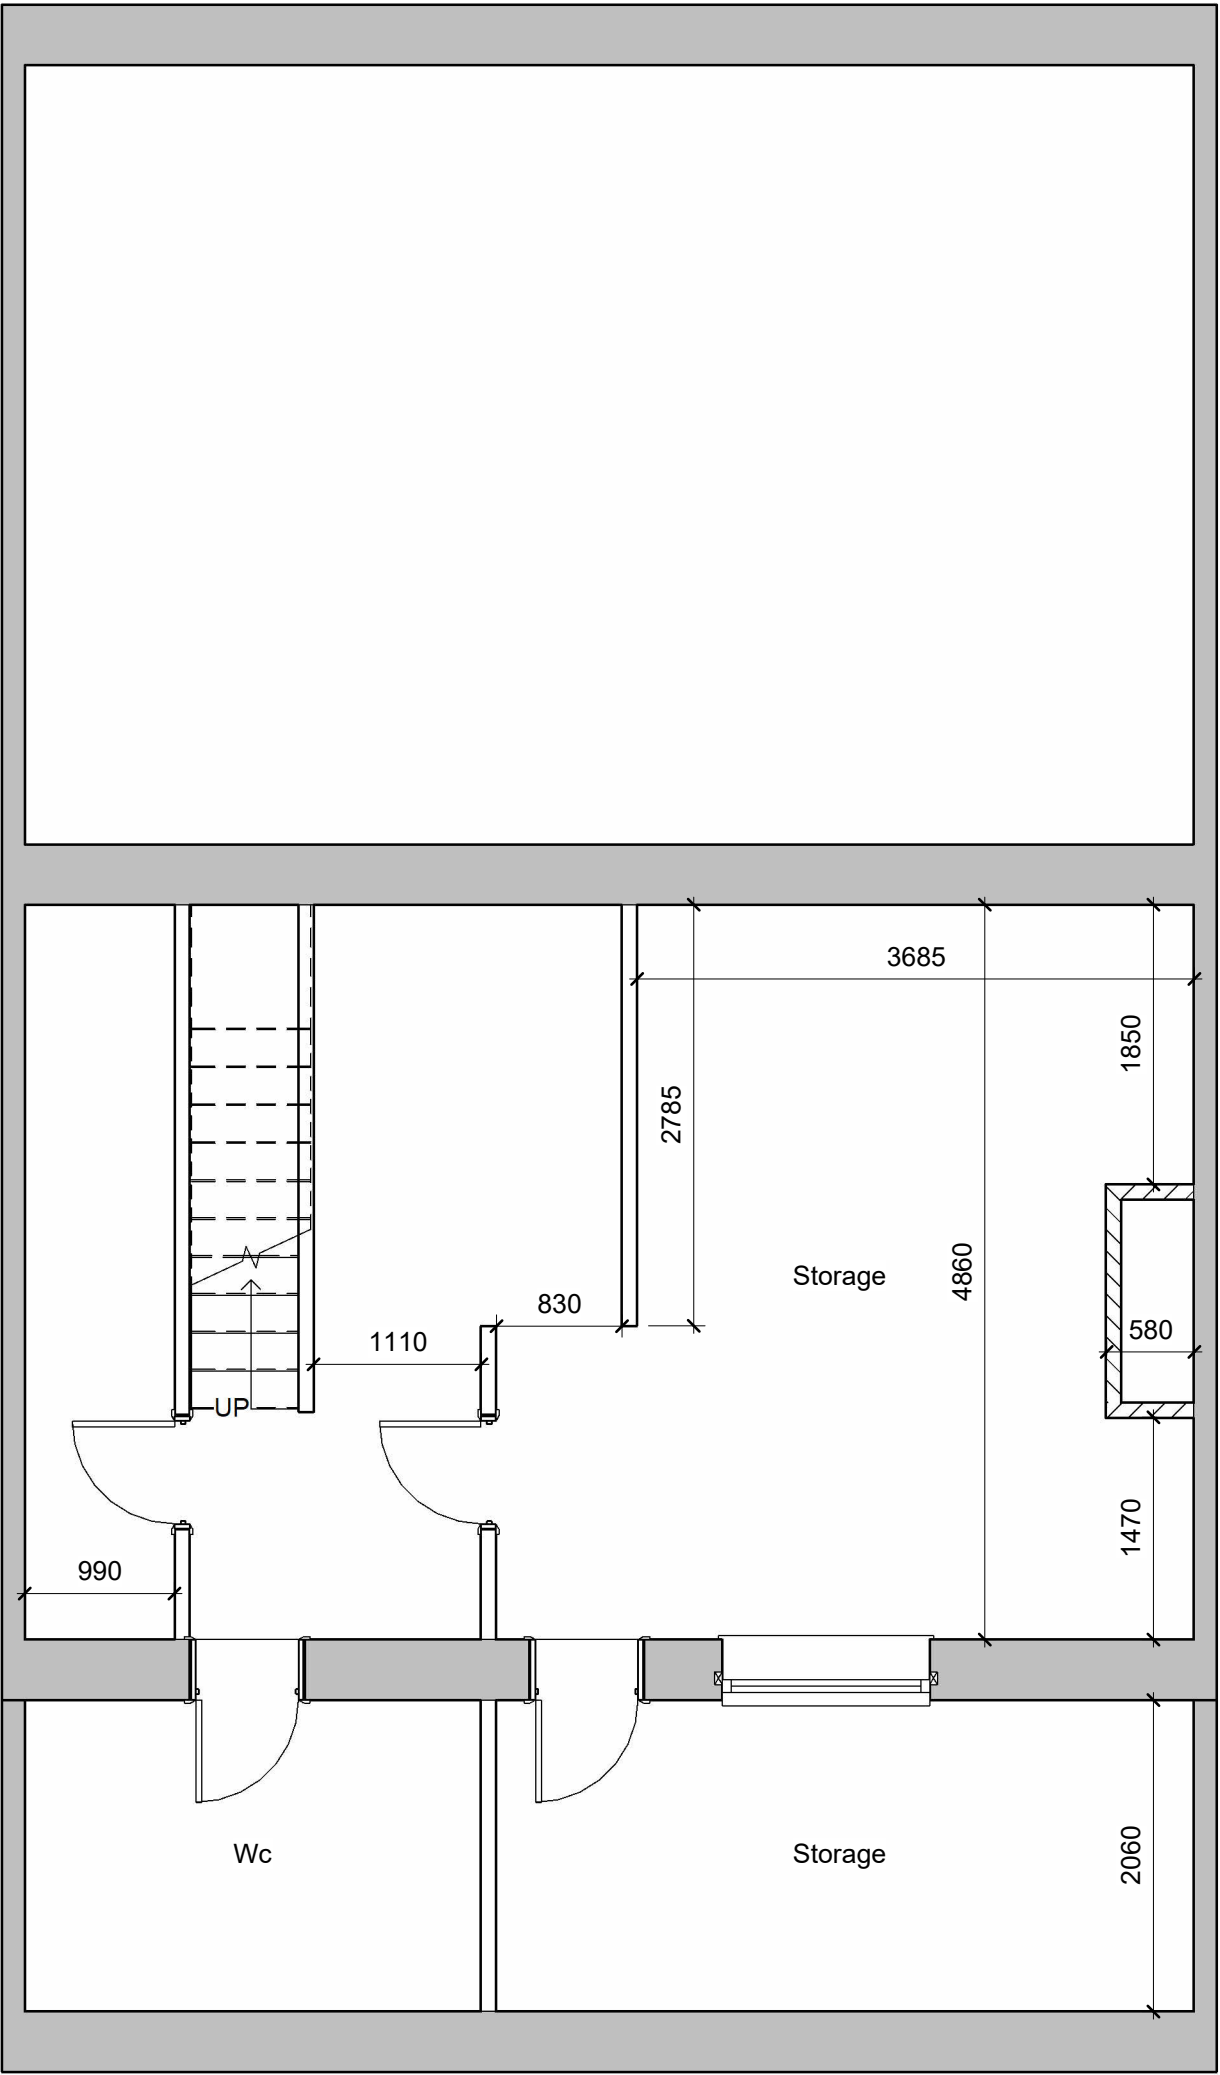


Existing Basement
1 : 50

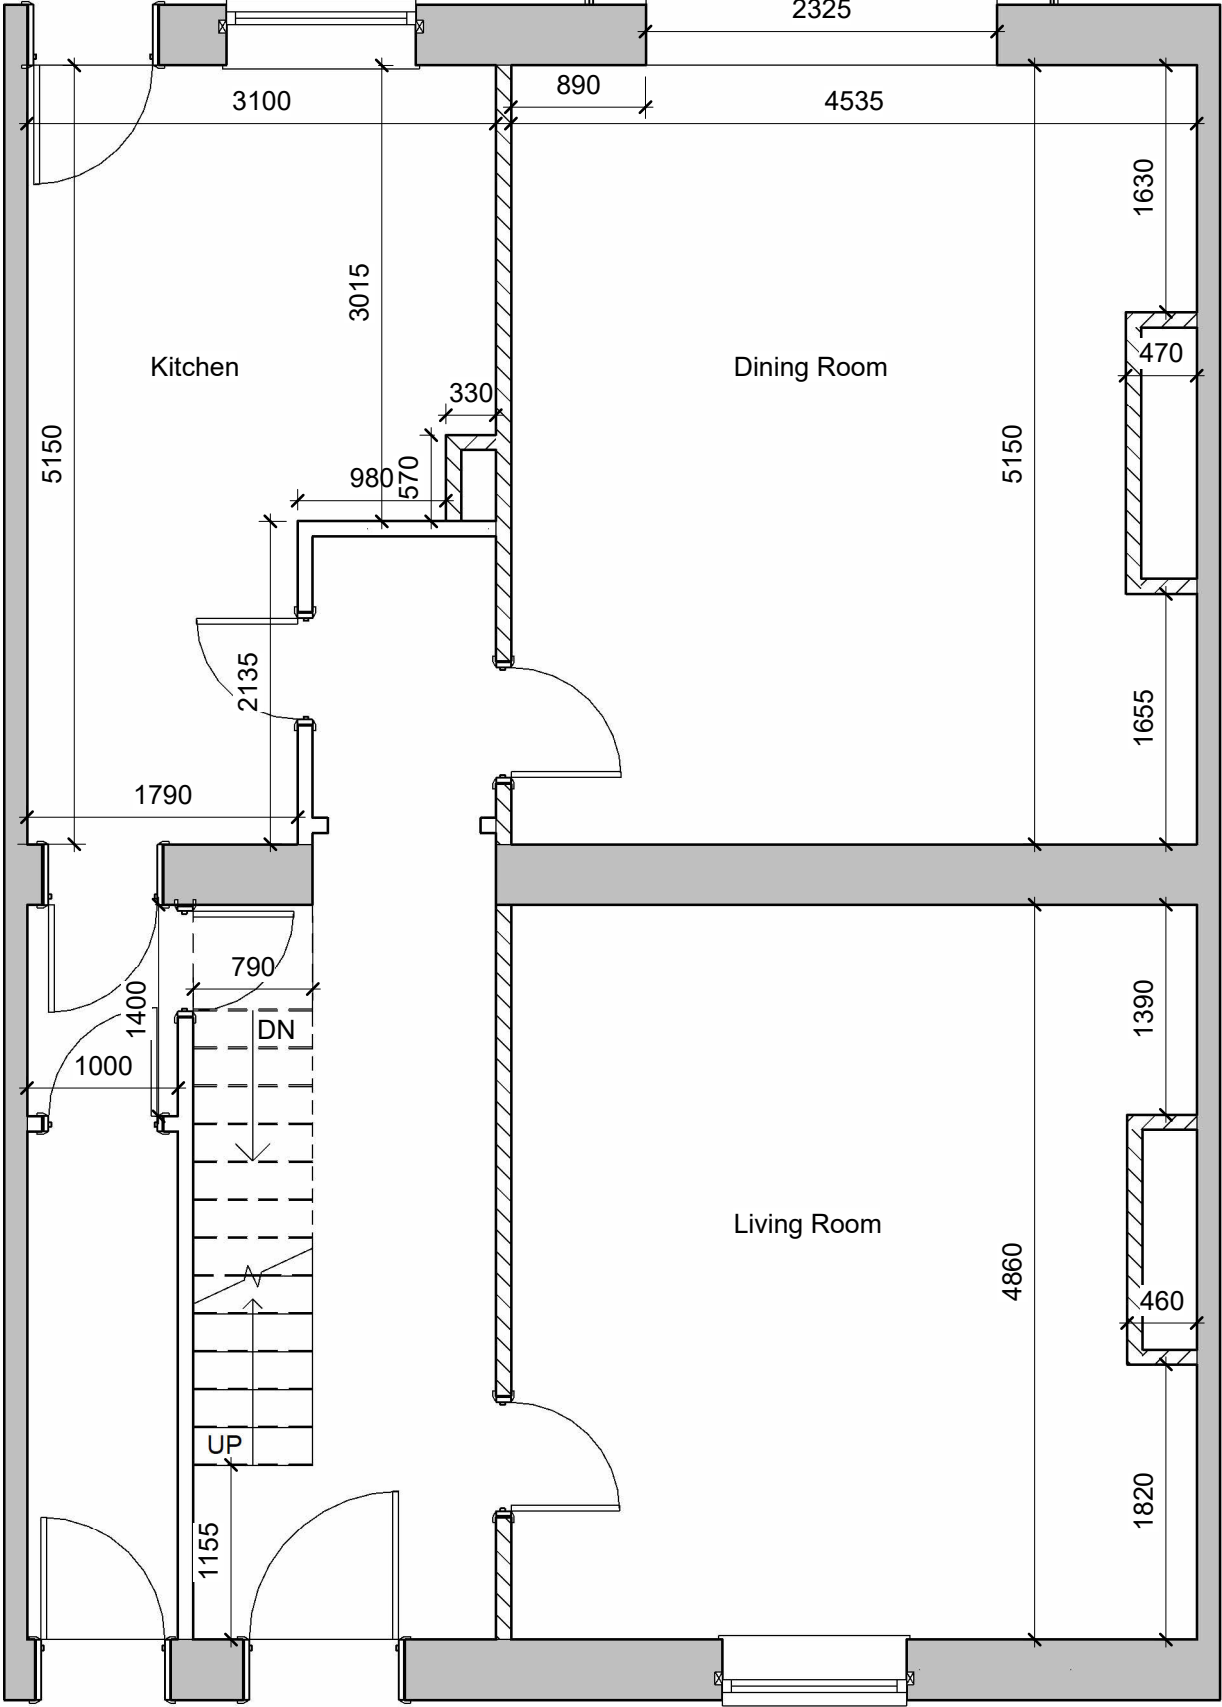


Existing Ground Floor Plan
1 : 50

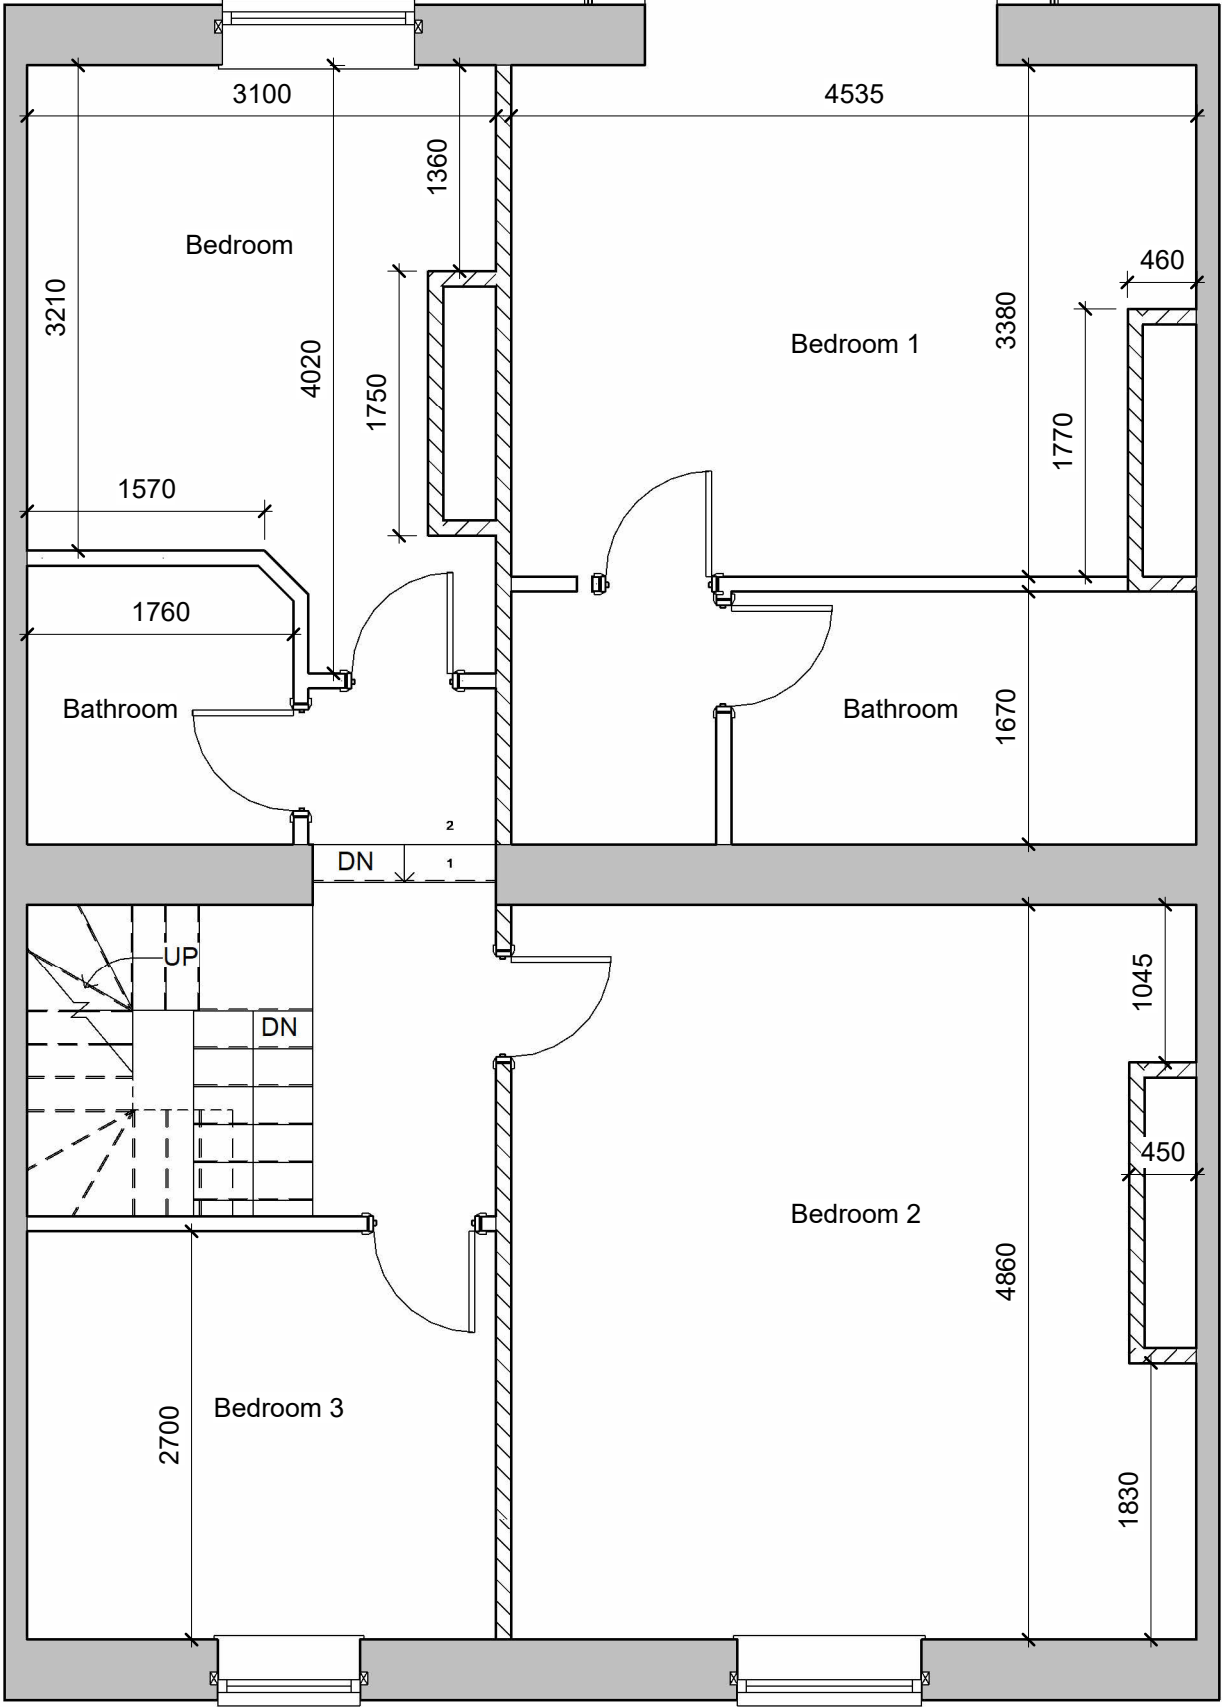


Existing First Floor Plan
1 : 50

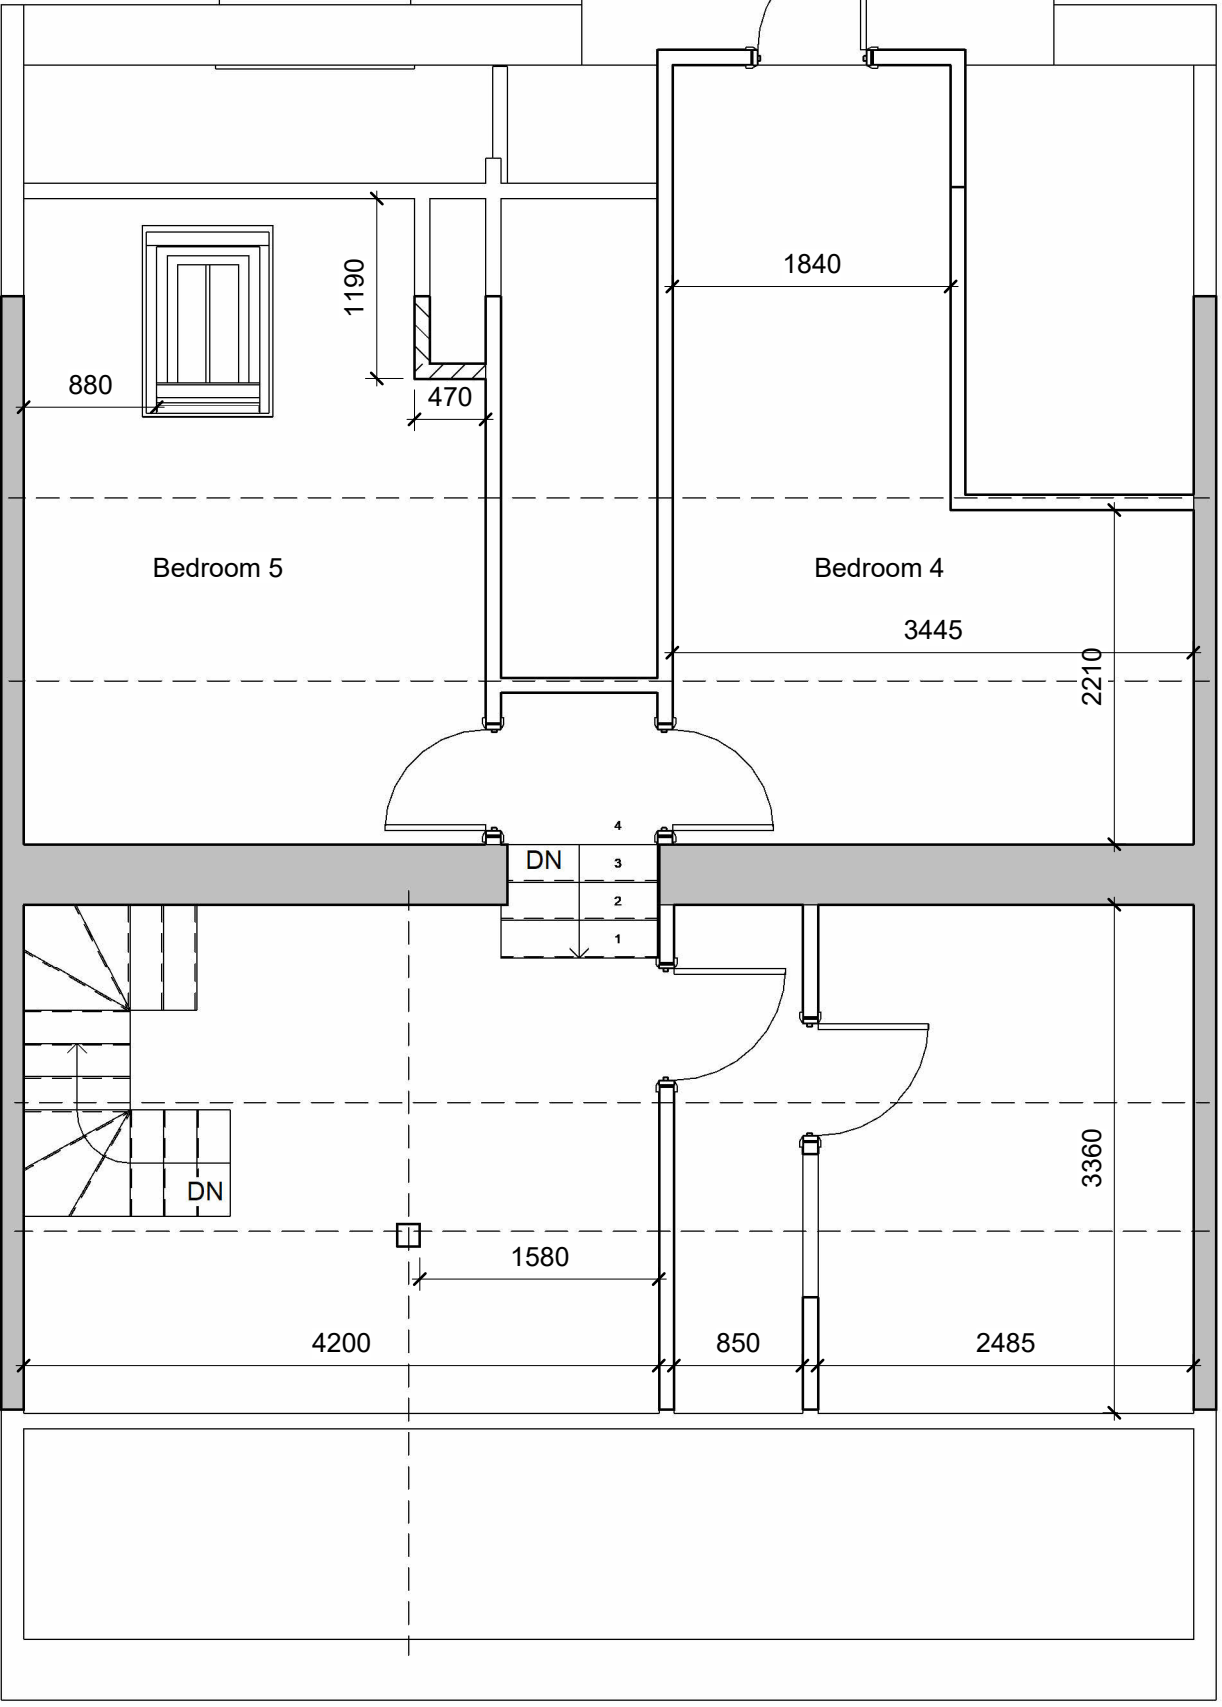


Existing Loft
1 : 50

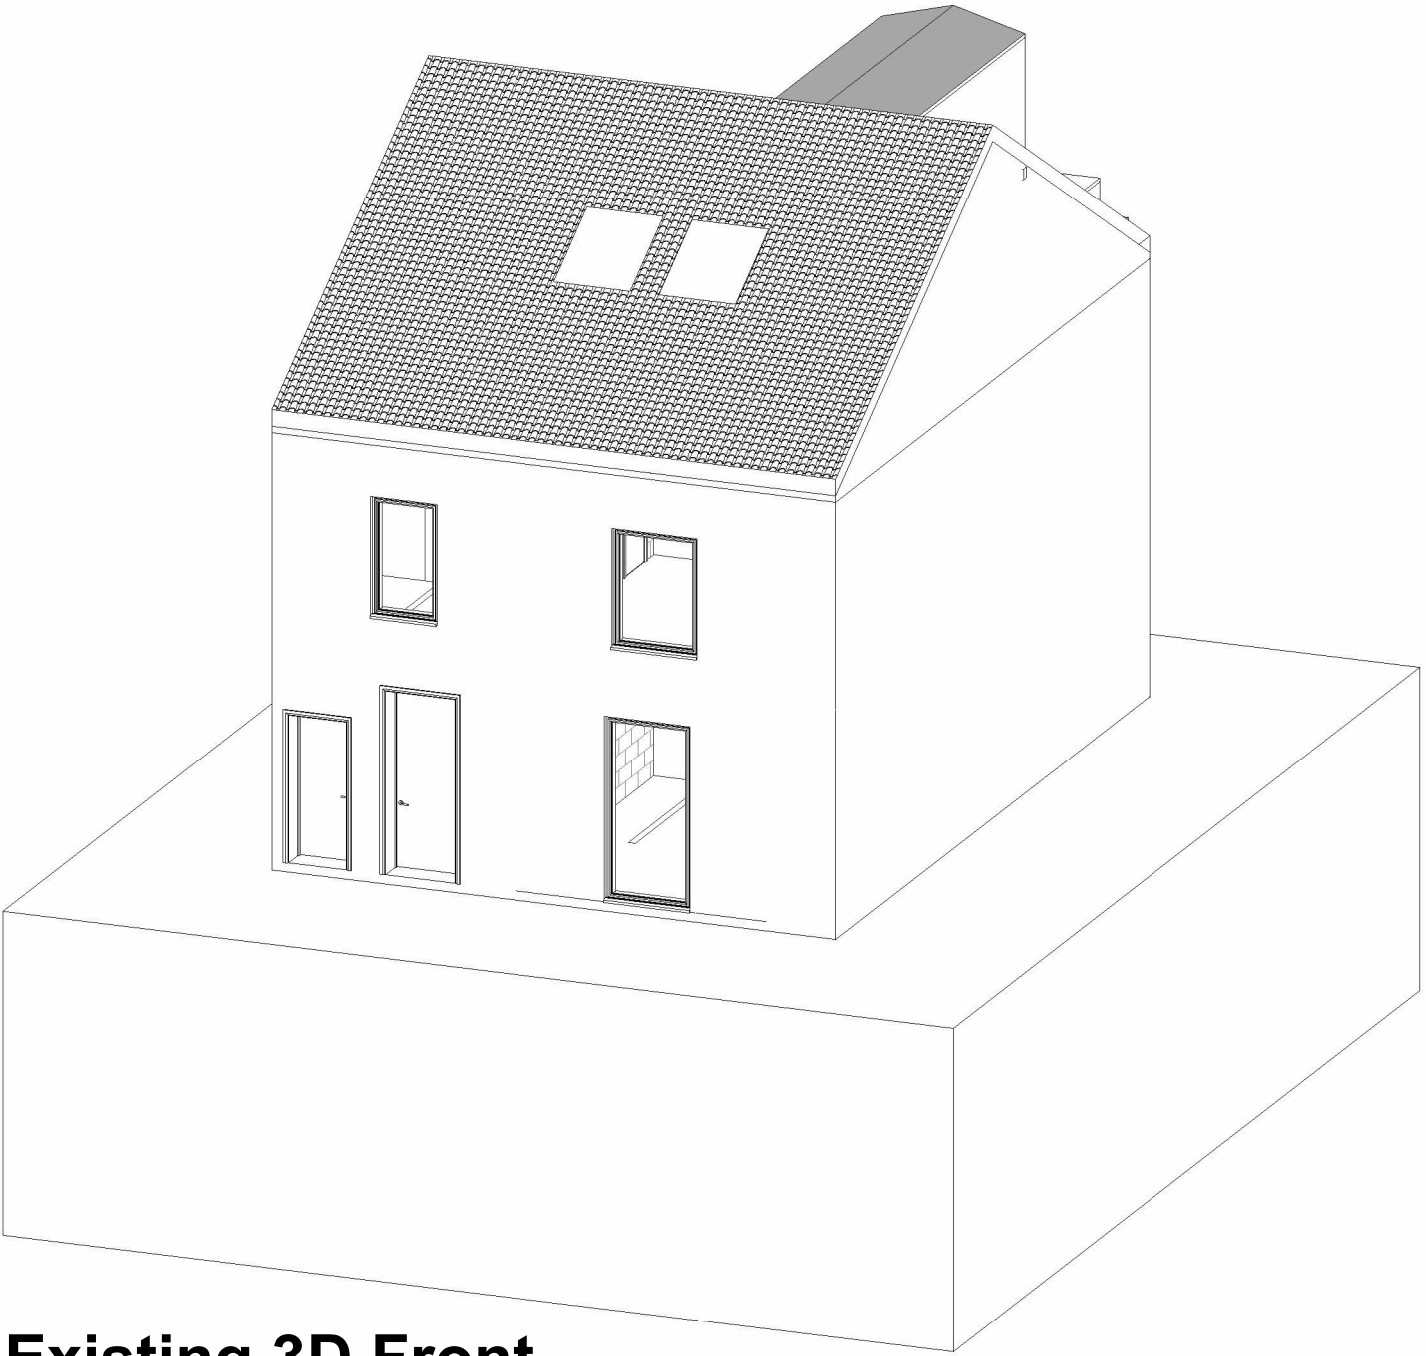


Existing 3D Front

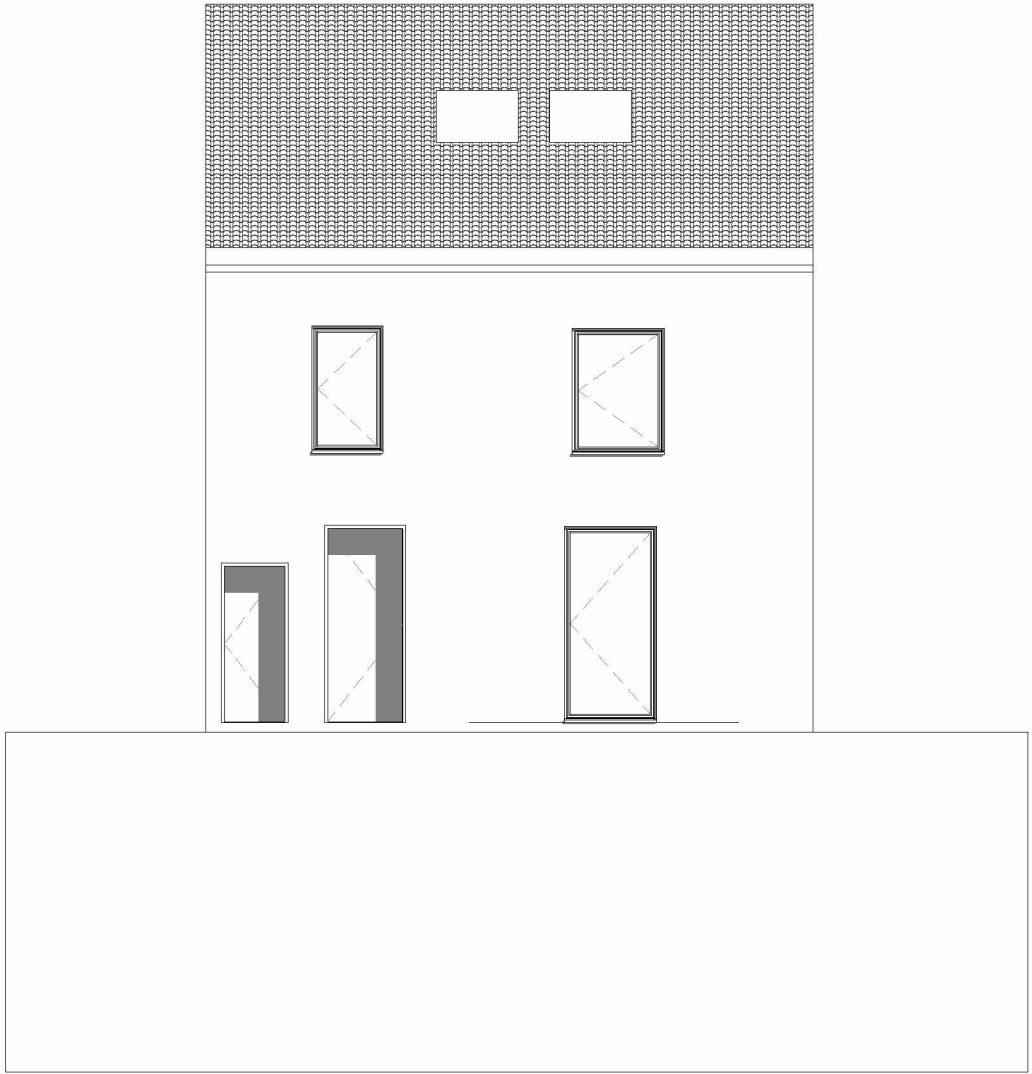


Existing Front Elevation
1 : 100

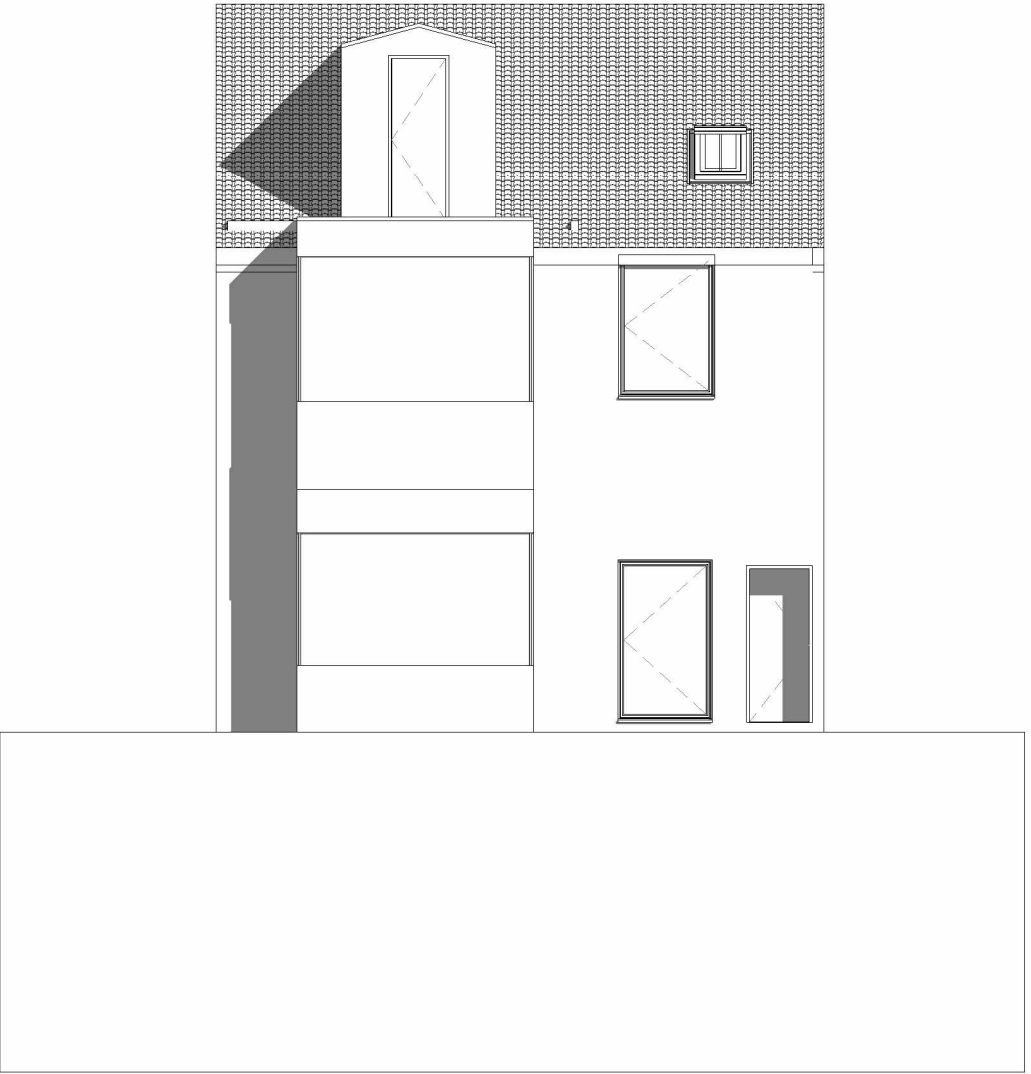

Existing Rear Elevation
1 : 100

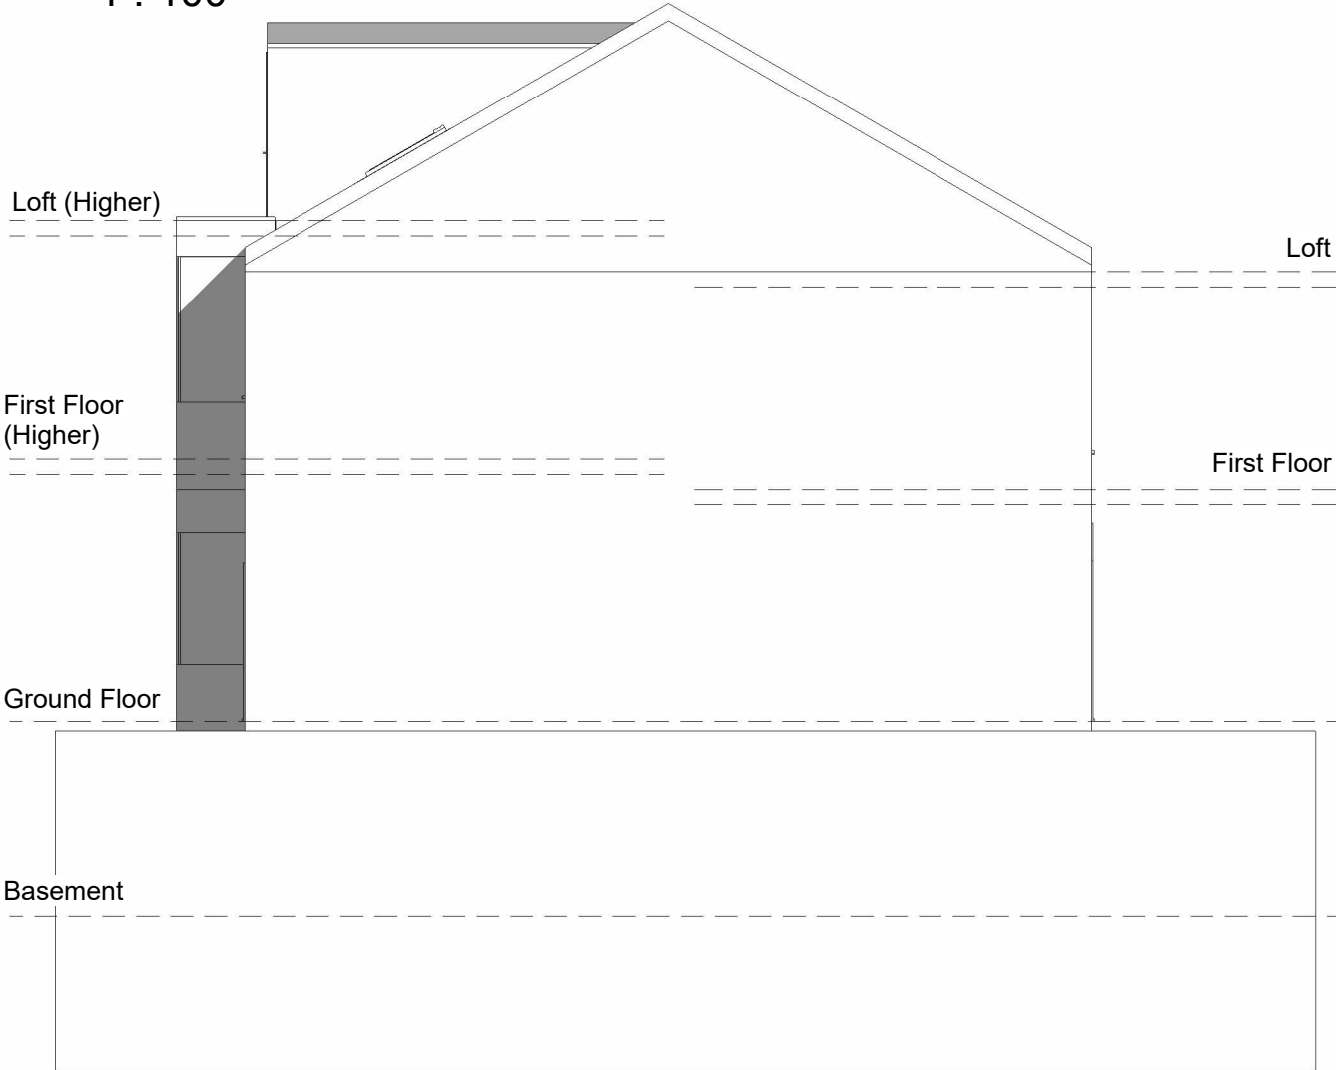

Existing Left Elevation
1 : 100

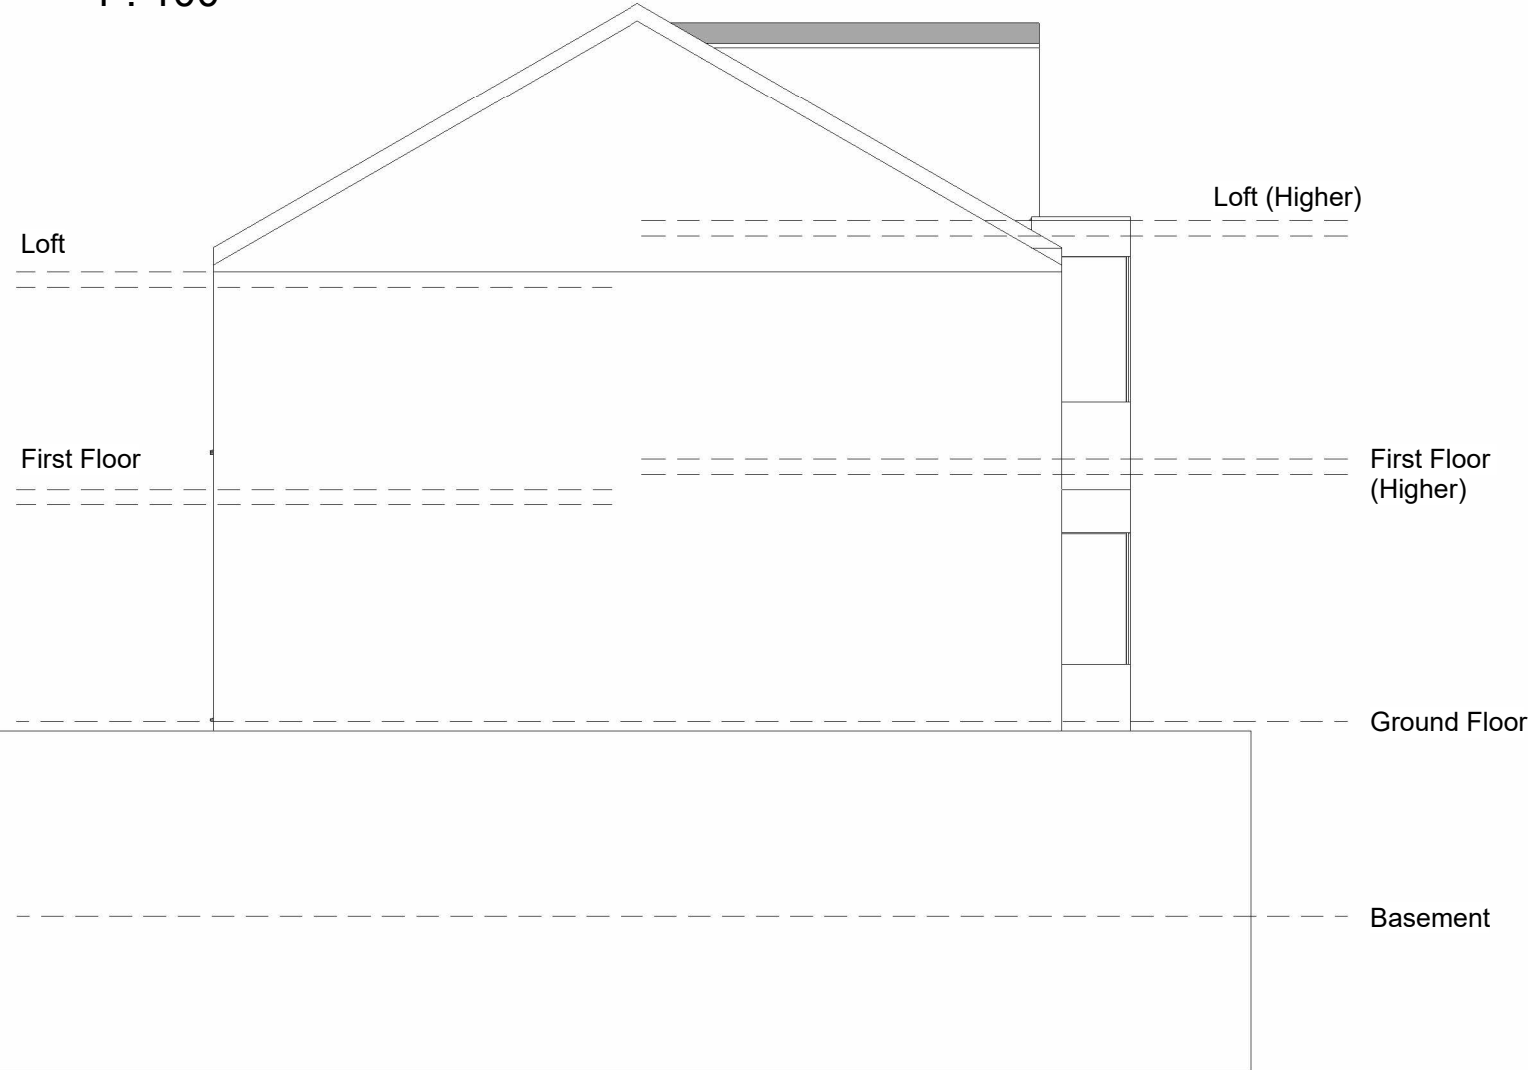

Existing Right Elevation
1 : 100

Note:

All Dimensions Are Approximate
And TBC On Site By Contractor



Project Name
84 Blacker Road, Birkby, Huddersfield, HD1 5HN

Drawing Title:
Existing Grouped Plans

Drawing Number: TR-A26-0802-A3
Scale: As indicated@A1

Date: 08/09/26
Revision: 1

Drawn By: AM
Checked by: JA

Reason For Issue:
Planning