


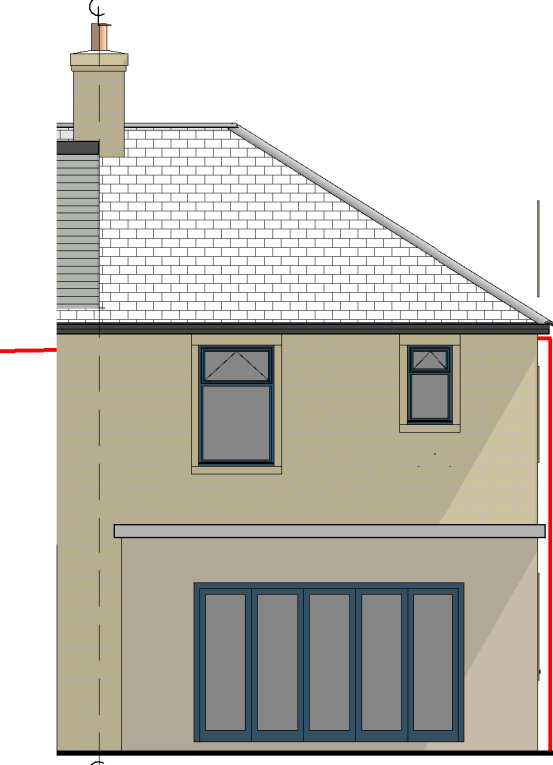

Rear Elevation SW
1 : 100




Side Elevation SE
1 : 100




Rear Elevation SW
1 : 100





Side Elevation SE
1 : 100

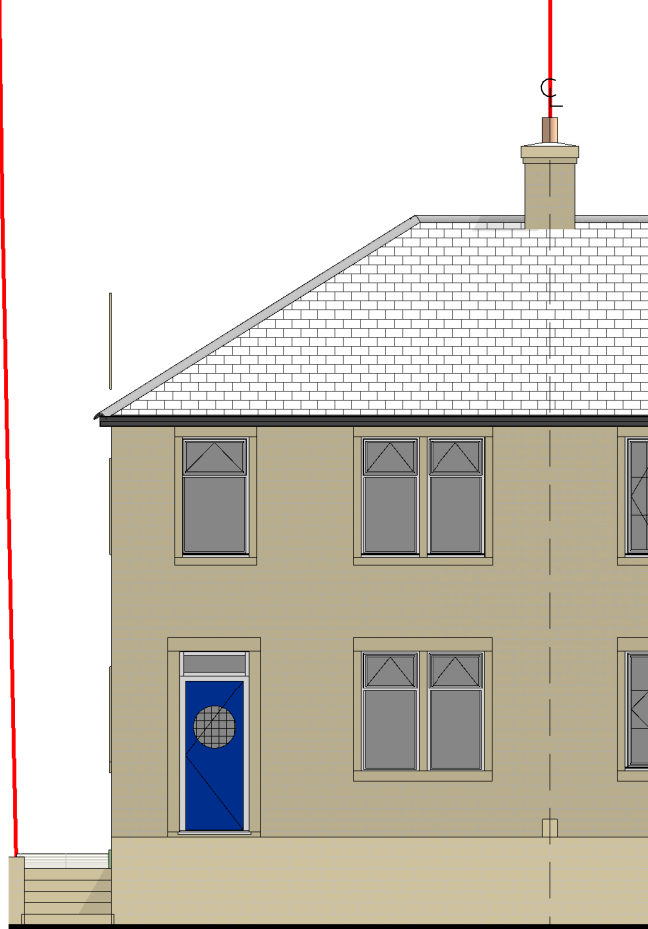


Front Elevation NE
1 : 100

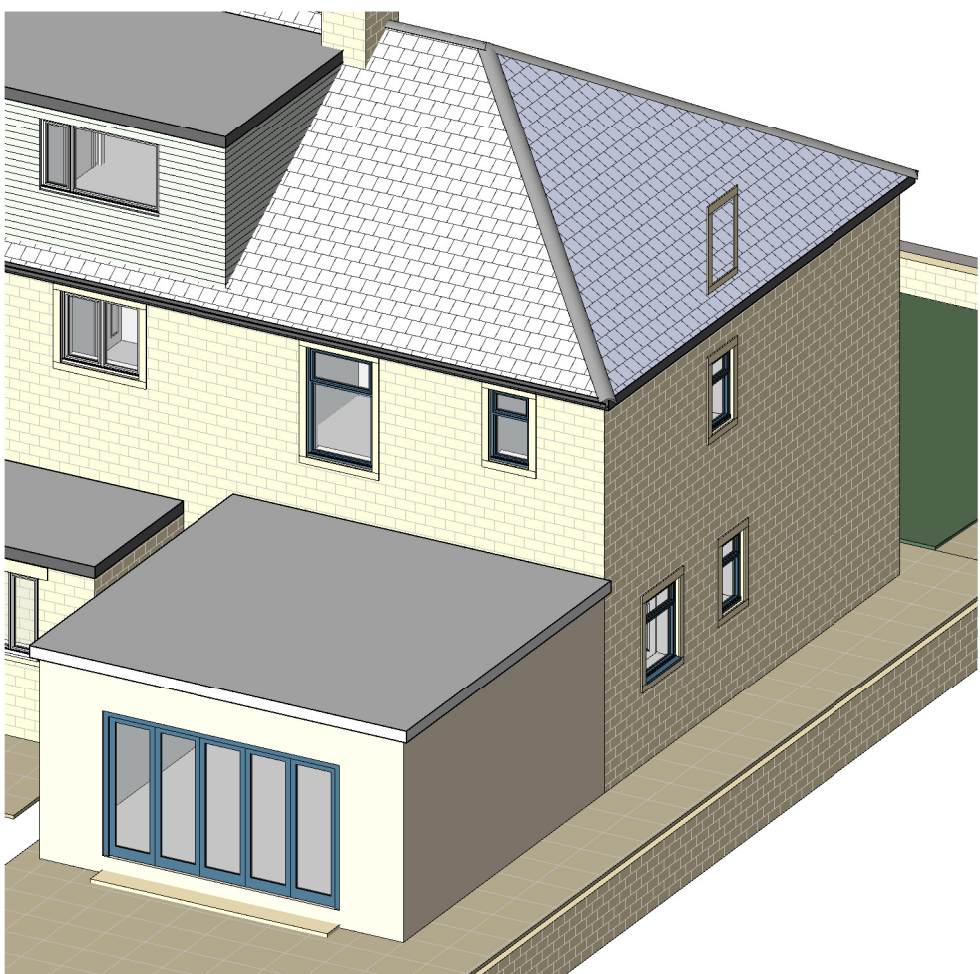


Front Elevation NE
1 : 100

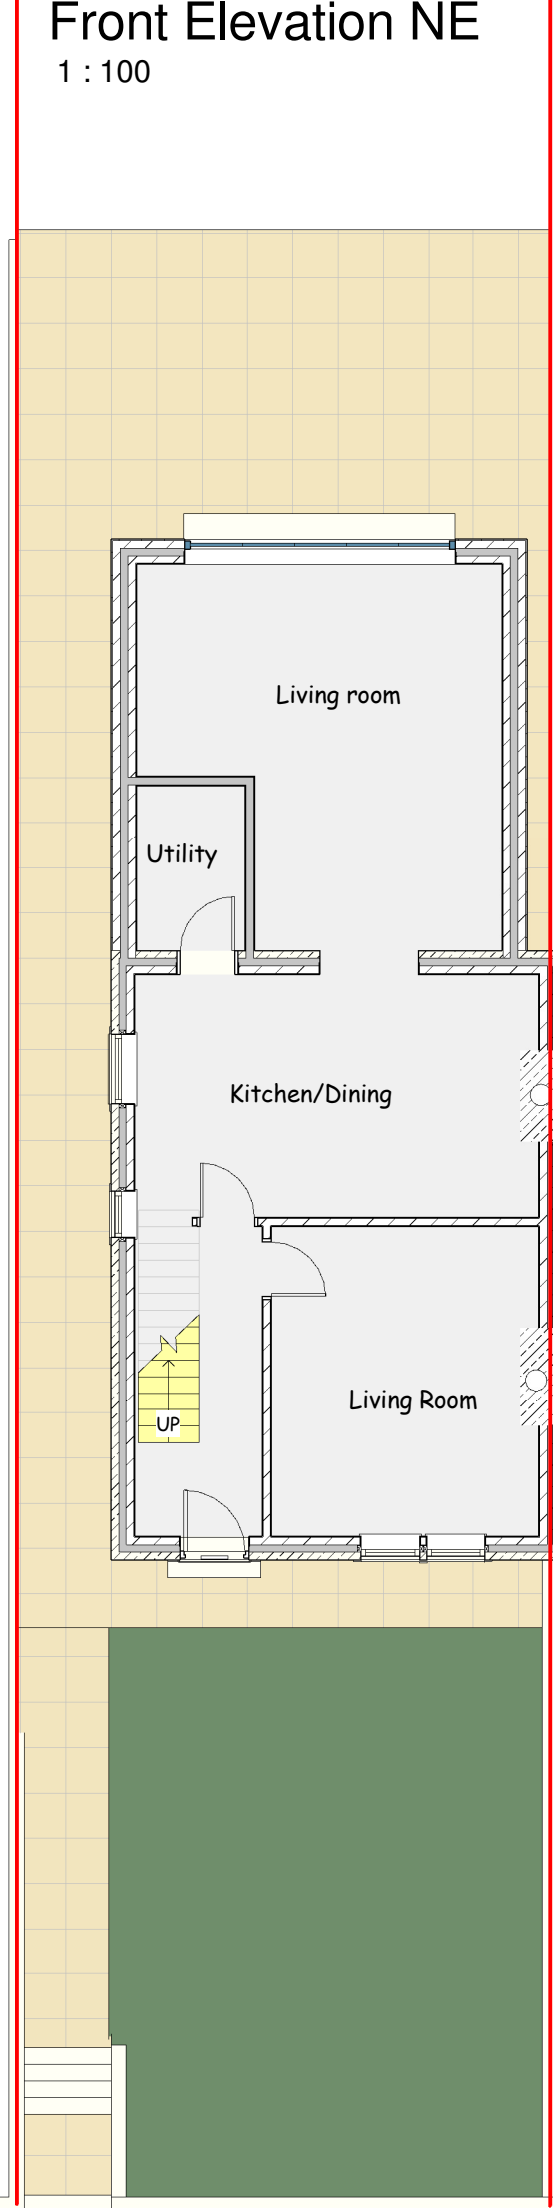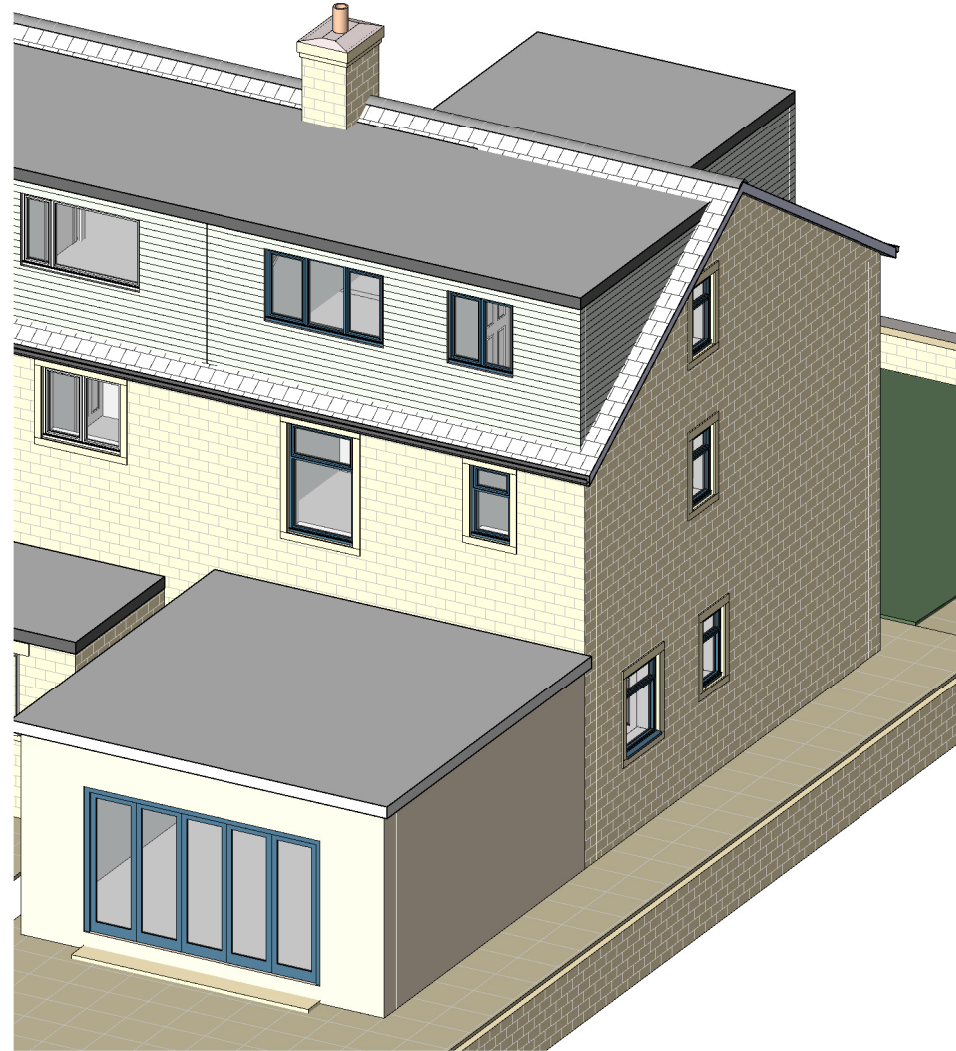


Ground Floor Plan
1 : 100

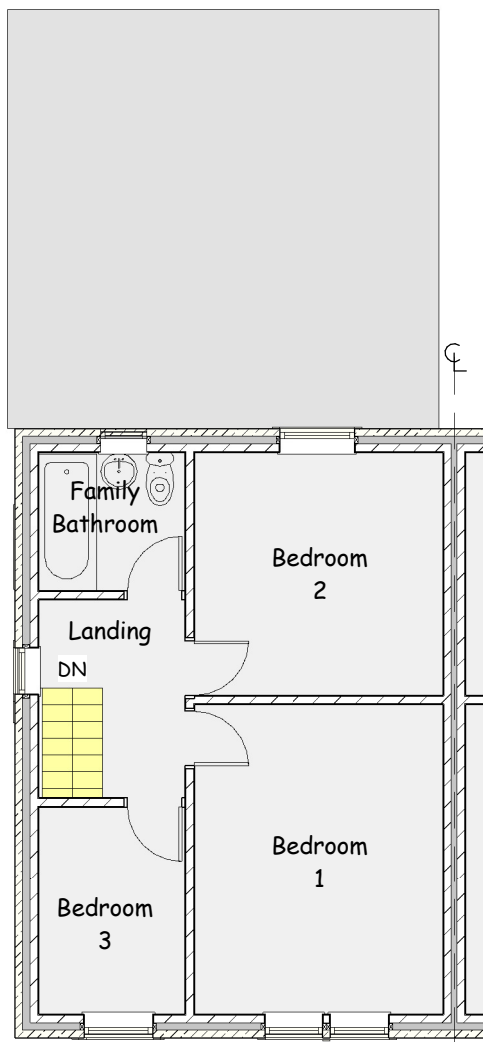


First Floor Plan
1 : 100

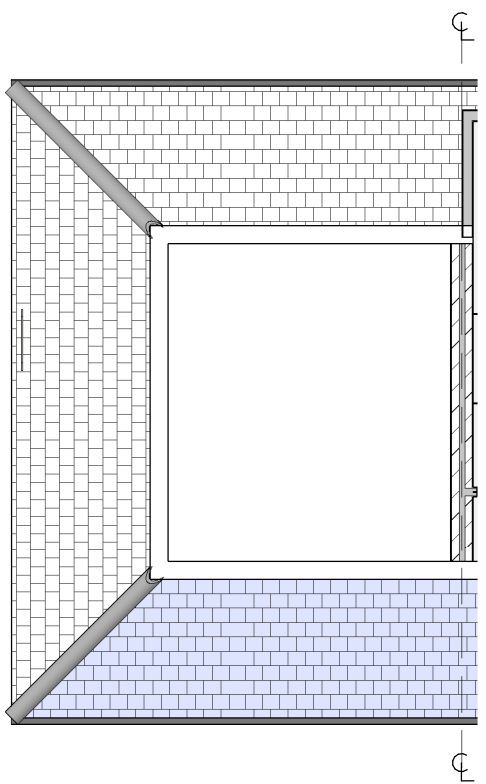


Attic Plan
1 : 100

 


scale 1 : 100 @ sheet size A1

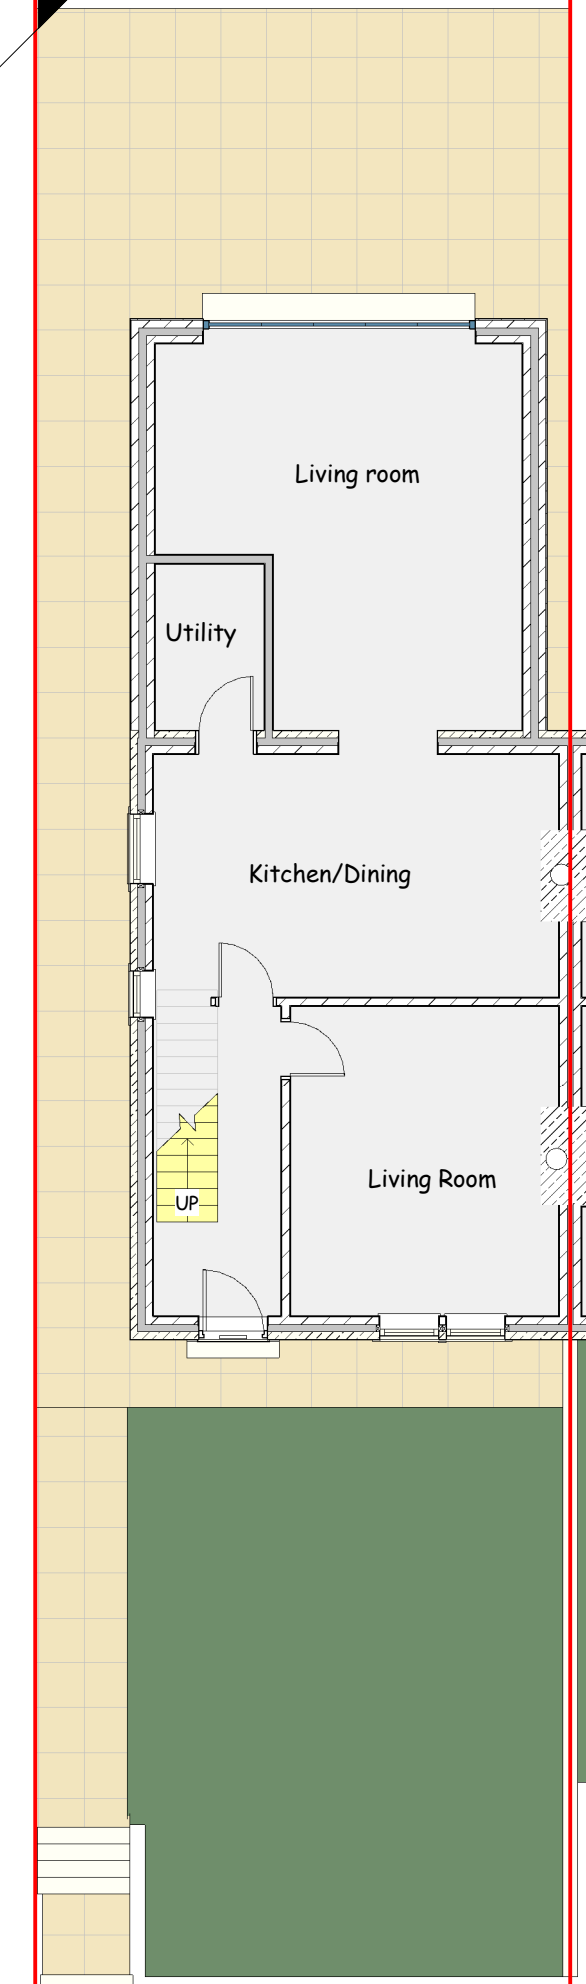


Ground Floor Plan
1 : 100

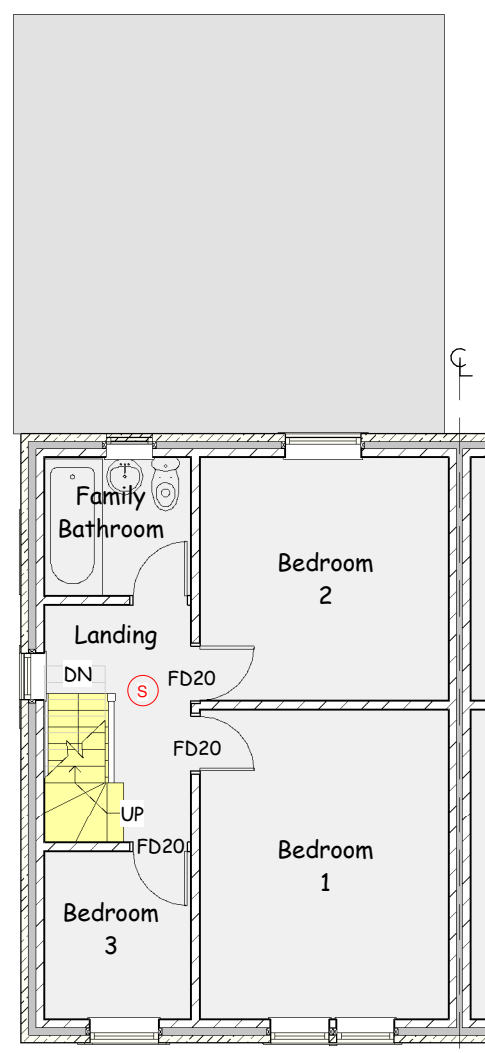


First Floor Plan
1 : 100

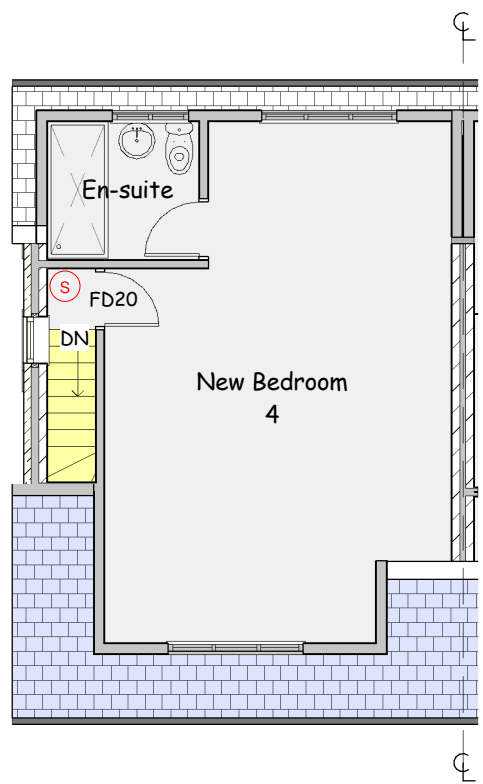

Attic Plan
1 : 100

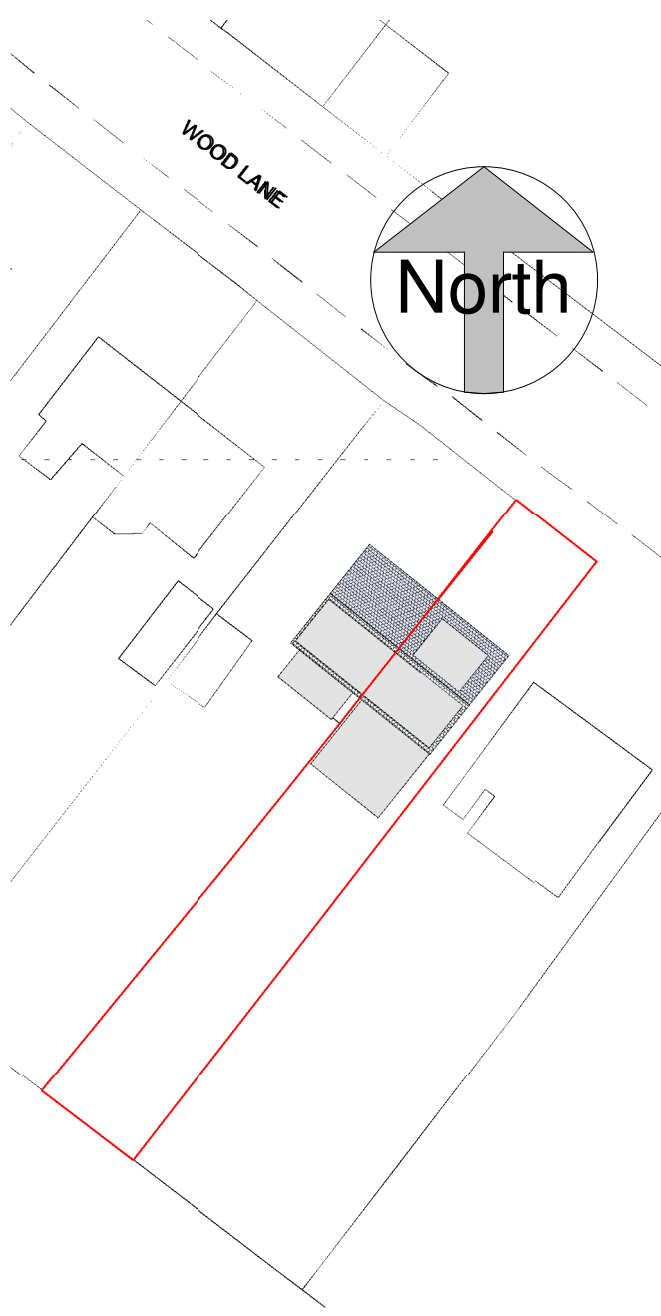

Block Plan
1 : 500

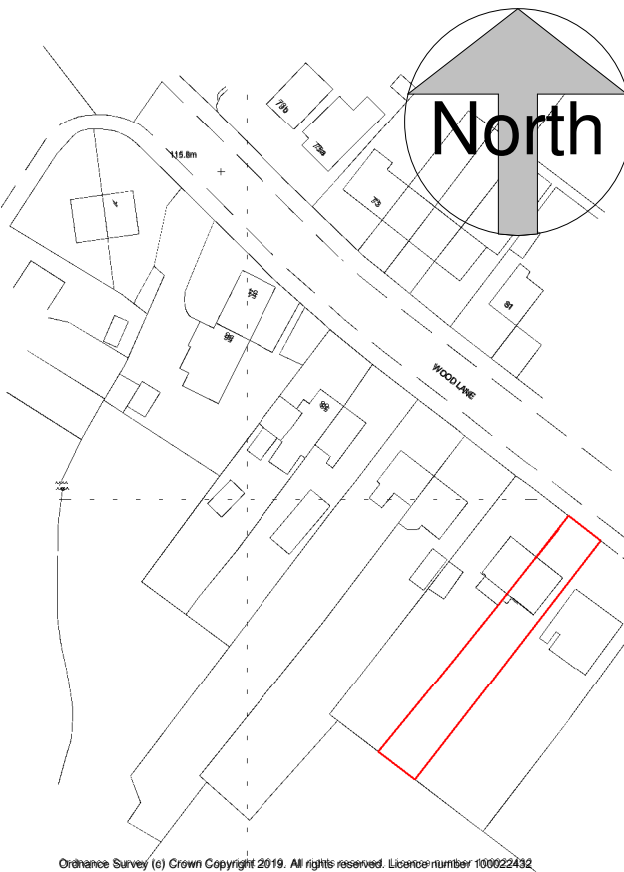

Location Plan
1 : 1250

This drawing is copyright and must not be reproduced without written permission.
Do not scale - Use figured dimensions only

PROJECT Proposed Rear and Front Dormers and Gable Extension at 68 Wood Lane, Newsome, Huddersfield. HD4 6PT

CLIENT Mr S Bacon

DWG TITLE Plans, Elevations and Views as Existing and Proposed

DWG NO. 2611 - 01

SCALE
1 : 100
1 : 500
1 : 1250

DATE 8/09/2026

DB ARCHITECTS

12 Tinker Lane, Meltham, Holmfirth, HD9 4EX

t:01484 850579 e:david.dbarchitects@virginmedia.com

