

Notes

Do not scale from drawing, use figured dimensions only.
All dimensions must be checked and verified on site prior to commencement of work and architect to be notified of any discrepancies.
This drawing is intended to permit overall scheme proposals only and cannot be used for construction purposes without further information.


Rev	Drawn	Checked	Date




Proposed Site Plan 1:200




Proposed Site Plan 1:200

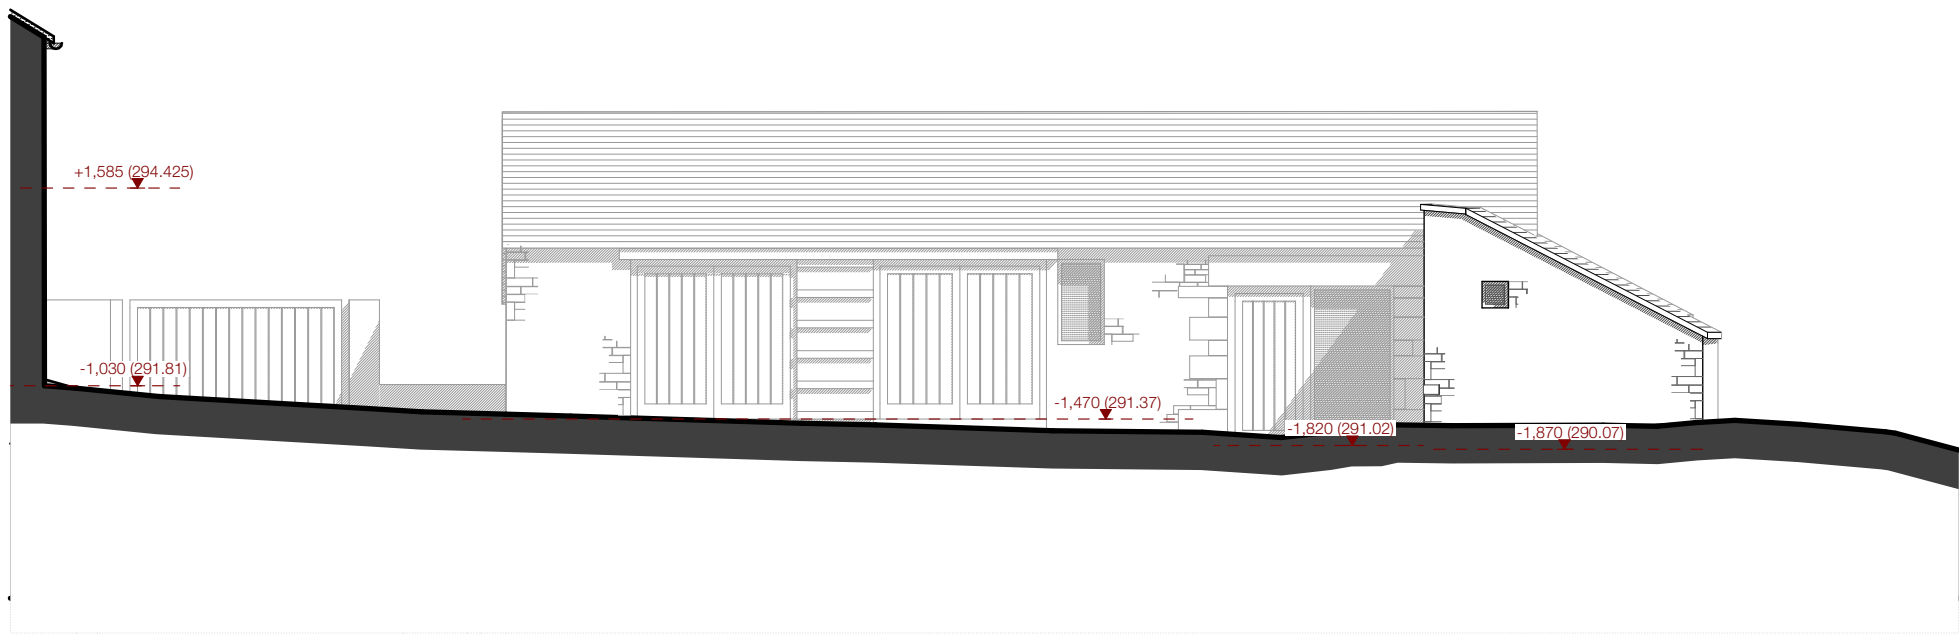


Outbuilding South Elevation 1:100

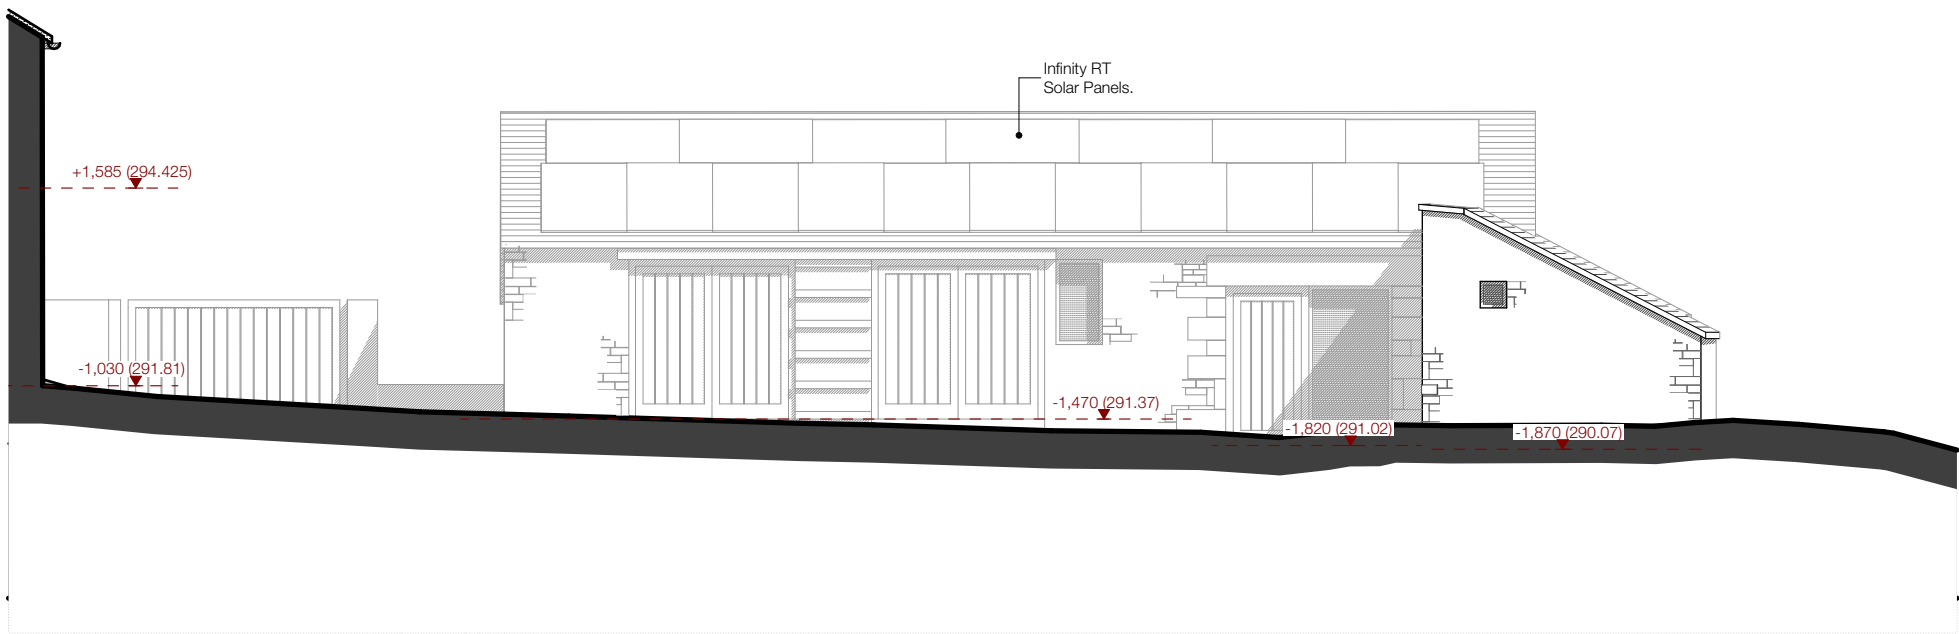

Outbuilding South Elevation 1:100

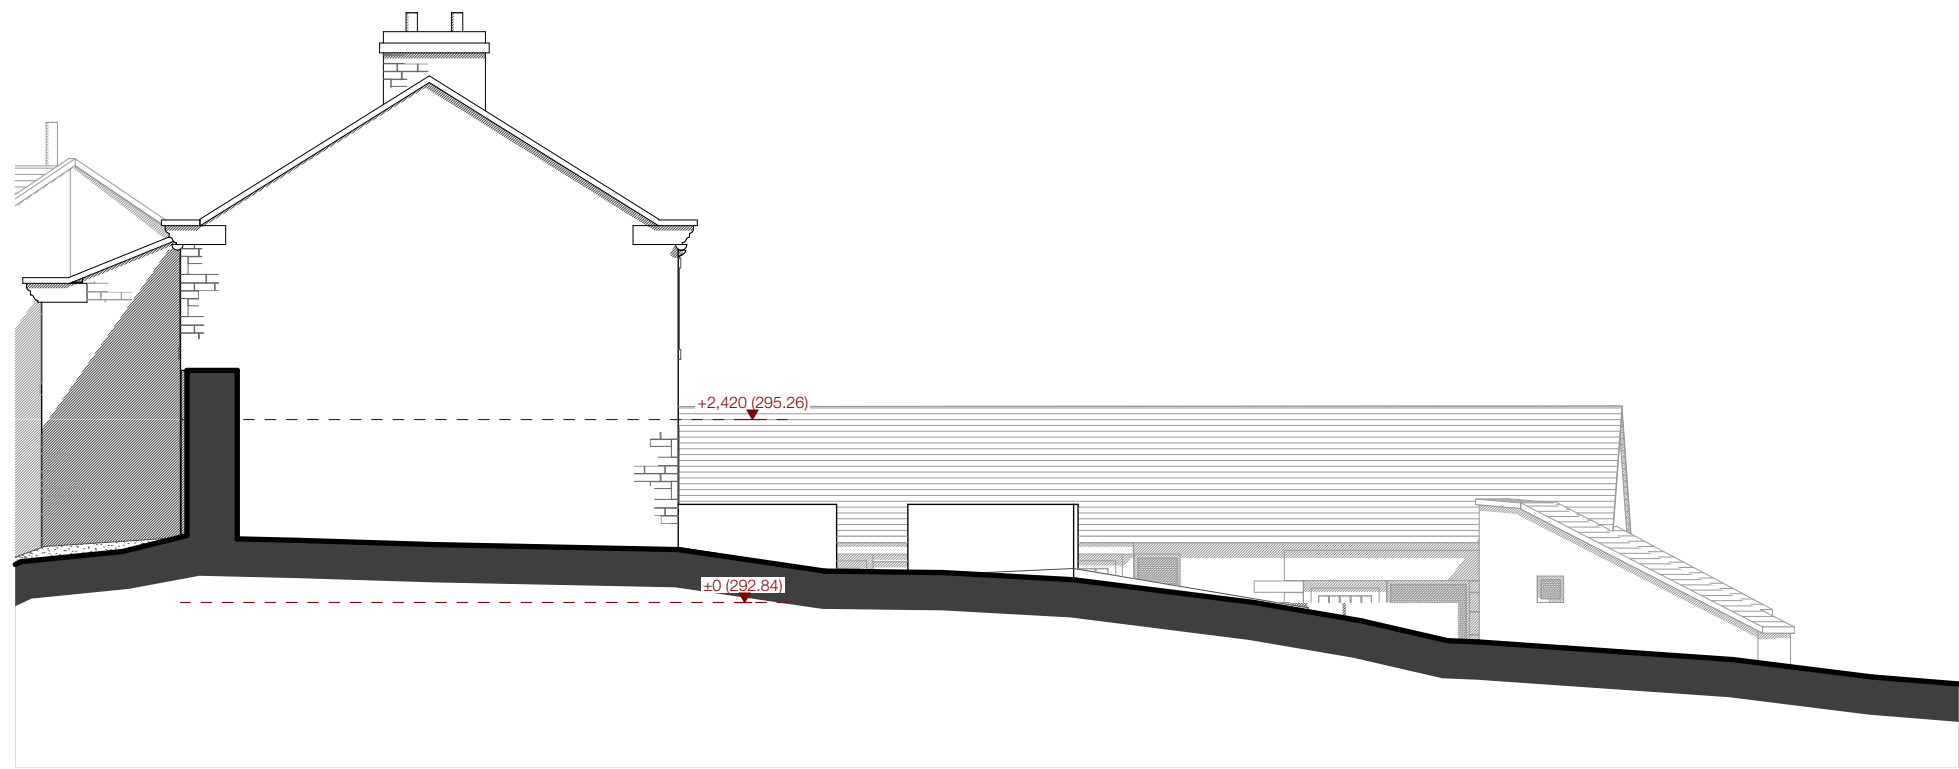

House South Elevation 1:100

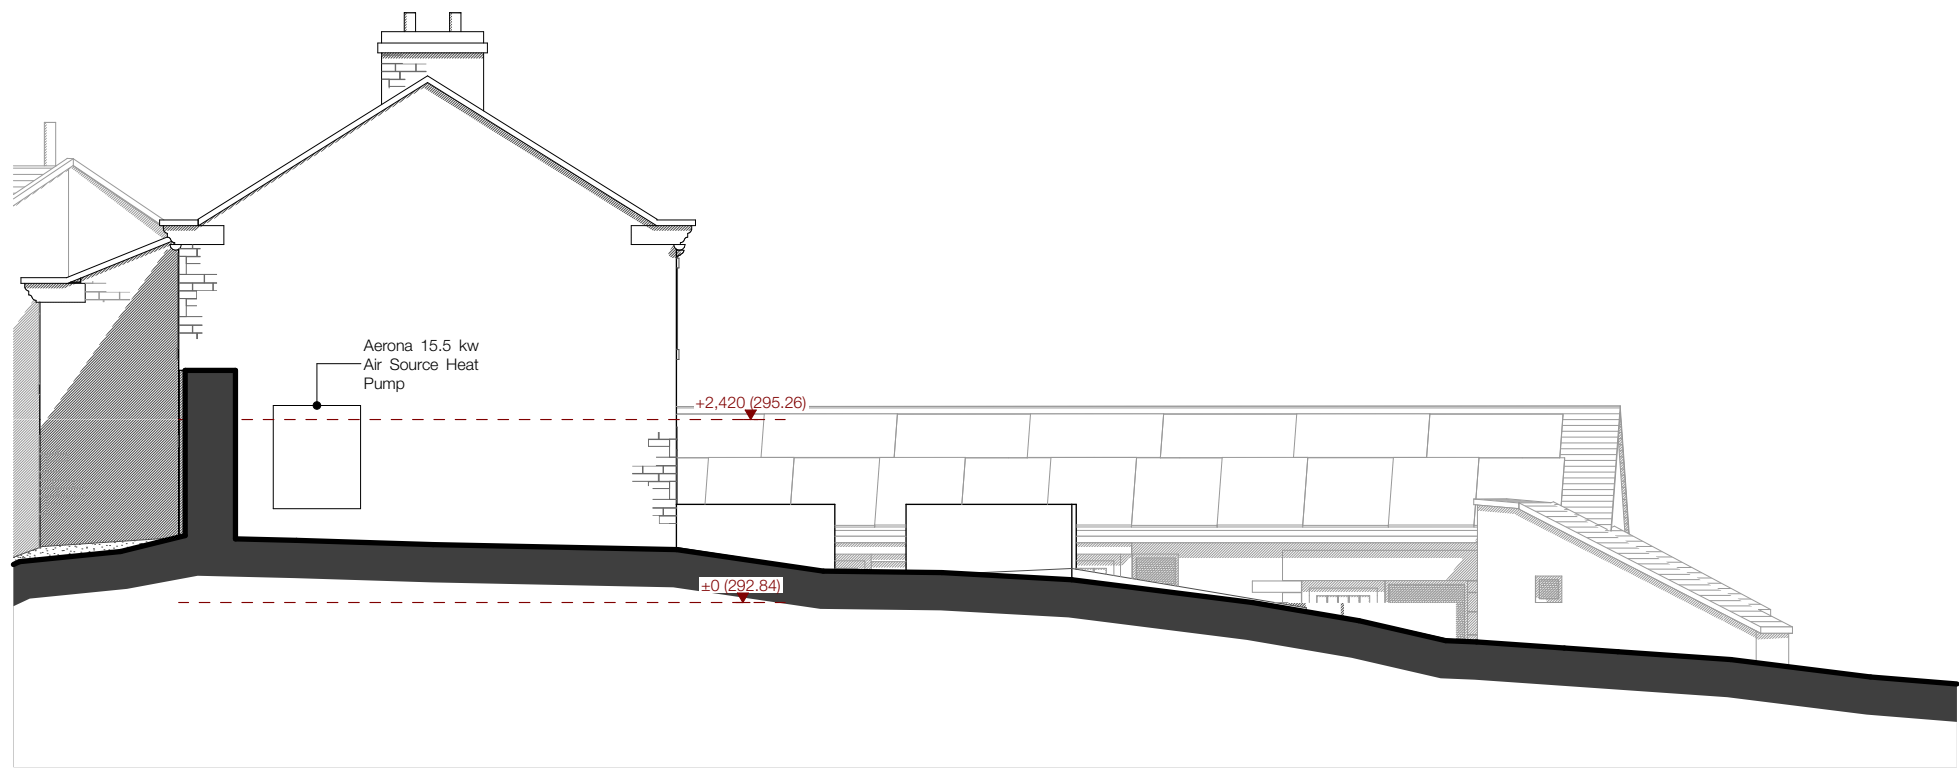

House South Elevation 1:100

EXISTING

PROPOSED

EXISTING

PROPOSED

Job Title Lower Wickens Farm, Wickens Lane, Upperthong, Holmfirth.	
Client Mr Nigel Brook	Company AD
Status PLANNING	Scale & A1 1:100 / 1:200
Drawing Solar Panel / ASHP Proposals	Date September 2026
Date September 2026	Drawn FWG
Drawing No. 3183 (0-) 14	Checked Revision •

ONE17
ARCHITECTS & INTERIOR DESIGNERS

The Dyehouse, Armitage Bridge
Huddersfield, West Yorkshire HD4 7PD
T 01484 668 000 F 01484 668 001
E solutions@one17design.com

ONE17DESIGN.COM