

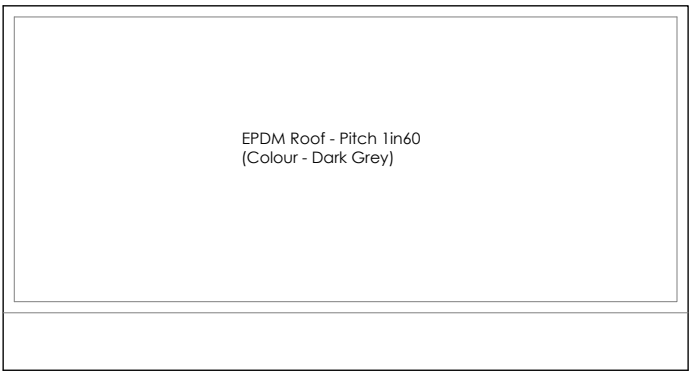


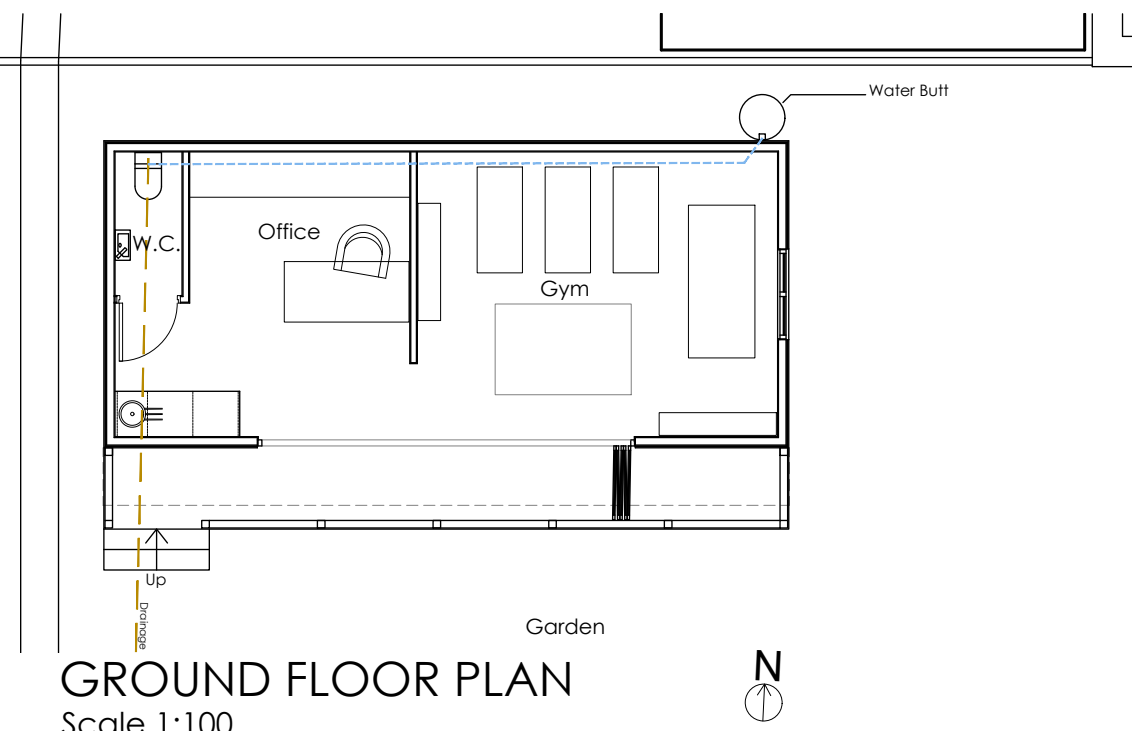


ROOF PLAN

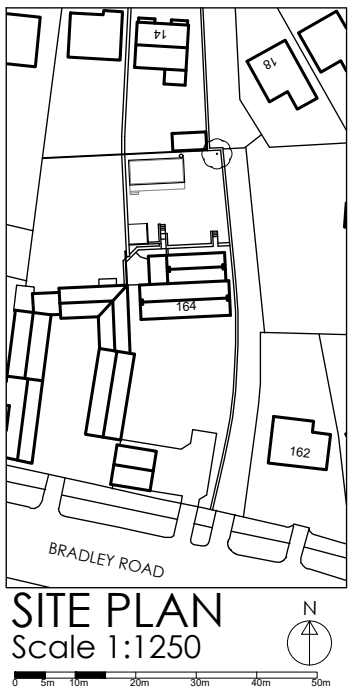

SITE PLAN
Scale 1:1250

Do not scale from this drawing. Use figured dimensions only.
Contractors to verify all dimensions on site before commencing any work or shop drawings.
If drawings or specifications exceed the quantities taken in any way, Fibre Architects are to be informed before the work is initiated.
All drawn information is based on Ordnance Survey and/or existing record drawings. All content subject to Site Survey, Structural Survey, Site Investigations, Planning and other Statutory Approvals.
This drawing is not to be reproduced in whole or part without the consent of Fibre Architects Ltd.
Fibre Architects Limited Copyright.

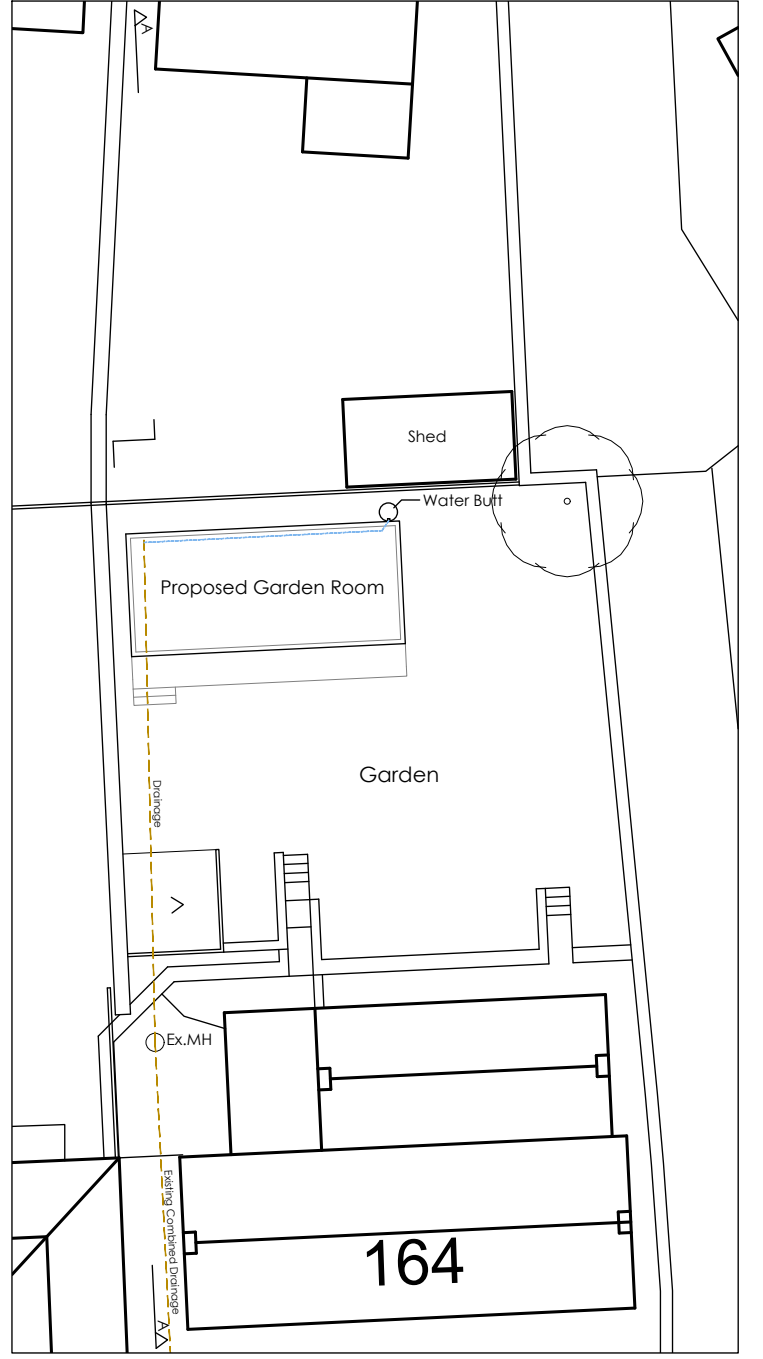


SITE PLAN
Scale 1:250



SOUTH ELEVATION



EAST ELEVATION

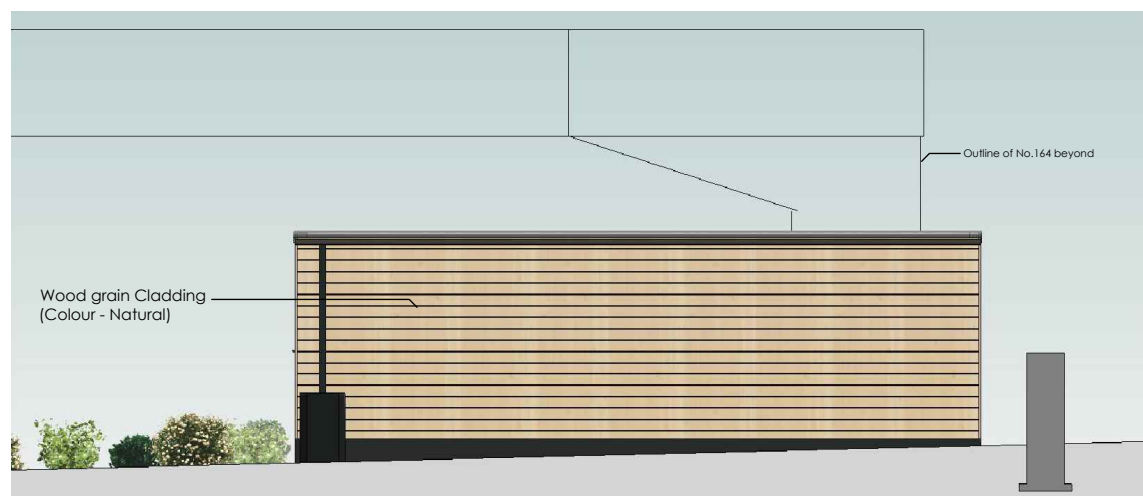

NORTH ELEVATION



WEST ELEVATION



AS PROPOSED

SECTION A-A

Scale 1:200

C	General Updates	07/10/26	MO	-
B	General Updates	23/09/26	MO	-
A	General Updates	21/09/26	MO	-
Rev	Description	Date	By	App'd
Project	164 Bradley Road, Huddersfield HD2 1QF	Project no	26-0822	Date
Drawing Title	Proposed Garden Room	Scale @ A3	As shown	MO
Information as Proposed		Drawn by	MO	Appr. by
Client	C. Rushby	Drawing no	AL0002	Rev
				C

First Floor Buckden Mount
8 Thornhill Road
Huddersfield, HD3 3AU

Tel: 01484 544 410
www.fibrearchitects.co.uk
Email: info@fibrearchitects.co.uk