






south elevation – rear




west elevation – side

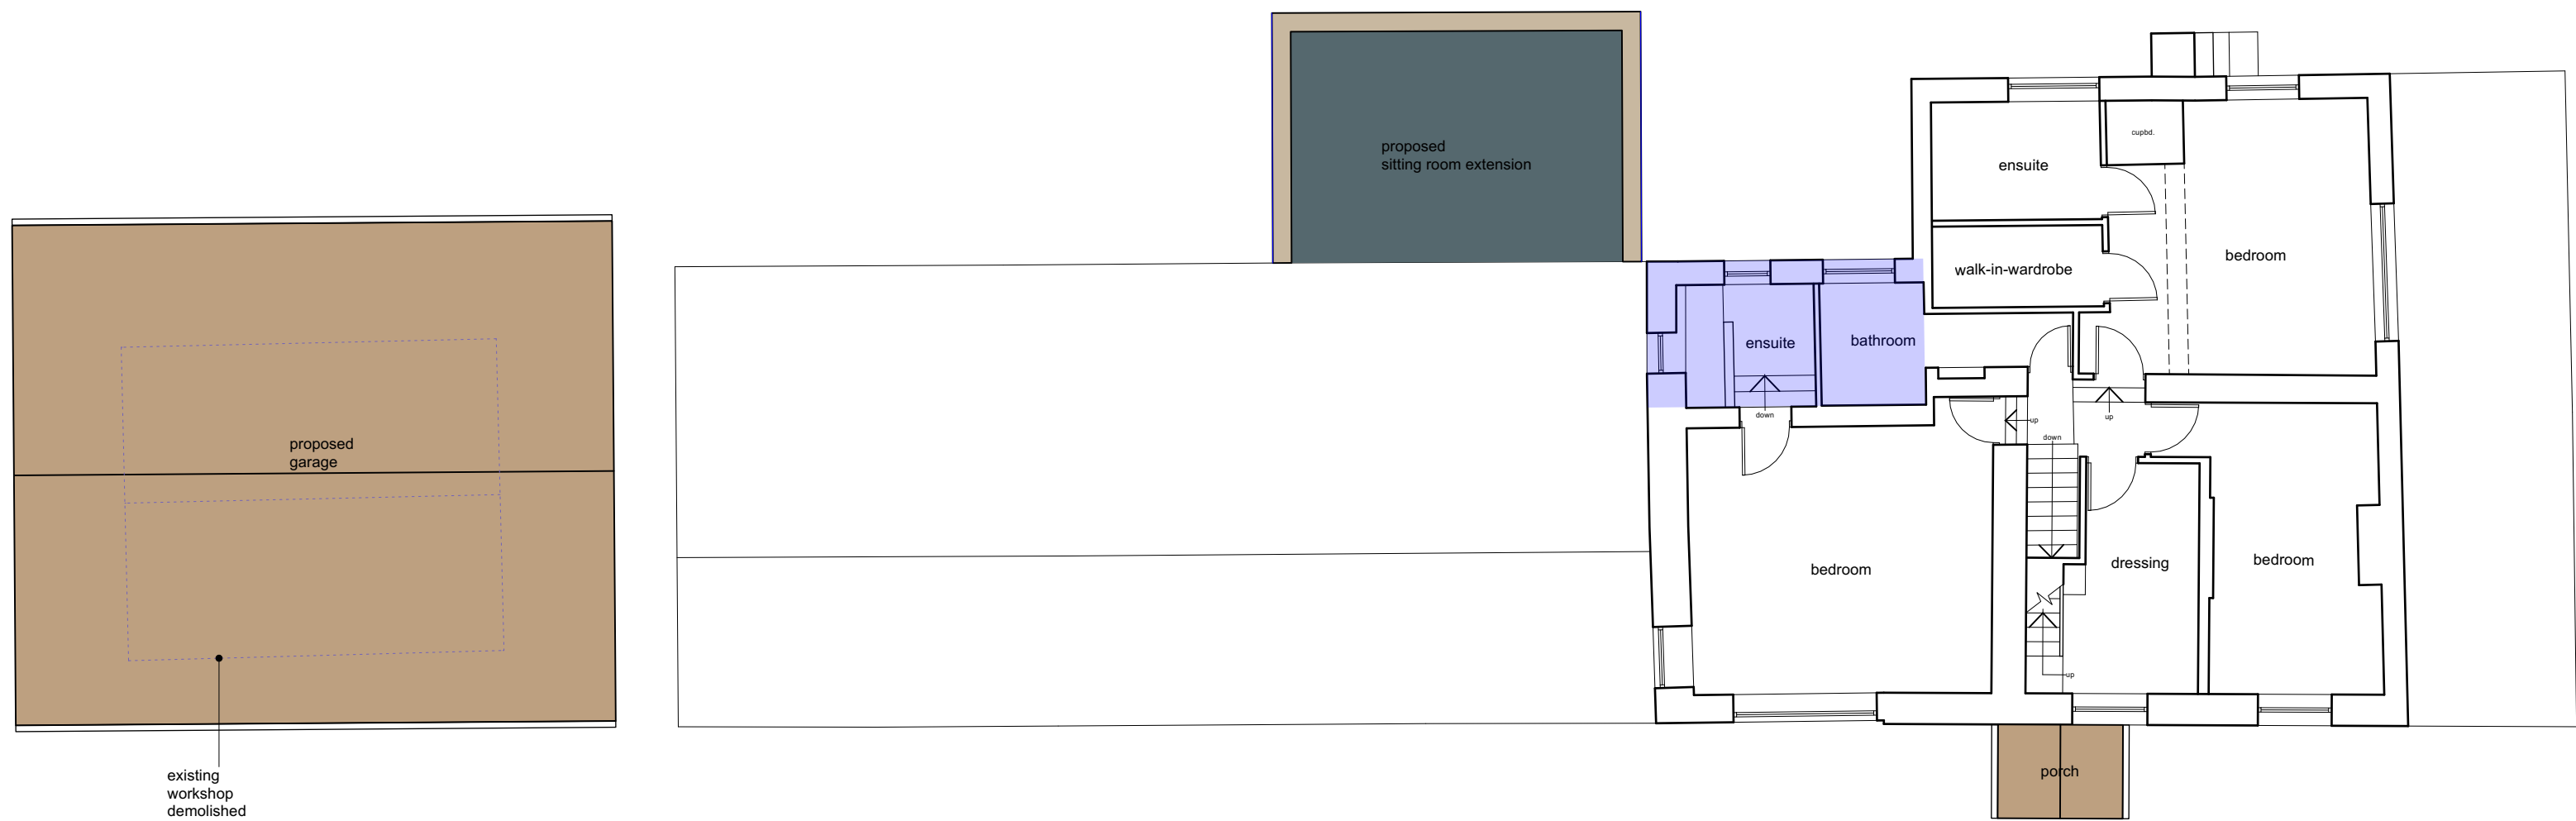

first floor plan

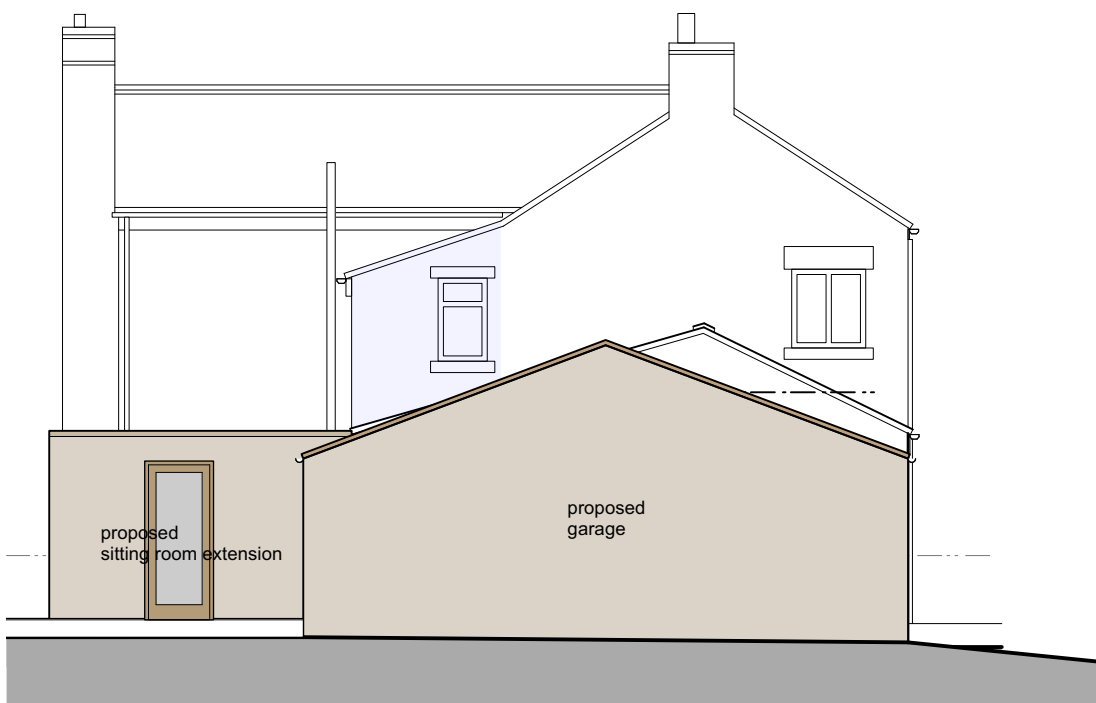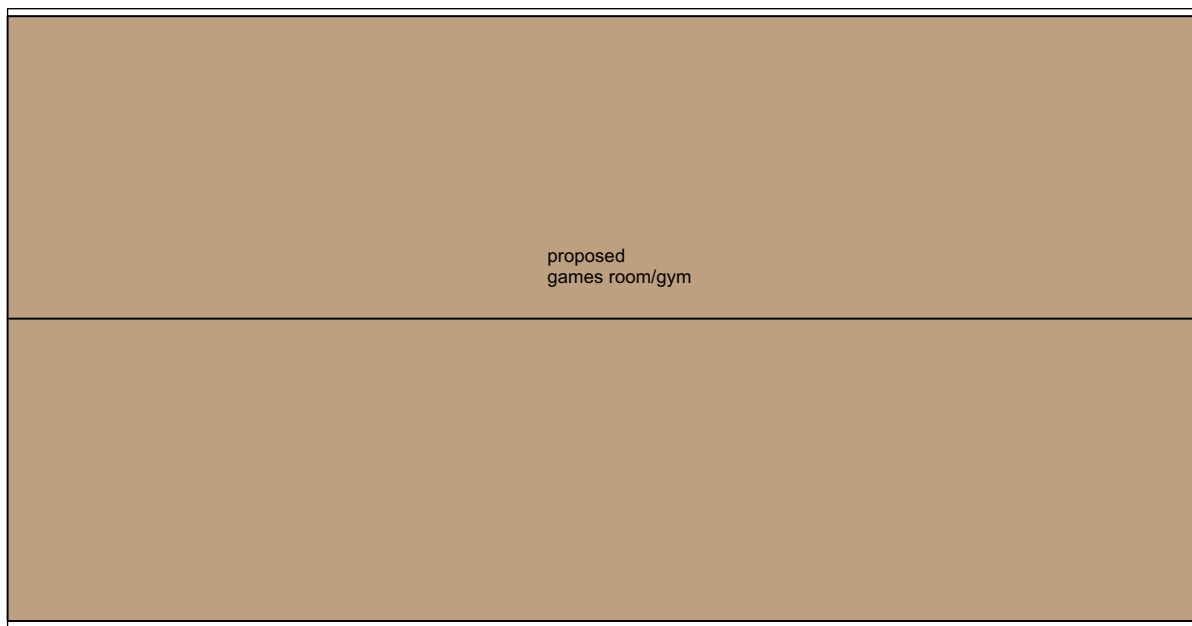

east elevation – side

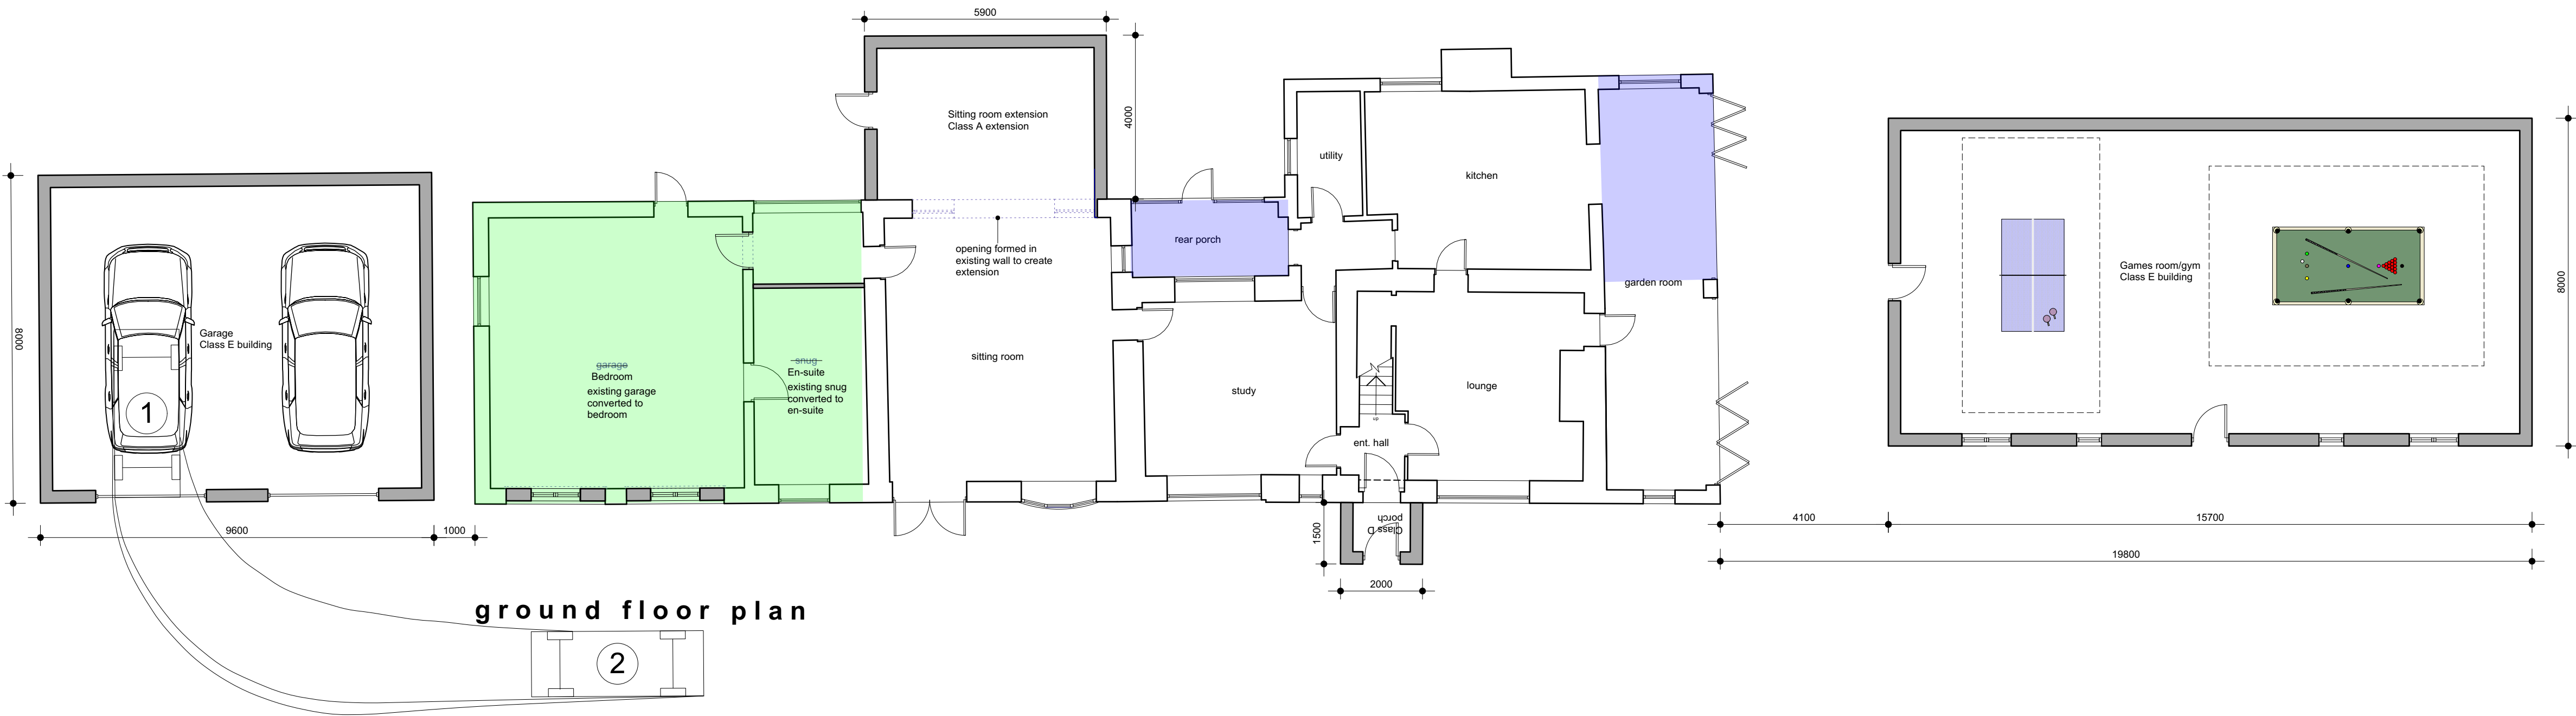

ground floor plan

- Existing extensions carried out based on Application Number: 2001/62/90223/E2
- Existing extension carried out based on Application Number: 78/62/06280/A2

This drawing has been prepared specifically for the purpose of obtaining Planning Permission and/or Building Regulation Approval. Its suitability for other purposes, without supplementary details and specifications cannot be guaranteed. The Permissions and/or Approvals are beyond the Architects control, and no guarantee that such will be granted is given or to be inferred by reason of the preparation of this drawing.

Only figured dimensions are to be used. All dimensions to be checked on site. This drawing together with the design is the property and copyright of the Architect and must not be reproduced without prior written permission.

P01 Drawing originated. Application for lawful development certificate. 28.09.26 NT NG
rev. description date drawn approved

ADP


project Extensions and ancillary building
at Oak Cottage, Bristfield Road
Bristfield, Dewsbury, WF12 0NR
for Mr C. and Mrs. R Parrish

title General arrangement as proposed
number 26028D-03a-P01
scale 1:100
size A1

ARCHITECTURE
AND DESIGN

The Old Police Station 16 Bridge Lane Holmfirth HD9 7AN
T: 01484 685411 E: hello@adp-architects.com
W: www.adp-architects.com

RIBA
Chartered Practice

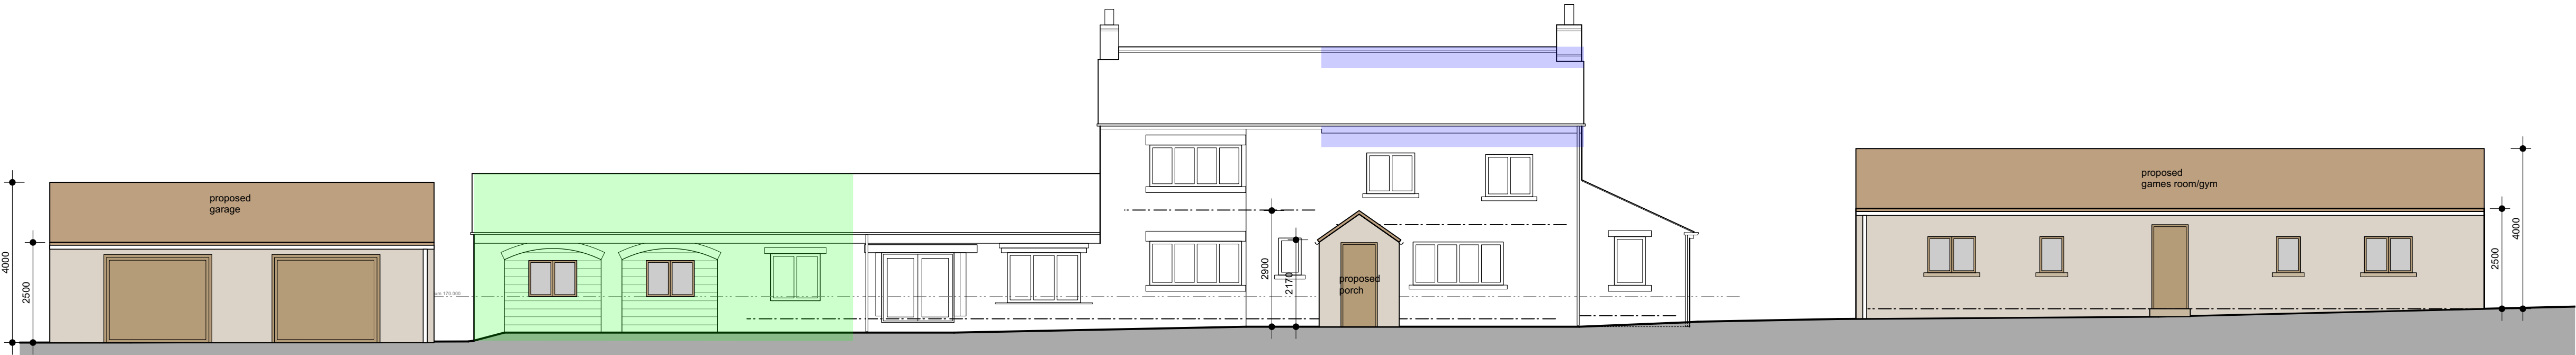

north elevation – front