




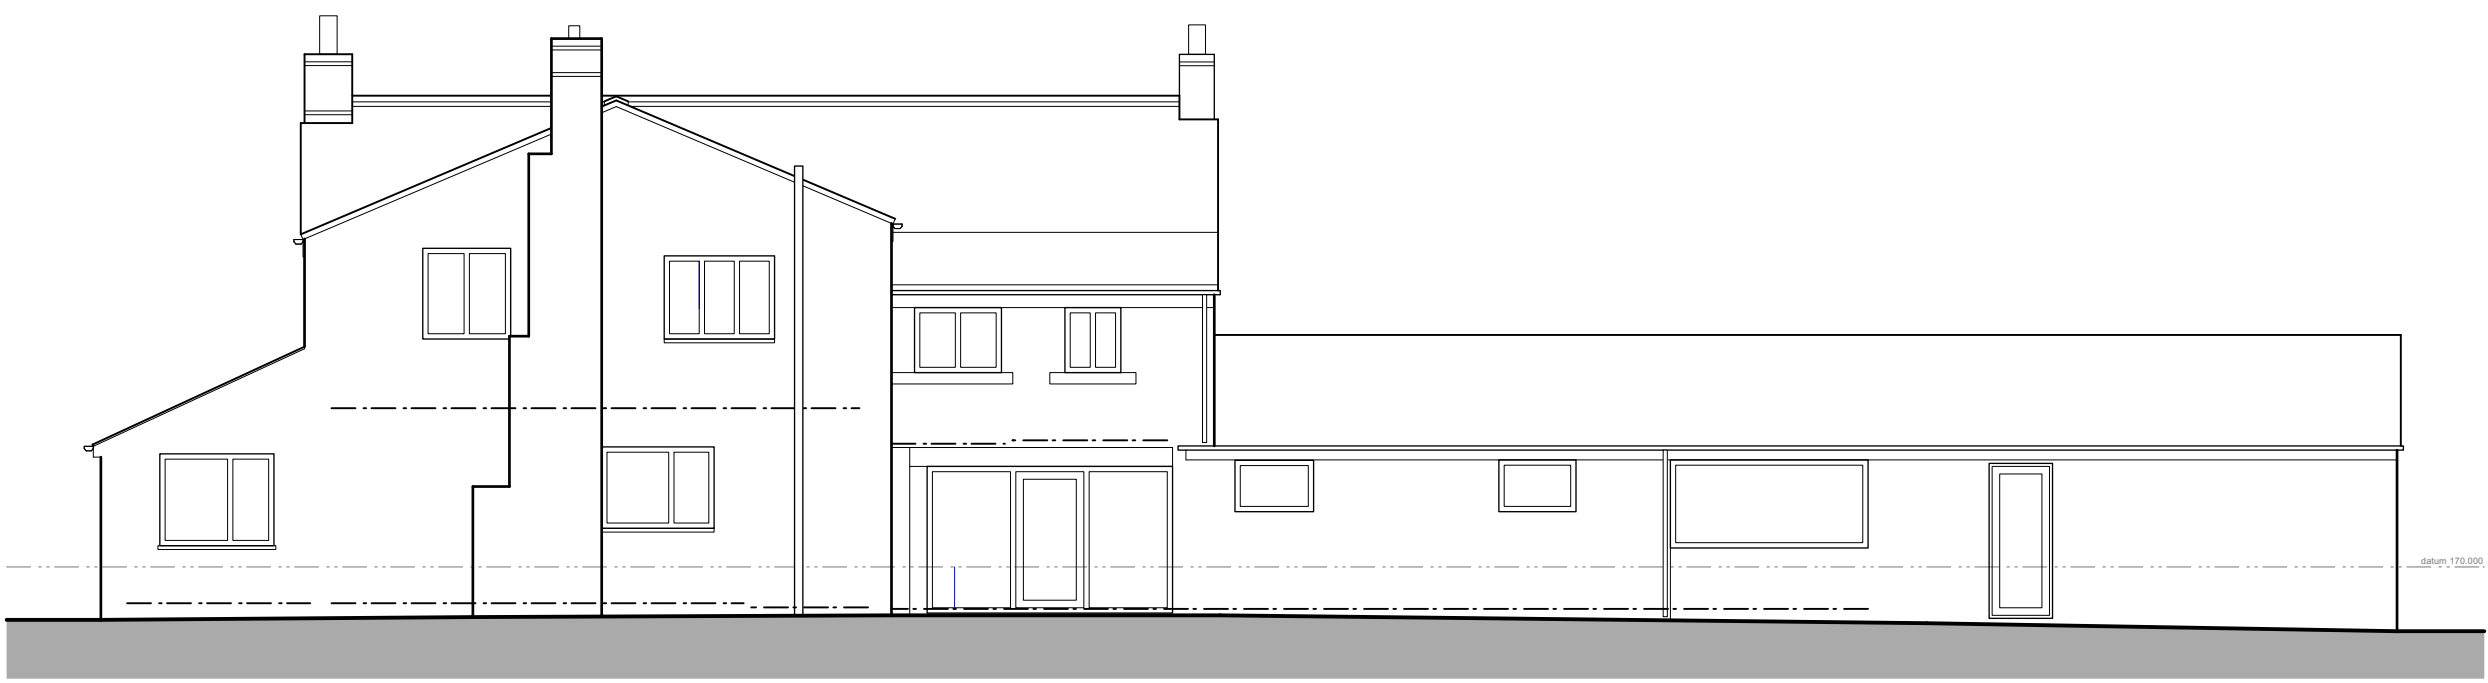

south elevation – rear

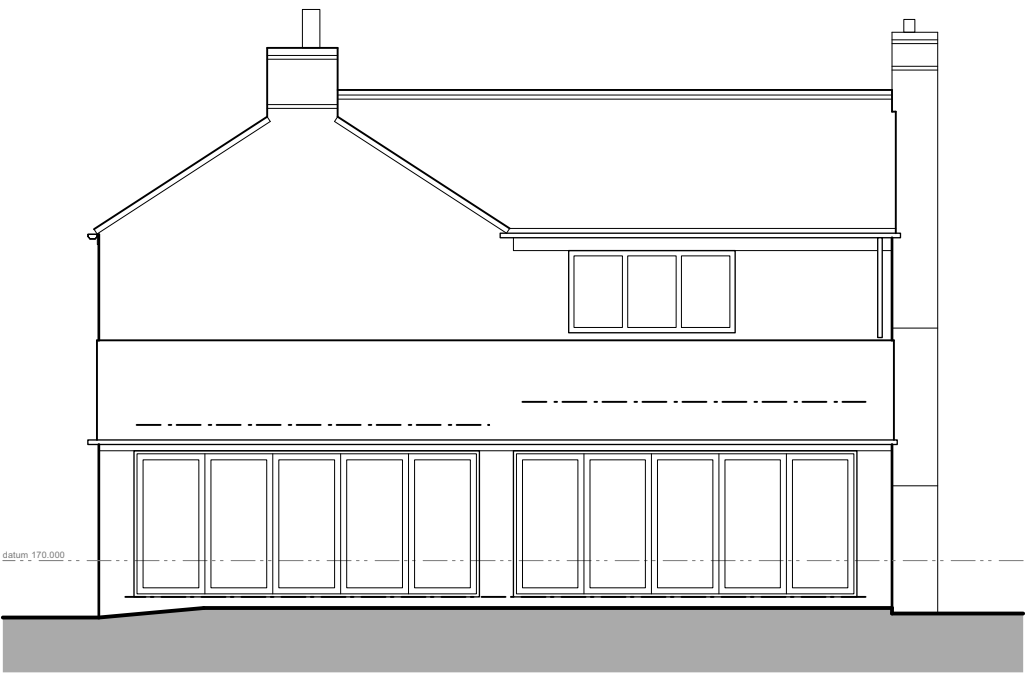


west elevation – side

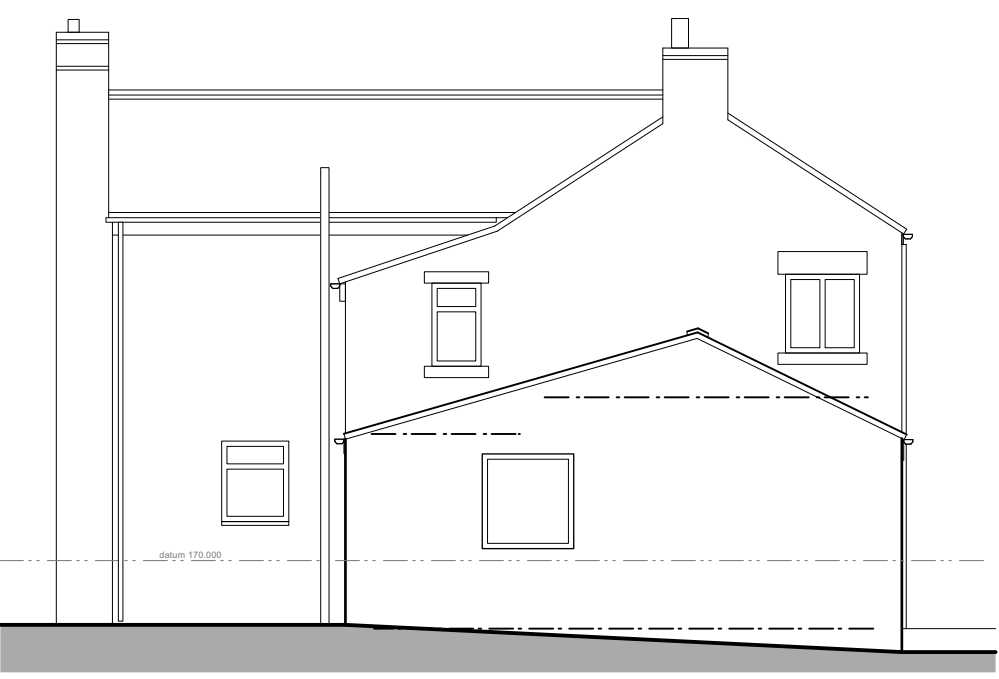


east elevation – side




north elevation – front

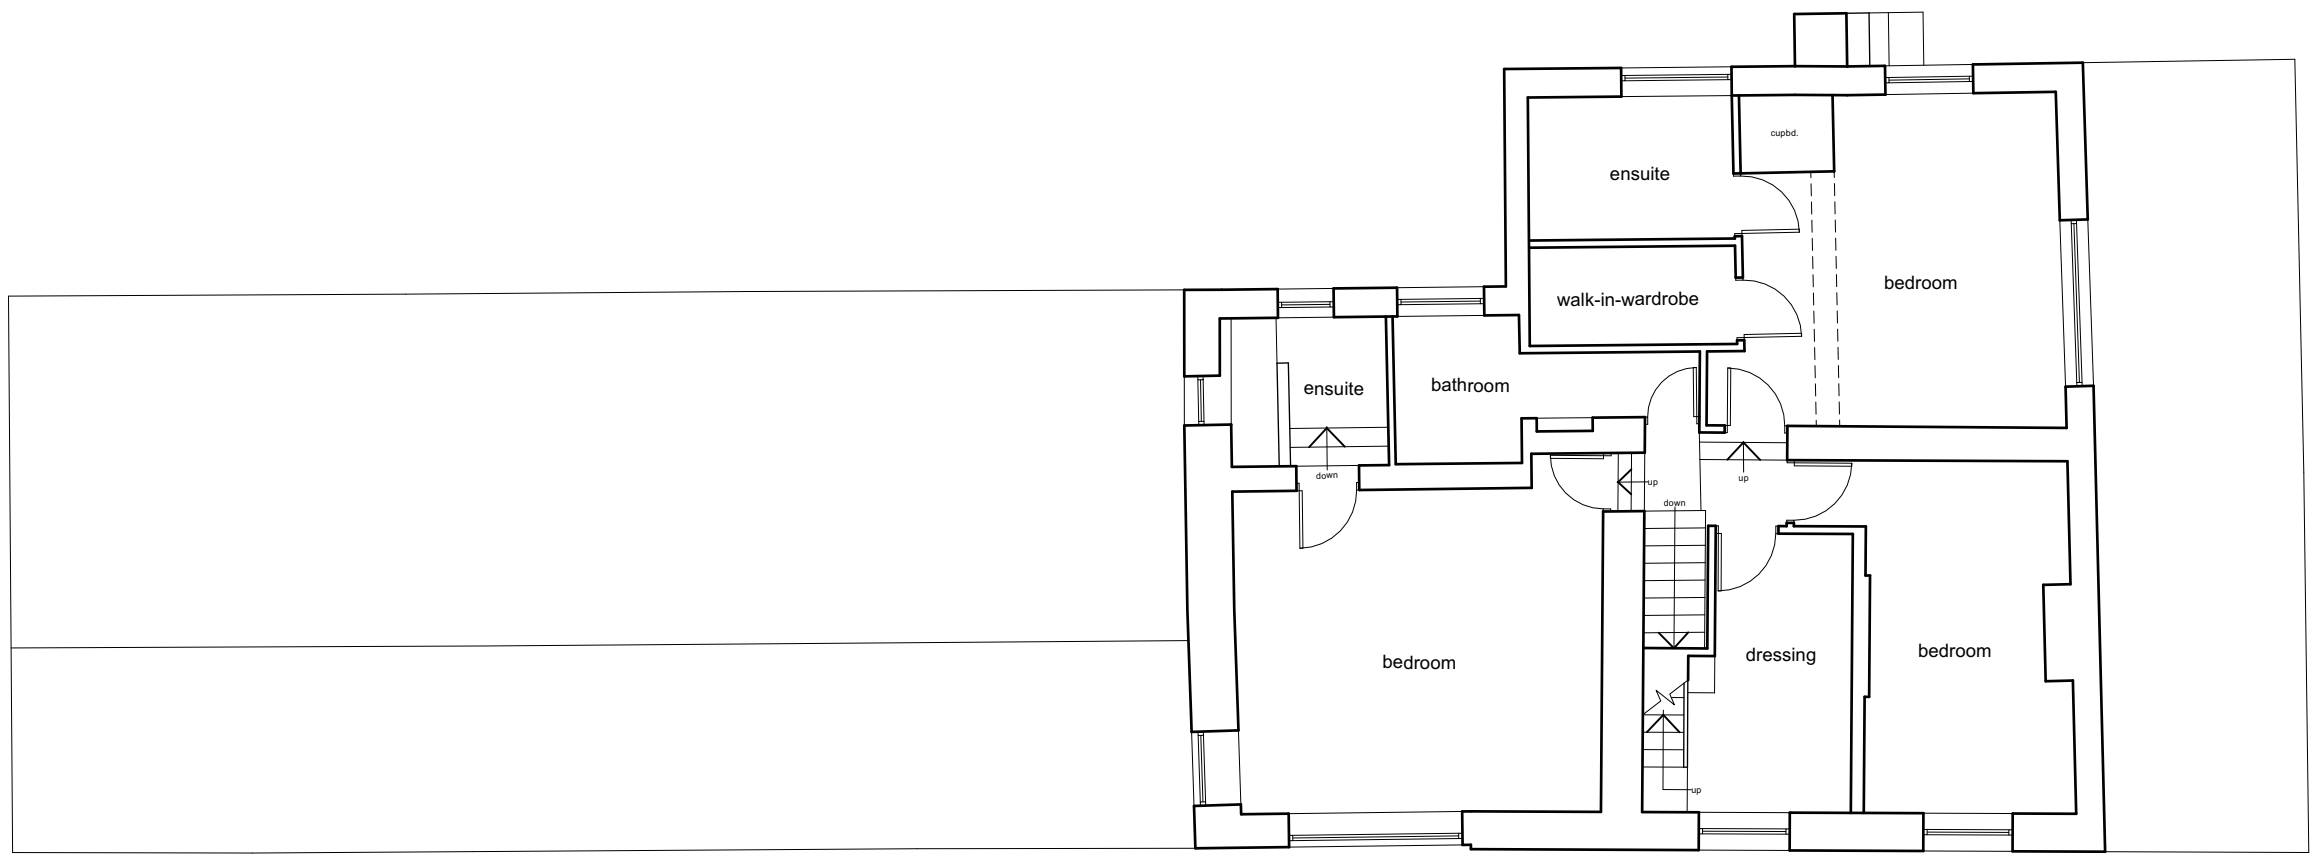


first floor plan

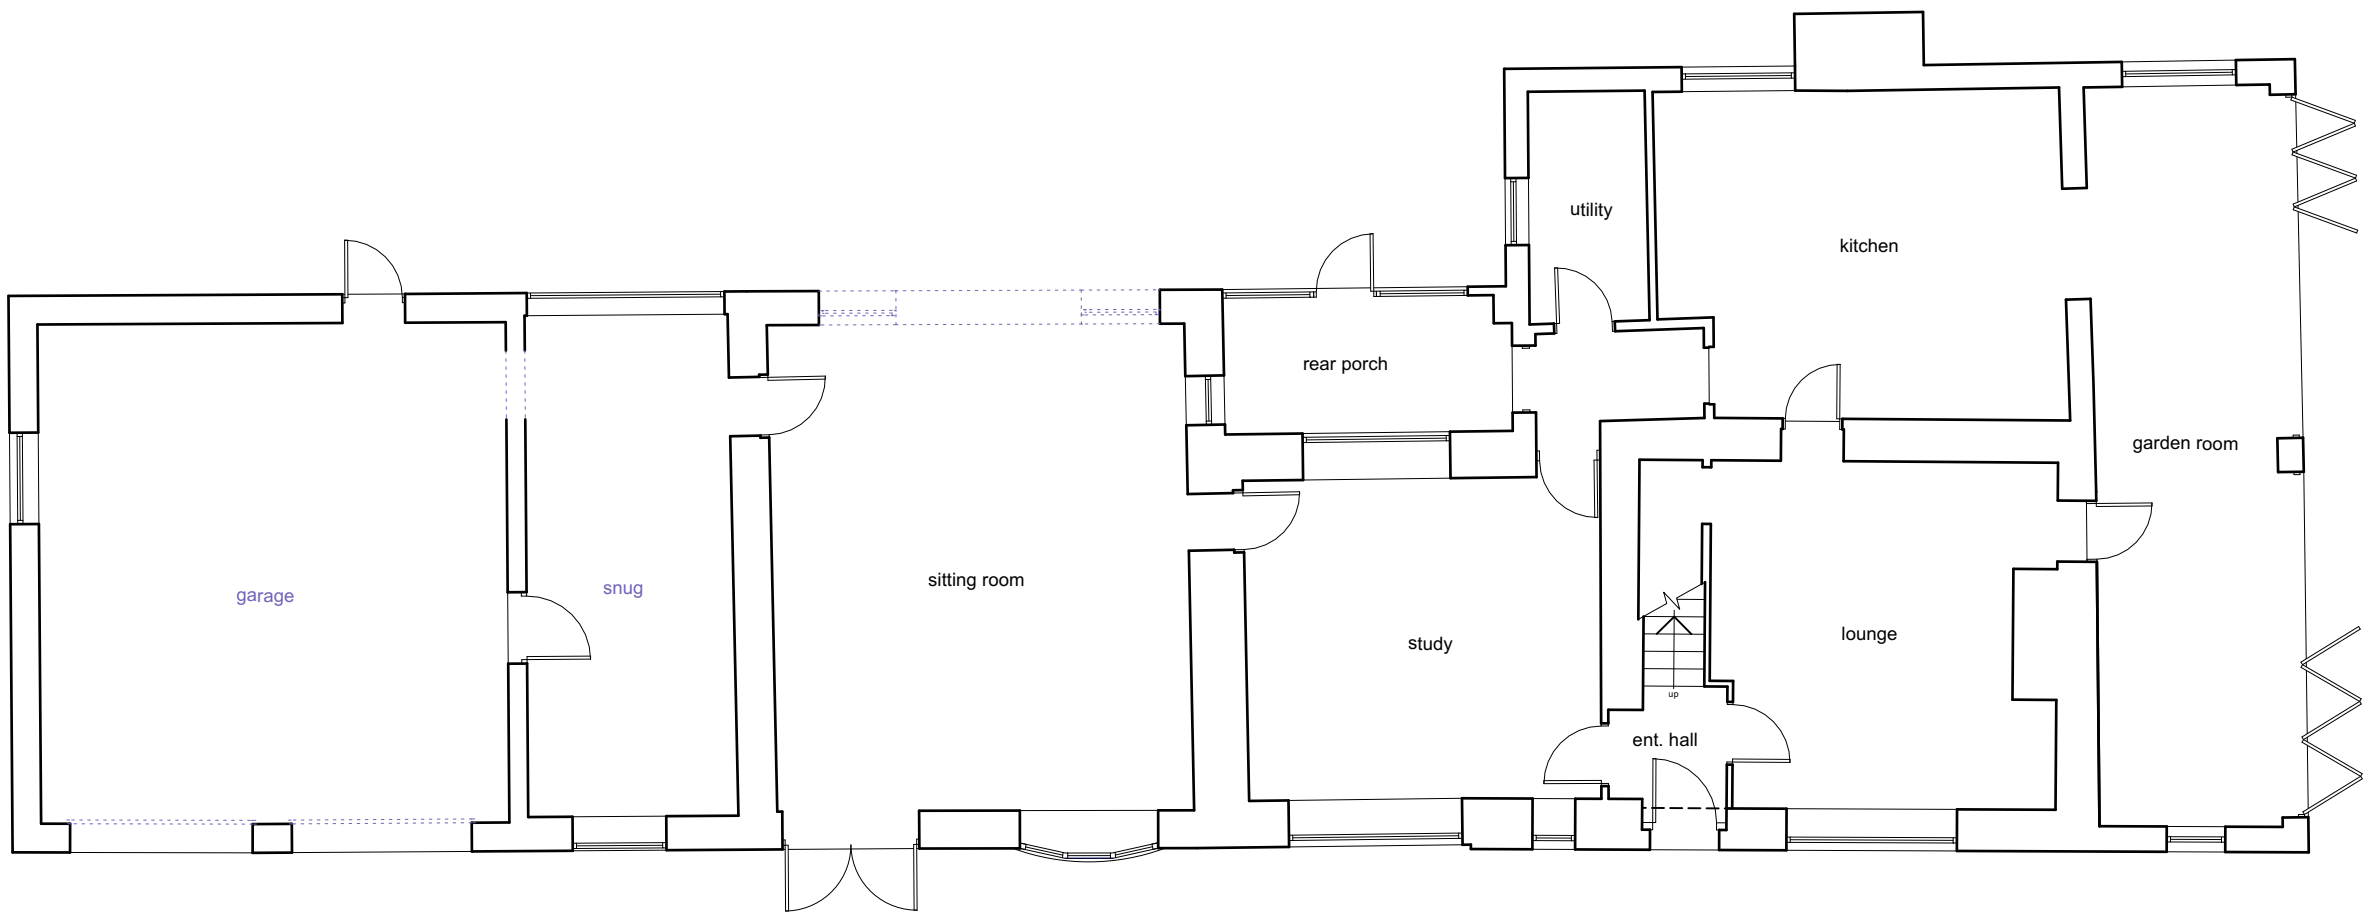


ground floor plan

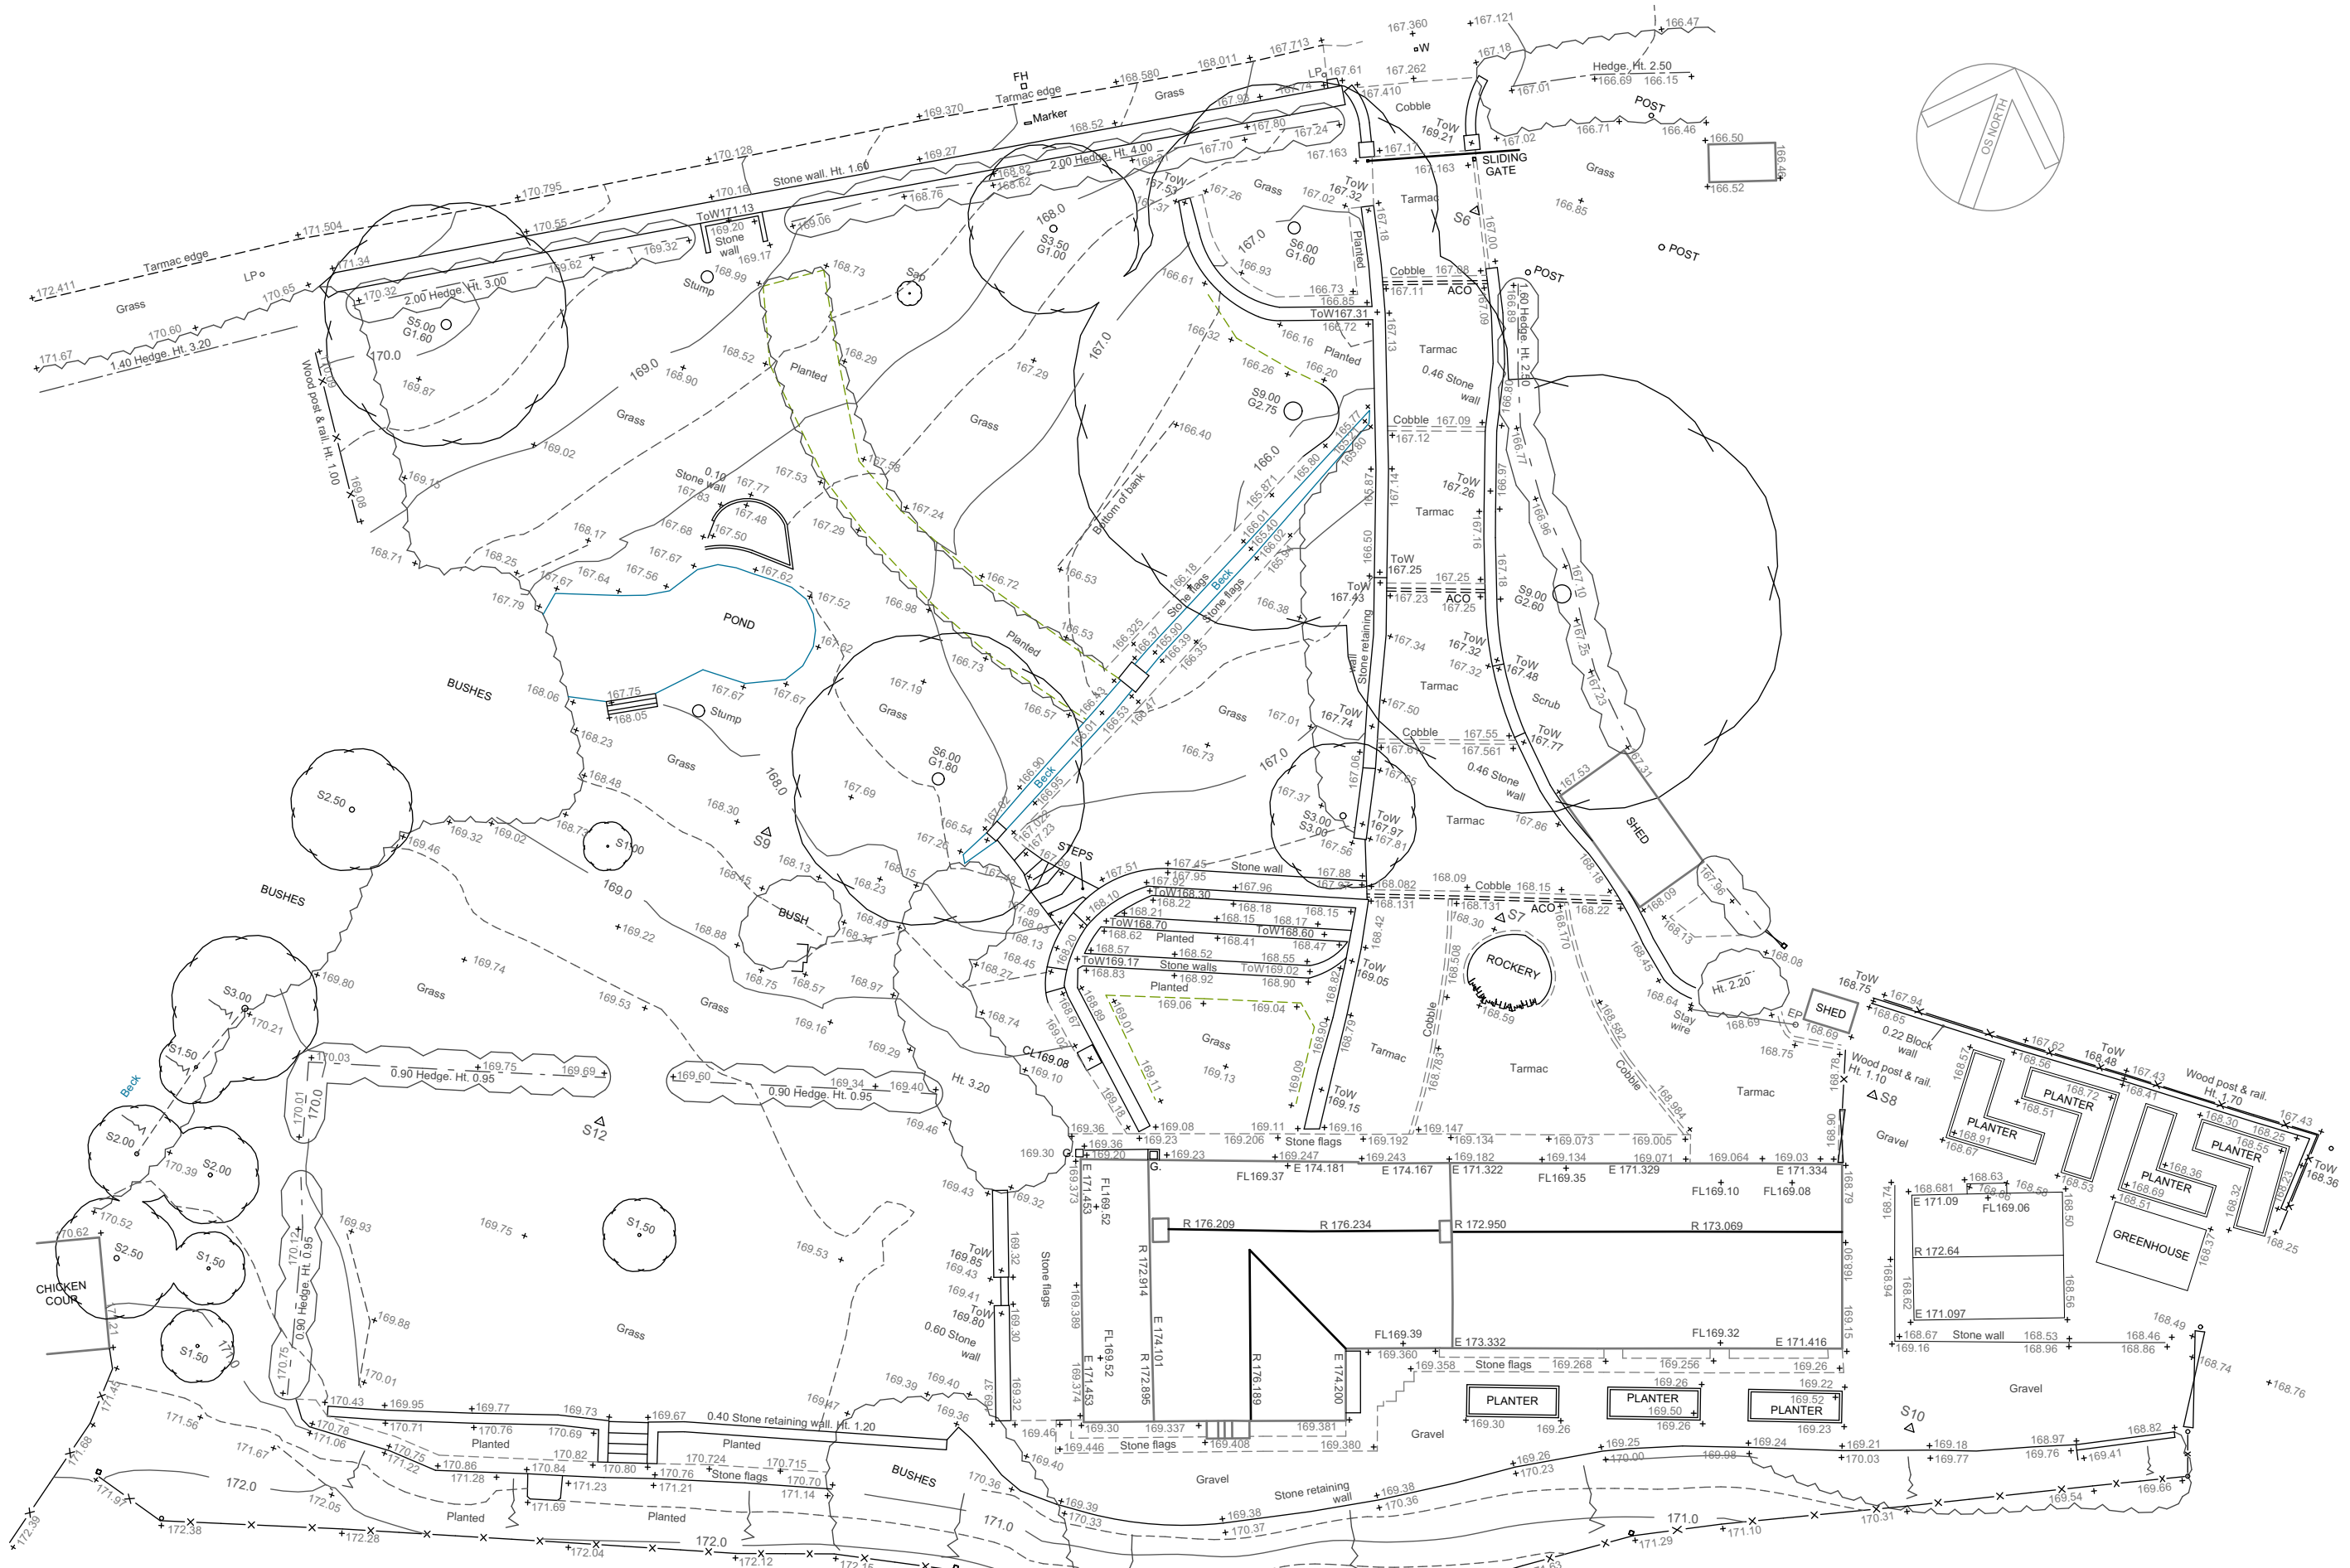


site plan
scale – 1:250

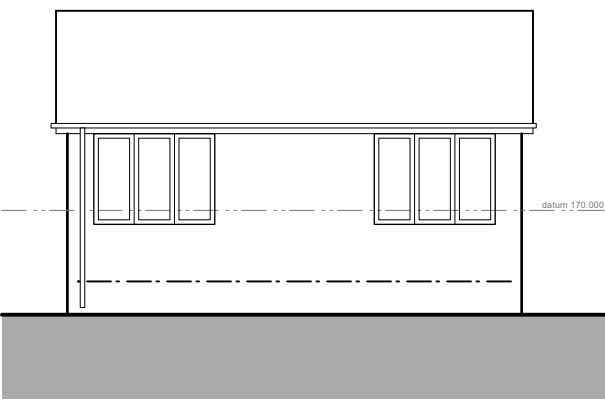


south elevation – rear

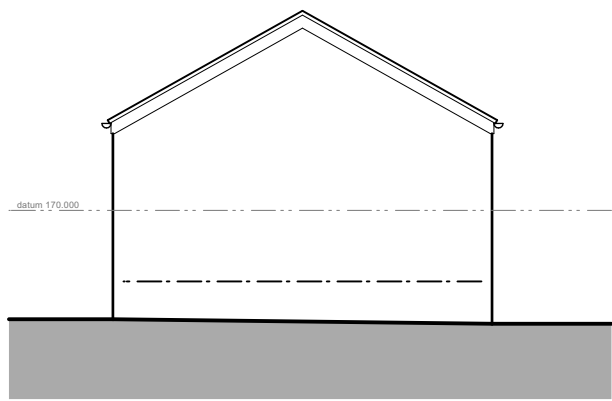

west elevation – side

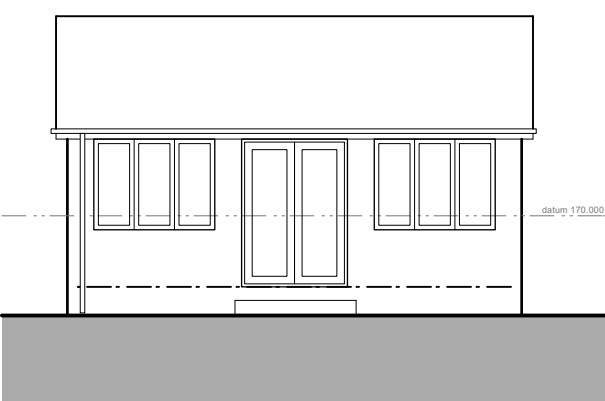

north elevation – front

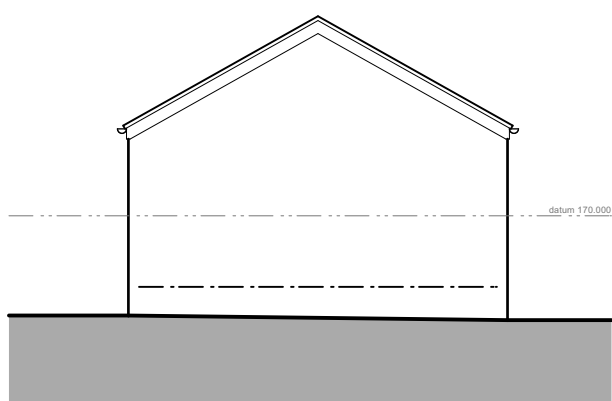

east elevation – side

This drawing has been prepared specifically for the purpose of obtaining Planning Permission and/or Building Regulation Approval. Its suitability for other purposes, without supplementary details and specifications cannot be guaranteed. The Permissions and/or Approvals are beyond the Architects control, and no guarantee that such will be granted is given or to be inferred by reason of the preparation of this drawing.

Only figured dimensions are to be used. All dimensions to be checked on site. This drawing together with the design is the property and copyright of the Architect and must not be reproduced without prior written permission.

P01 Drawing originated. Application for lawful development certificate. 14.07.26 JS NG
rev. description date drawn apprd

ADP

project Extensions and
ancillary building
at
Oak Cottage, Bristfield Road
Bristfield, Dewsbury, WF12 0NR
for
Mr C. and Mrs. R Parrish

title General arrangement as existing
number 26028D-02a-P01
scale 1:100 (unless otherwise stated)
size A1

ARCHITECTURE
AND DESIGN
The Old Police Station 16 Bridge Lane Holmfirth HD9 7AN
T: 01484 685411 E: hello@adp-architects.com
W: www.adp-architects.com
RIBA
Chartered Practice