





Proposed South East Facing Side Elevation
Scale 1:50

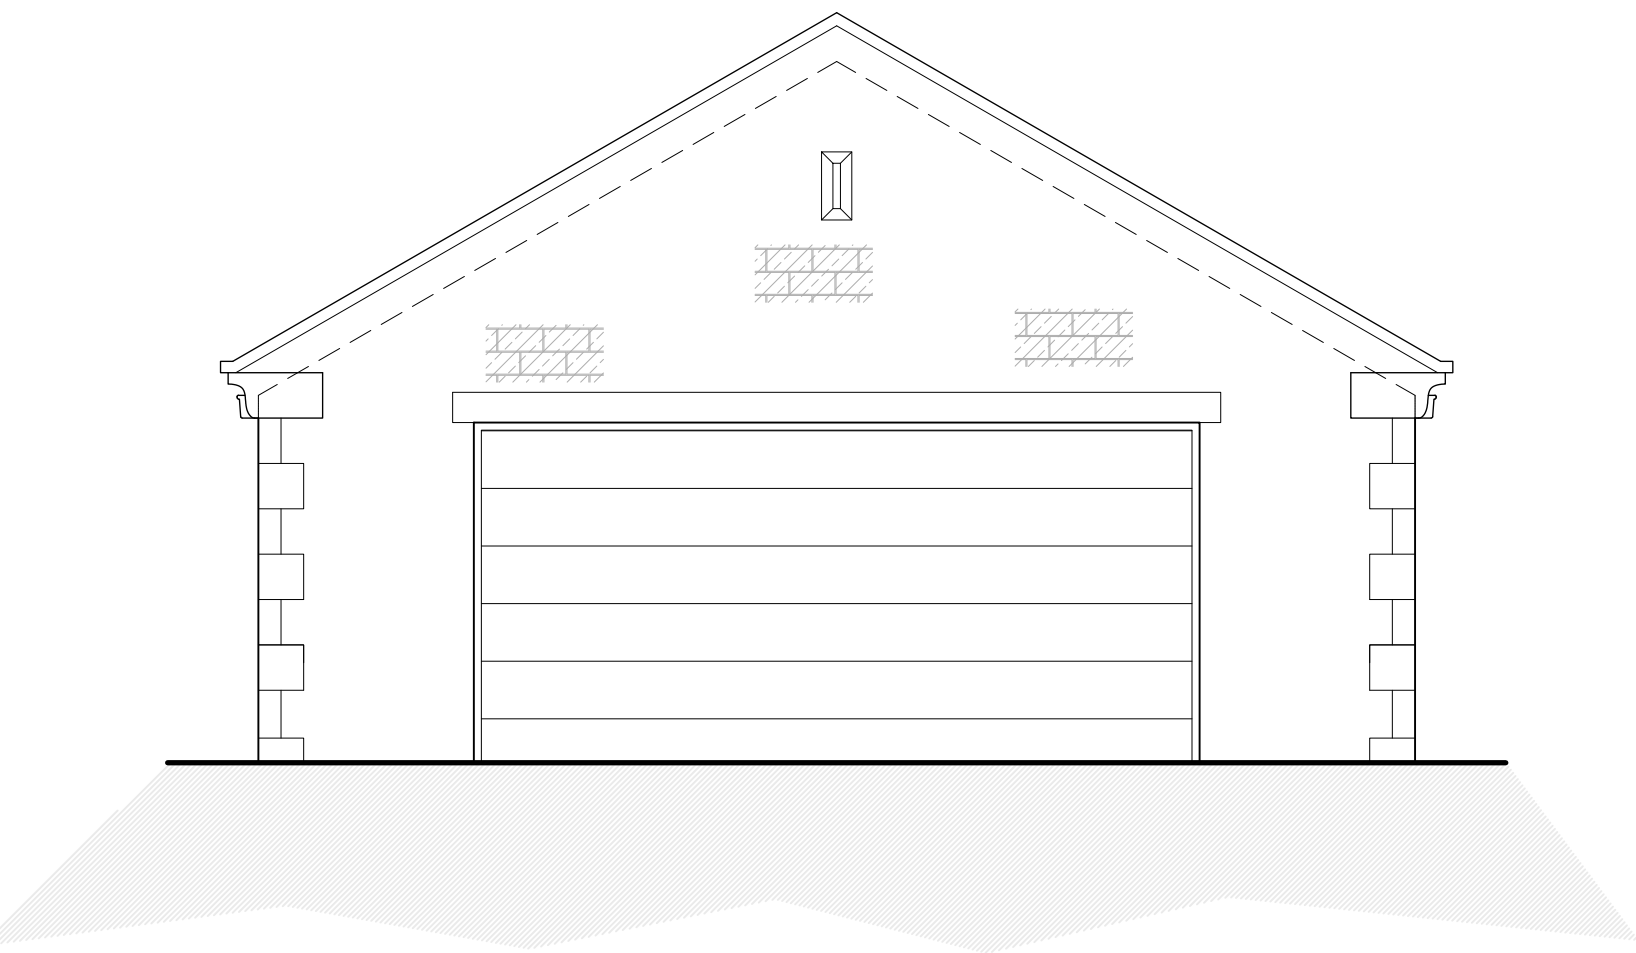


Proposed North East Facing Front Elevation
Scale 1:50



Proposed South East Facing Front Elevation
Scale 1:50

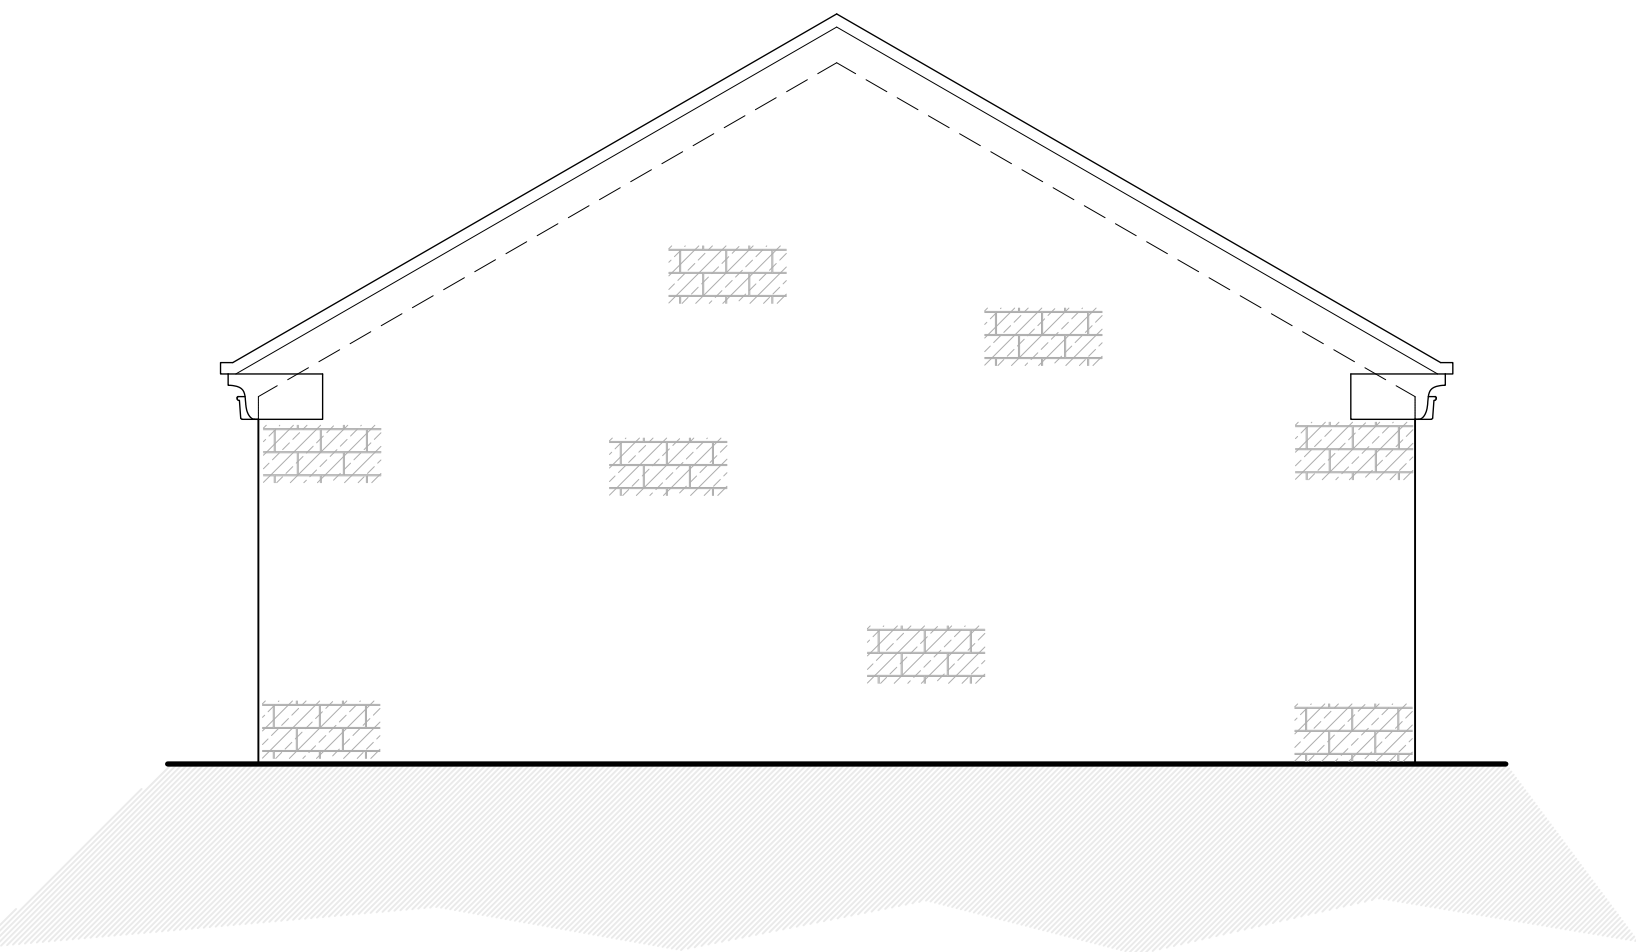

Proposed South West Facing Rear Elevation
Scale 1:50

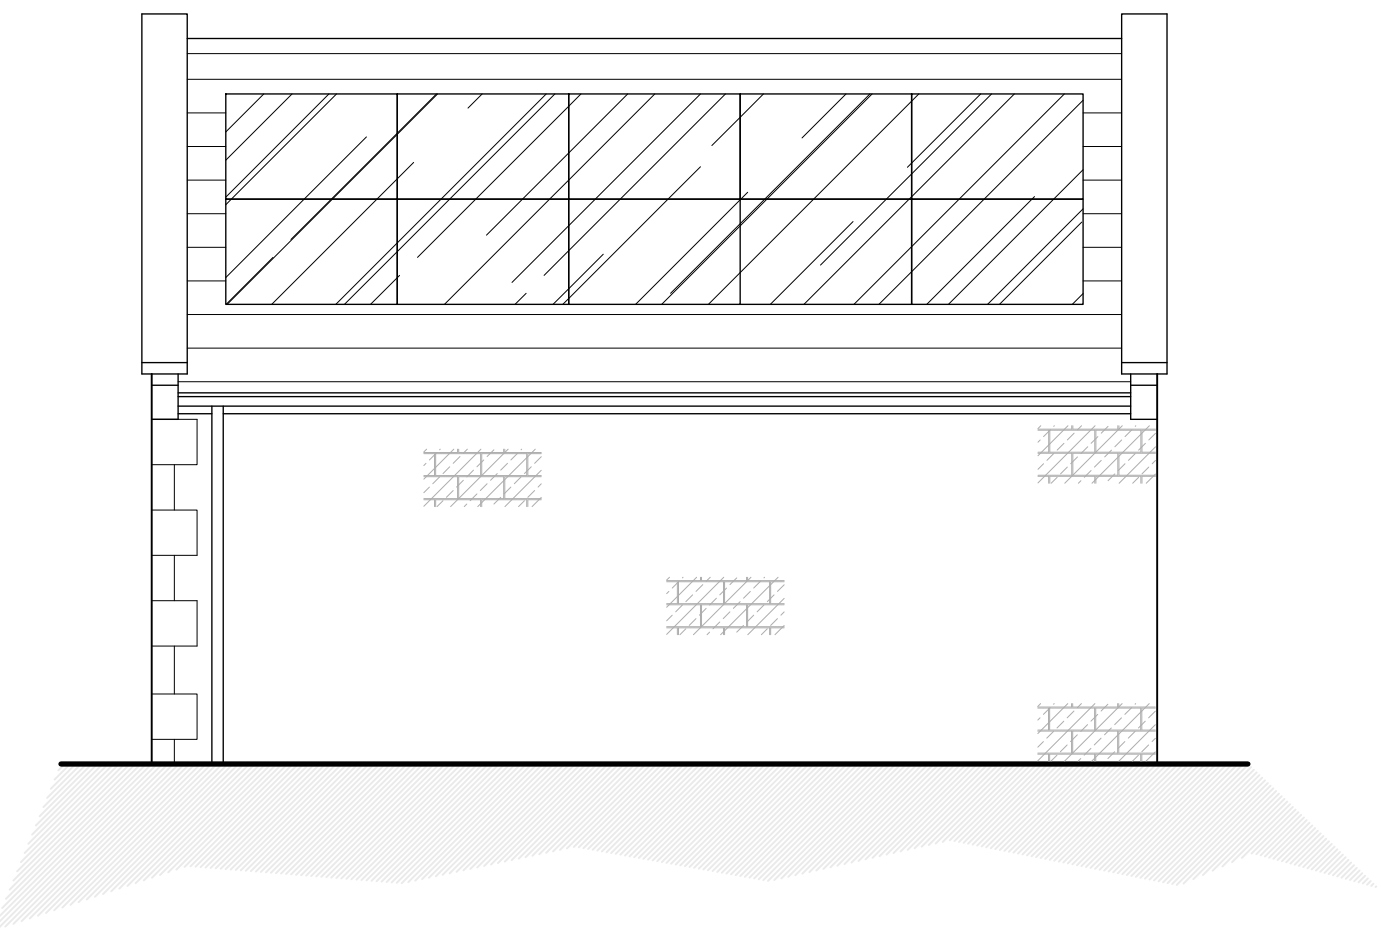

Proposed North West Facing Front Elevation
Scale 1:50

PROPOSED MATERIALS

- MASONRY – COURSED NATURAL STONE
- ROOF TILES – BLUE SLATE
- DOORS – LIGHT GREY COMPOSITE
- WINDOWS – LIGHT GREY PVCu
- RAINWATER GOODS – BLACK PVCu
- SOFFIT's & FASCIA's – BLACK PVCu/TIMBER

NOTES

1. No dimensions to be scaled.
IF IN DOUBT ASK.
2. All dimensions must be checked and verified on site by the Contractor prior to the commencement of works and Hinchliffe Architecture & Design Ltd. to be notified of any discrepancies.
3. The copyright of these drawings remains the property of Hinchliffe Architecture & Design Ltd. They must not be reproduced in any way without prior written consent from the originator (Hinchliffe Architecture & Design Ltd.)

Rev.	Date	Description
A	10/07/2026	FIRST ISSUE

Status: PLANNING



Client: MR T. JONES

Project: LAND ADJ.
198 BARNSELY ROAD
HUDDERSFIELD
WEST YORKSHIRE
HD8 8TS

Drawing Title: PROPOSED ELEVATIONS
PLOT 2
SHEET 2 of 2

Scale (at A1): 1:50
Date: JULY' 2026

Drg. no.: 361-26-PL07
Rev.: A