


General Notes


THIS DRAWING HAS BEEN PREPARED FROM HAND MEASURED SURVEY INFORMATION AND IS FOR INFORMATION PURPOSES ONLY. DO NOT SCALE FROM DRAWING. USE FIGURED DIMENSIONS ONLY. ALL DIMENSIONS MUST BE CHECKED AND VERIFIED ON SITE PRIOR TO COMMENCEMENT OF WORK AND DESIGNER TO BE NOTIFIED OF ANY DISCREPANCIES.

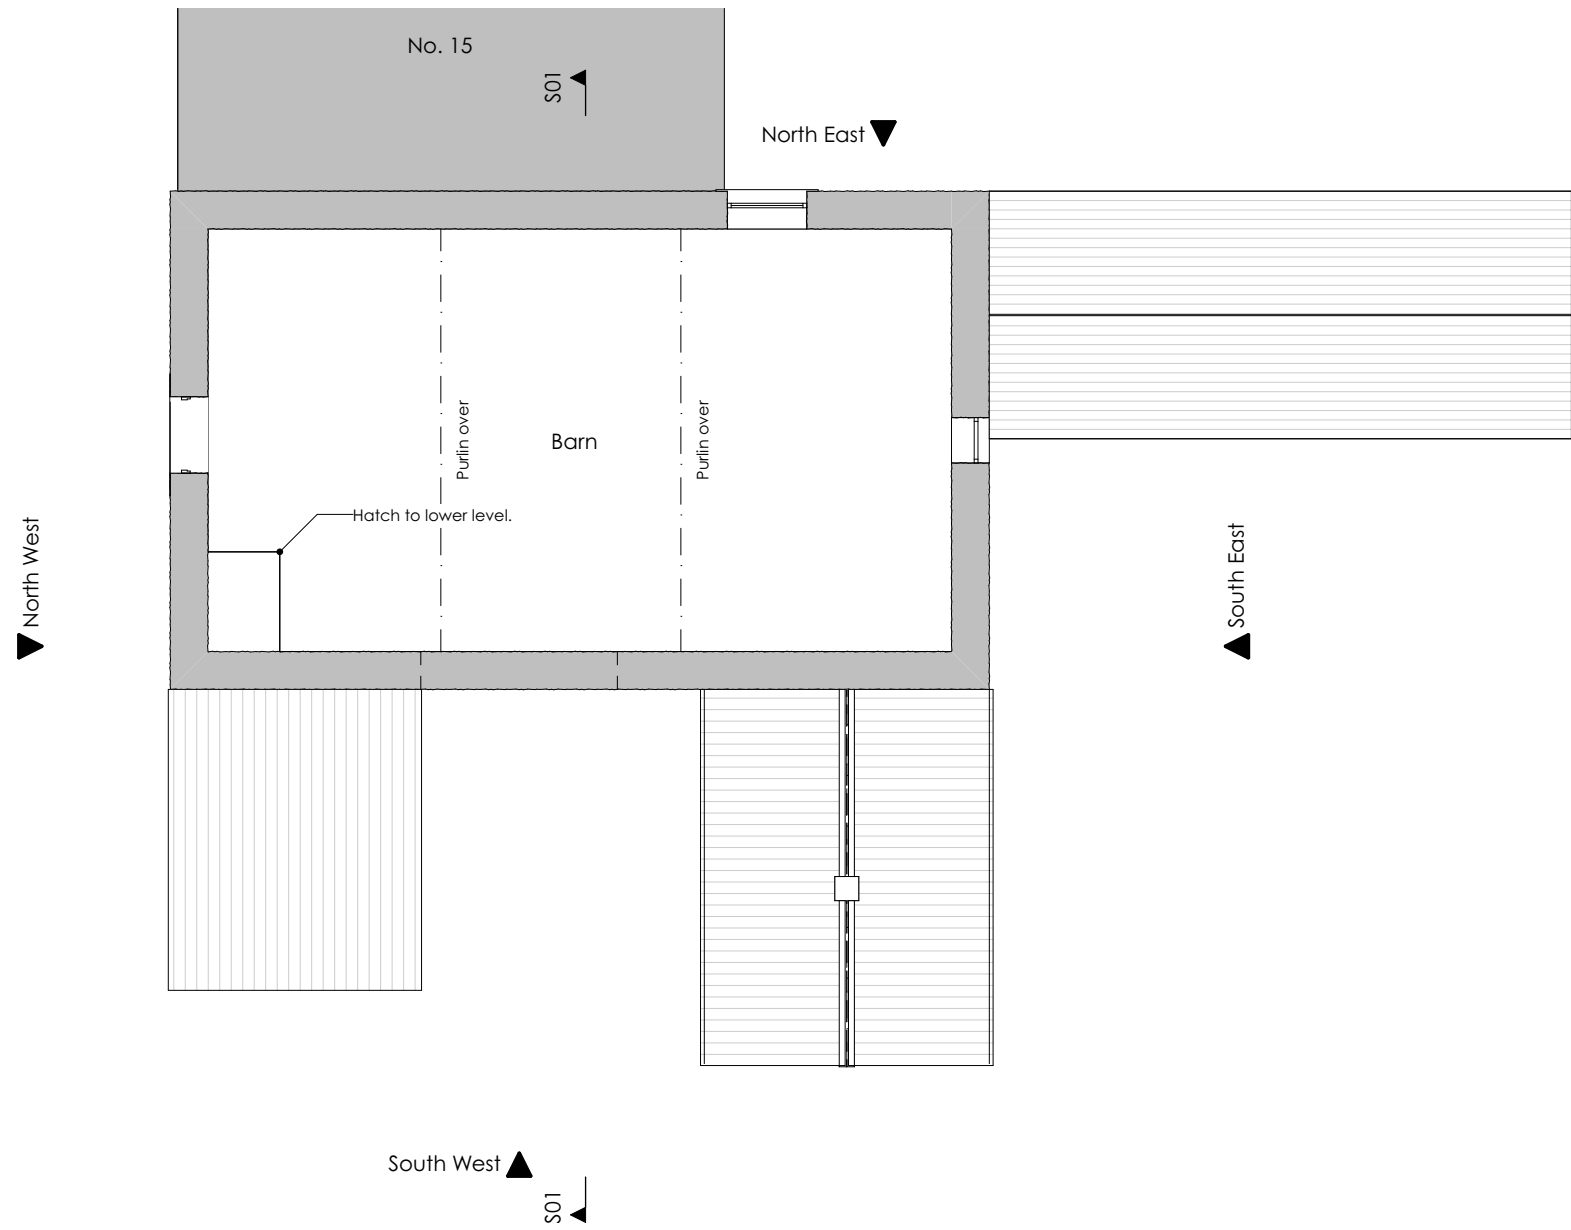


First Floor Plan - Existing
1:100




South West Elevation
1:100

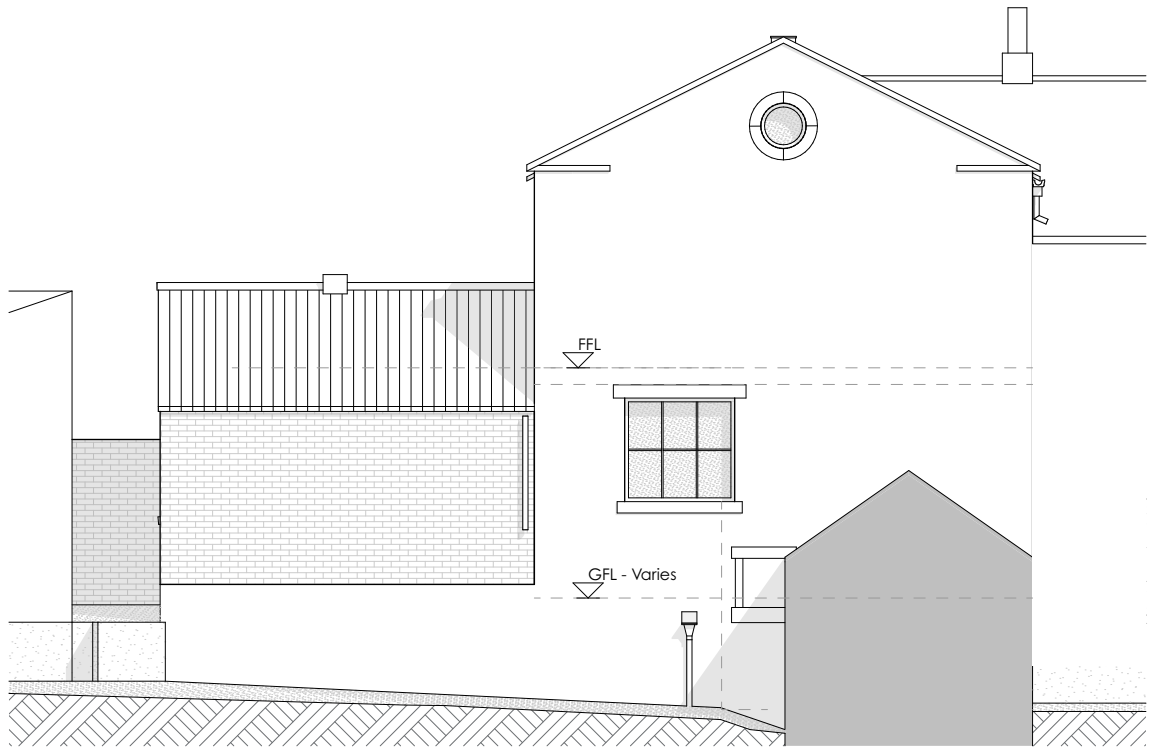


South East Elevation
1:100

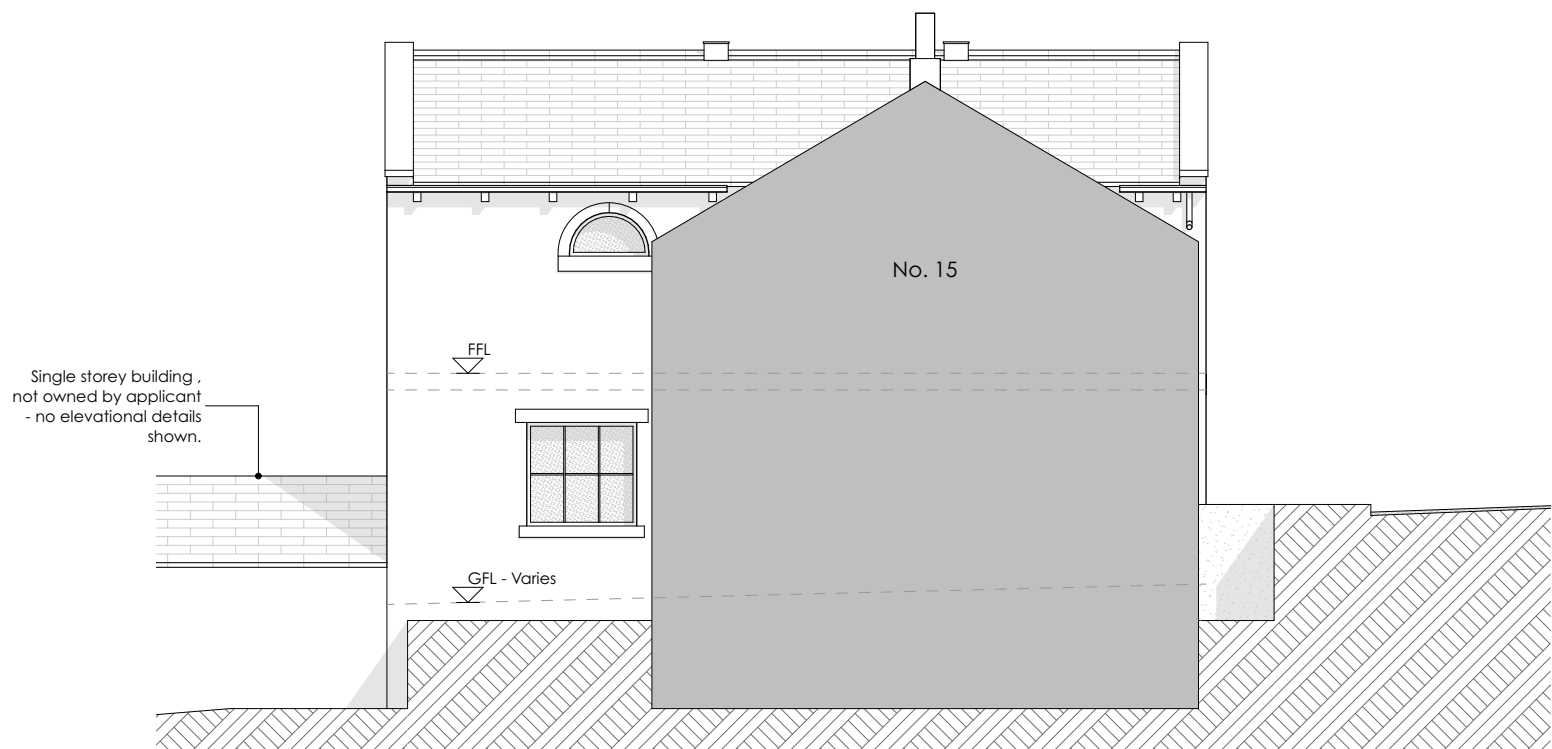


North East Elevation
1:100

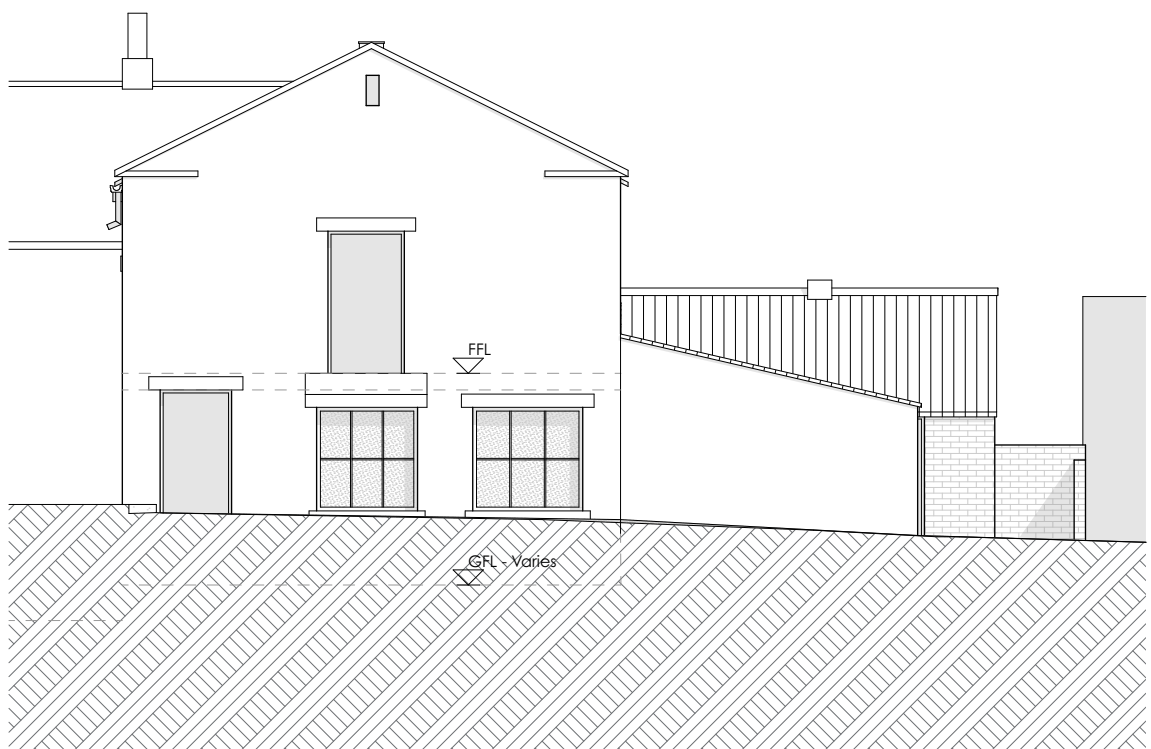


North West Elevation
1:100

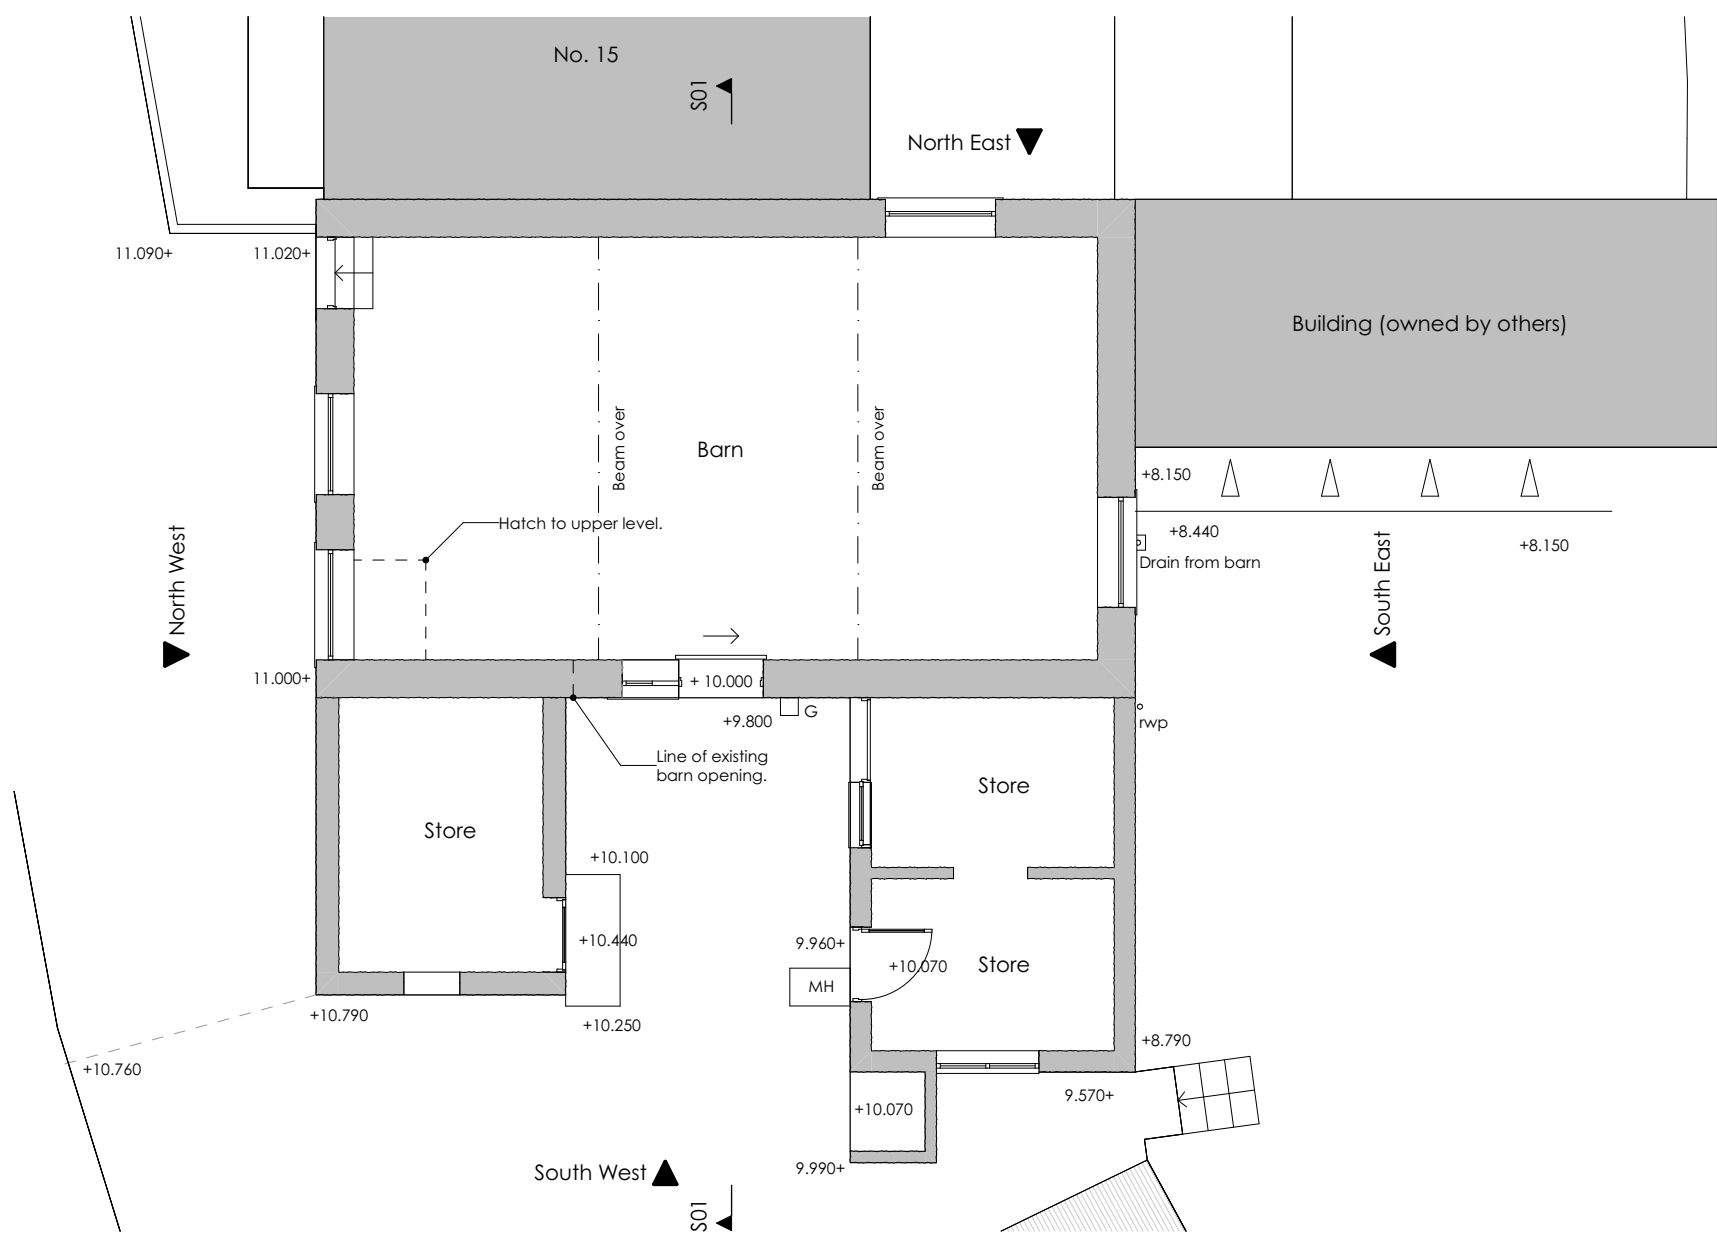

Ground Floor Plan - Existing
1:100

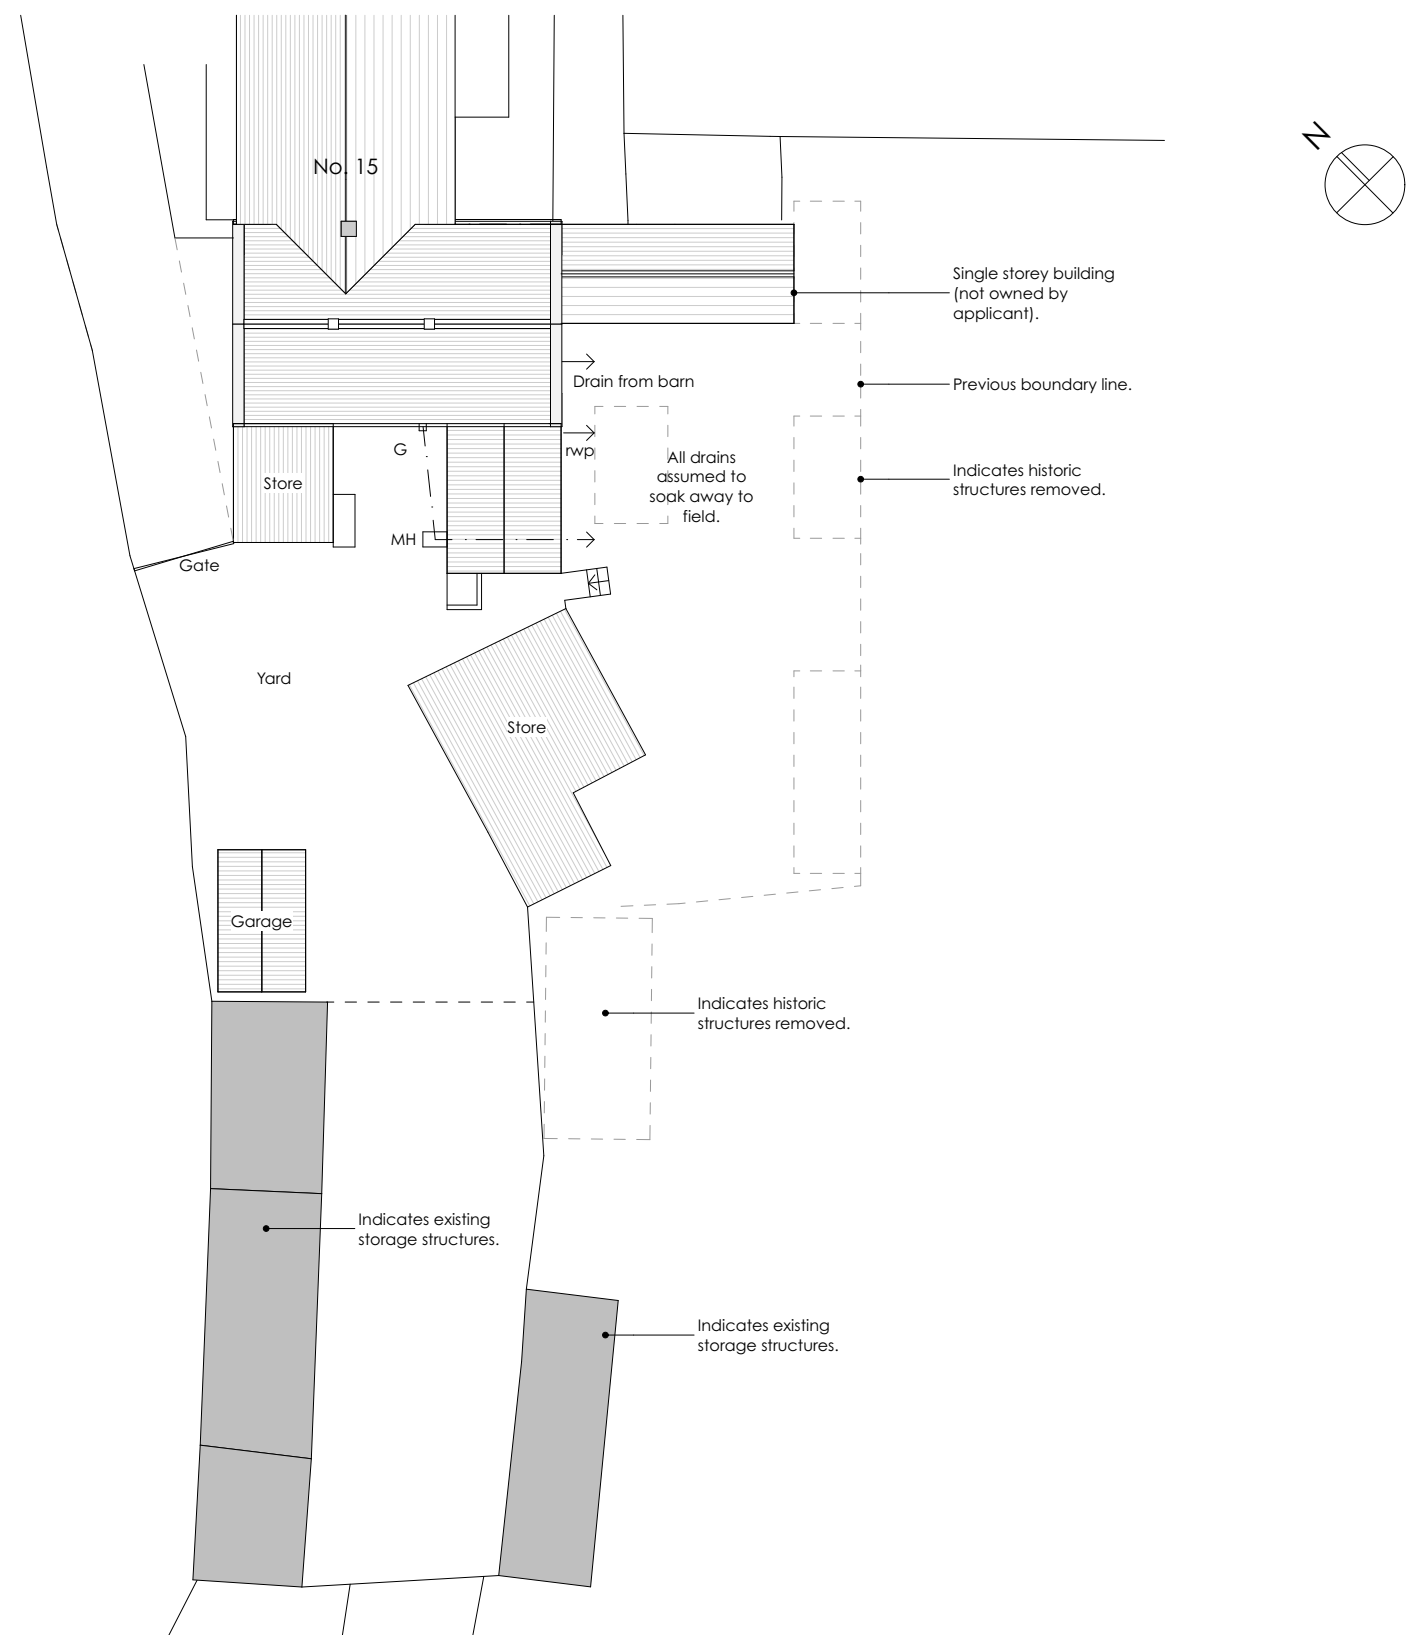

Block Plan - Existing
1:250

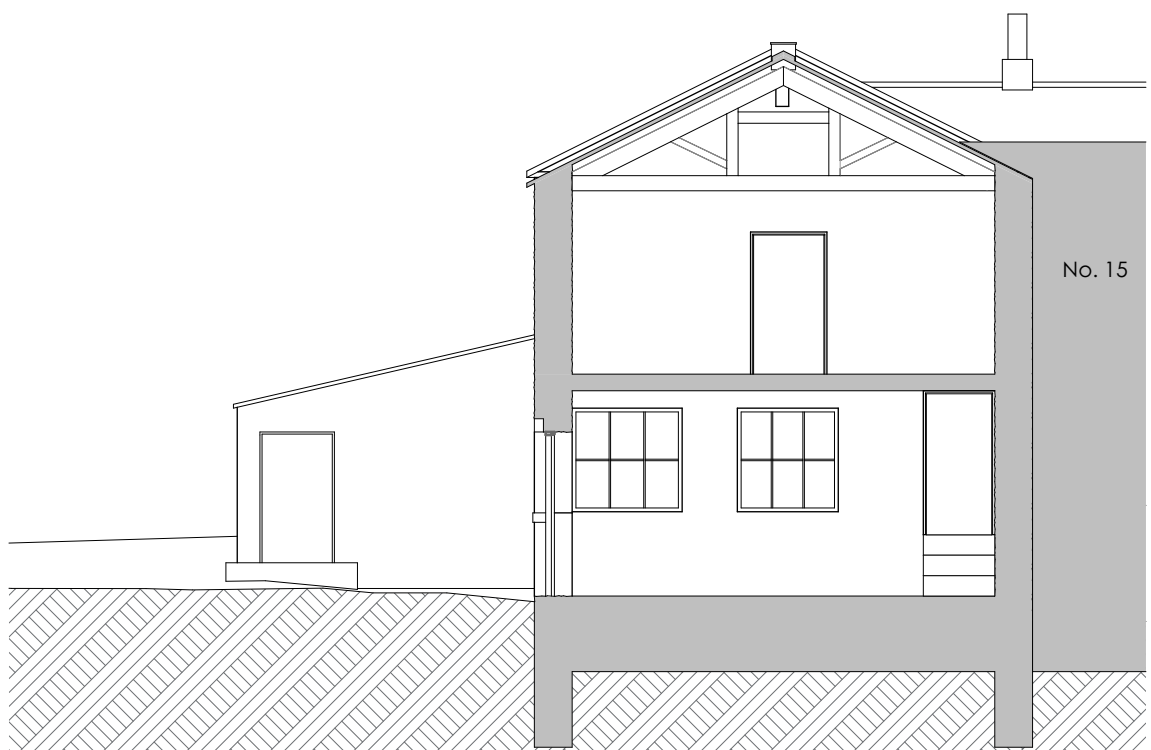

S01 Section 01
1:100

A	Updated following additional survey work. Elevations and section added.	Issued	Checked	17/09/2026
Revision	Description			Date

Client: J Walker
Project: The Barn, Wellhouse Fields
Drawing: Existing Survey

Drawing Status:

EXISTING

Date: APR 26	Scale @ A1: 1:100/250	Drawn by: AB
Project No: 305	Drawing No: (0-) 01	Revision: A