


General Notes

THIS DRAWING HAS BEEN PREPARED FROM HAND MEASURED SURVEY INFORMATION AND IS FOR INFORMATION PURPOSES ONLY. DO NOT SCALE FROM DRAWING. USE FIGURED DIMENSIONS ONLY. ALL DIMENSIONS MUST BE CHECKED AND VERIFIED ON SITE PRIOR TO COMMENCEMENT OF WORK AND DESIGNER TO BE NOTIFIED OF ANY DISCREPANCIES.


- Materials
- ① Reclaimed natural walling stone with lime pointing.
 - ② Stone slate roof.
 - ③ French grey painted hardwood windows with natural stone heads, cills and mullions.
 - ④ French grey painted hardwood doors.
 - ⑤ Black rain water goods in cast aluminium.
 - ⑥ Conservation rooflights.
 - ⑦ Dry stone walling.

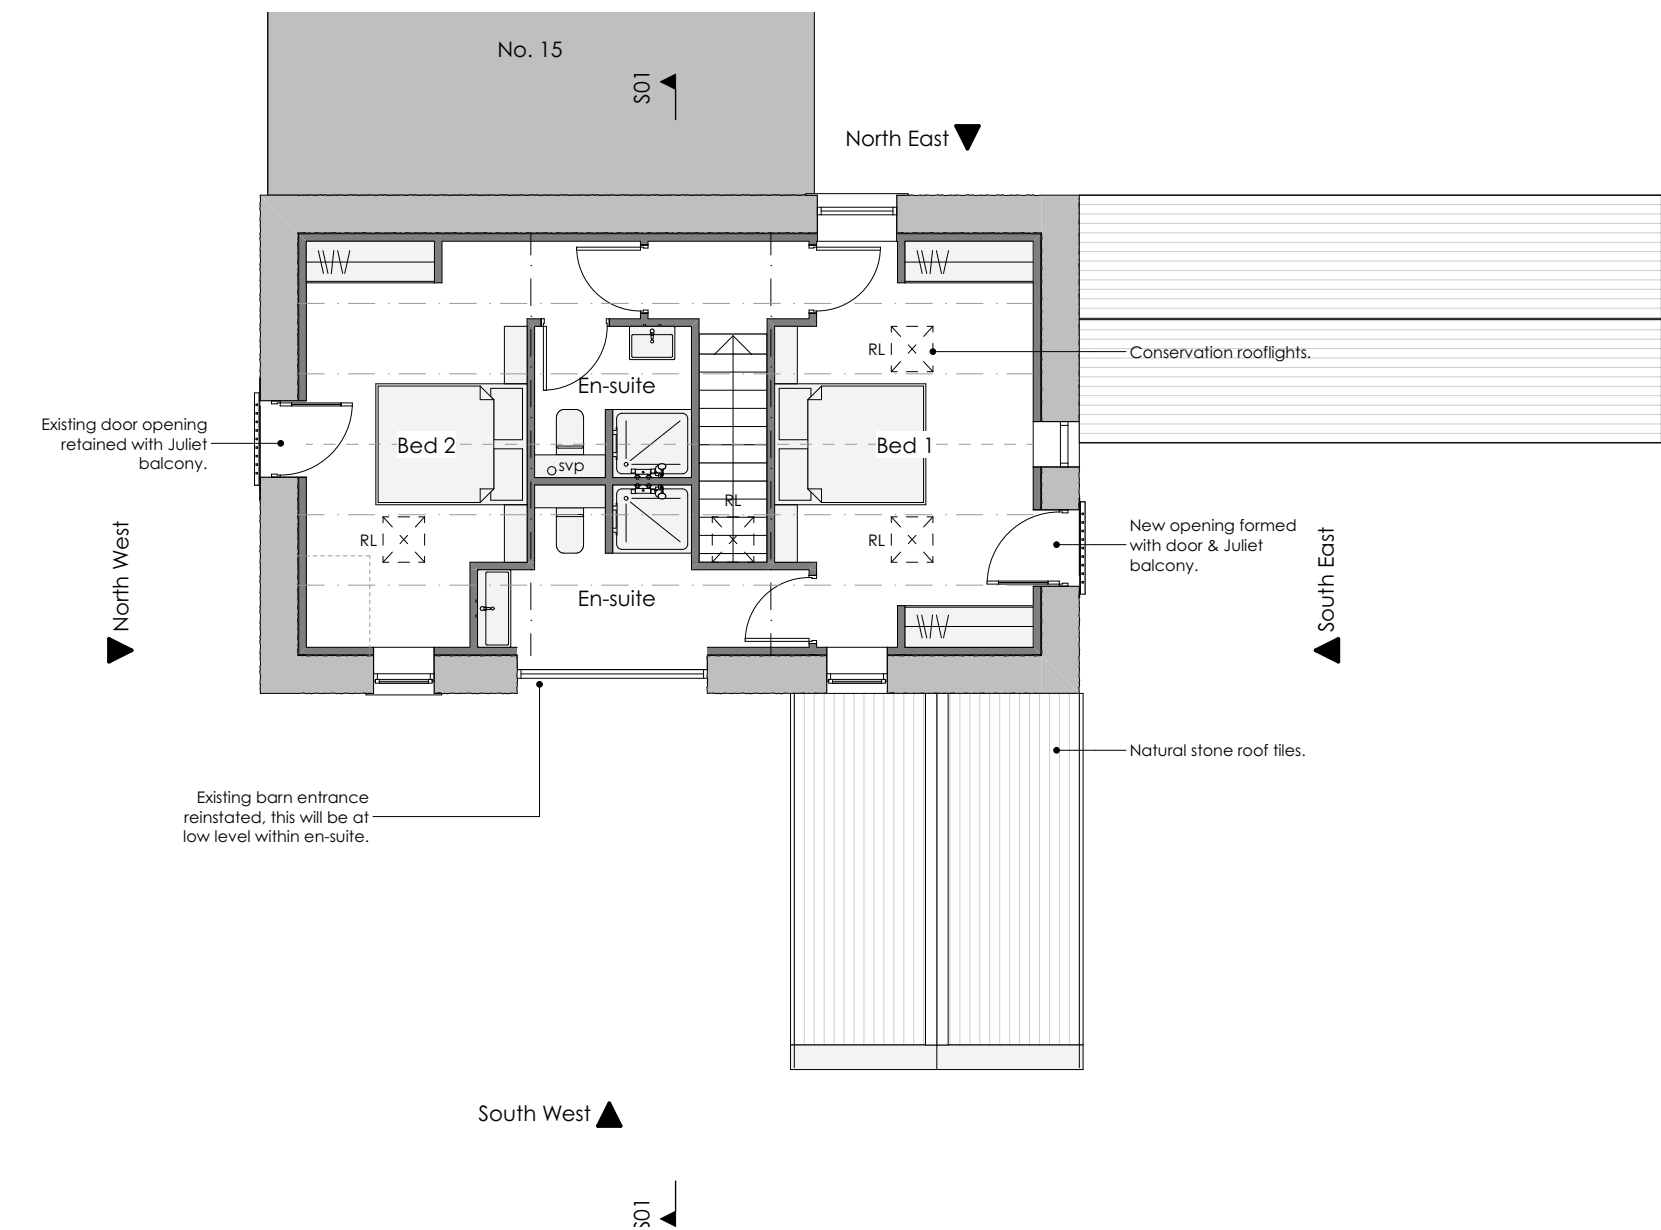


First Floor Plan - Existing
1:100



South West Elevation
1:100

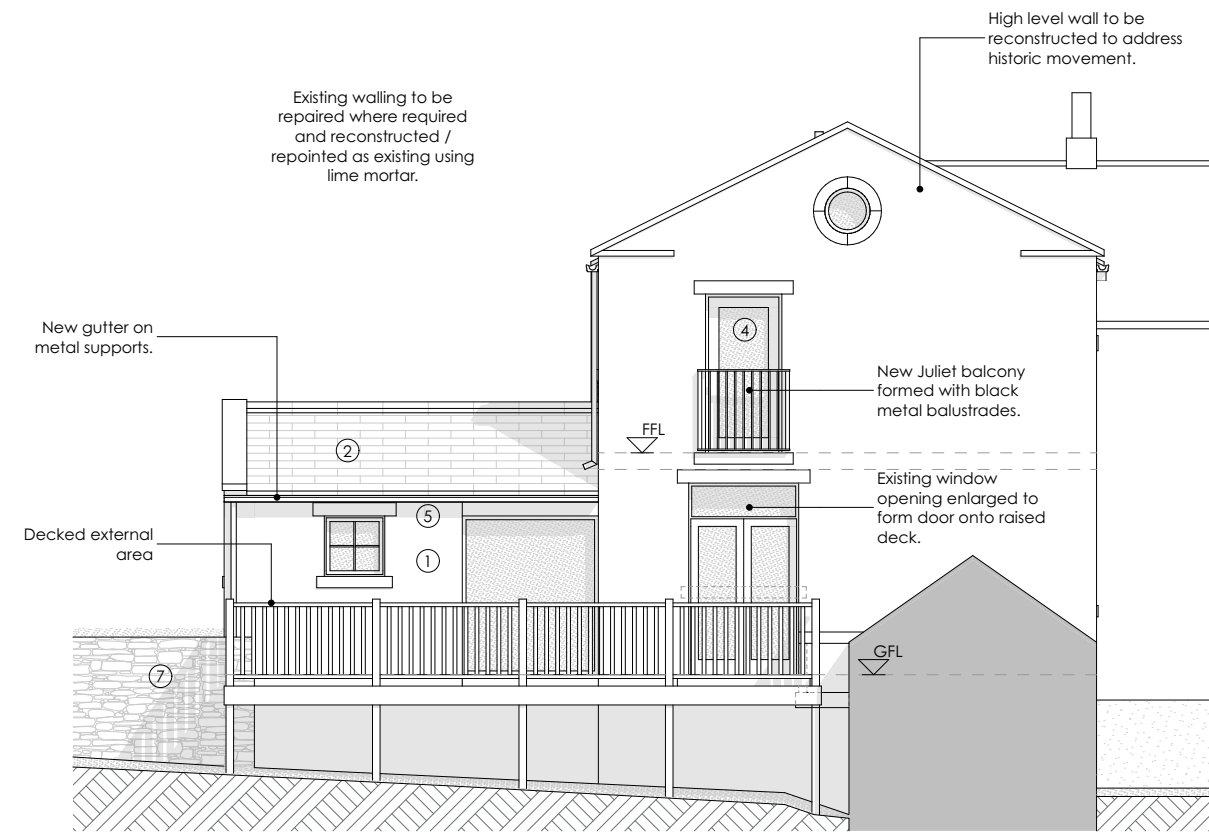


South East Elevation
1:100

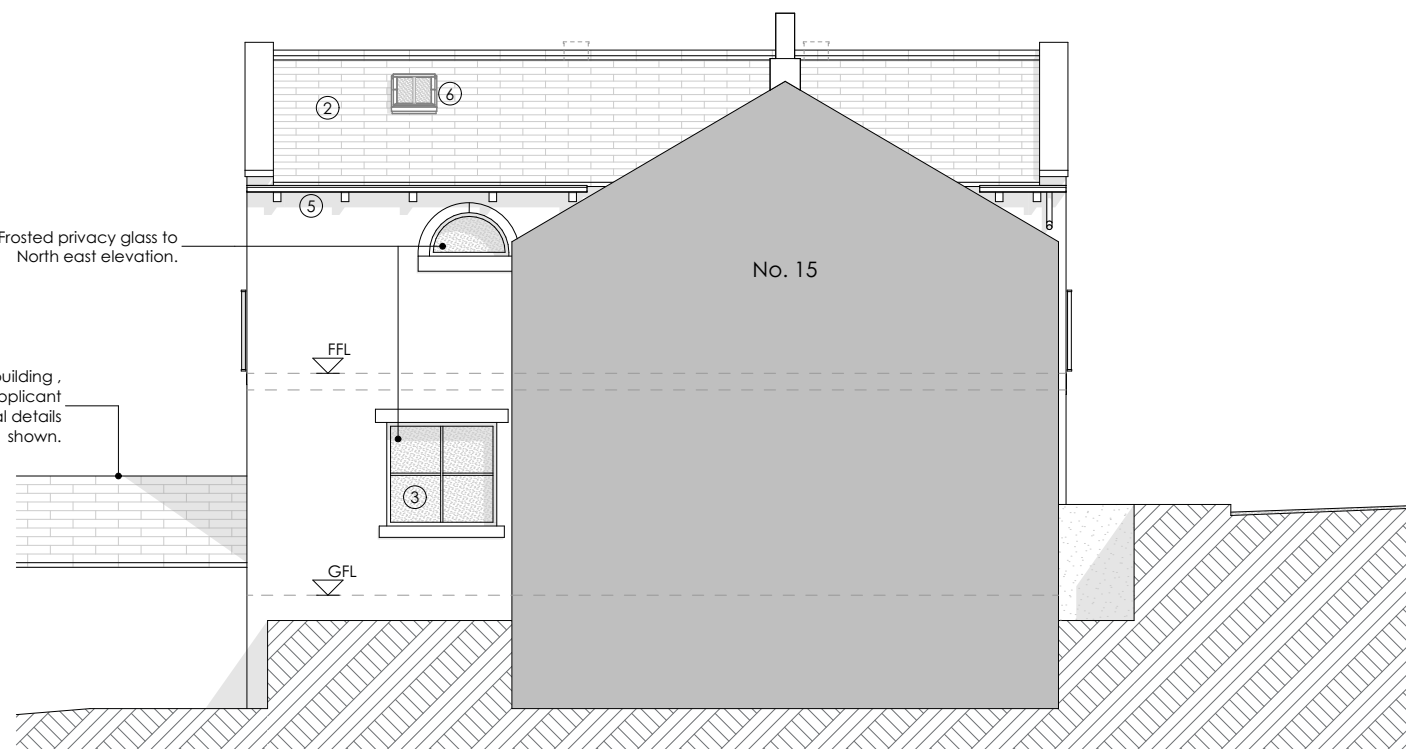


North East Elevation
1:100




North West Elevation
1:100

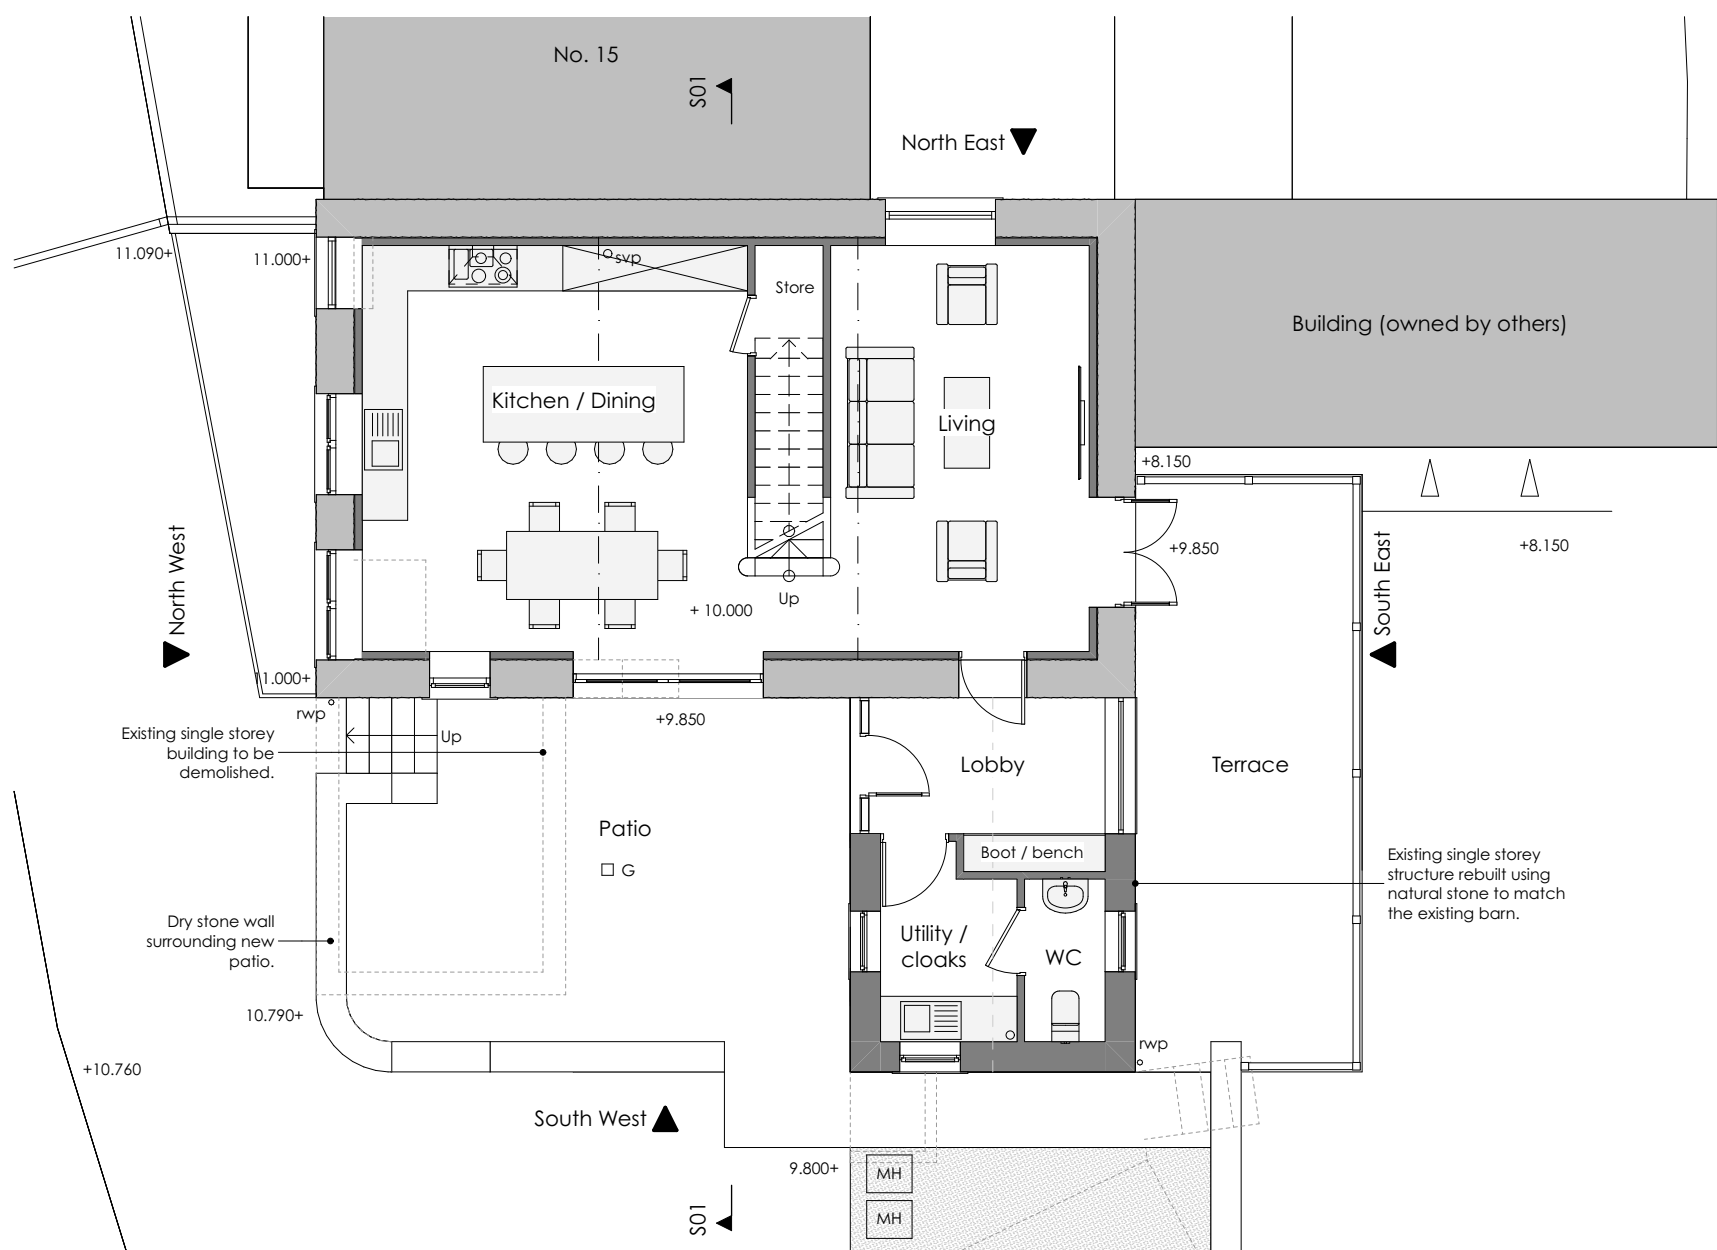

Ground Floor Plan - Existing
1:100

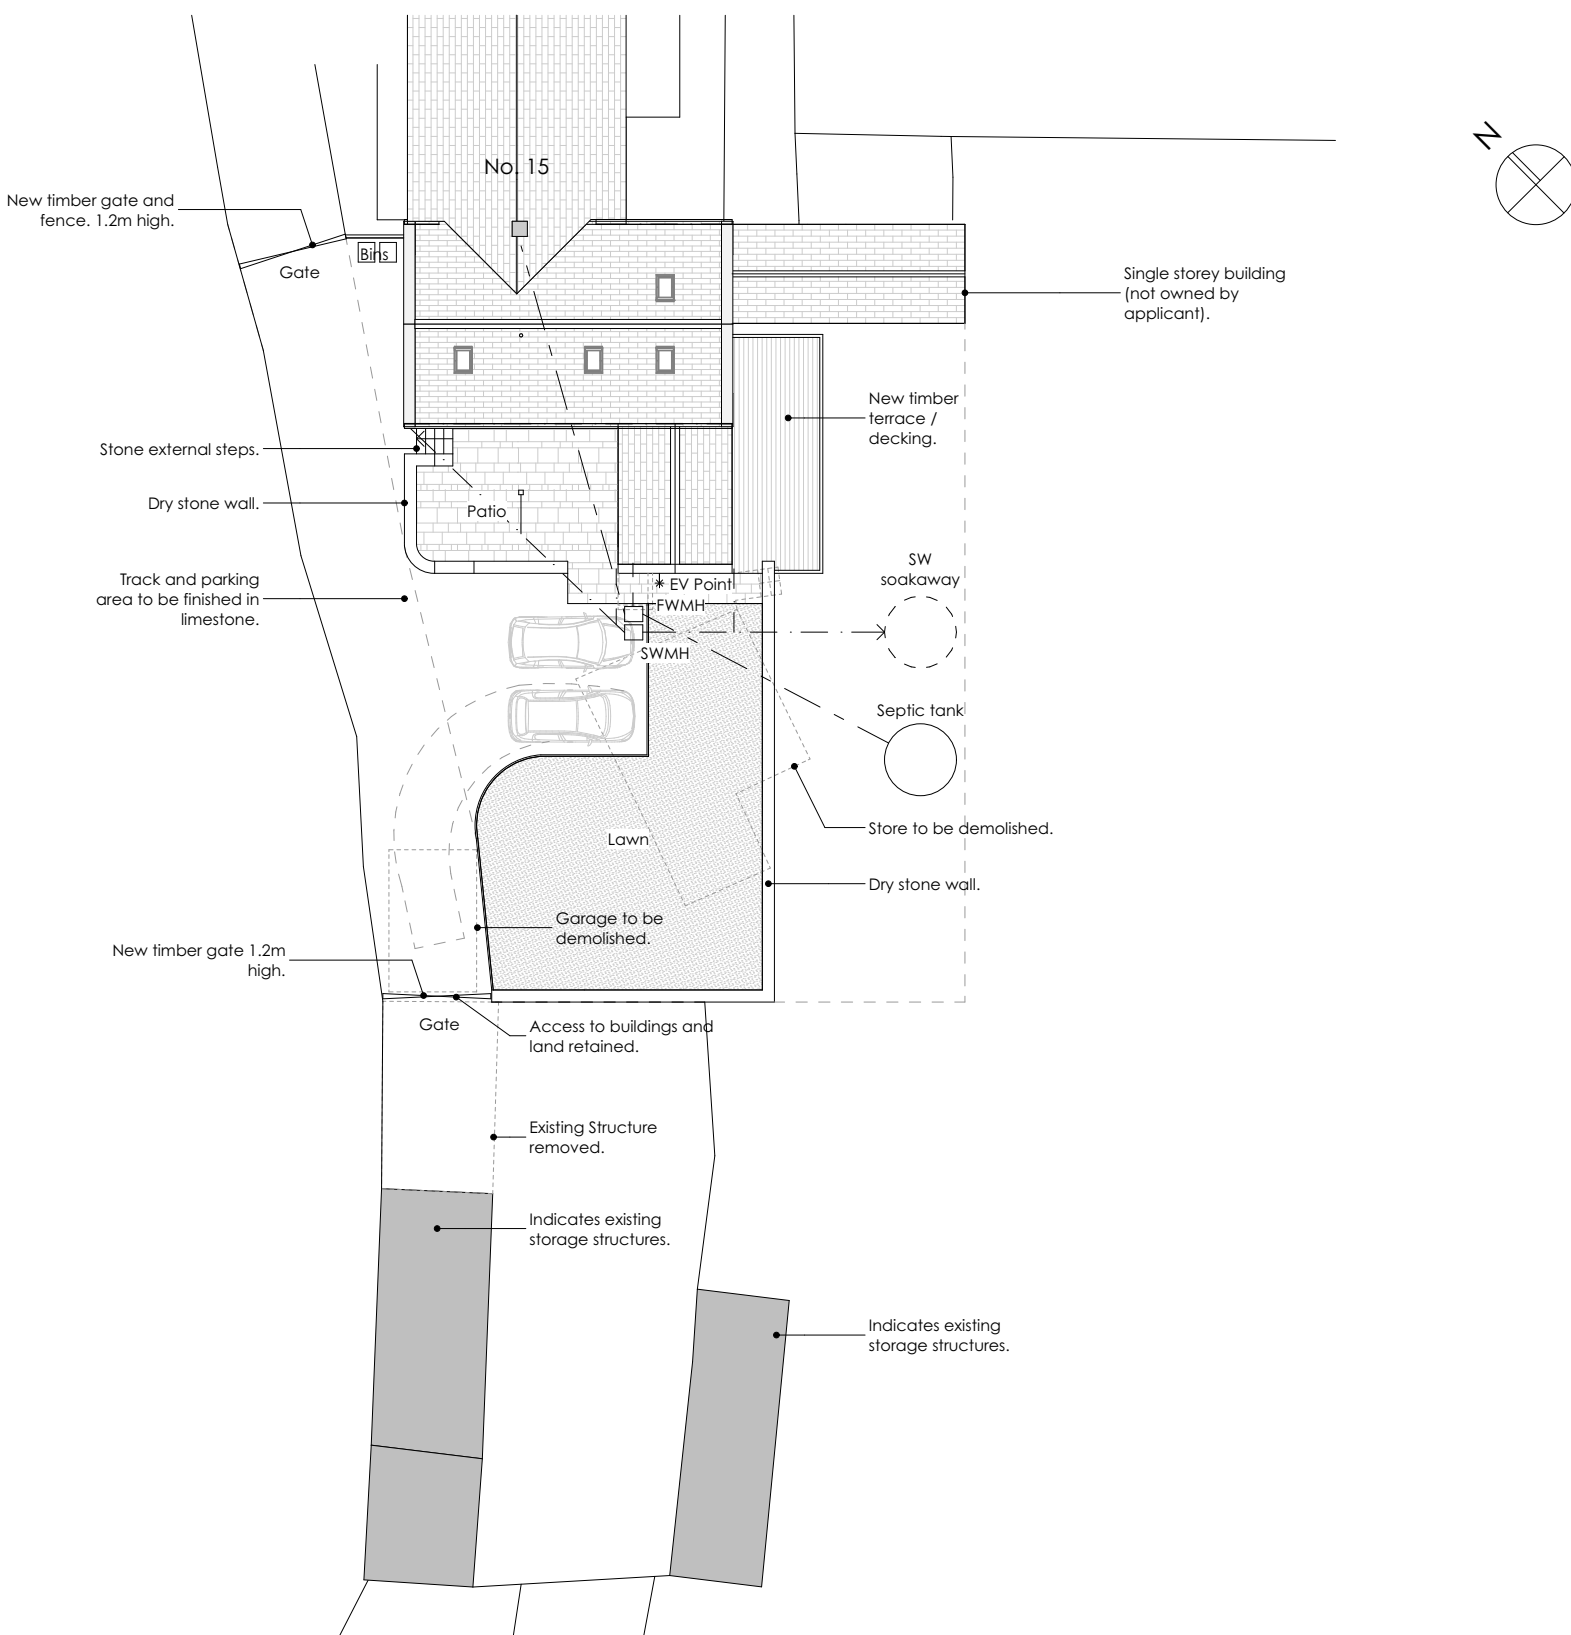

Block Plan - Existing
1:250

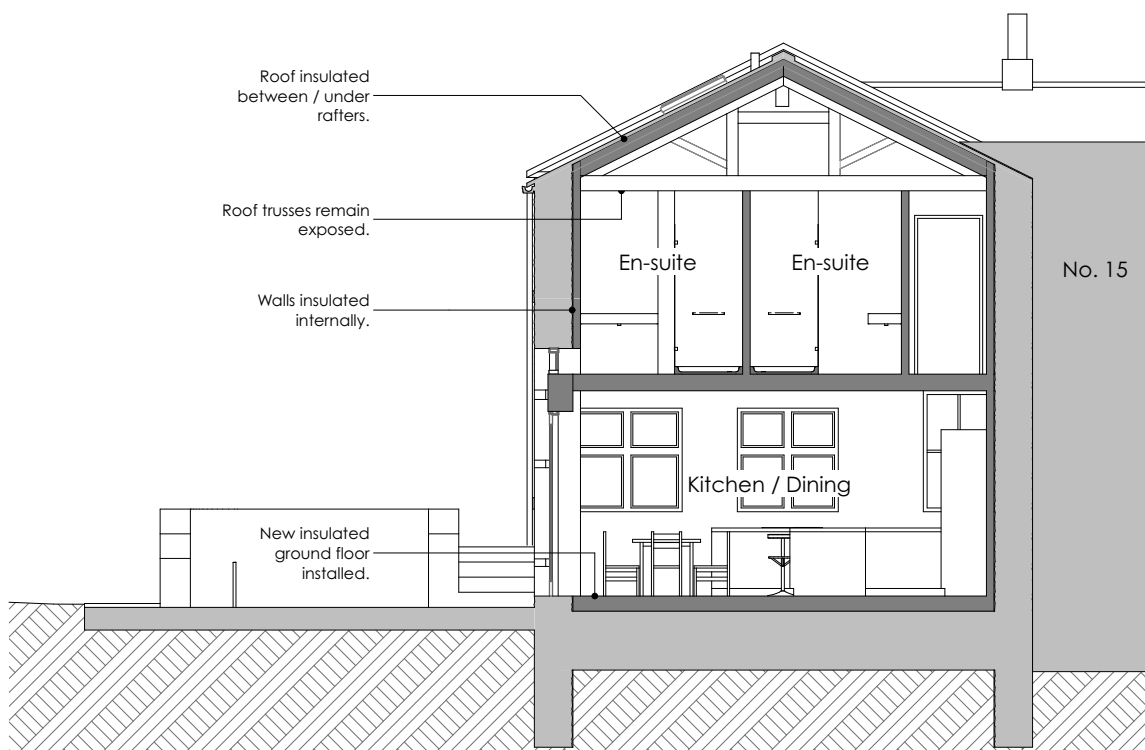

S01 Section 01
1:100

A	Updated following additional survey work. Elevations and section added.			17/09/2026
Revision	Description	Issued	Checked	Date

Client: J Walker
Project: The Barn, Wellhouse Fields
Drawing: Barn Conversion - Proposed

Drawing Status:

PROPOSED

Date:	Scale @ A1:	Drawn by:
APR 26	1:100/250	AB
Project No:	Drawing No:	Revision:
305	(0-) 03	A