



Only figured dimensions should be used.


Scaled dimensions should be checked with the Architect.
This drawing together with the design, is the property and copyright
of the Architect and must not be reproduced without written
permission

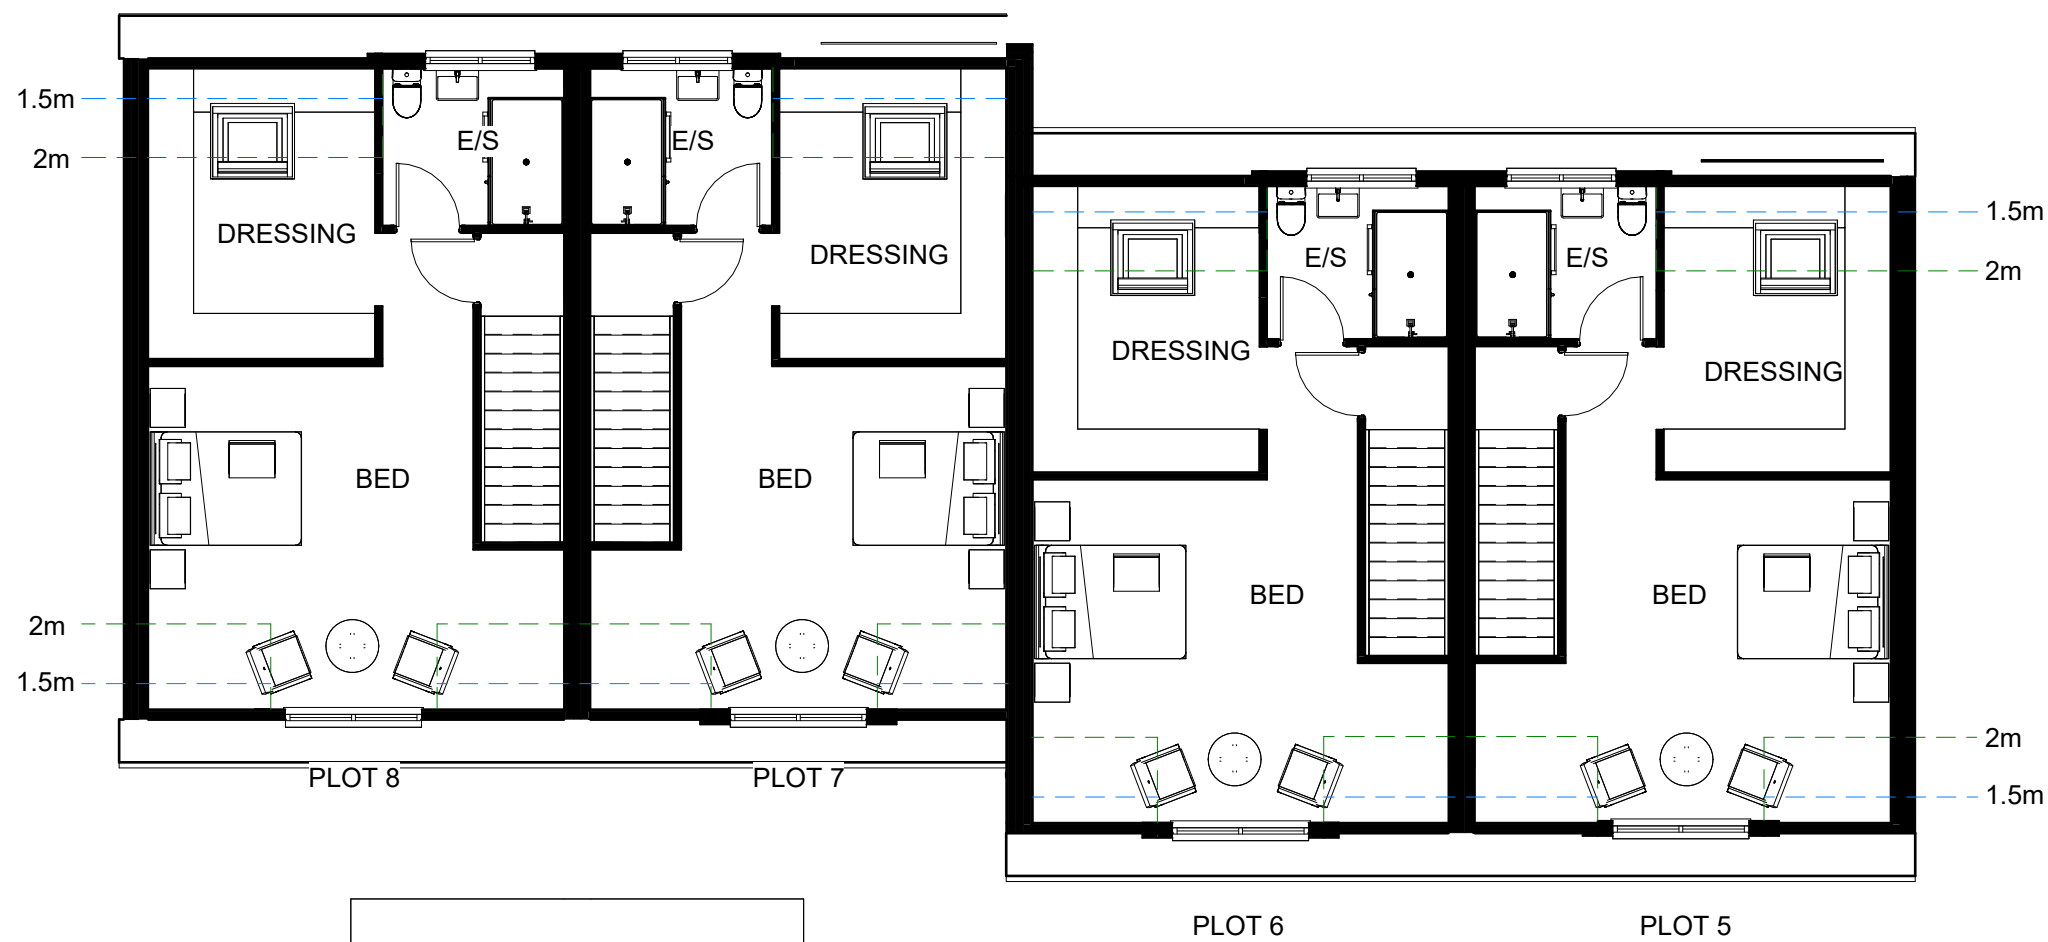

3 SECOND FLOOR PLAN AS PROPOSED
1 : 100

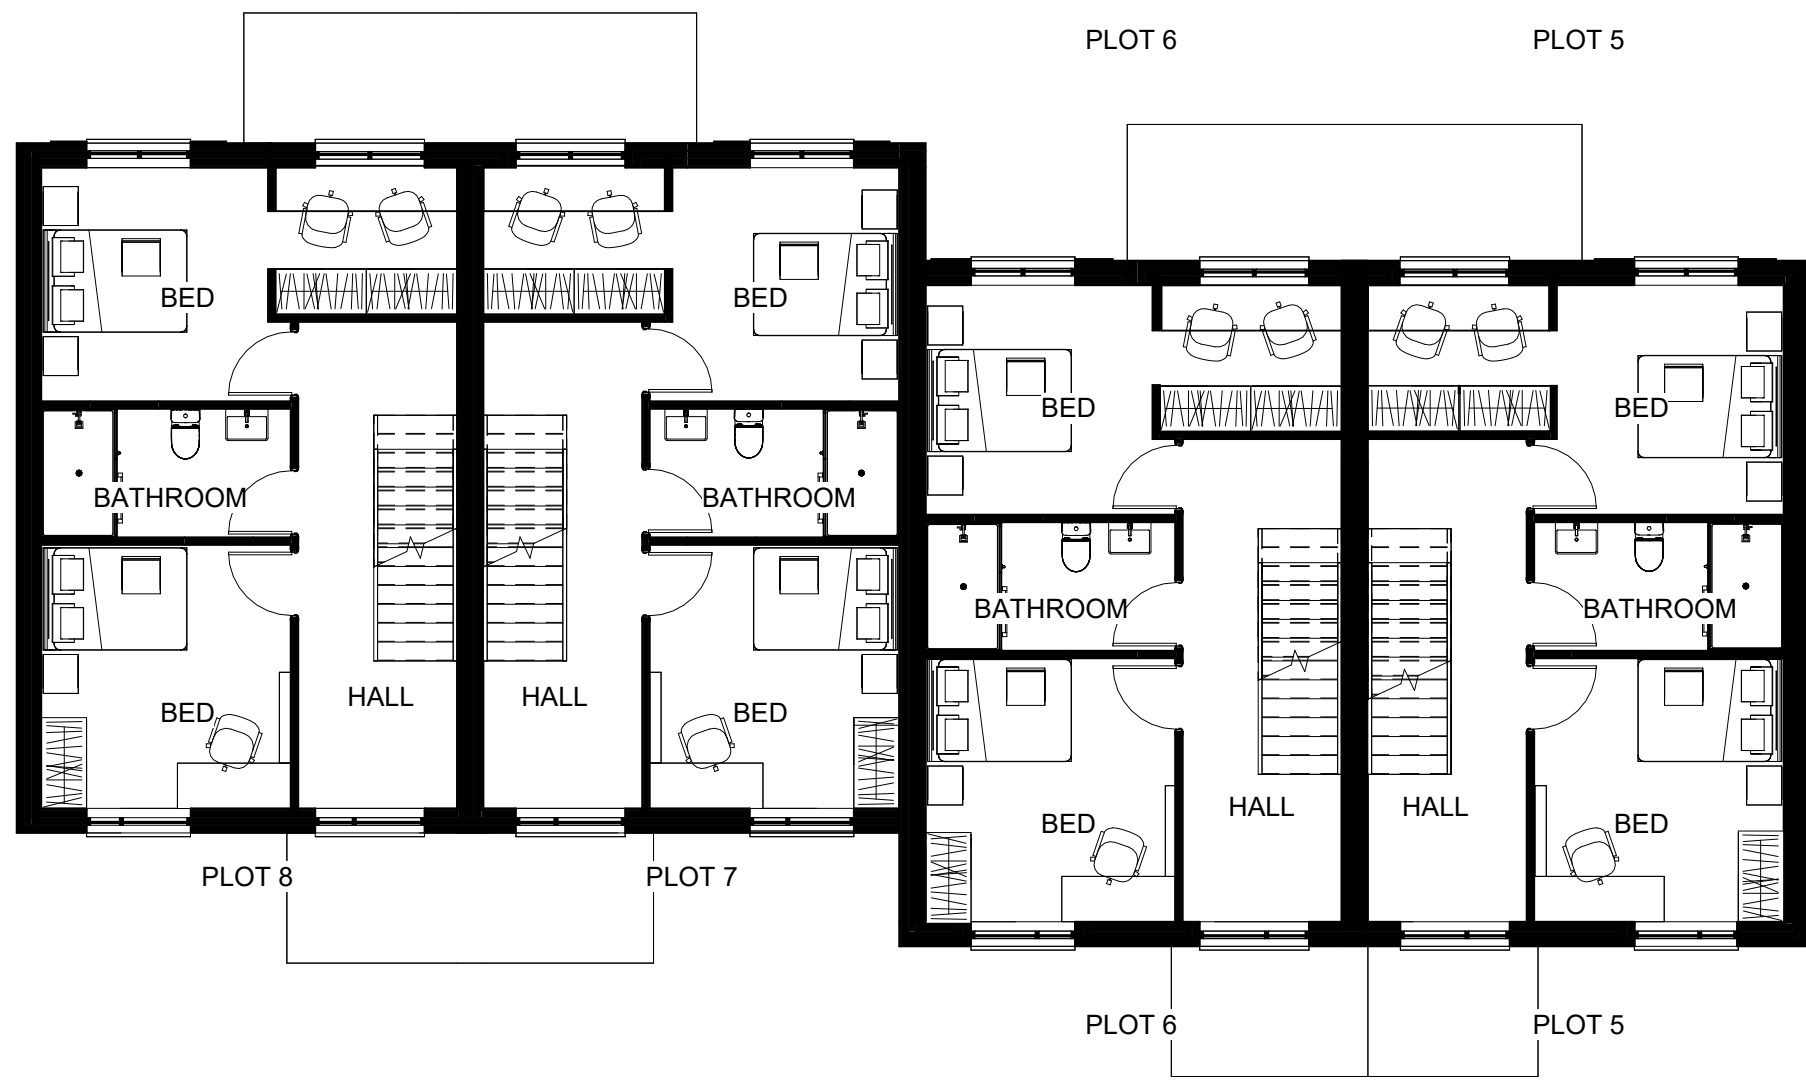

2 FIRST FLOOR PLAN AS PROPOSED
1 : 100

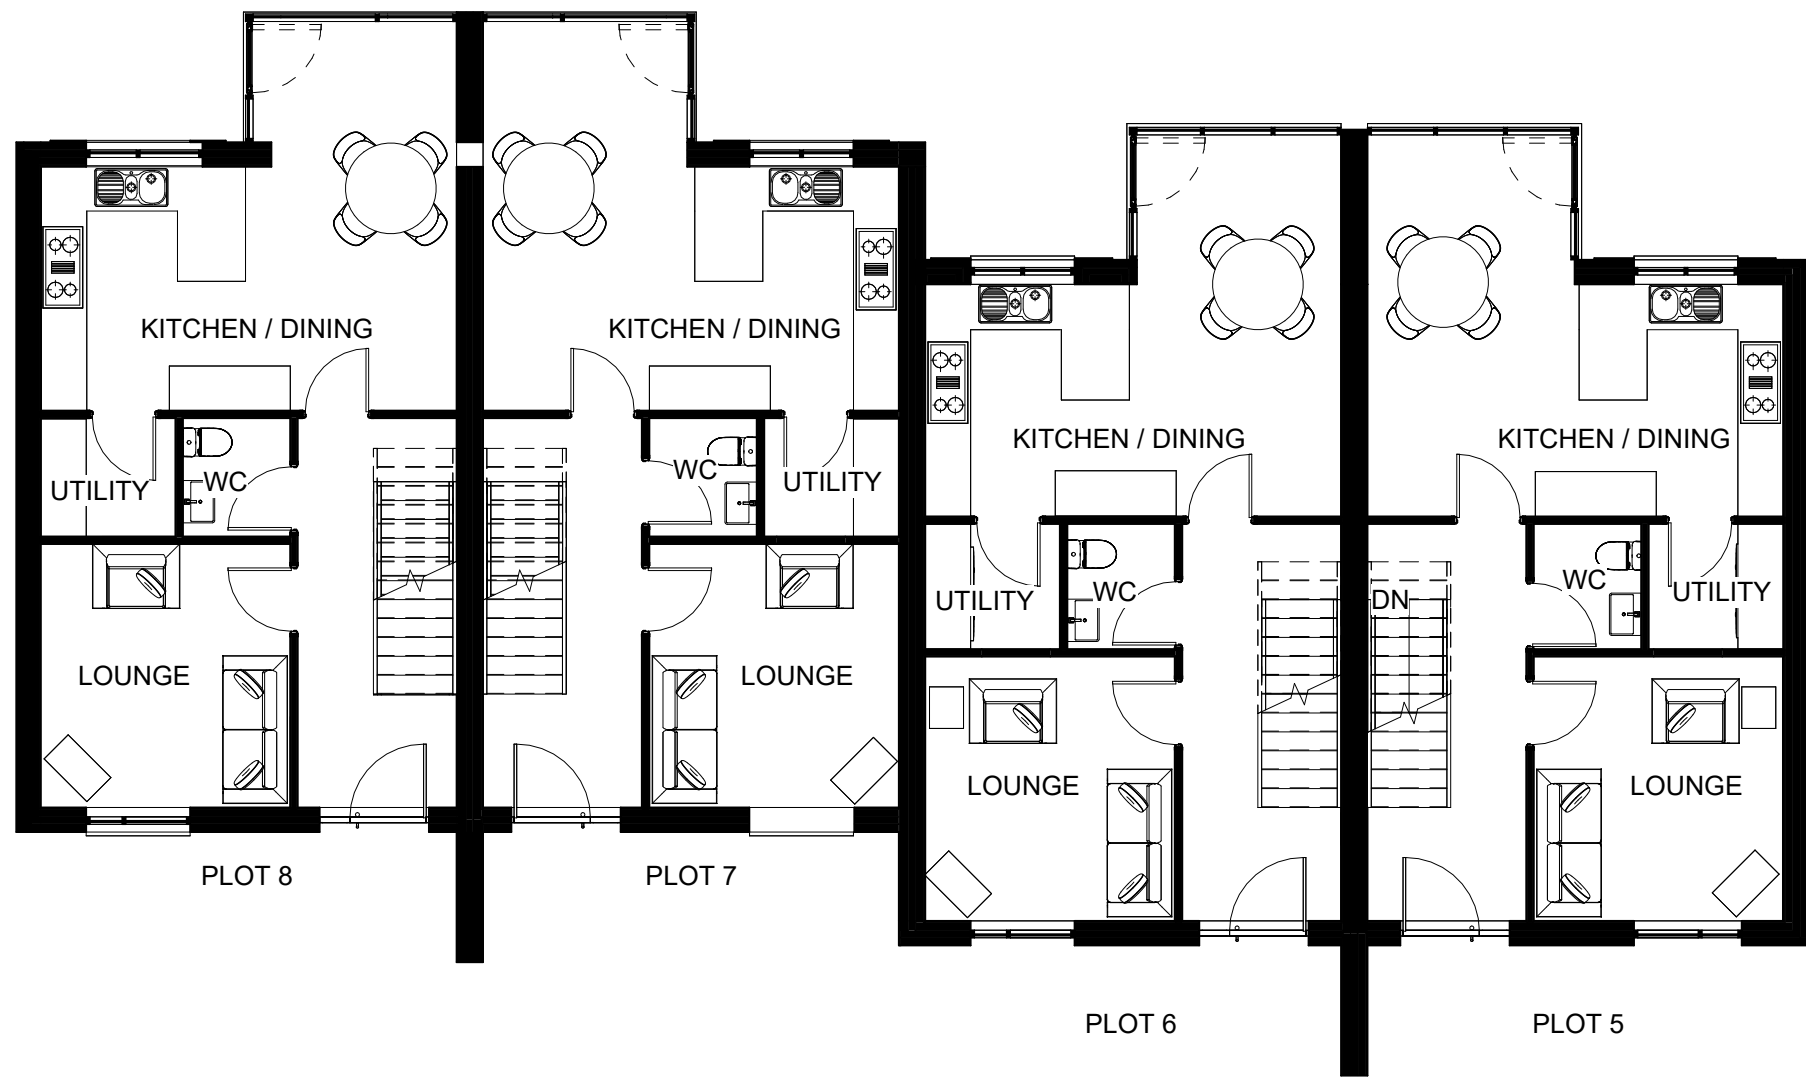

1 GROUND FLOOR PLAN AS PROPOSED
1 : 100

A	General update following comments.	GA	JC	21.08.26
rev	description	drwn	auth	date

DO NOT SCALE OFF THIS DRAWING

ACUMEN

Designers & Architects

acumenarchitects.co.uk 01484 546 000

Headrow House, Old Leeds Road, Huddersfield, Huddersfield HD1 1SG

Client
WOODBANK ESTATES LTD.

Project
REDEVELOPMENT OF BANKFIELD COURT, ALMONDBURY

Project No	Drawing No	Rev
2881	(100)05	A

Description
PROPOSED INDICATIVE FLOOR PLANS PLOTS 5-8

Scale	Date Drawn	Drawn By	Authorised By
1 : 100 @ A2	AUG 26	HB	JC

Purpose of Issue
Planning ☒ Building Regs ☐ Tender ☐ Construction ☐ Comment ☐ Info ☐