






FRONT ELEVATION

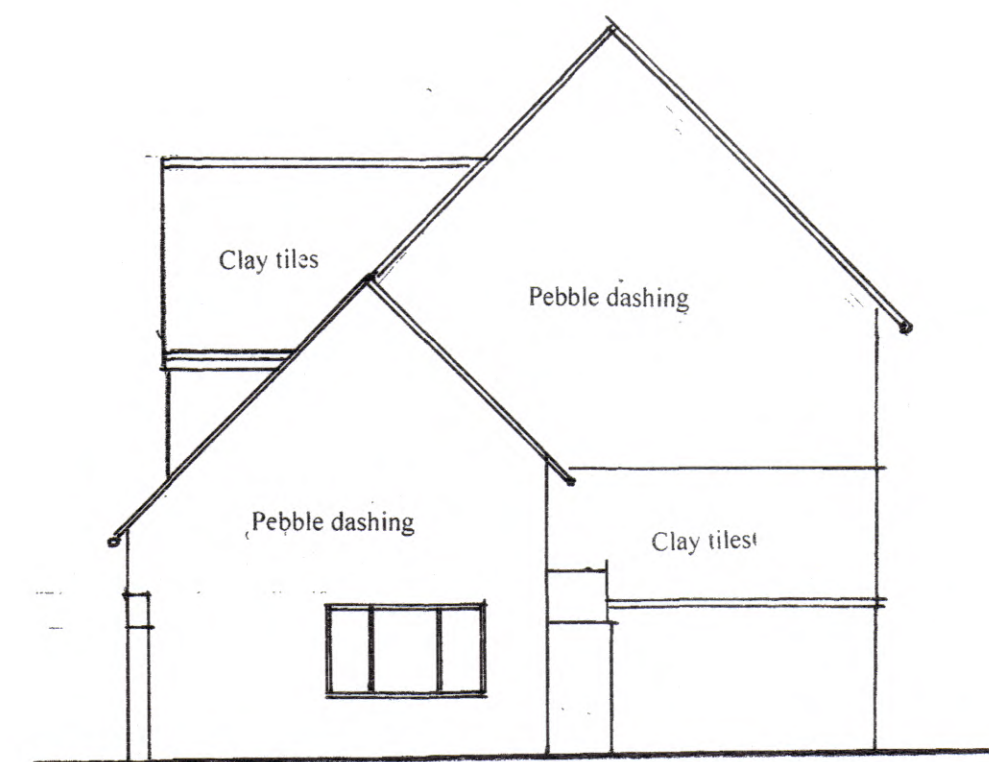


SIDE ELEVATION

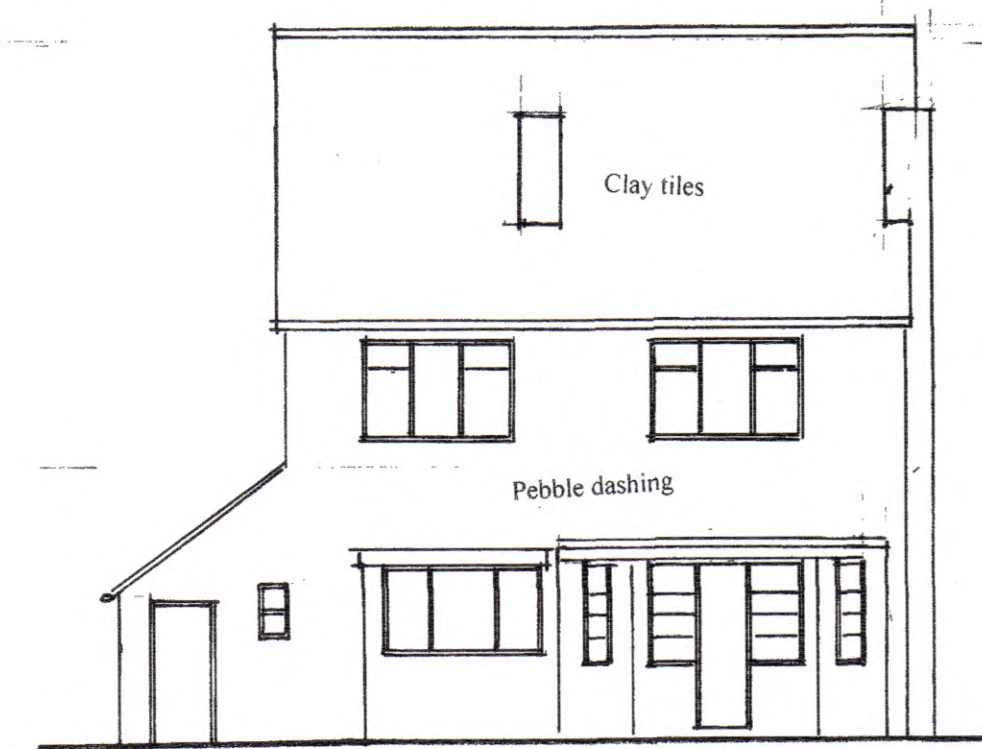


REAR ELEVATION

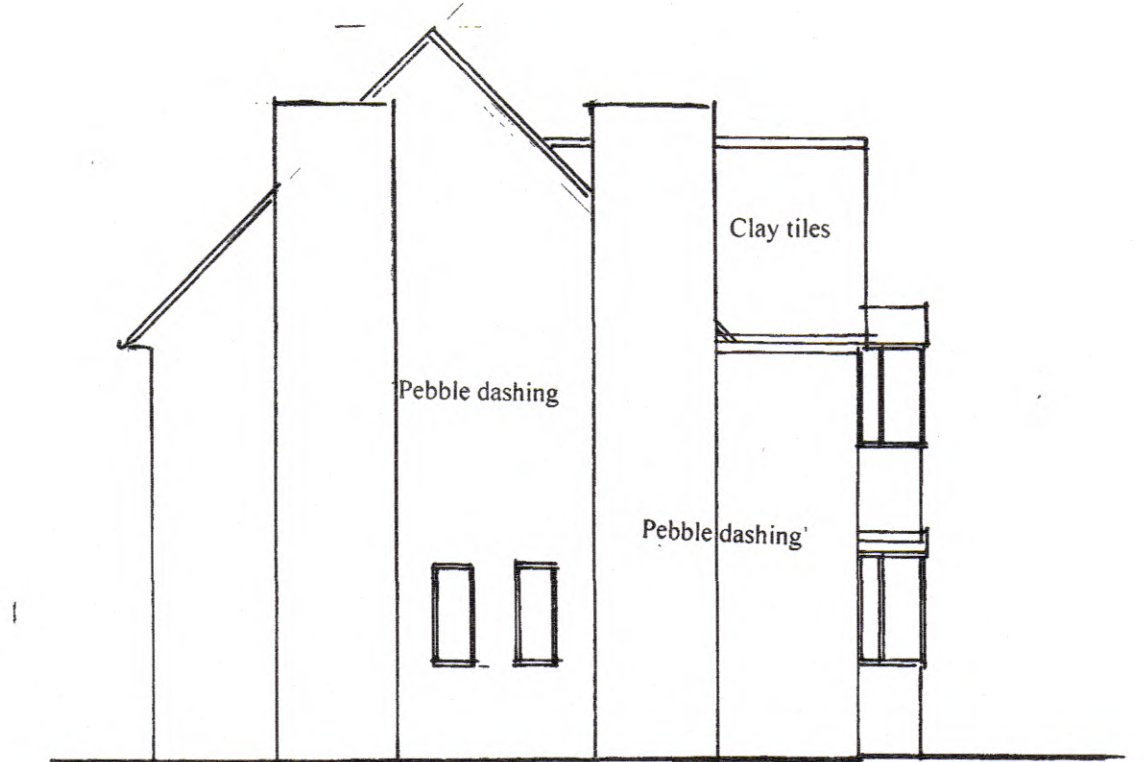

SIDE ELEVATION

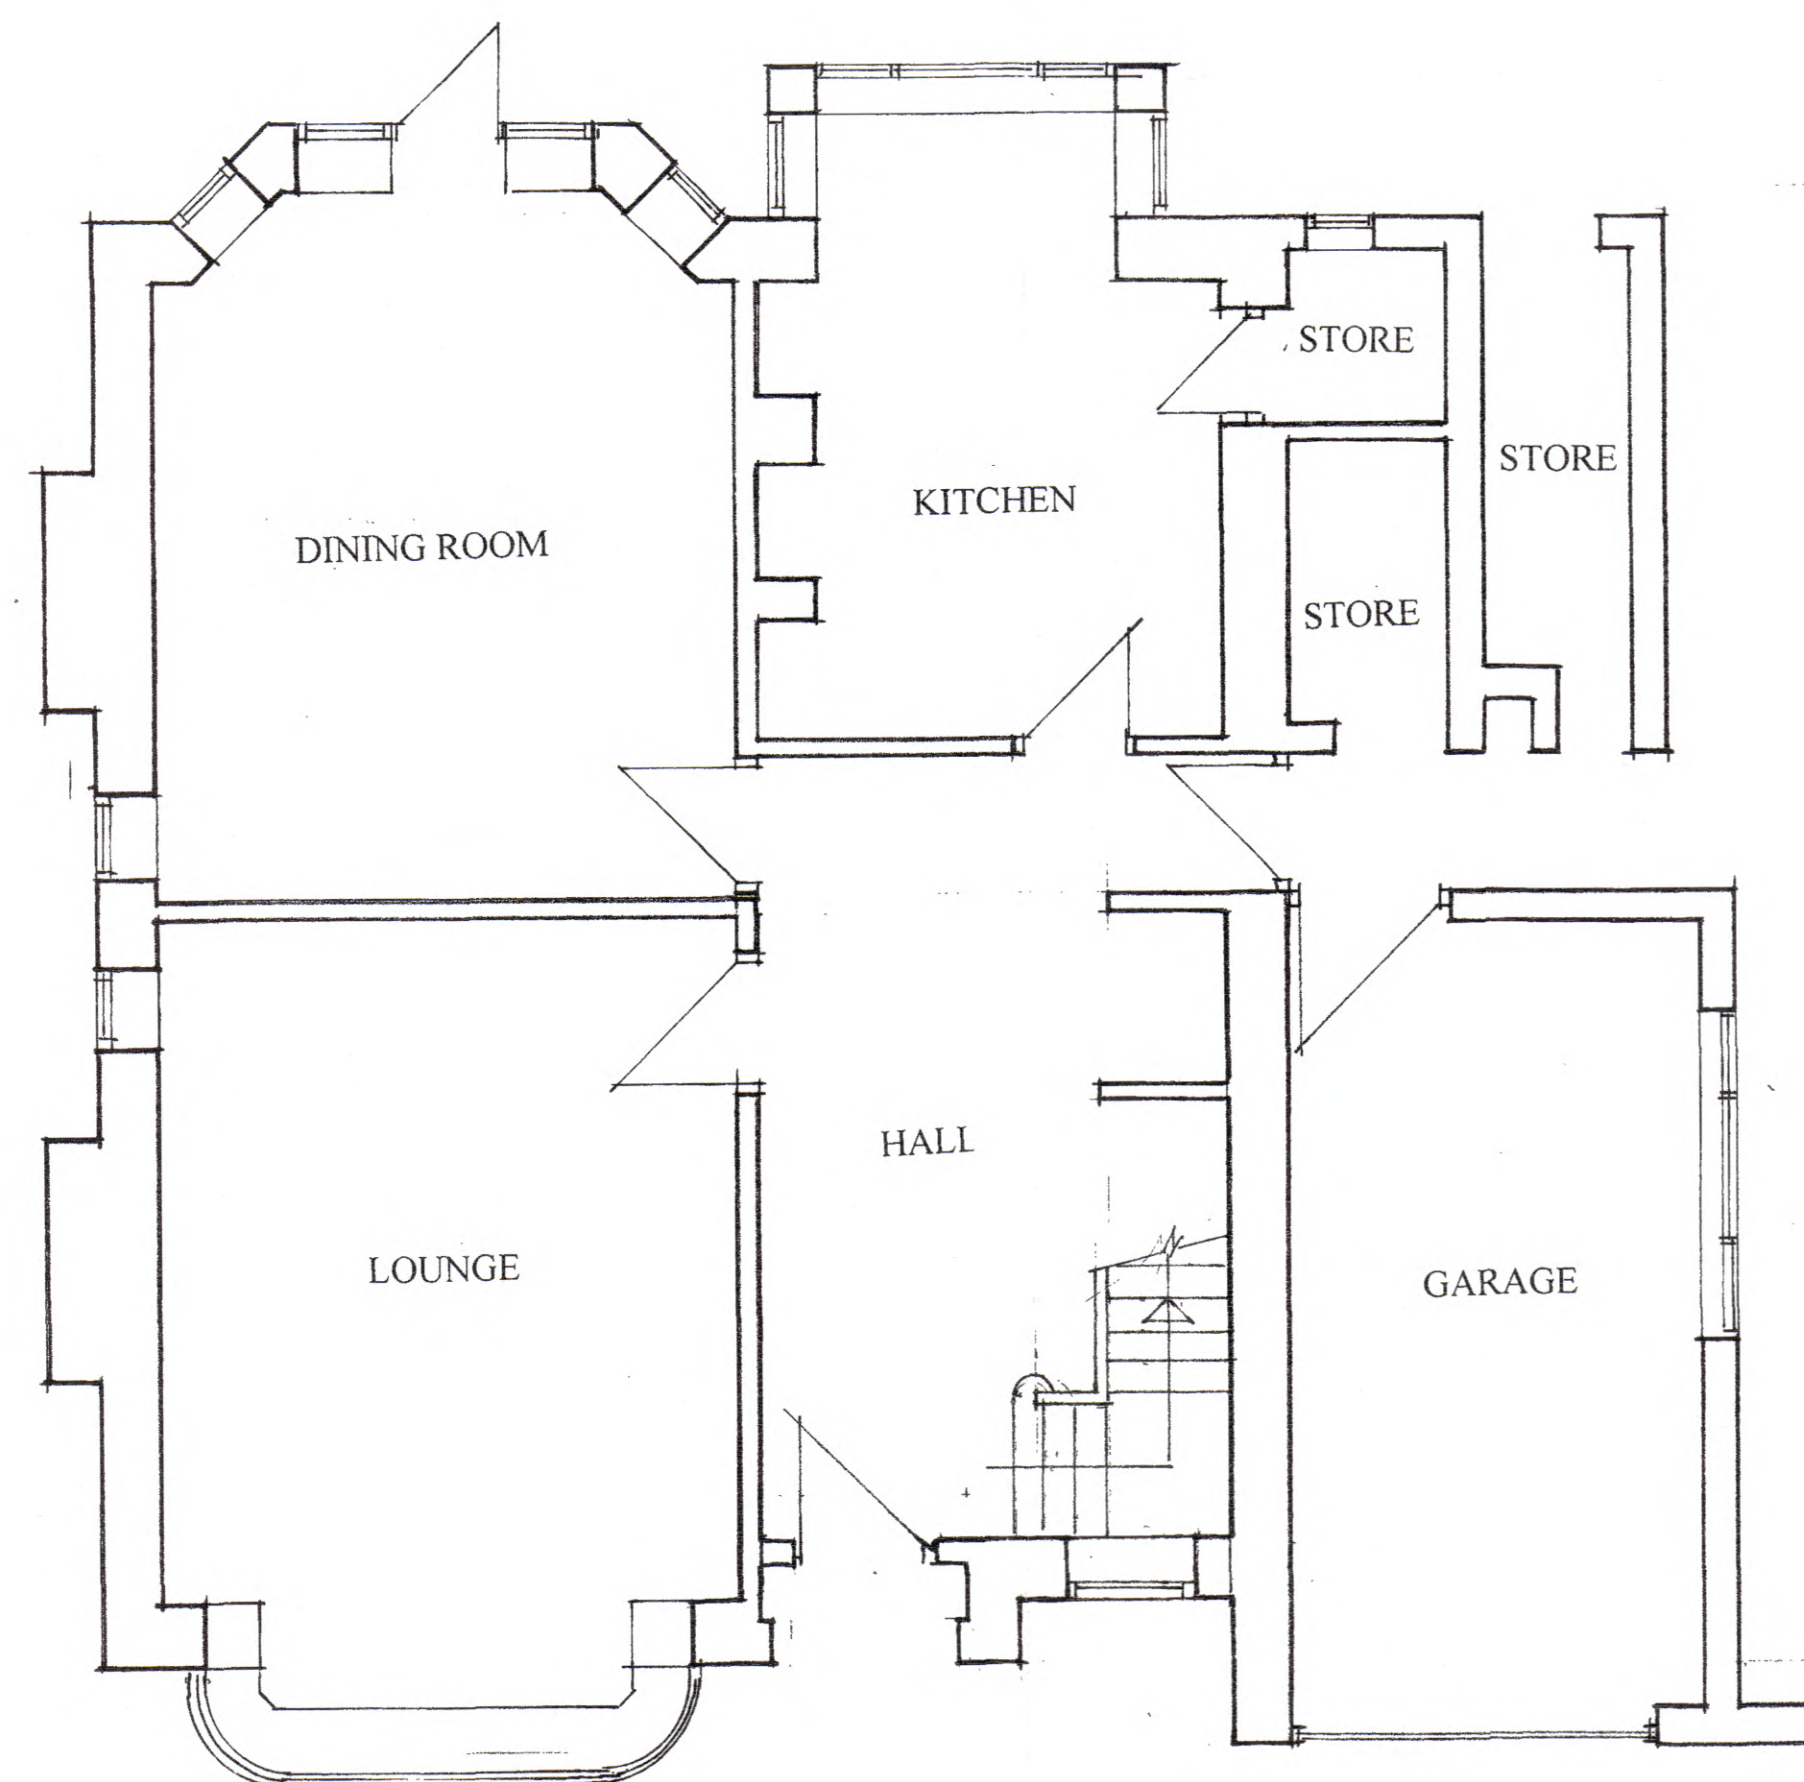

GROUND FLOOR PLAN

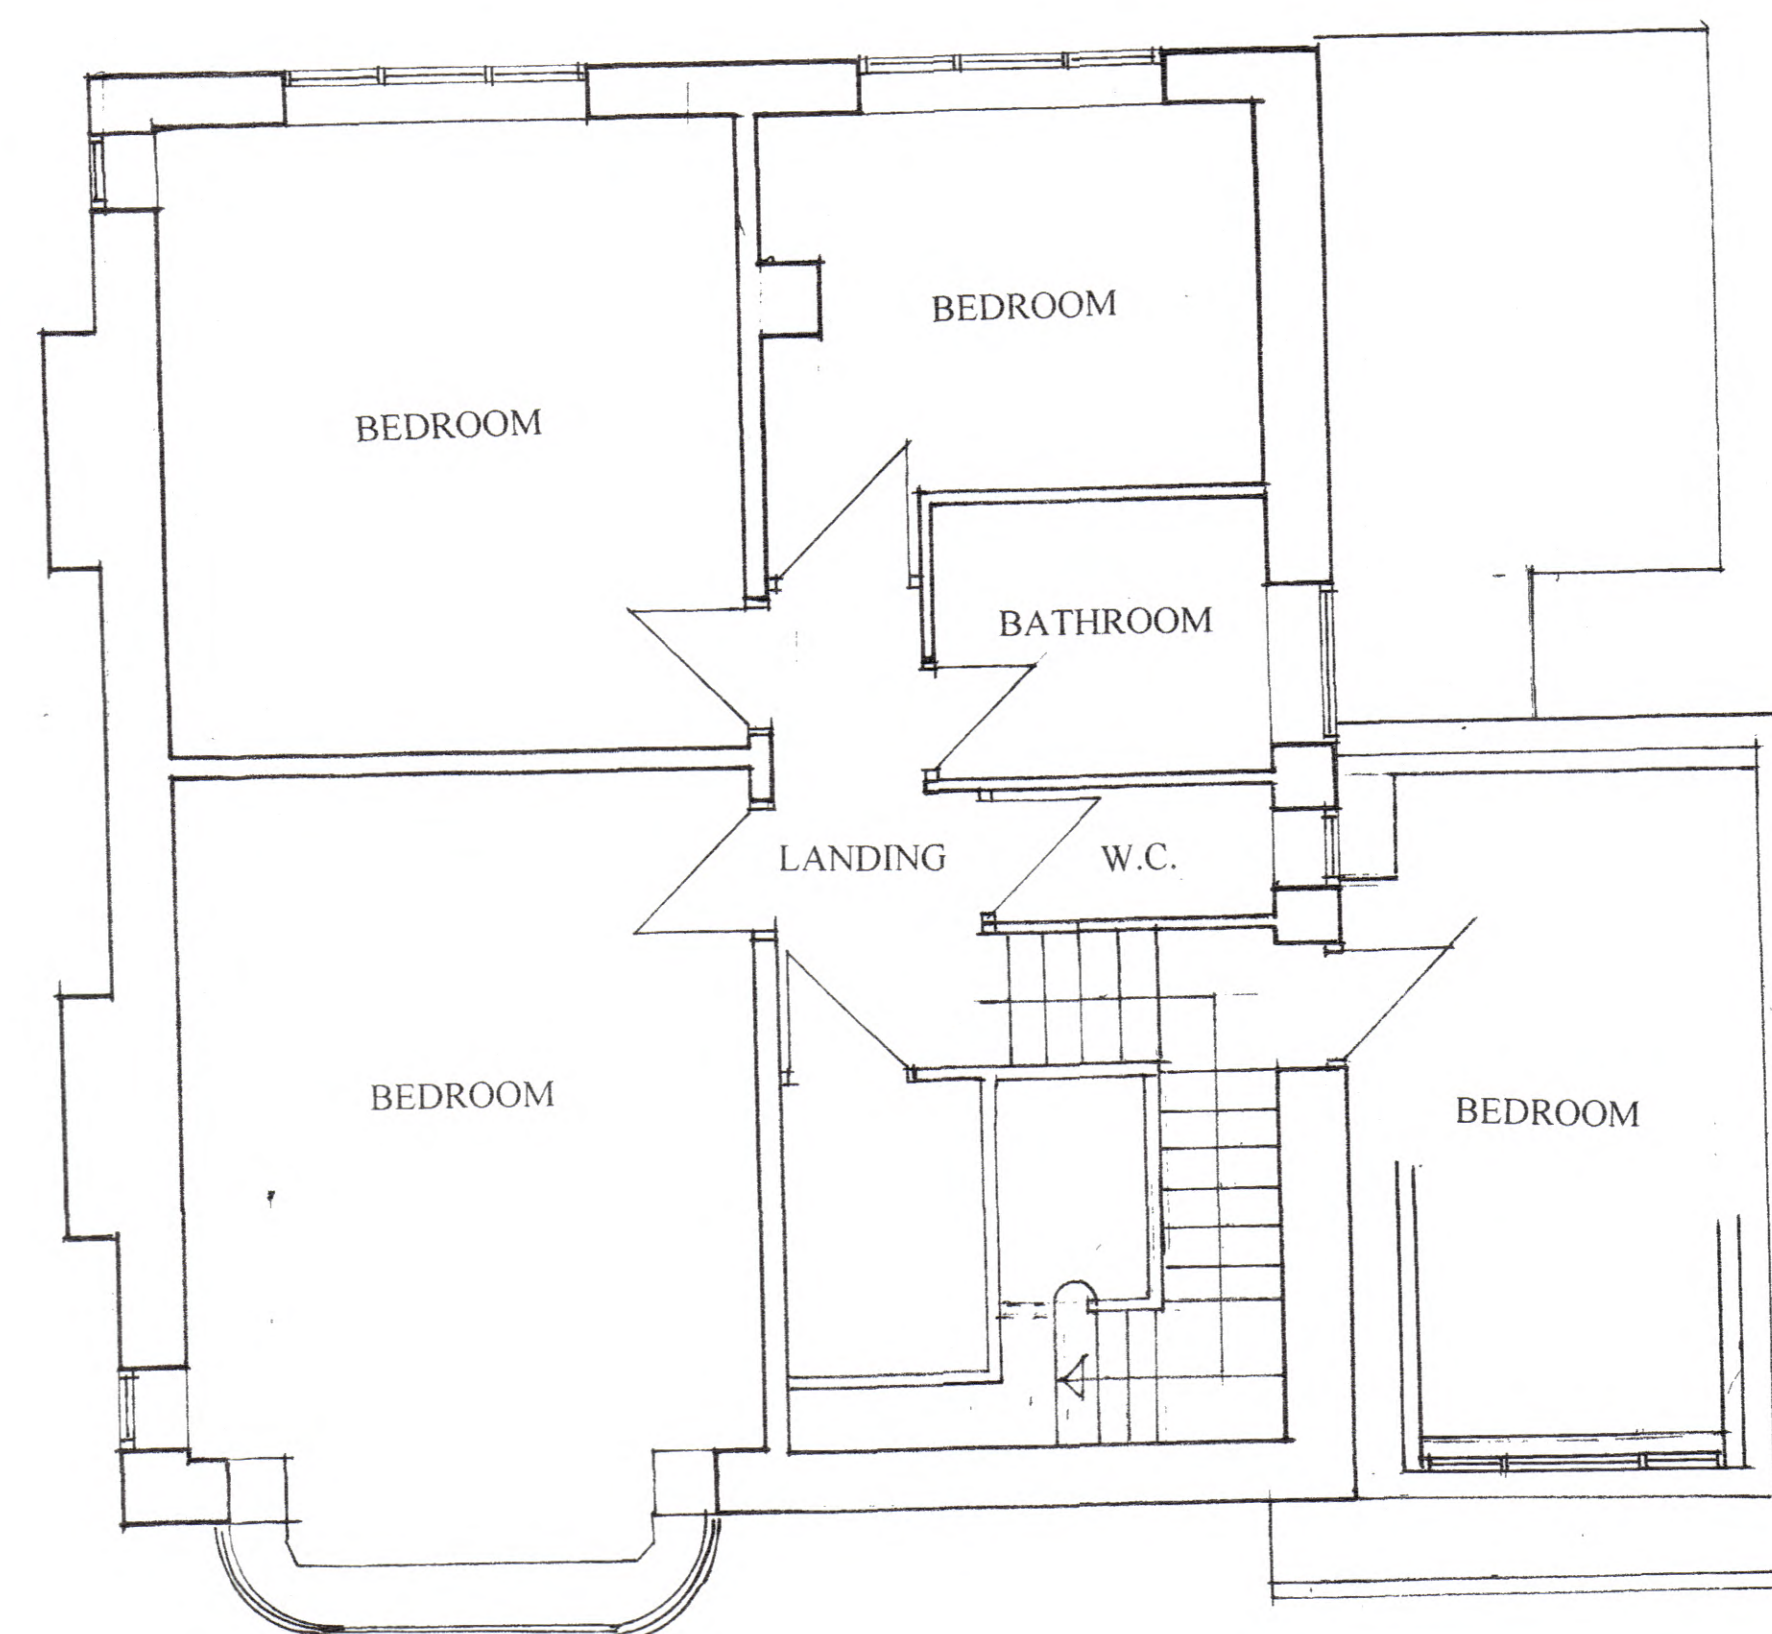

FIRST FLOOR PLAN

ADesignForYou
Architectural Services

21, Park Hill Drive Bradford BD8 0DF
TEL : 01274 492791 MOB : 07851 836822
e-mail : rowlevmj@sky.com

Project : PROPOSED EXTENSIONS
AND ALTERATIONS AT
589 BRADFORD ROAD
HUDDERSFIELD
HD2 2LA

Title : EXISTING PLANS, AND
ELEVATIONS

Scale : 1 : 50 and 1 : 100
Drg No : DFY 287 / 1
Date : July 2026