


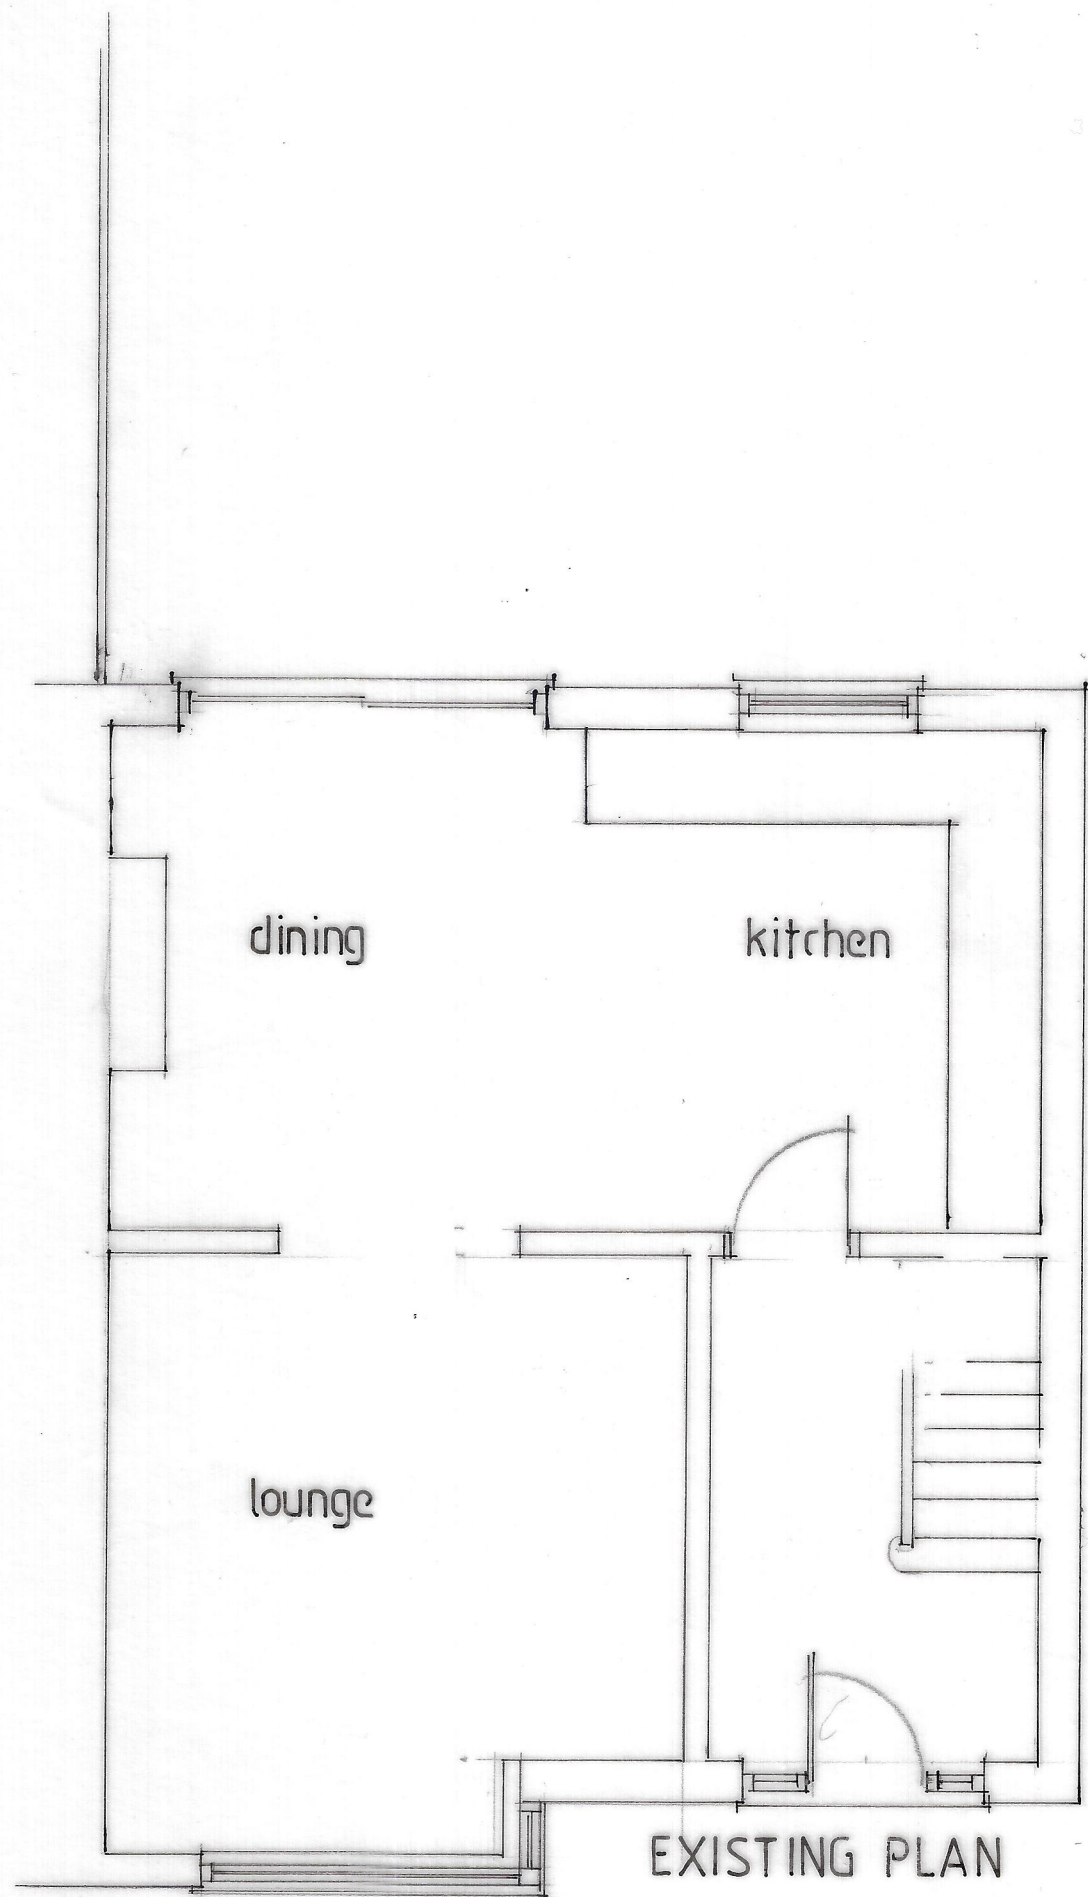

EXISTING PLAN

0 .5 1 2 3 4
Scale bar



EXISTING REAR ELEVATION

Proposed single storey extension to rear for
Mr. & Mrs. Oldroyd, 23 Water Royd Avenue, Mirfield

drawn by Artech Design 01772 456592

drawing no.1R/3177/1

Scale 1:50 (at A3)