



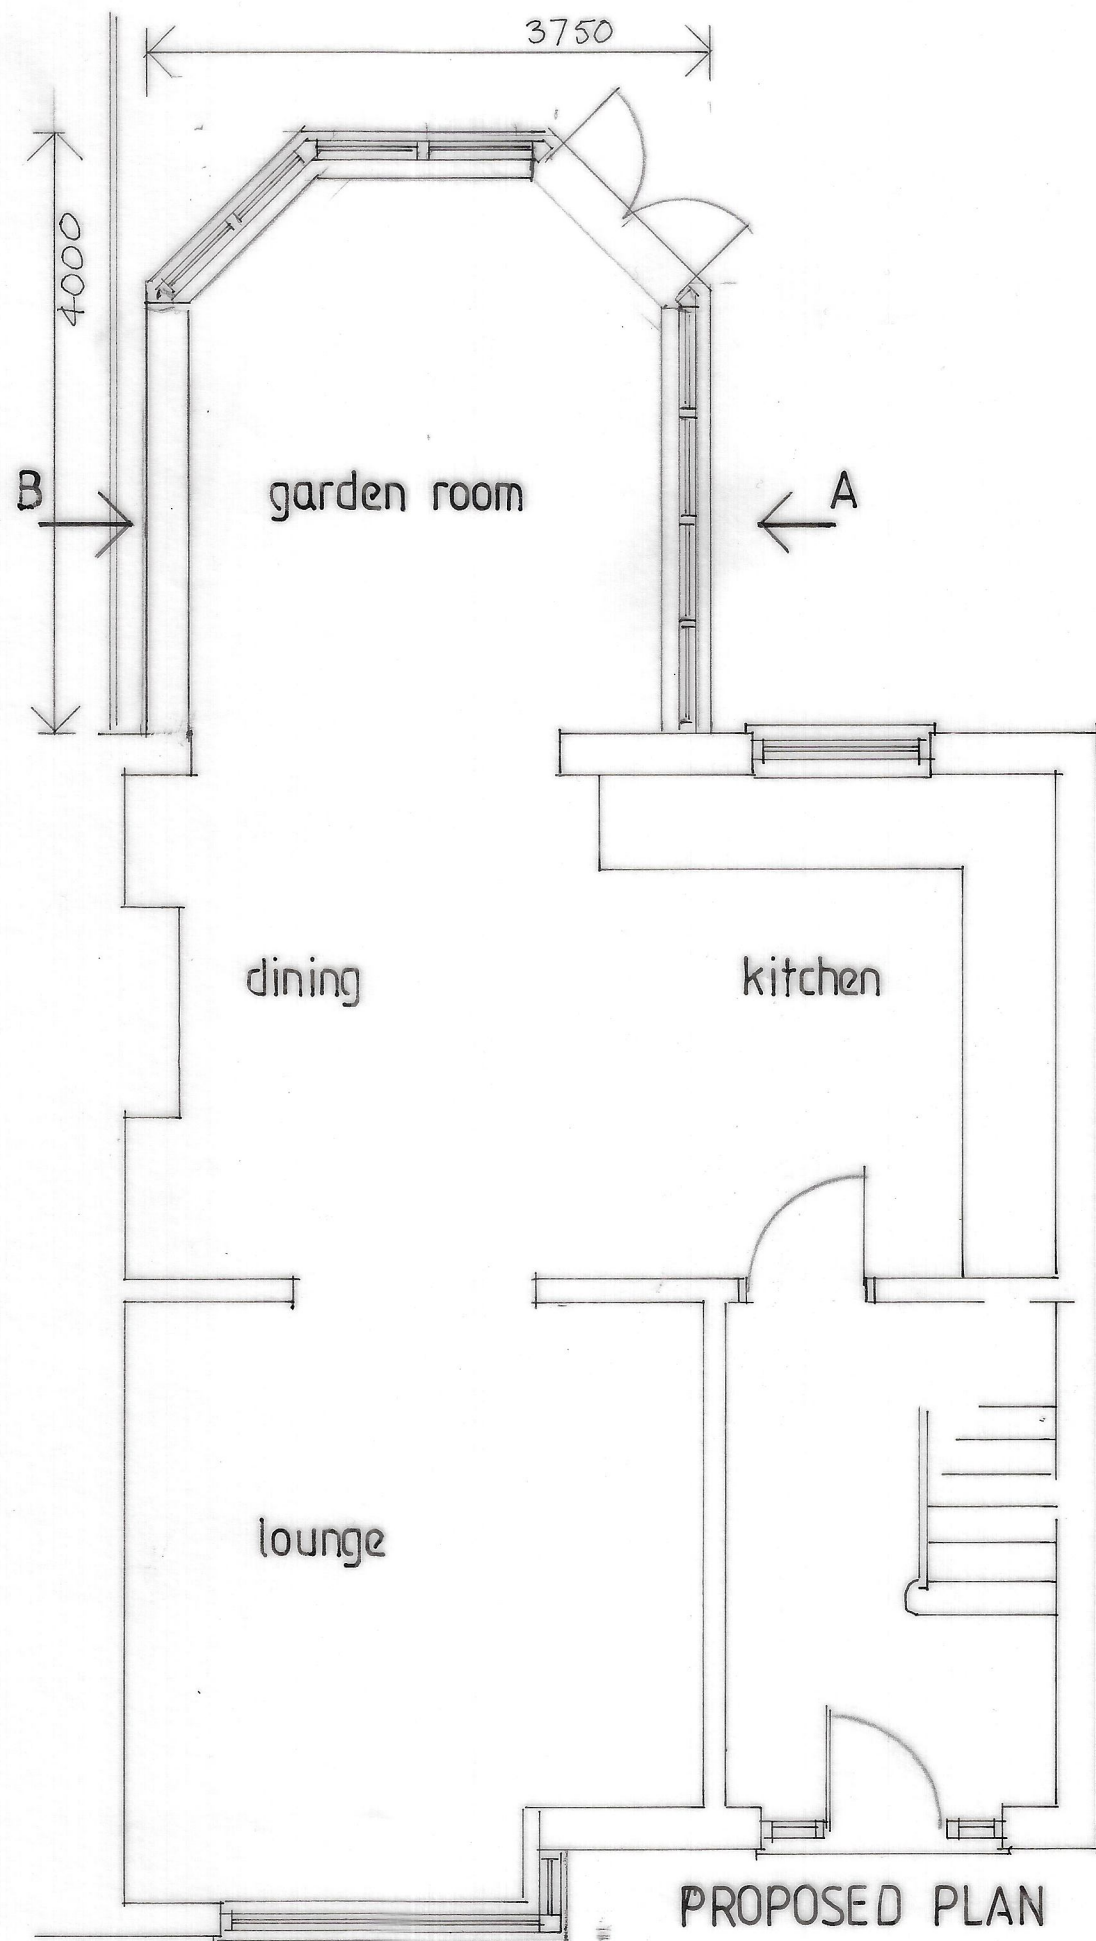

0 0.5 1 2 3 4
Scale bar



PROPOSED REAR ELEVATION

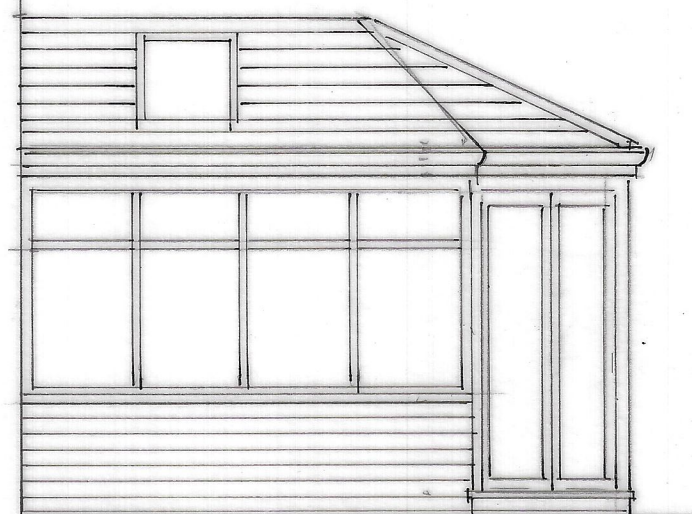

elevation A



elevation B

Proposed single storey extension to rear for
Mr. & Mrs. Oldroyd, 23 Water Royd Avenue, Mirfield

drawn by Artech Design 01772 456592

drawing no. 1R/3177/2

Scale 1:50 (at A3)