




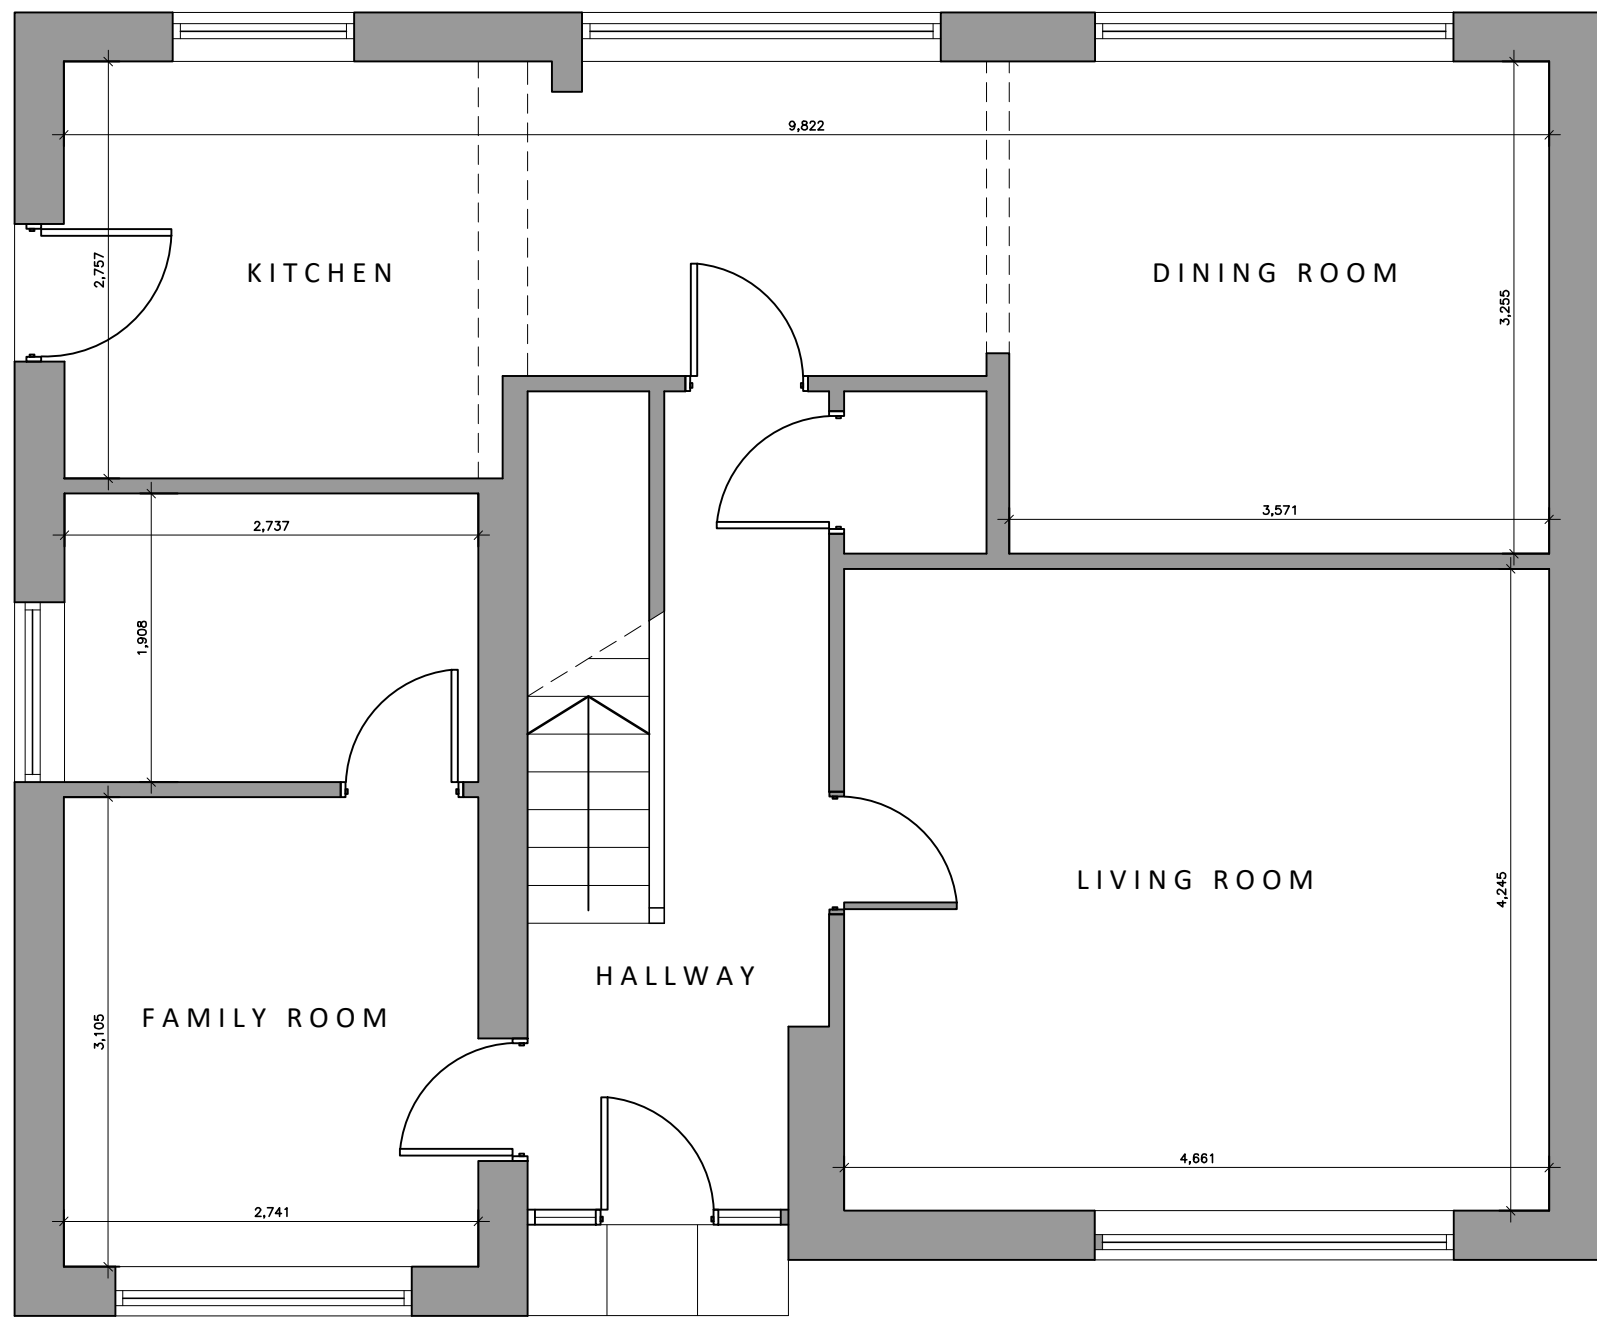






EXISTING GROUND FLOOR PLAN

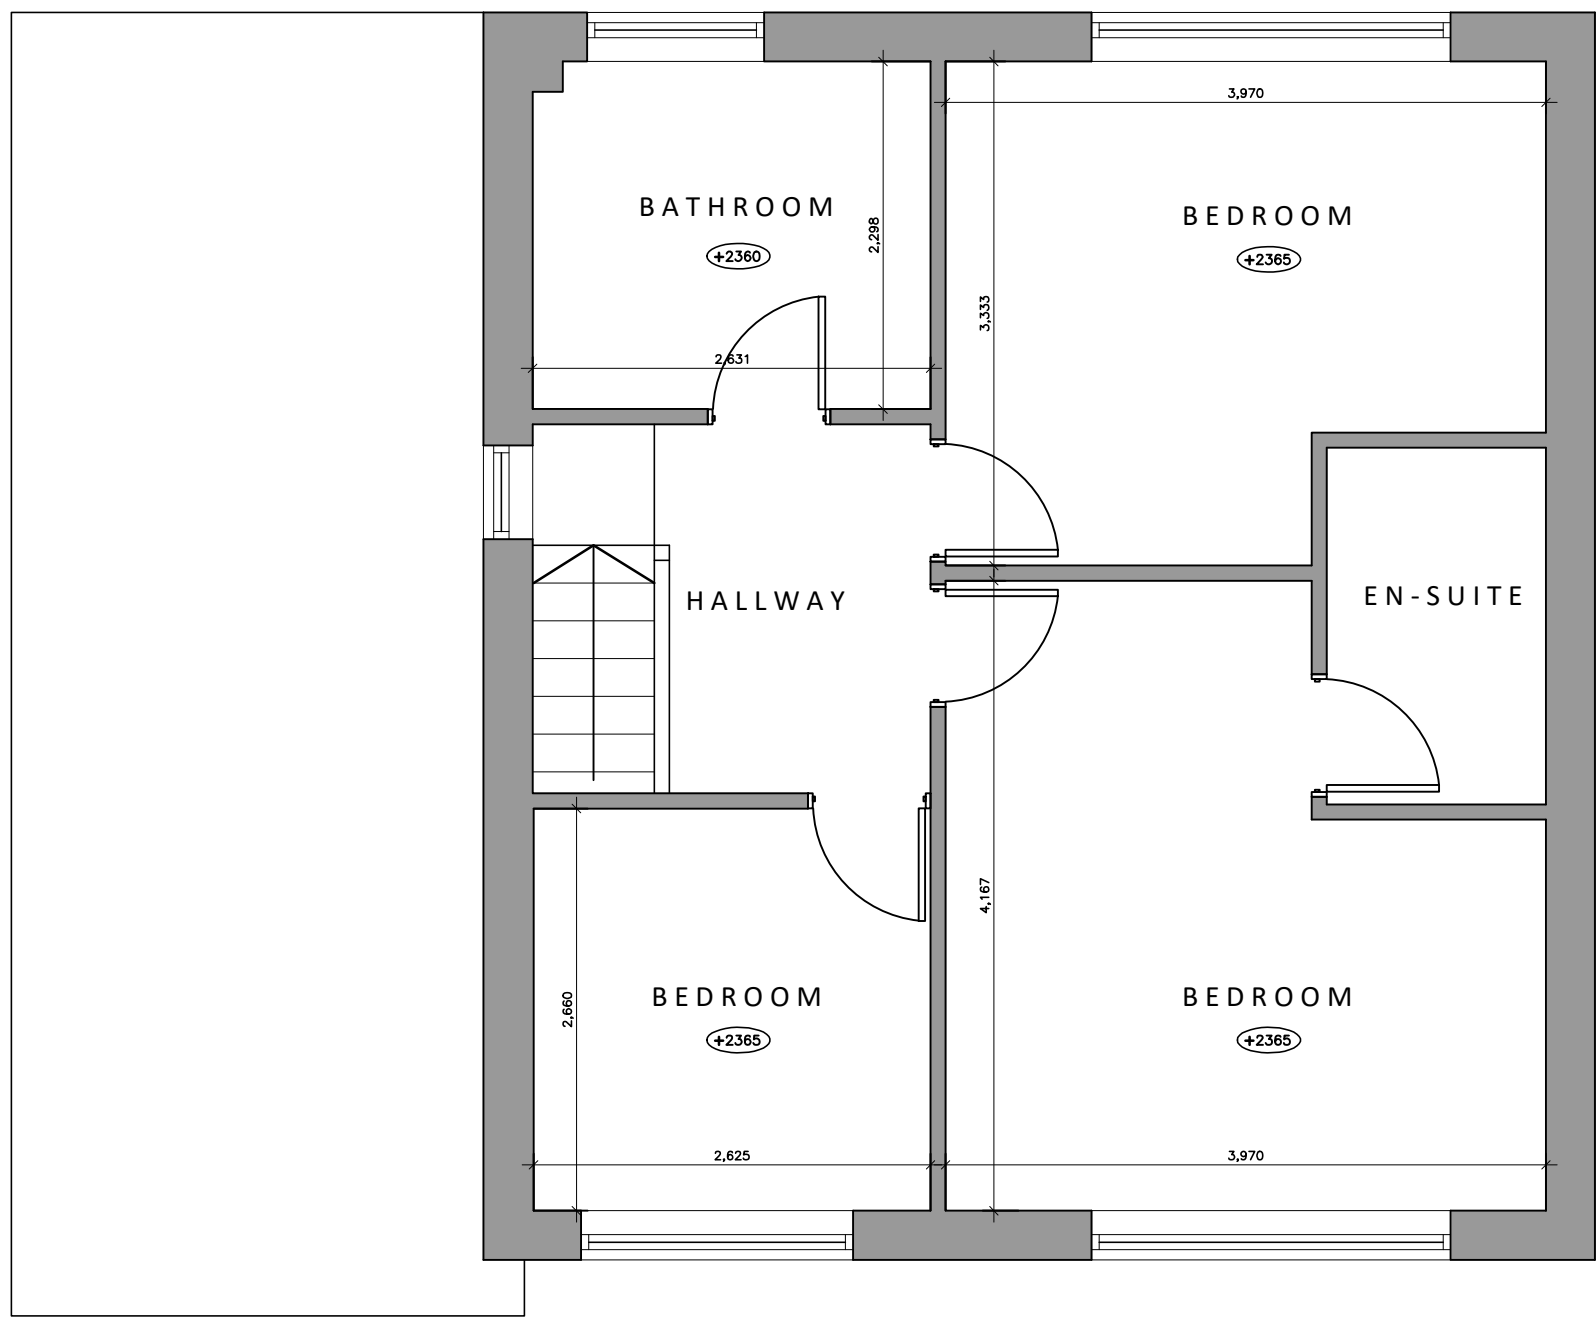

EXISTING FIRST FLOOR PLAN

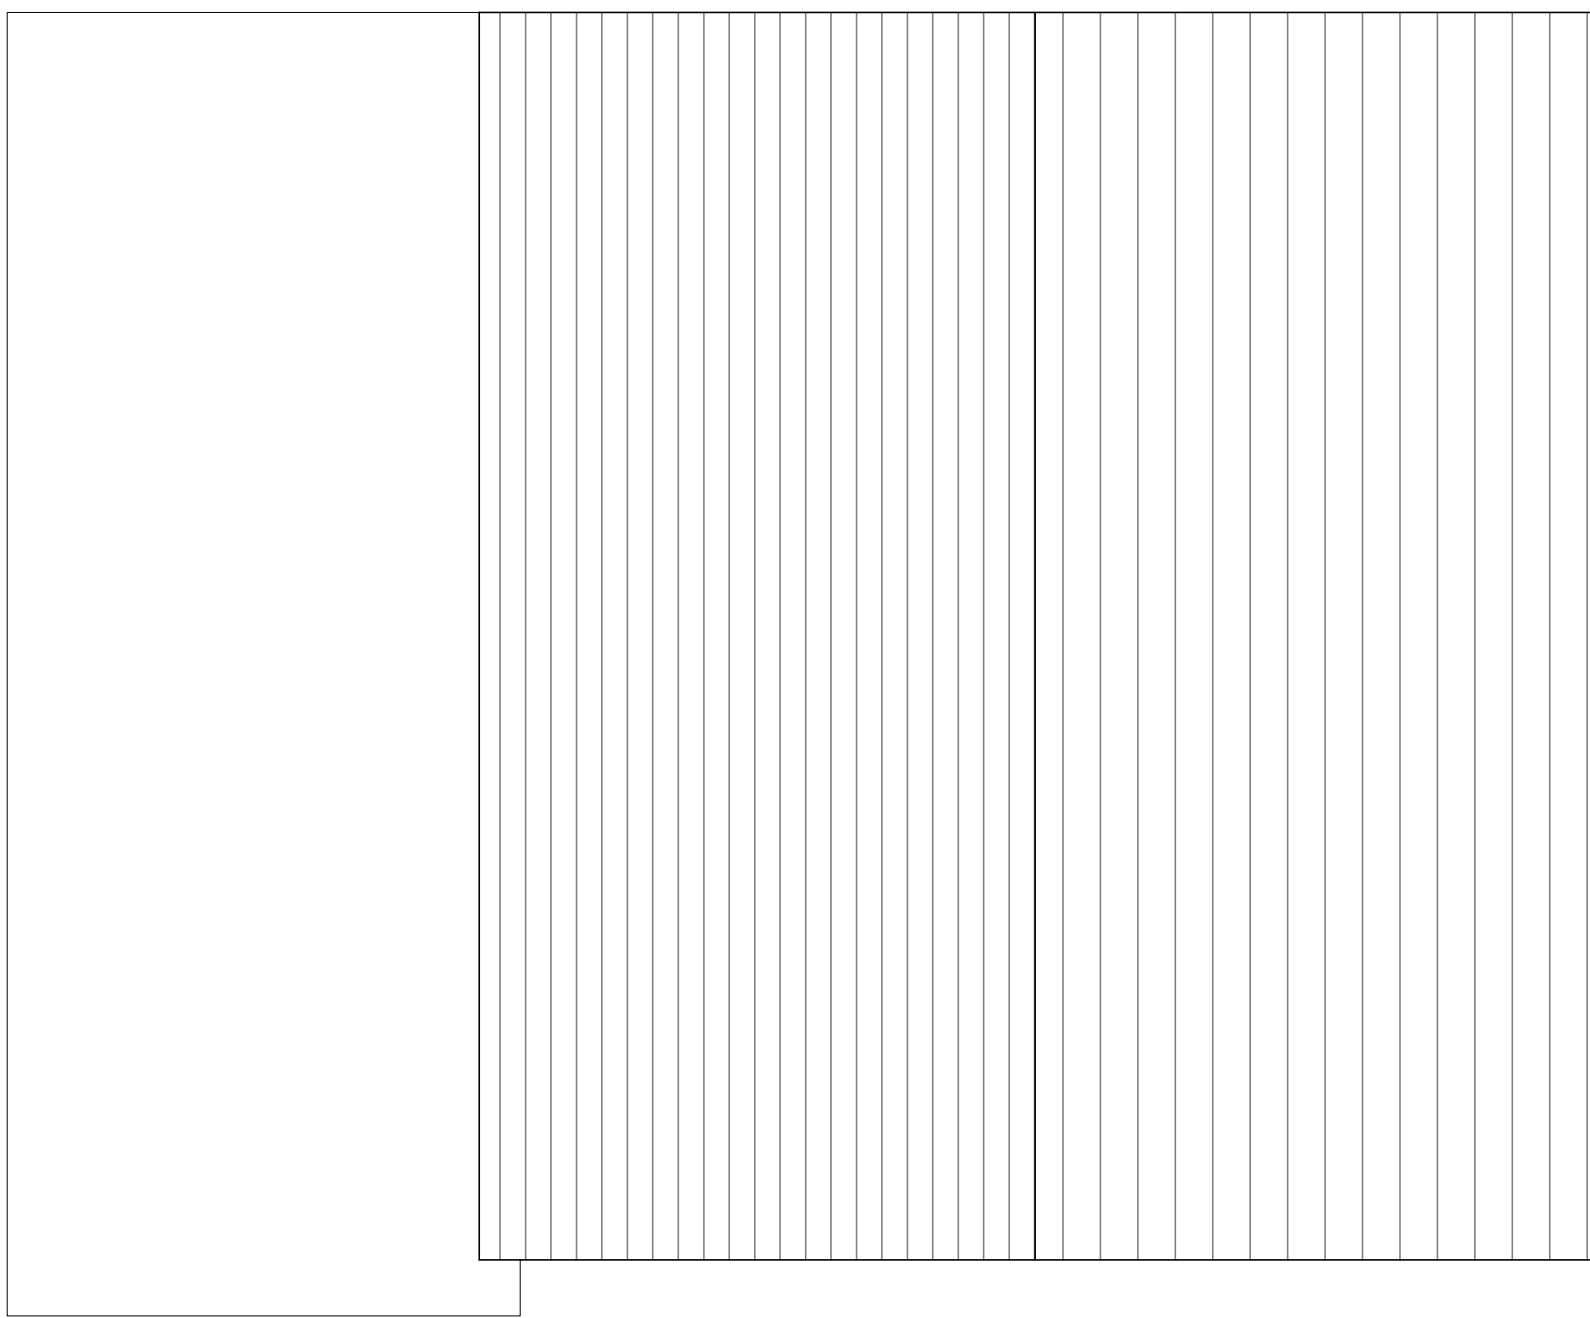

EXISTING ROOF PLAN

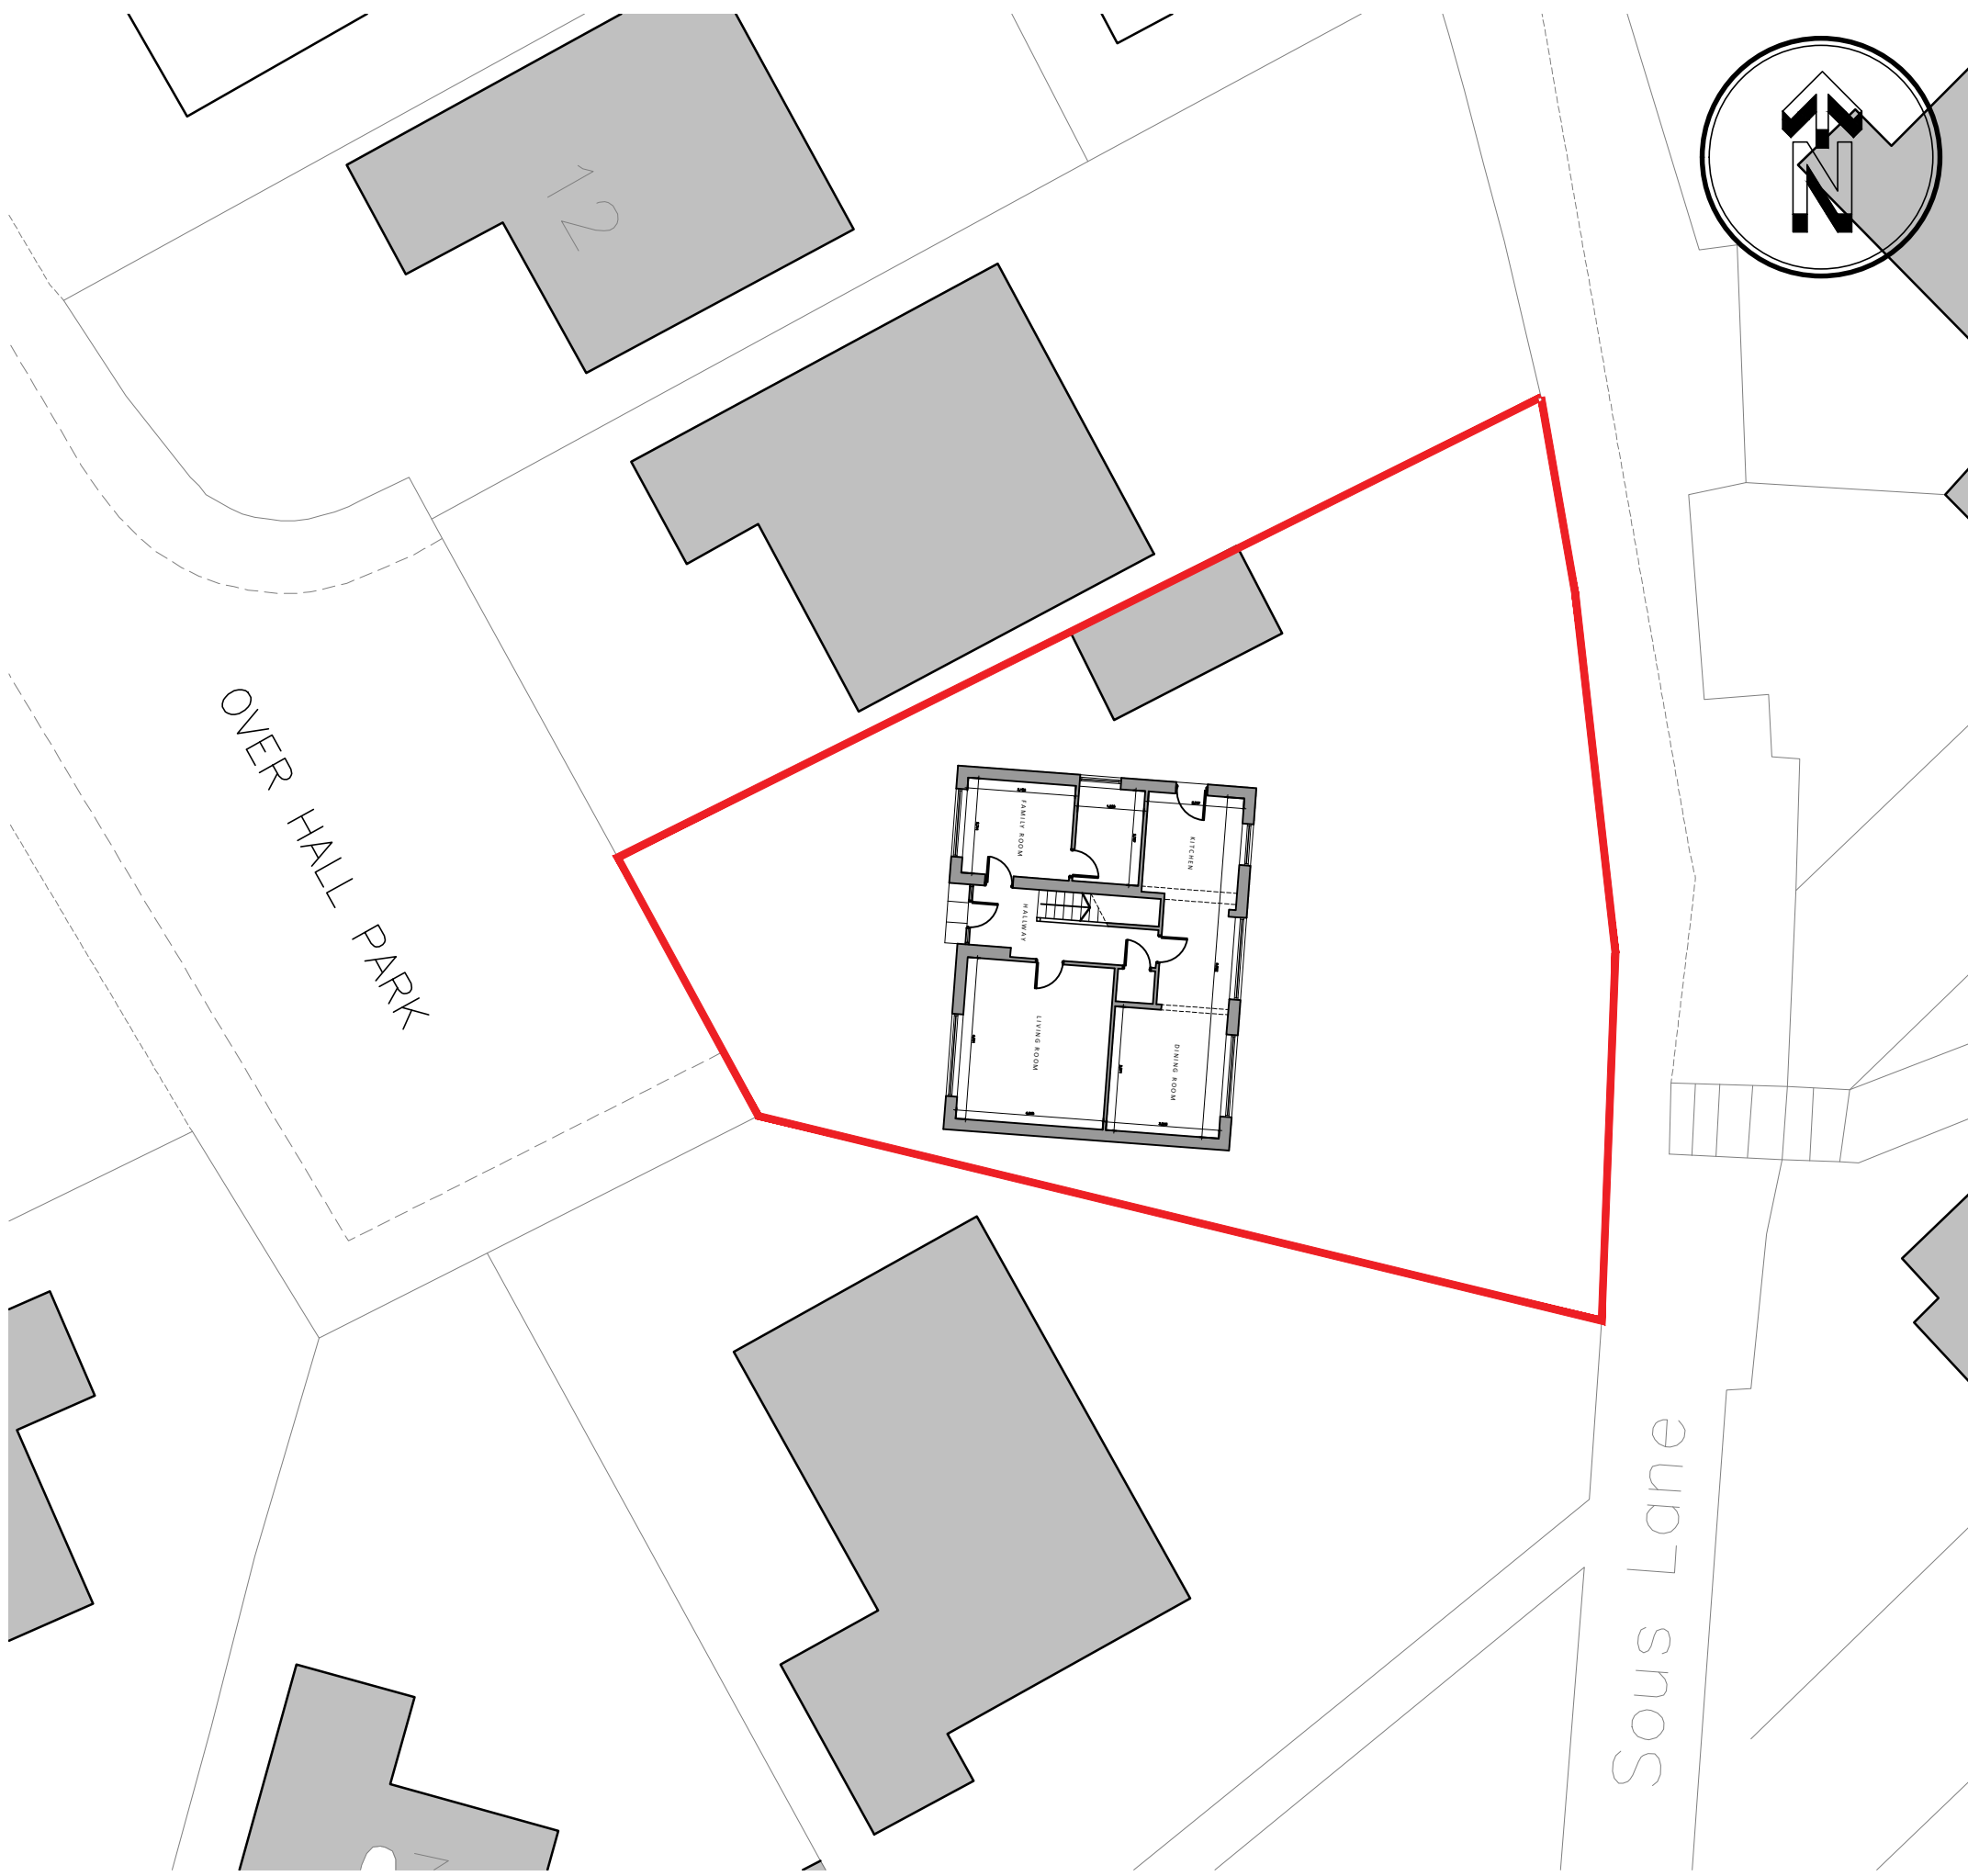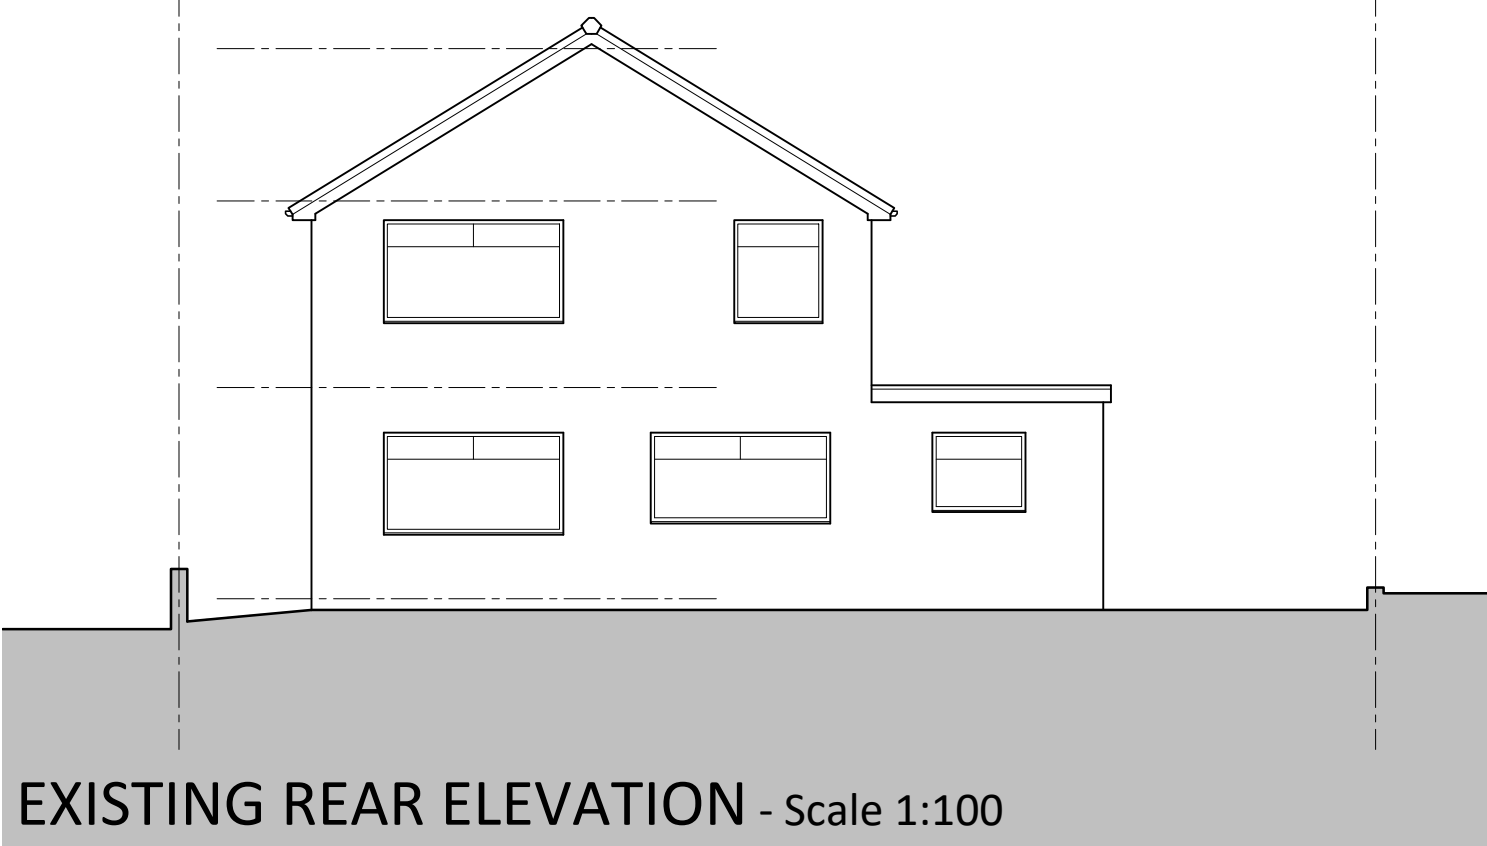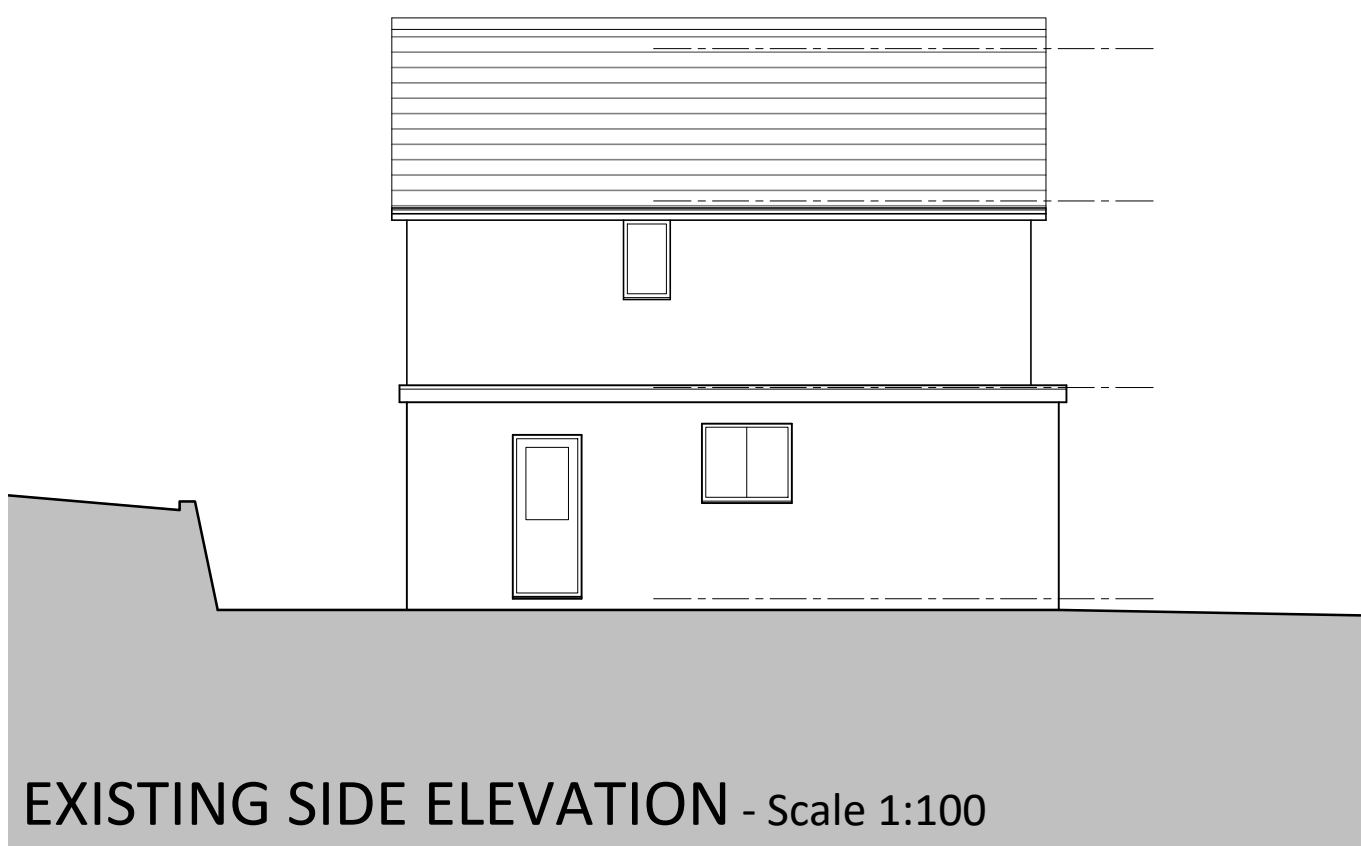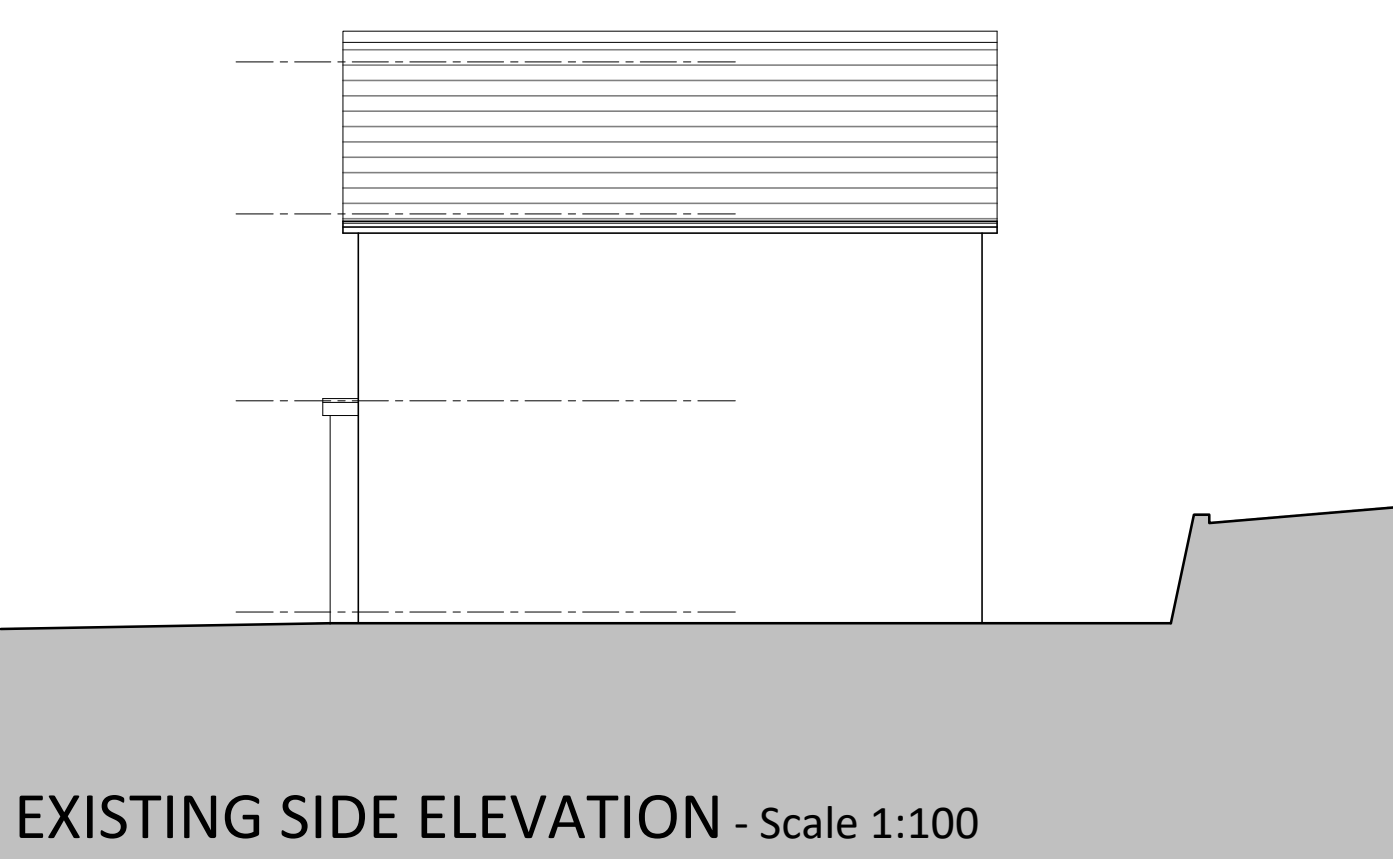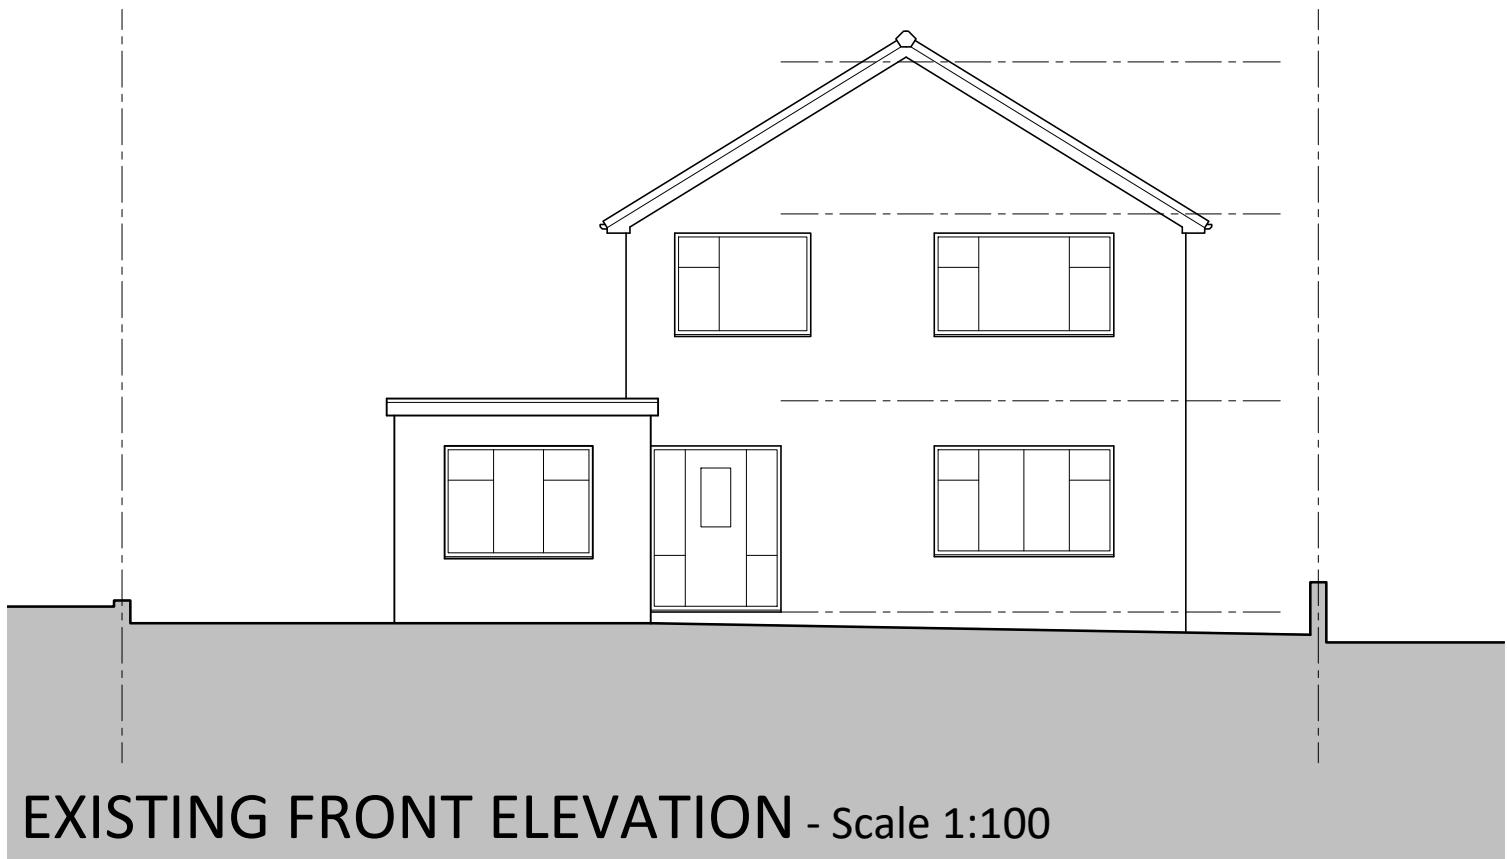

EXISTING SITE LAYOUT - Scale 1:200

KEY:

- Existing Walls
- Existing Wall/Structure to be removed.
- Proposed Walls

REV	DATE	DR	APP	NOTES
1	12/24	RPD		

STUDIO 1284 ARCHITECTURAL SERVICES

STATUS: PLANNING

SCALE	DRAWN	APPROVED	DATE
1:50/100@A1	RPD	RPD	SEPT'26

JOB No.	DWG No.	REVISION
ST0541	0010	-

PROJECT: **16_OVER_HALL_PARK MIRFIELD WF14_9JN**

Client: **XXX**

STUDIO 1284 (Limited)
Studio Address: 103 Cumbrian Way, Wakefield, West Yorkshire, WF2 8JT

Email: rob@studio1284.co.uk
Website: www.studio1284.co.uk
Tel: 07834547300

TITLE: **EXISTING_INFO**

PROPOSED SIDE EXTENSION
16 Over Hall Park, Mirfield, WF14 9JN