




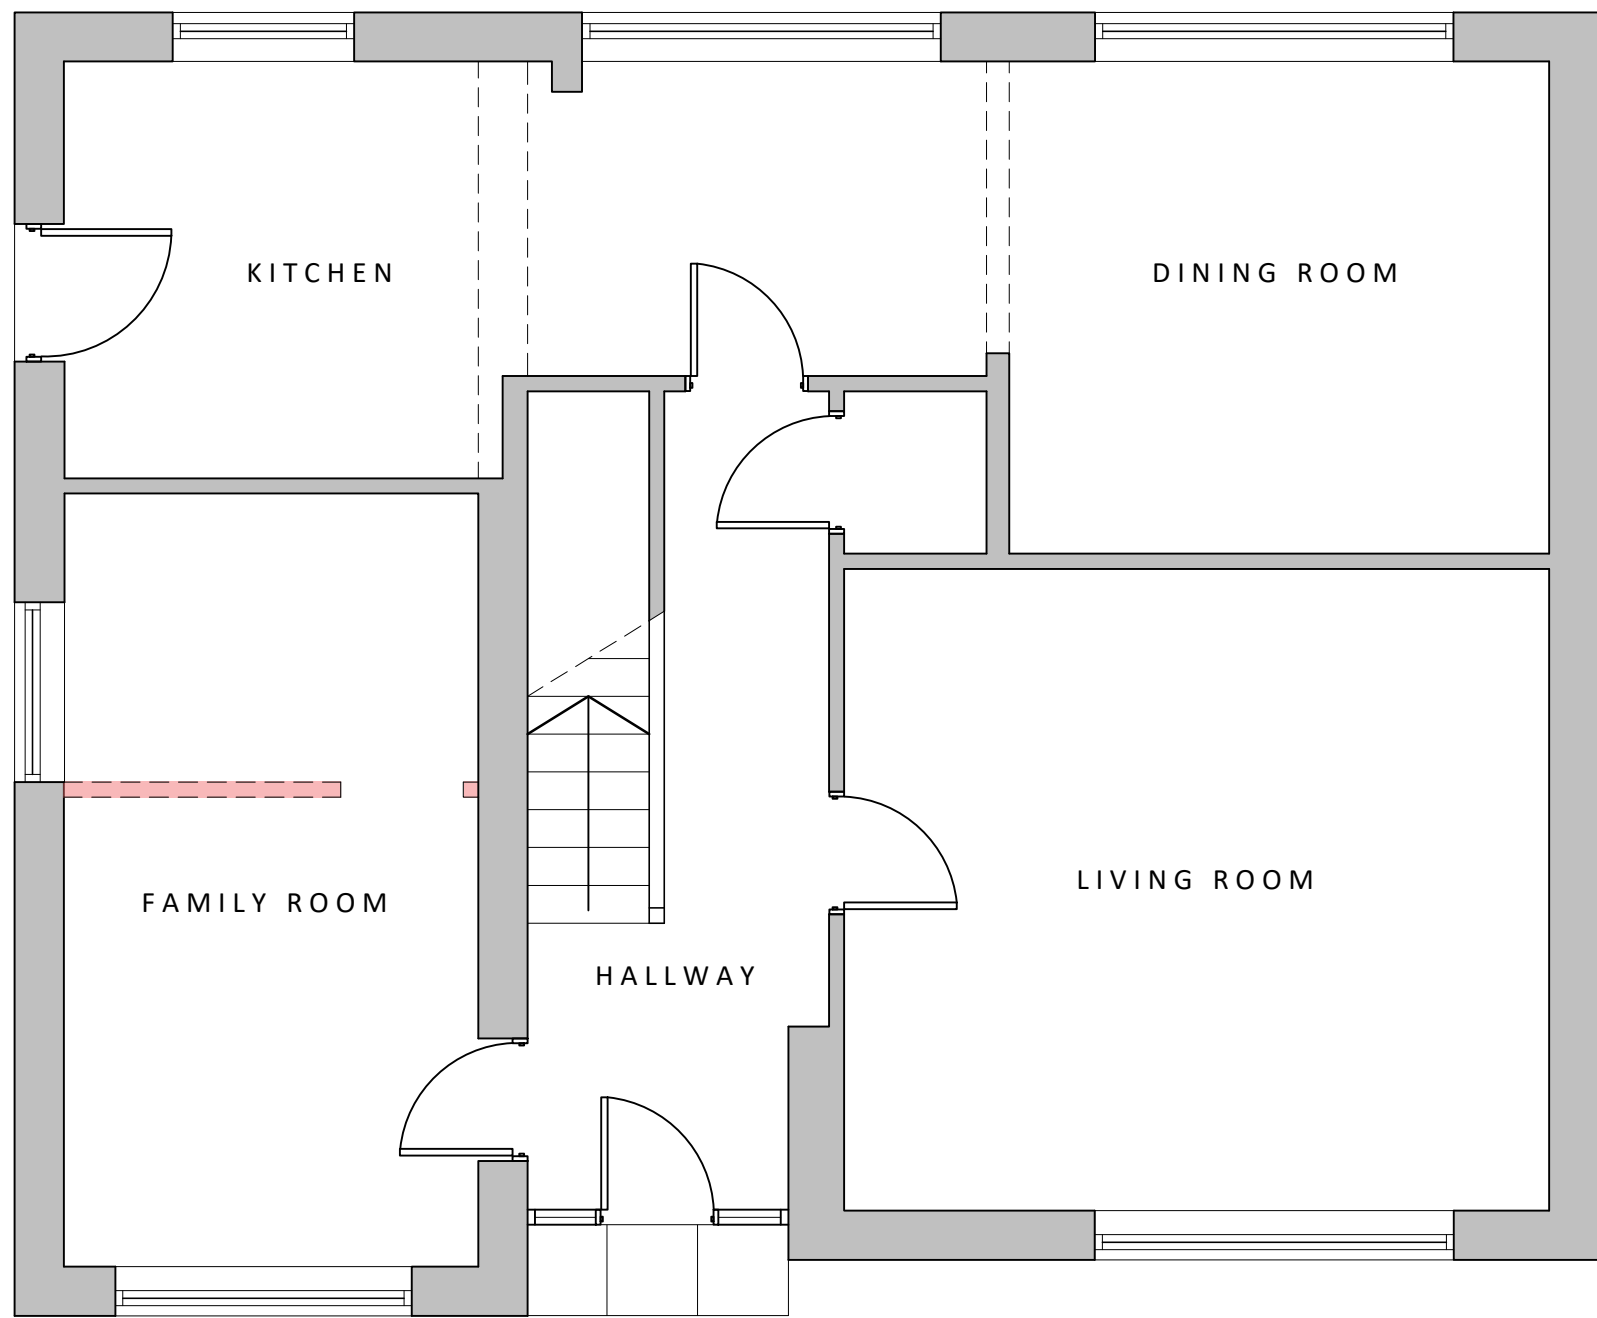


PROPOSED GROUND FLOOR PLAN

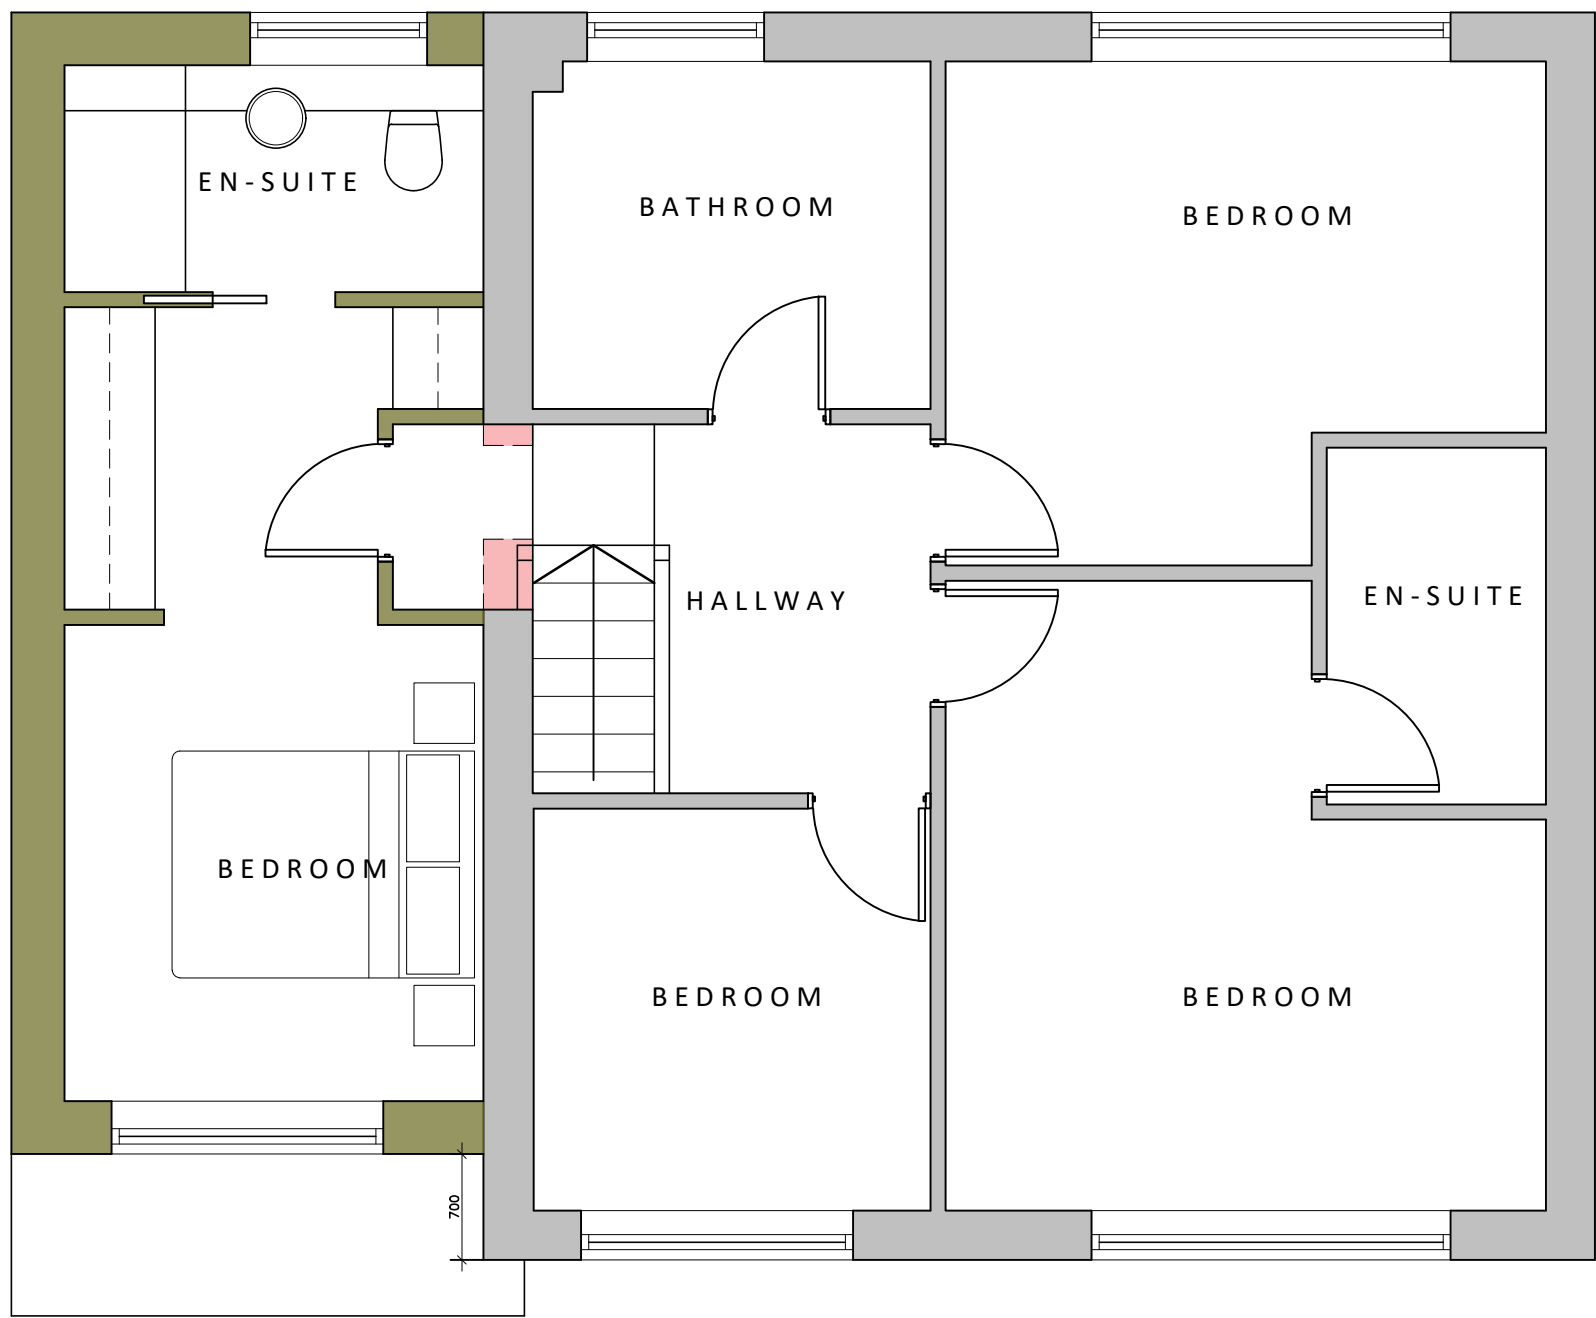


PROPOSED FIRST FLOOR PLAN

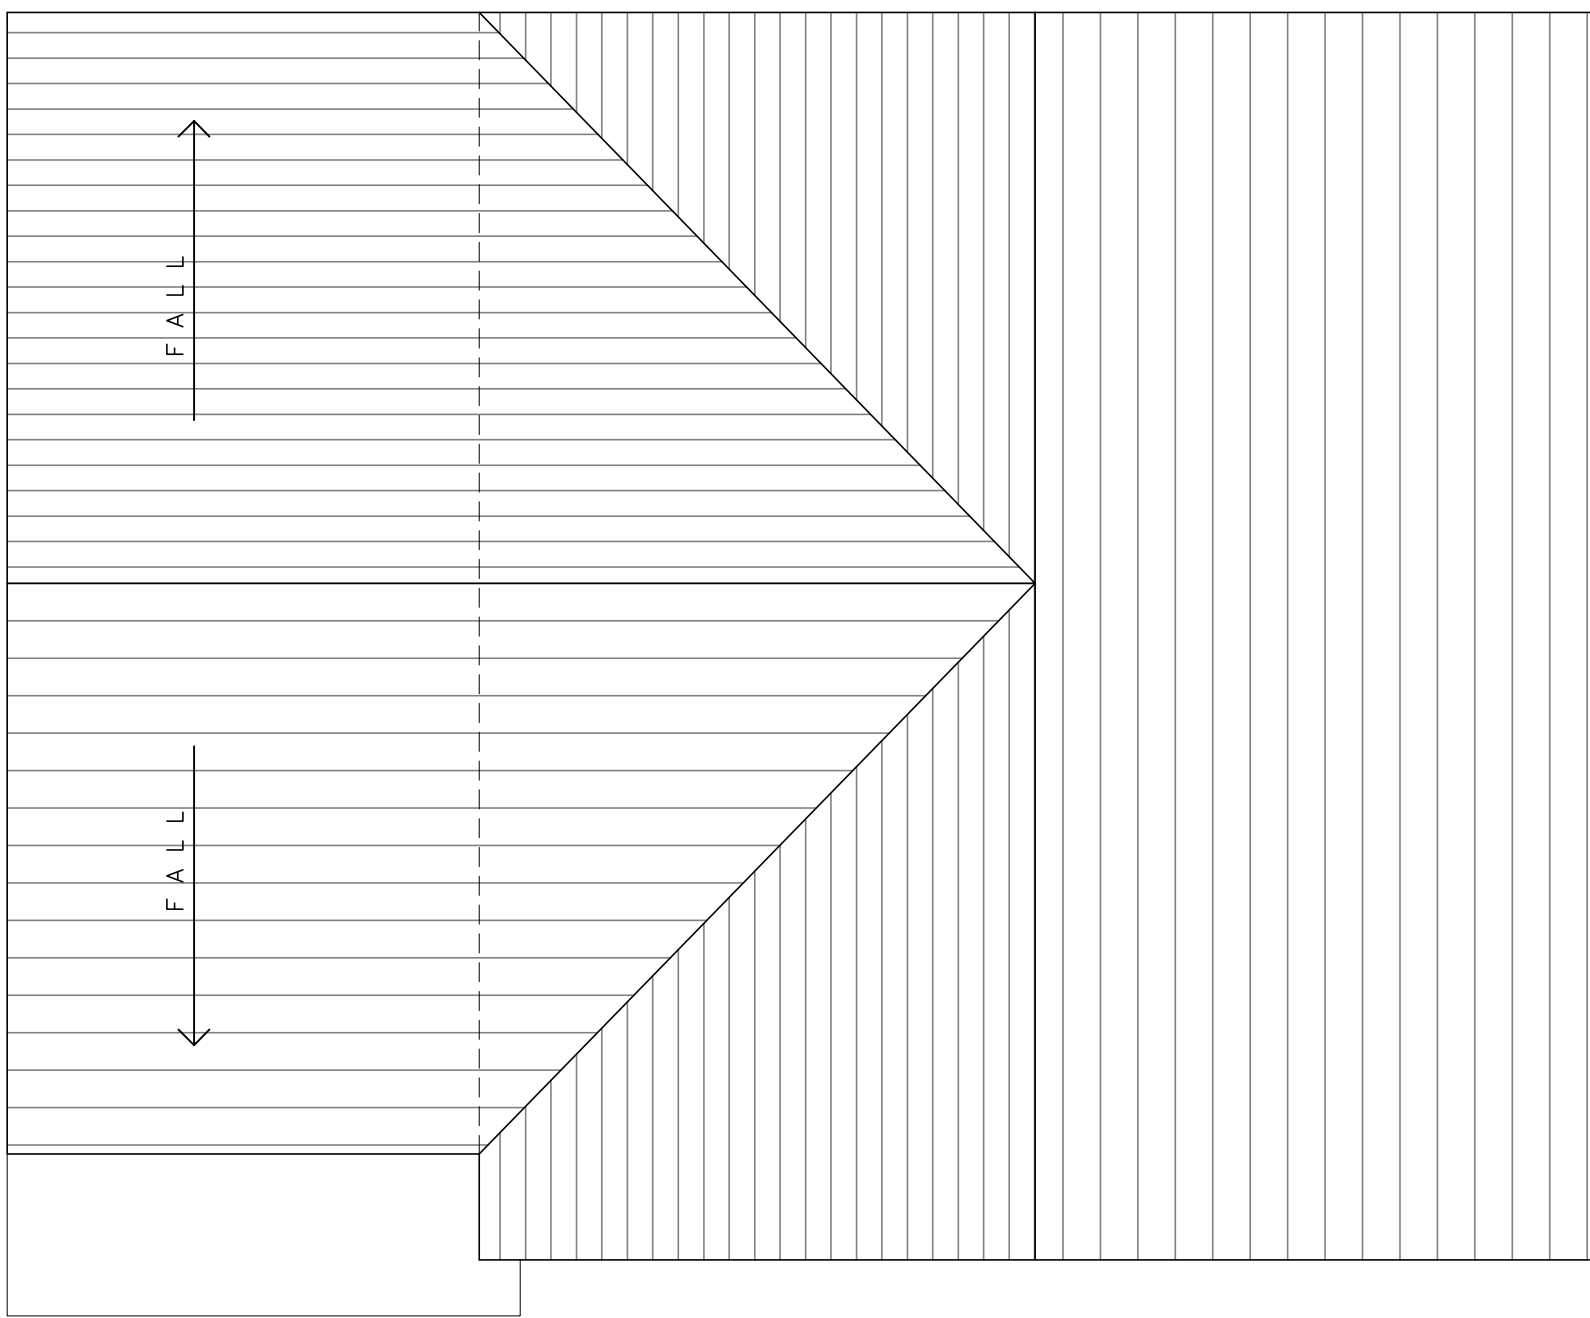


PROPOSED ROOF PLAN

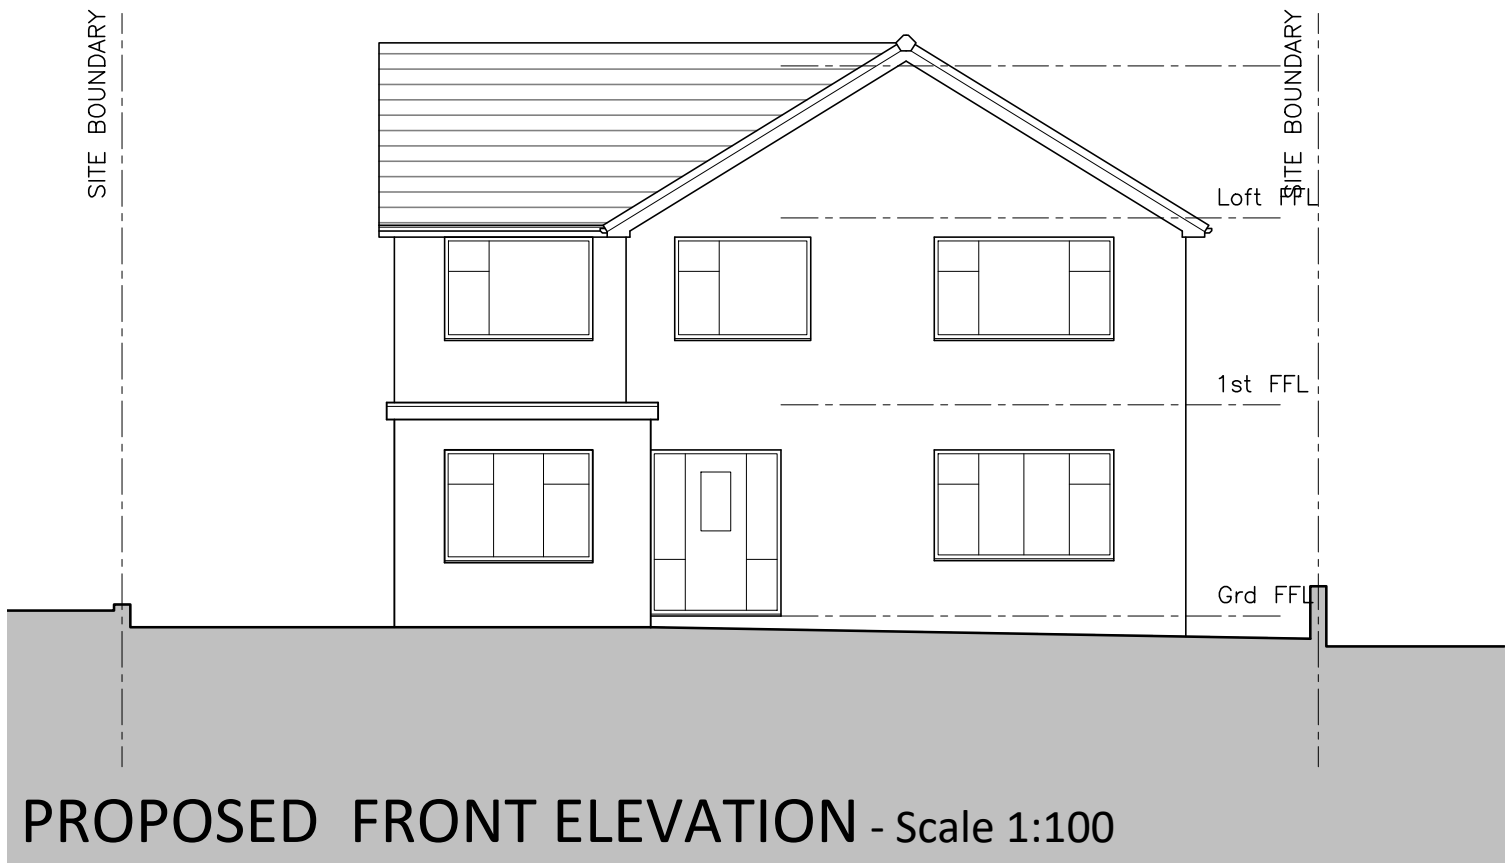


PROPOSED FRONT ELEVATION - Scale 1:100

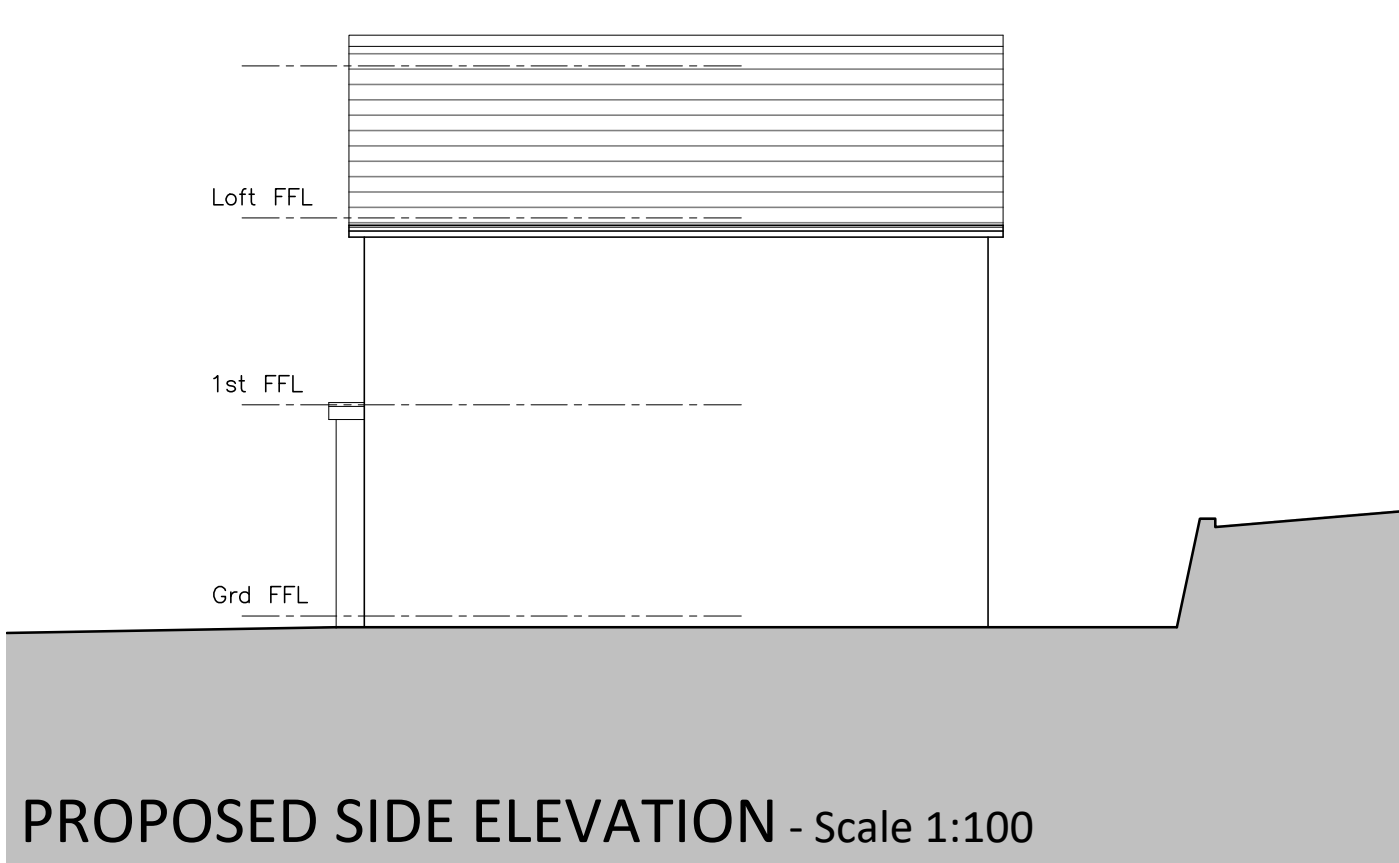

PROPOSED SIDE ELEVATION - Scale 1:100

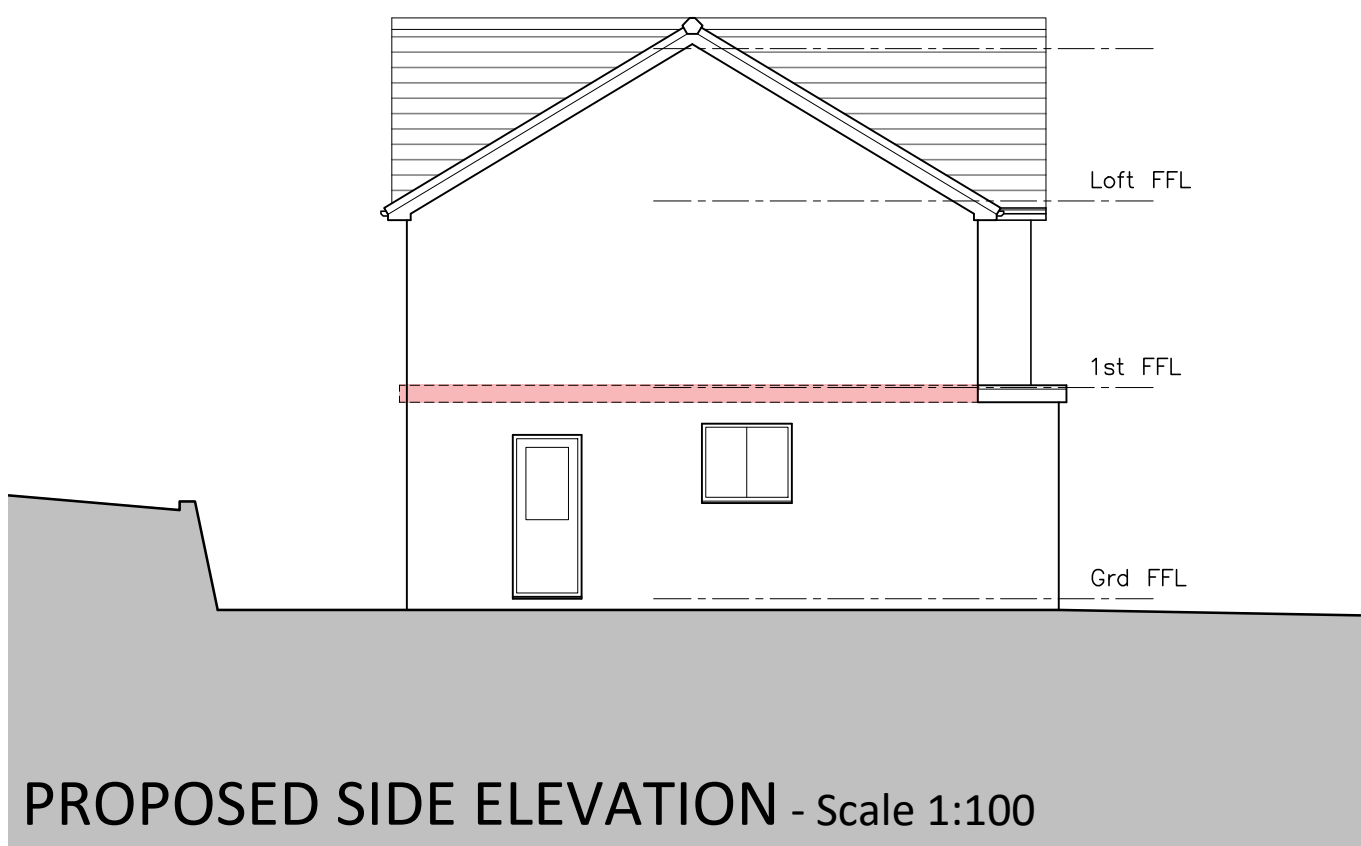

PROPOSED SIDE ELEVATION - Scale 1:100

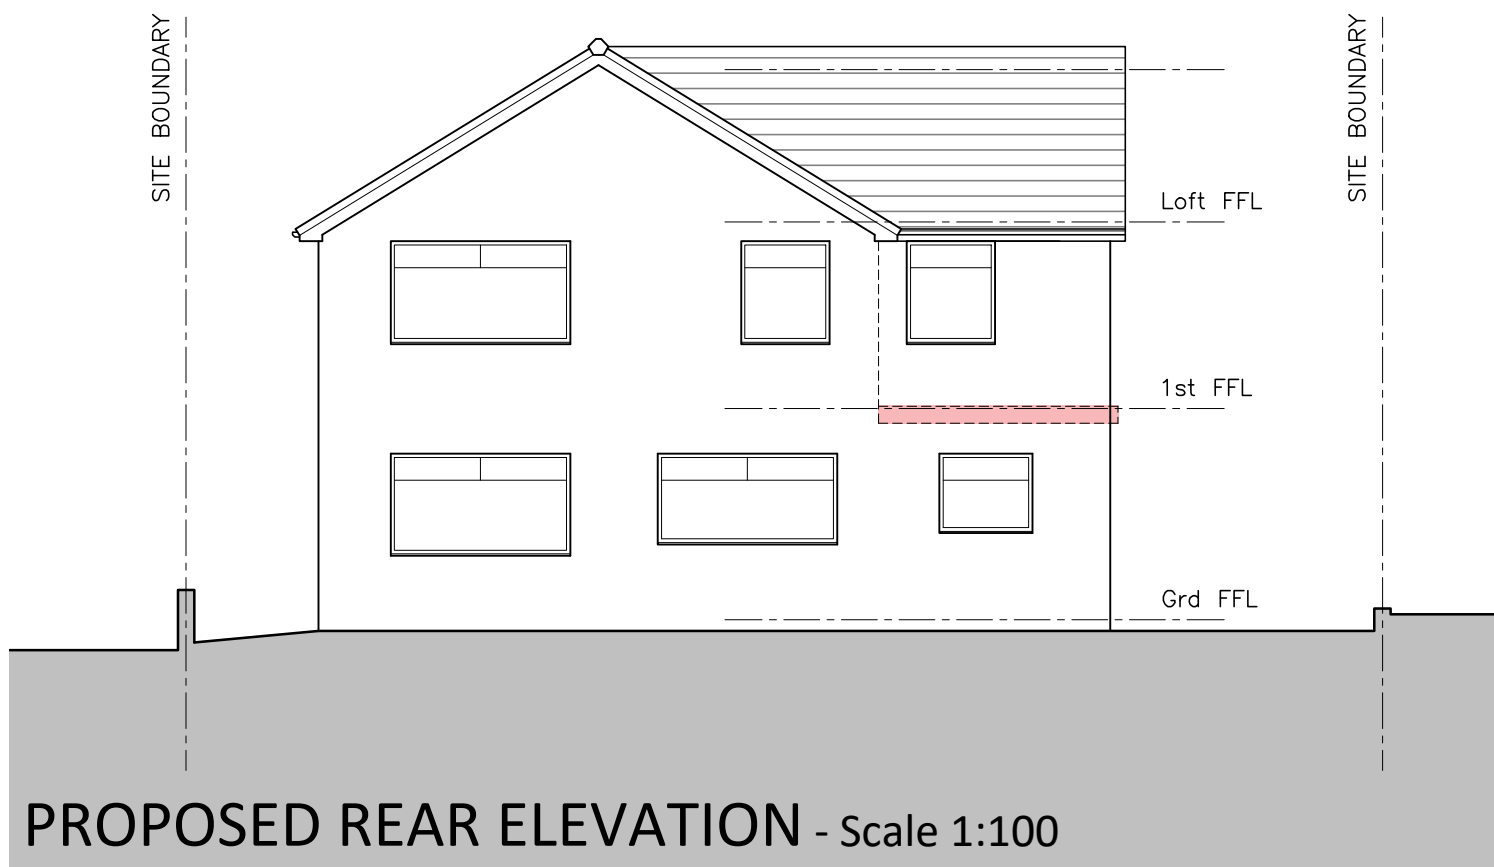

PROPOSED REAR ELEVATION - Scale 1:100



PROPOSED SITE LAYOUT - Scale 1:200

KEY:

- Existing Walls
- Existing Wall/Structure to be removed.
- Proposed Walls

REV	DATE	DR	APP	NOTES
1	12/08/24	RPD		

STUDIO 1284 ARCHITECTURAL SERVICES

STATUS: PLANNING

SCALE	DRAWN	APPROVED	DATE
1:50/100@A1	RPD	RPD	SEPT'26

JOB No.	DWG No.	REVISION
ST0541	0020	-

PROJECT

16 OVER HALL PARK
MIRFIELD
WF14 9JN

Client:
XXX

Studio Address:
103 Cumbrian Way, Wakefield, West Yorkshire, WF2 8JT

Email: rob@studio1284.co.uk
Website: www.studio1284.co.uk
Tel: 07834547300

TITLE
PROPOSED_INFO

PROPOSED SIDE EXTENSION

16 Over Hall Park, Mirfield, WF14 9JN