


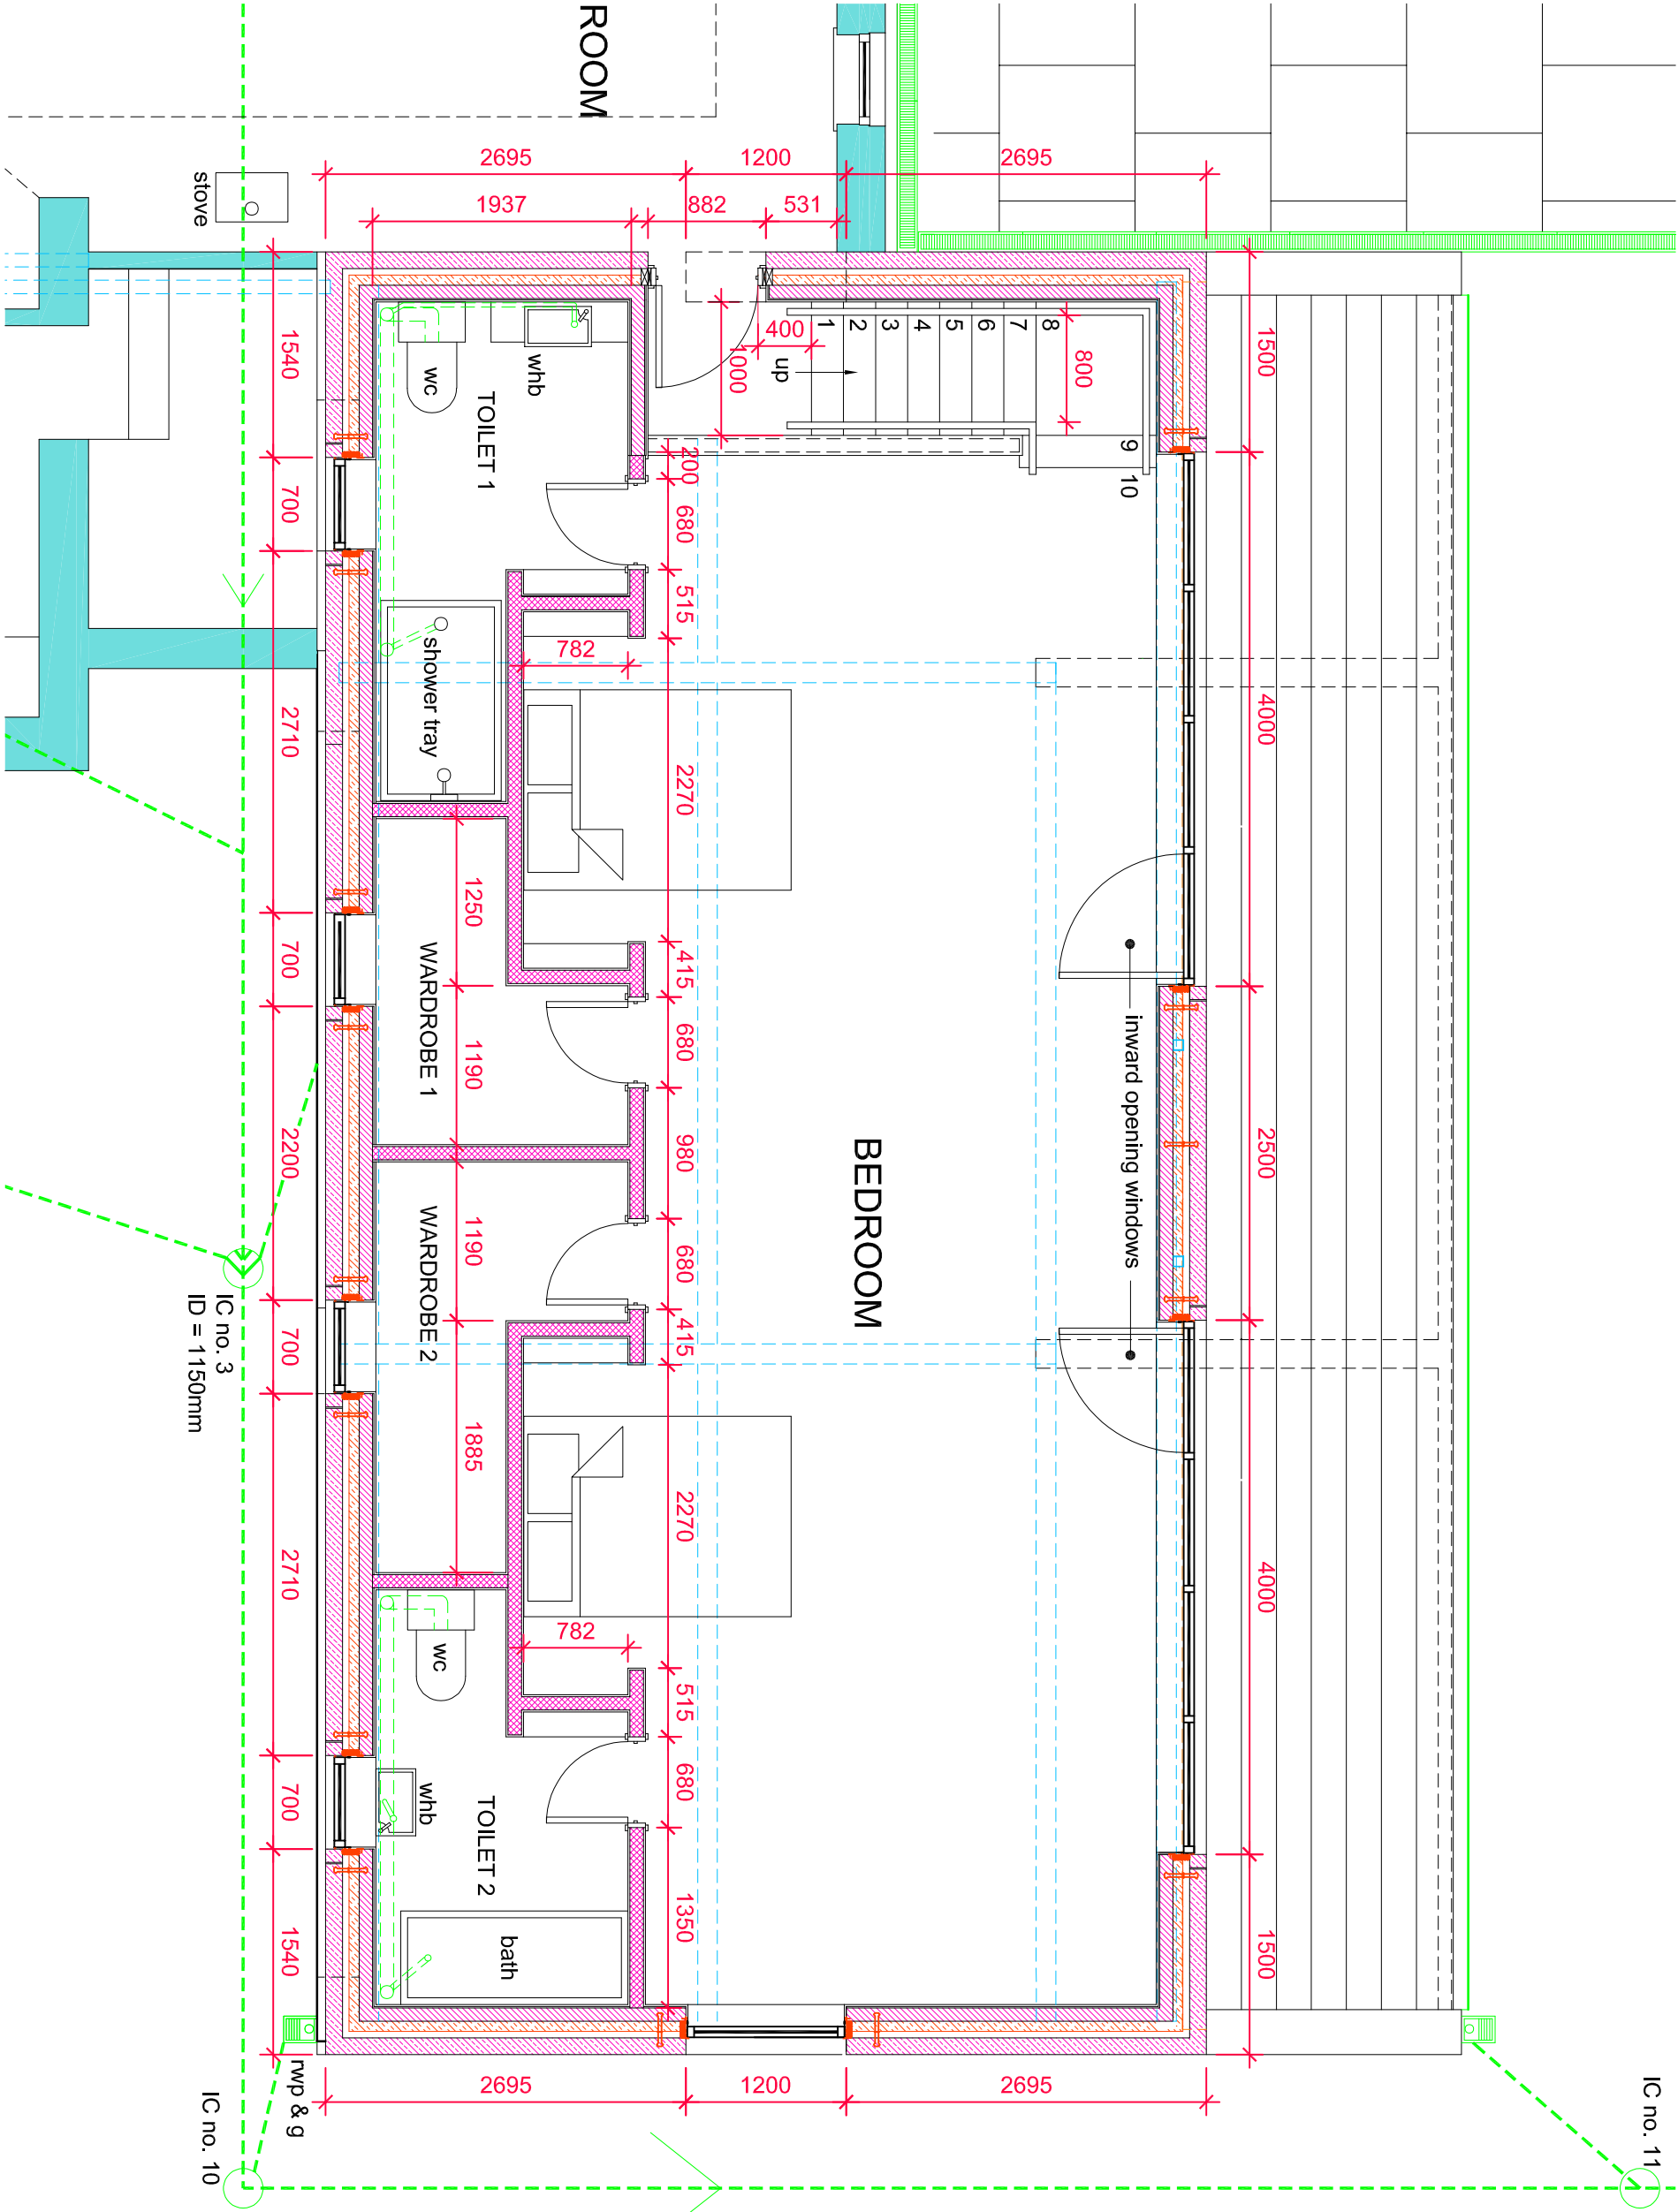

PLANNING APPLICATION			
rev	description	date	
drawn	Paul McGuire	28/09/26	

Paul McGuire MCIAI, ACIOB,
Chartered Architectural Technologist
46 Riley Park Kirkburton Huddersfield HD8 0SA
T. +44 (0)1484 602893 M. 07960 303343
E. info@pmcg-archtech.co.uk
Web. www.pmcg-archtech.co.uk



Dr. K & Mrs. B. HELLAWELL

PROJECT
PROPOSED BALCONY EXTENSION
OVER GARAGE

ADDRESS
THORNCLIFF SPRING FARM
12 THORNCLIFF GREEN KIRKBURTON
HUDDERSFIELD HD8 0UQ

drawing title			
FIRST FLOOR PLAN AS EXISTING			
scale	date	drawing No.	rev
1:50 @ A3	2025.05	(KBH) PD 04	