



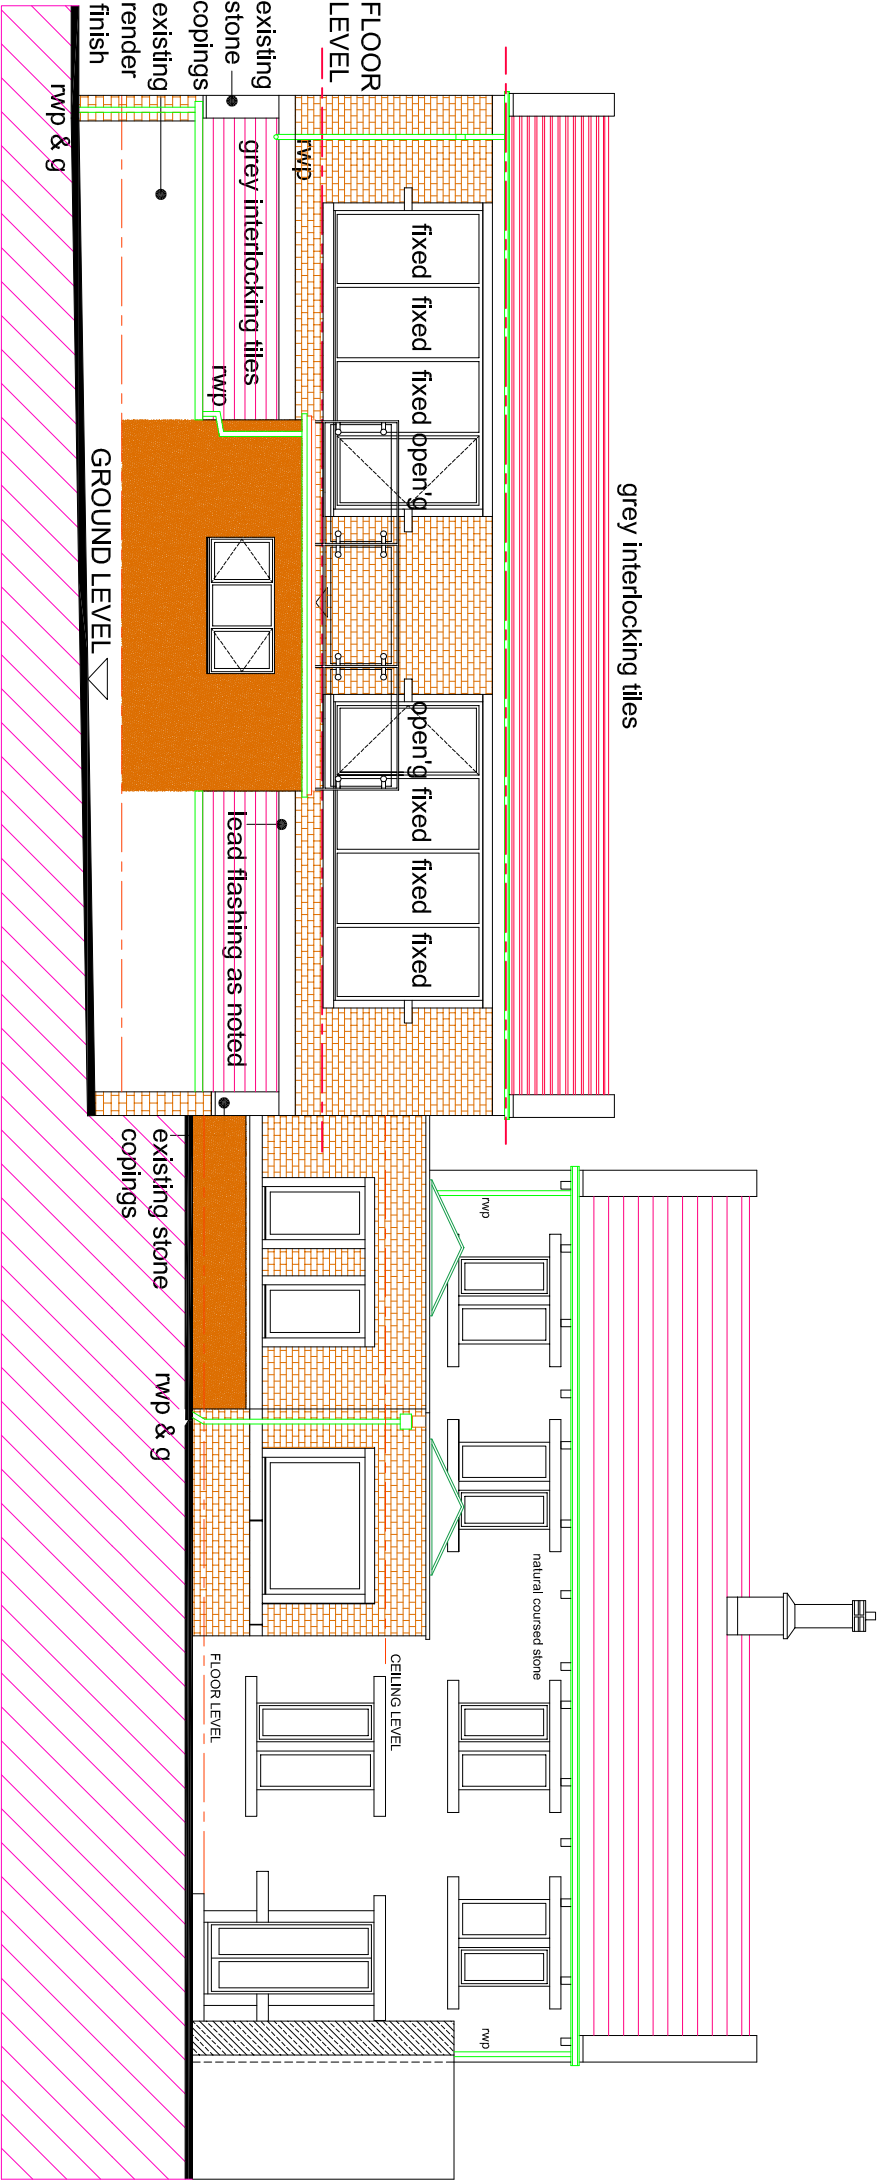

REAR ELEVATION AS PROPOSED (1:100)

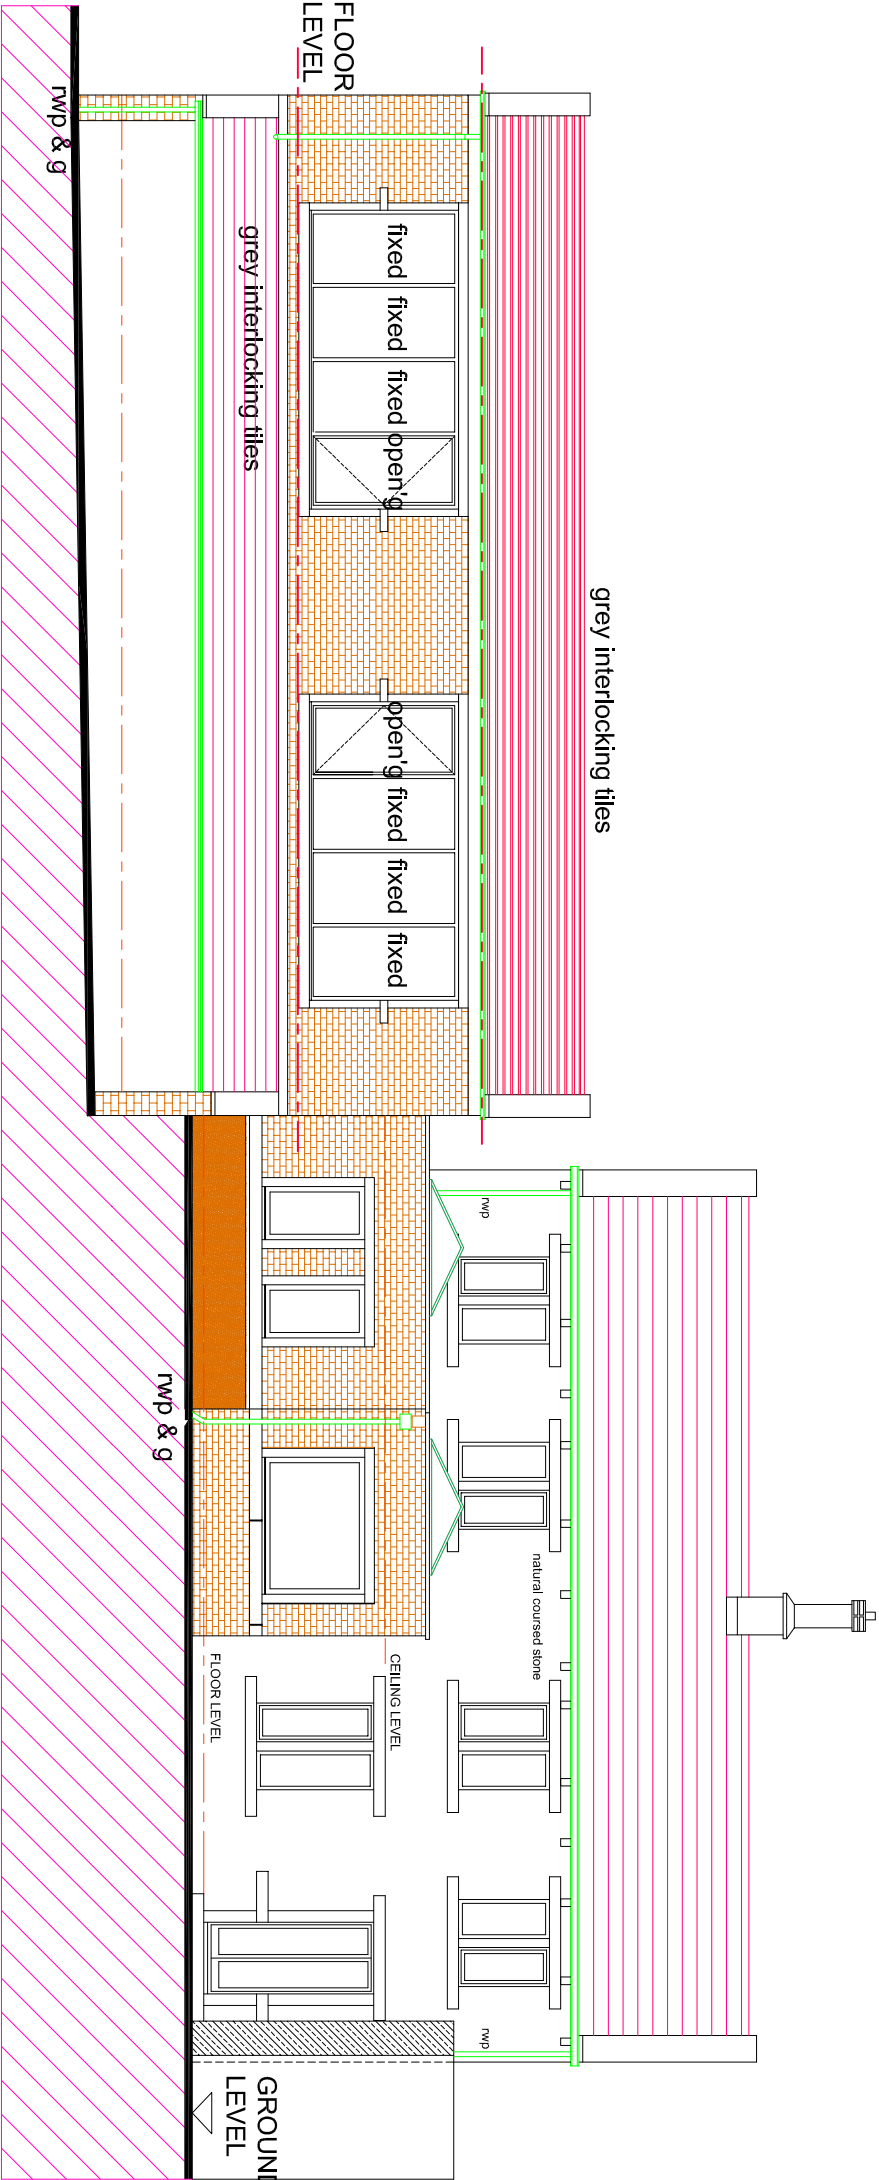

REAR ELEVATION AS EXISTING (1:100)

|   |                                                                                  |             |     |  |
|---|----------------------------------------------------------------------------------|-------------|-----|--|
| PLANNING APPLICATION   |                                                                                  |             |     |  |
| rev   | description                                                                      | date        |     |  |
| drawn   |                                                                                  | date        |     |  |
| Paul McGuire   |                                                                                  | 06/01/26    |     |  |
| <b>Paul McGuire MCIA.T., ACIOB.</b><br><b>Chartered Architectural Technologist</b><br>46 Riley Park Kirkburton Huddersfield HD8 0SA<br>T: +44 (0)1484 602893 M: 07960 303343<br>E: info@pmcg-archtech.co.uk<br>Web: www.pmcg-archtech.co.uk |                                                                                  |             |     |  |
|   |                                                                                  |             |     |  |
| client   | <b>Dr. K &amp; Mrs. B. HELLAWELL</b>                                             |             |     |  |
| project   | PROPOSED BALCONY EXTENSION                                                       |             |     |  |
| address   | THORNCLIFF SPRING FARM<br>12 THORNCLIFF GREEN KIRKBURTON<br>HUDDERSFIELD HD8 0UQ |             |     |  |
| drawing title   | ELEVATIONS AS EXISTING<br>AND PROPOSED (sheet 1 of 2)                            |             |     |  |
| scale   | prefix                                                                           | drawing No  | rev |  |
| 1:100 @ A3   | 2025.05                                                                          | (KBH) PD 02 |     |  |