


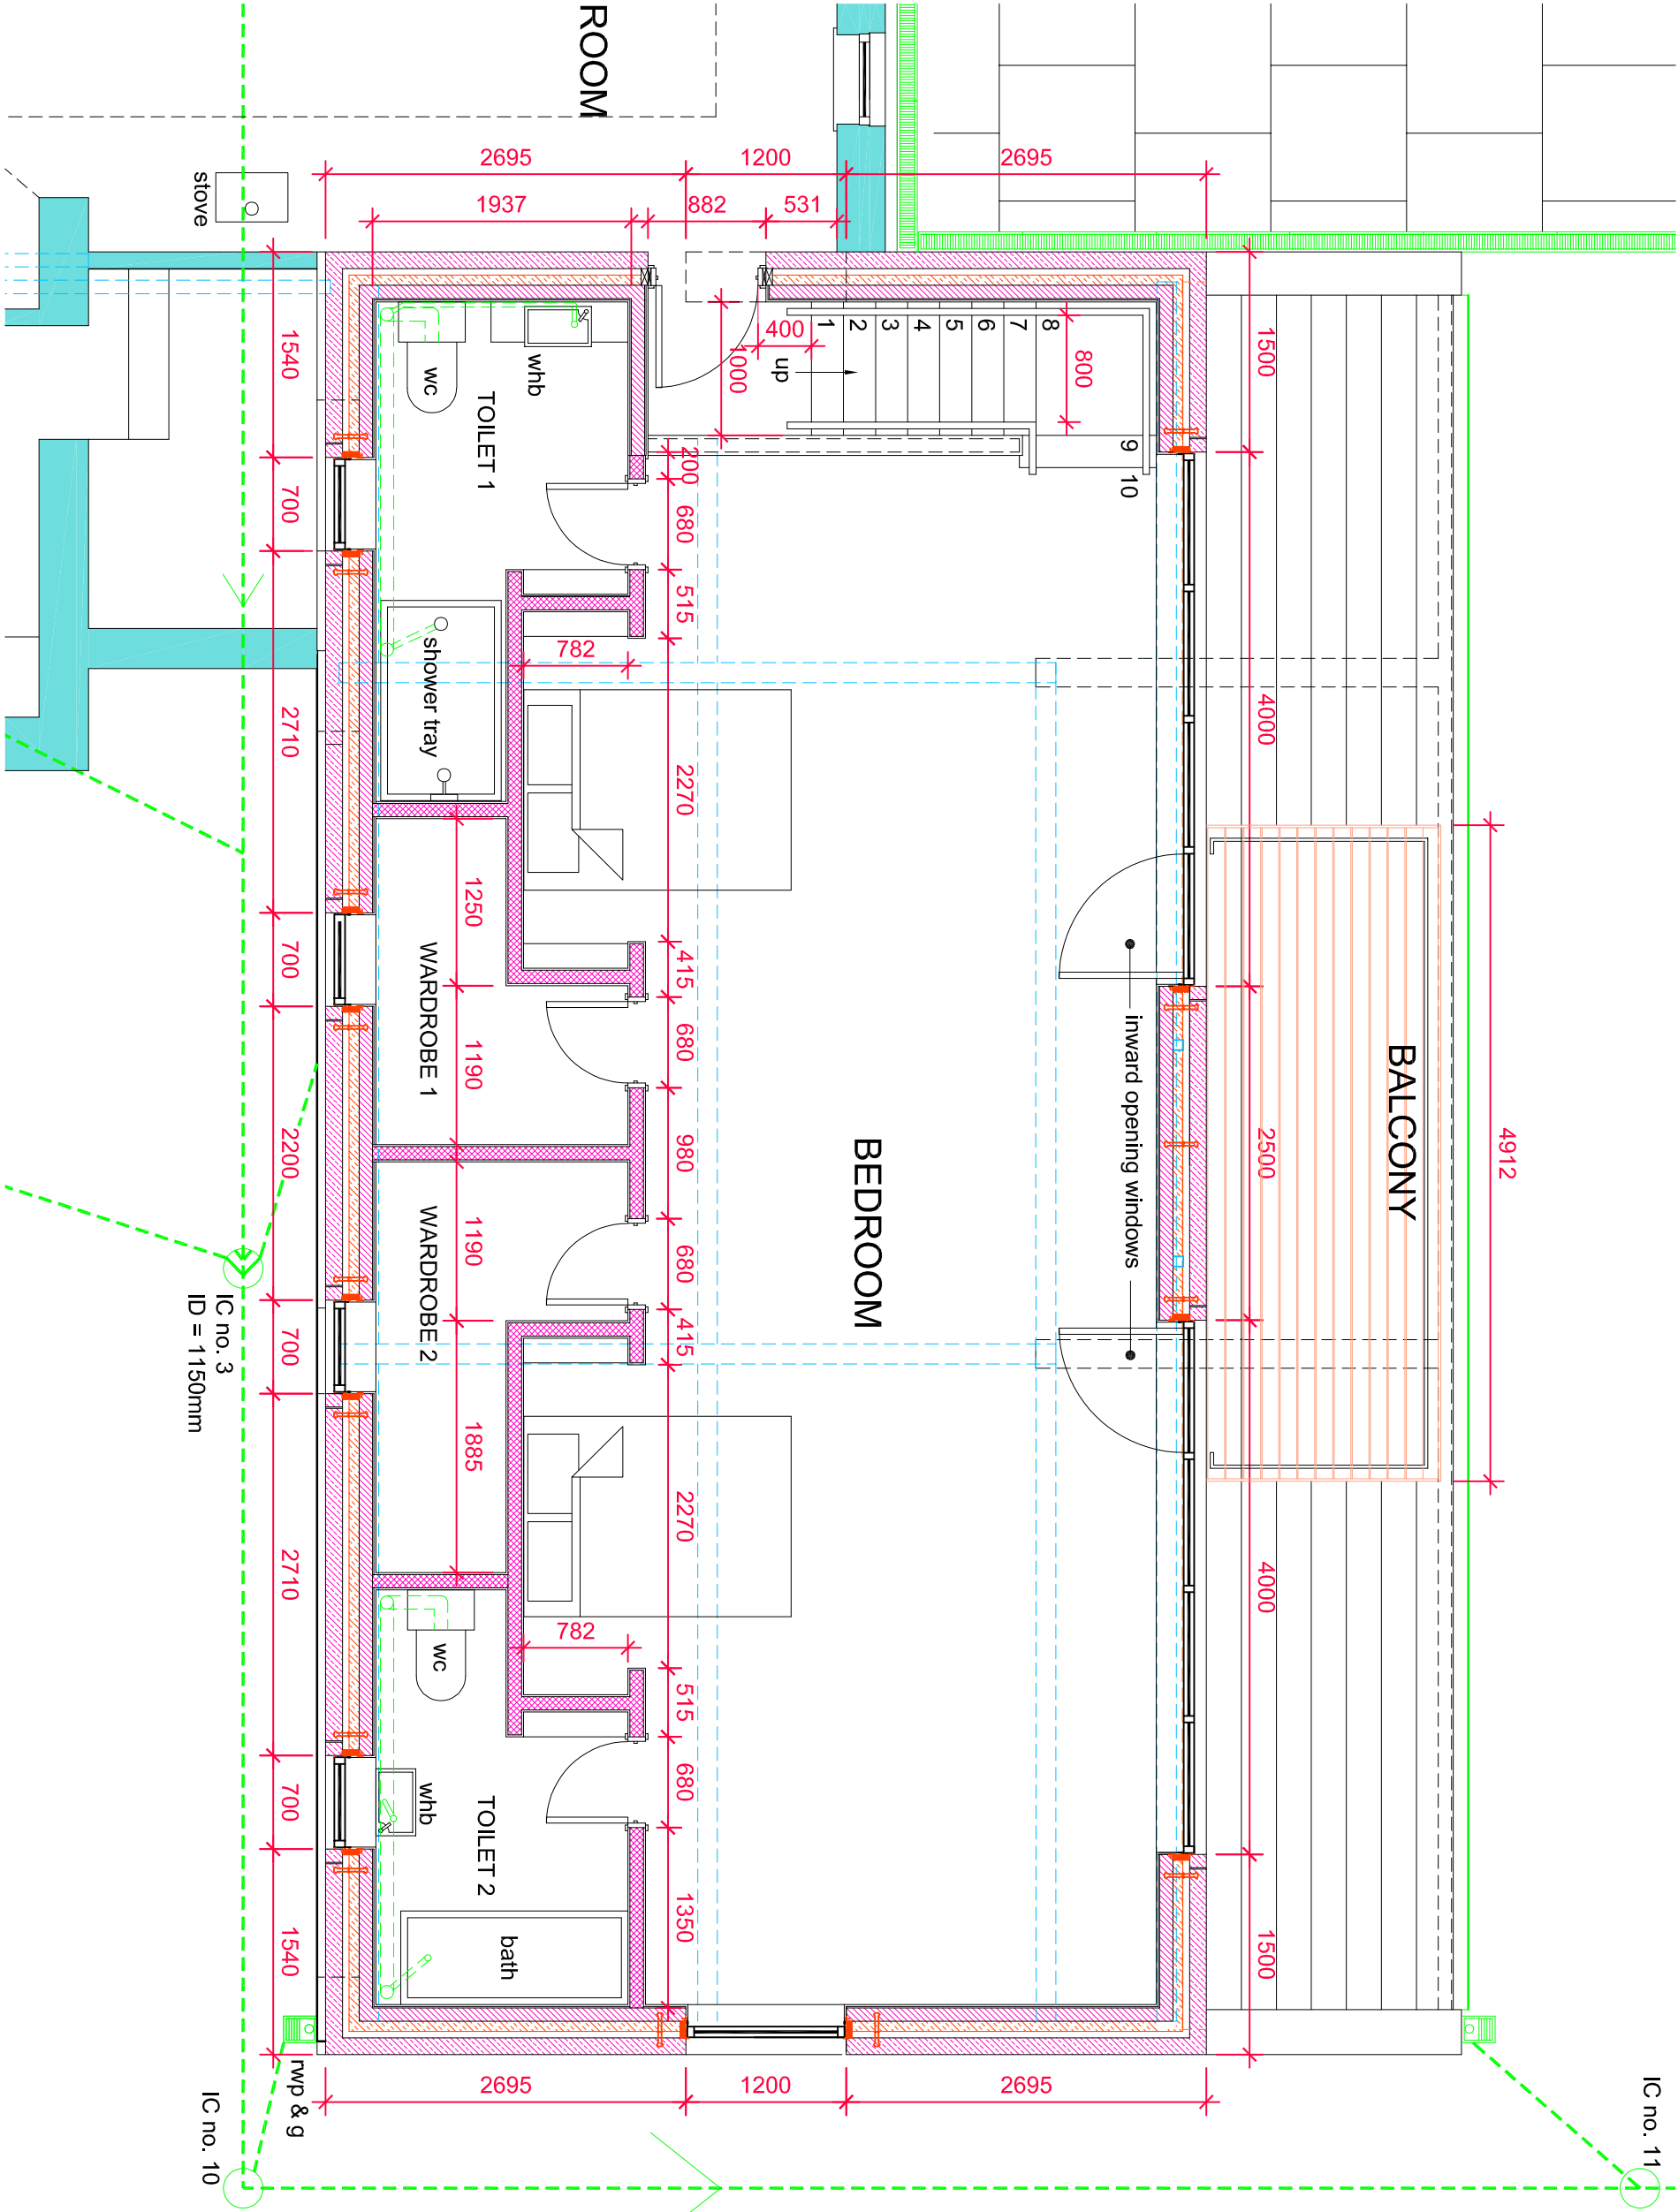

PLANNING APPLICATION			
rev	description	date	
drawn	Paul McGuire	28/09/26	

Paul McGuire MCIAI, ACIOB,
Chartered Architectural Technologist
46 Riley Park Kirkburton Huddersfield HD8 0SA
T: +44 (0)1484 602893 M: 07960 303343
E: info@pmcg-archtech.co.uk
Web: www.pmcg-archtech.co.uk



client

Dr. K & Mrs. B. HELLAWELL

project

**PROPOSED BALCONY EXTENSION
OVER GARAGE**

address

**THORNCLIFF SPRING FARM
12 THORNCLIFF GREEN KIRKBURTON
HUDDERSFIELD HD8 0UQ**

drawing title

FIRST FLOOR PLAN AS PROPOSED

scale	date	drawing No	rev
1:50 @ A3	2025.05	(KBH) PD 01	